ALPINE AVENUE AND WEST LANE STREET IMPROVEMENTS

CITY OF STOCKTON

CONVENTIONAL SYMBOLS

DESCRIPTION	EXISTING	PROPOSED
PROPERTY LINE		
FENCE		
ELECTRIC OVERHEAD UNLESS OTHERWISE NOTED.	OHE	
POWER POLE	E	
TELEPHONE CABLE	T	
WATER LINE	6" W	
WATER VALVE	V	
WATER BLOWOFF		
FIRE HYDRANT		
WATER SERVICE		
WATER METER	WM	
SEWER LINE	12"SS	
SANITARY MANHOLE	SSMH	
SANITARY MAIN CLEAN OUT	SSCO	
SEWER LATERAL		
STORM DRAIN LINE	24"SD	
STORM MANHOLE	SDMH	
CURB INLET OR CATCH BASIN		
GAS LINE	2" G	
GAS VALVE	G	
SPOT ELEVATION	16.16	19.10
SIGN (SEE PLAN FOR DEFINITION)		
ACCESSIBLE PATH		

ABBREVIATIONS:

AB	AGGREGATE BASE	LF	LINEAR FEET
AC	ASPHALT CONCRETE	LG	LIP OF GUTTER
ACC	ACCESSIBLE	LAT	LATERAL
AD	AREA DRAIN (STORM DRAIN)	MAX	MAXIMUM
ADA	AMERICANS WITH DISABILITIES ACT	MCD	MULTI CELL DUCT
BC	BEGINNING OF CURVE	MH	MANHOLE
BCR	BEGIN CURB RETURN	MIN	MINIMUM
BM/TBM	BENCHMARK	MUTCD	MANUAL ON UNIFORM TRAFFIC CONTROL DEVICES
BT	BERM TOP	NTS	NOT TO SCALE
BW	BACK OF WALK	(N)	NEW
C	CURVE	NO.	NUMBER
CB	CATCH BASIN (STORM DRAIN)	OD	OUTSIDE DIAMETER
CI	CAST IRON	O.C.	ON CENTER
CG	CURB AND GUTTER	OH	OVERHEAD
CL/C	CONTROL LINE\CURB	(P)	PROPOSED
CLF	CHAIN LINK FENCE	PAV.	PAVEMENT
CONC.	CONCRETE	PIP	PROTECT IN PLACE
CONT.	CONTINUOUS	PUE	PUBLIC UTILITY EASEMENT
CONST.	CONSTRUCTION	PVC	POLYVINYL CHLORIDE PIPE
DIA	DIAMETER	PT	POINT
DI	DRAIN INLET (STORM DRAIN)	PCC	PORTLAND CEMENT CONCRETE
DIP	DUCTILE IRON PIPE	PCCR	POINT OF COMPOUND CURVATURE
D/W	DRIVEWAY	PRC	POINT OF REVERSE CURVATURE
DWG	DRAWING	RCP	REINFORCED CONCRETE PIPE
DW	DOMESTIC WATER	R	RIGHT
E	ELECTRICAL	RET	RETAINING
EC	END OF CURVE	ROW,R/W	RIGHT OF WAY
ECR	END CURB RETURN	SD	STORM DRAIN
ELEV/EL	ELEVATION	SHT	SHEET
EP	EDGE OF PAVEMENT	SS	SANITARY SEWER
(E)	EXISTING	STA.	STATION
FF	FINISH FLOOR	S/W	SIDEWALK
FG	FINISHED GRADE	TB	TOP OF BANK
FH	FIRE HYDRANT	TC	TOP OF CURB
FL	FLOW LINE	TYP.	TYPICAL
FC/FOC	FACE OF CURB	U.S.A.	UNDERGROUND SERVICE ALERT-NORTH
GALV	GALVANIZED	VERT	VERTICAL
GR	GRADE	VG	VALLEY GUTTER
GRND	GROUND	VCP	VITRIFIED CLAY PIPE
GB	GRADE BREAK	W/WTR	WATER
GL	GUTTER LINE	W/	WITH
HOR.	HORIZONTAL	W/O	WITHOUT
HP	HIGH POINT	WM	WATER METER
HT	HEIGHT	WV	WATER VALVE
ID	INSIDE DIAMETER		
INV	INVERT		
L	LINE/LEFT		

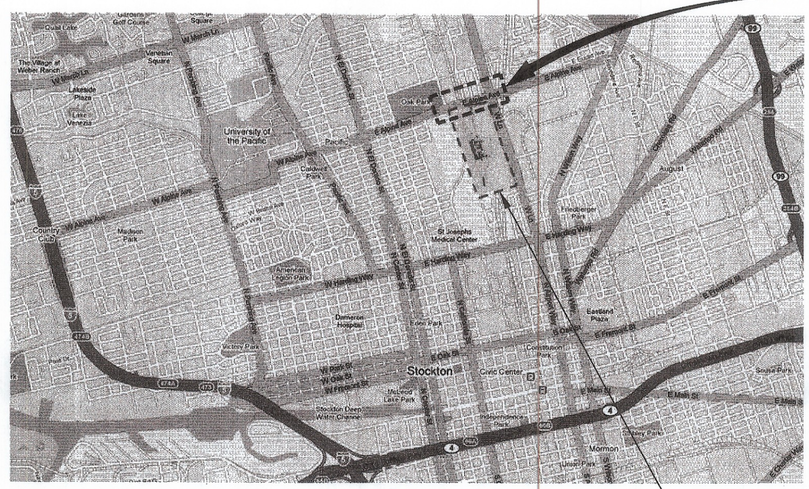

VICINITY MAP

INDEX OF SHEETS

SHEET NO.	DRAWING NO.	DESCRIPTION
1	T-1	TITLE SHEET
2	C-1	GENERAL NOTES
3	C-2	STREET SECTIONS
4	C-3	TYPICAL DETAILS
5	C-4	LIFT STATION DETAILS
6	C-5	DEMOLITION PLAN - 1 OF 3
7	C-6	DEMOLITION PLAN - 2 OF 3
8	C-7	DEMOLITION PLAN - 3 OF 3
9	C-8	PLAN AND PROFILE - 1 OF 3
10	C-9	PLAN AND PROFILE - 2 OF 3
11	C-10	PLAN AND PROFILE - 3 OF 3
12	C-11	CROSS SECTIONS - 1 OF 4
13	C-12	CROSS SECTIONS - 2 OF 4
14	C-13	CROSS SECTIONS - 3 OF 4
15	C-14	CROSS SECTIONS - 4 OF 4
16	SS-1	SIGNING AND STRIPING PLAN - 1 OF 3
17	SS-2	SIGNING AND STRIPING PLAN - 2 OF 3
18	SS-3	SIGNING AND STRIPING PLAN - 3 OF 3
19	TS-1	TRAFFIC SIGNAL MODIFICATION PLAN
20	TS-2	TRAFFIC SIGNAL DETAILS
21	U-1	COMPOSITE UTILITY PLAN - 1 OF 2
22	U-2	COMPOSITE UTILITY PLAN - 2 OF 2
23	D-1	DRAINAGE PLAN AND PROFILE - 1 OF 2
24	D-2	DRAINAGE PLAN AND PROFILE - 2 OF 2
25	S-1	SANITARY SEWER PLAN
26	L-1	PLANTING PLAN - 1 OF 2
27	L-2	PLANTING PLAN - 2 OF 2
28	L-3	IRRIGATION PLAN - 1 OF 2
29	L-4	IRRIGATION PLAN - 2 OF 2
30	L-5	FENCING AND OPEN SPACE
31	L-6	IRRIGATION DETAILS
32	L-7	PLANTING AND FENCE DETAILS
33	E-1	ELECTRICAL SITE PLAN - 1 OF 2
34	E-2	ELECTRICAL SITE PLAN - 2 OF 2
35	E-3	FOOTCANDLE CALCULATIONS

PS-1202647

PS-1202647

CALL BEFORE YOU DIG 800-227-2600

REGISTERED PROFESSIONAL ENGINEER
M. R. Satish
No. C48546
Exp. 6/30/14
CIVIL
STATE OF CALIFORNIA

Revision No.	Description	Date	By	Aprvd. By

SAN JOAQUIN REGIONAL RAIL COMMISSION
949 East Channel Street
Stockton, CA 95202

STV Incorporated
Architects/Engineers/Planners/Construction Managers
9130 Anaheim Place, Suite 210
Rancho Cucamonga, California 91730-8540
Phone:(909) 484-0660 Fax:(909) 484-1360

ALTAMONT COMMUTER EXPRESS (ACE) SERVICE
SJRRC MATERIAL STORAGE AND MAINTENANCE FACILITY
Stockton, California 95204

TITLE SHEET

DEPARTMENT OF PUBLIC WORKS
CITY OF STOCKTON, CALIFORNIA

SCALE: NTS	APPROVED BY:	DATE: 9/20/12	DRAWING NO. T-1
DESIGNED BY: DB			SHEET 1 OF 35
DRAWN BY: DB			PROJECT NO. ---
CHECKED BY: MS	CITY ENGINEER STOCKTON, CALIFORNIA		
RECORD DWG.:			

51150

V:\1464\07\1464_0002\Drawings\CIV\CITY_OF_STOCKTON\01_T-1.dwg
ndfarr Aug 31, 2012