PS-12-02047

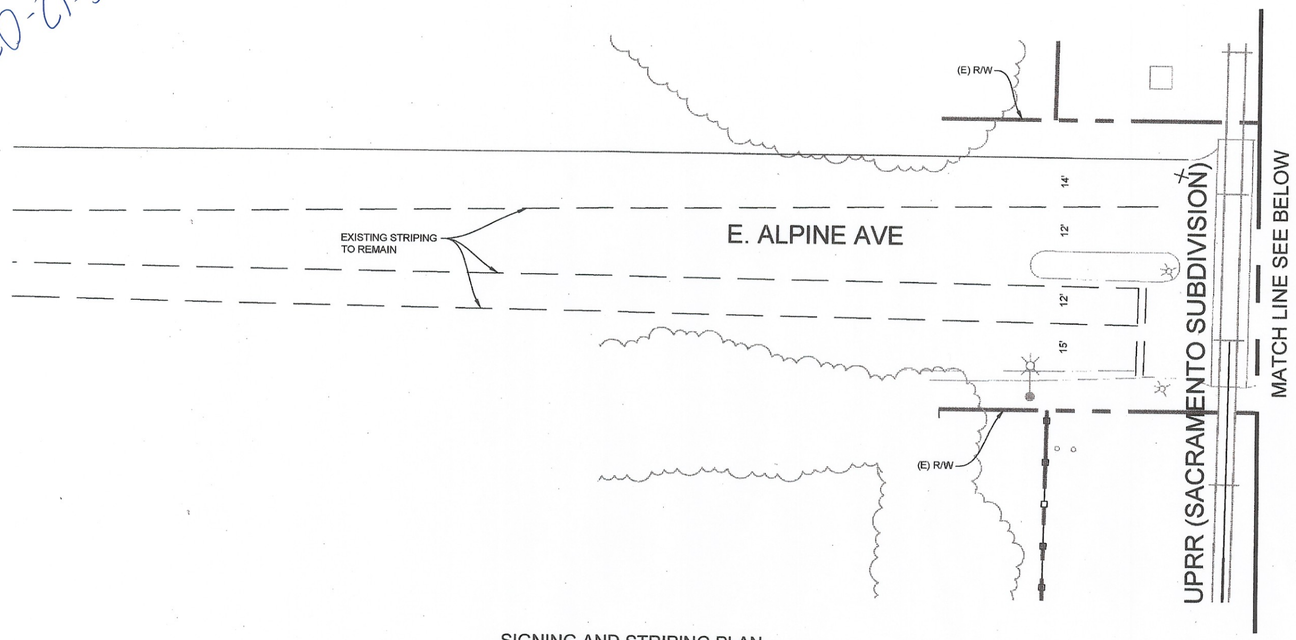

SIGNING AND STRIPING PLAN

SCALE: 1"=20'

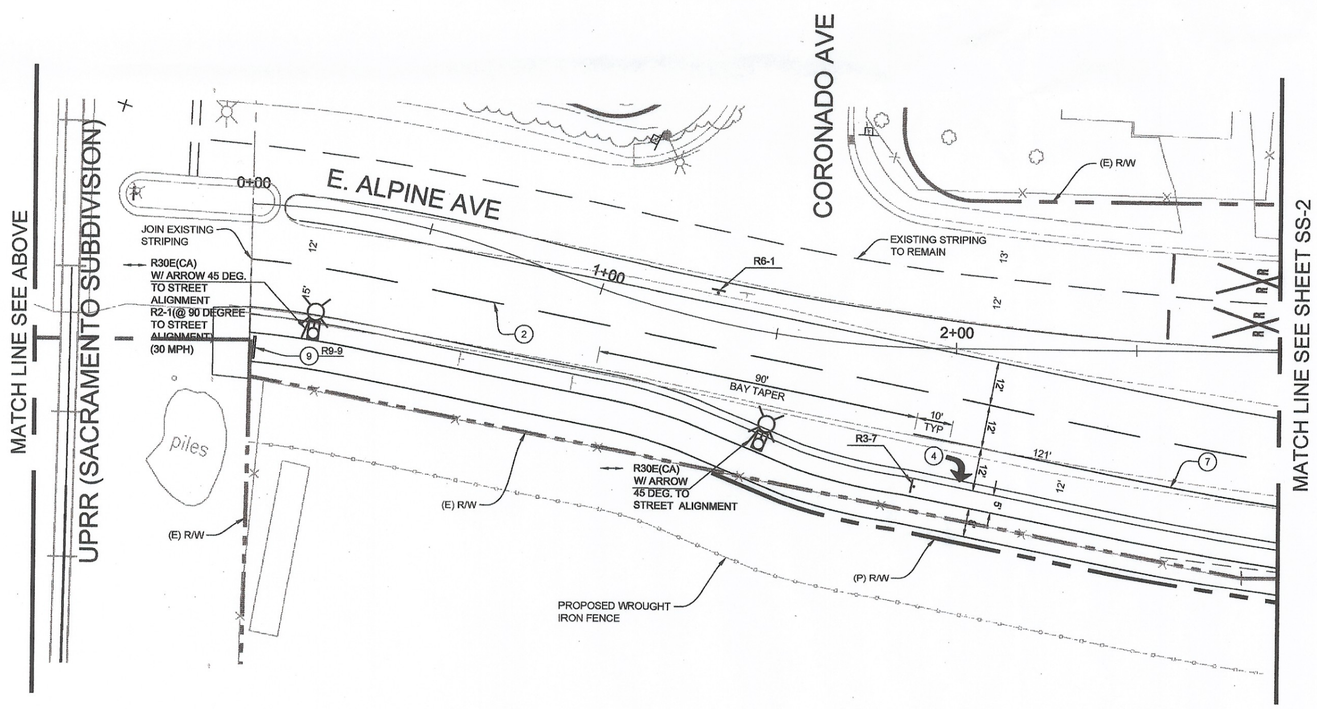

SIGNING AND STRIPING KEYNOTES

1. NOT USED THIS SHEET
2. 4" WIDE WHITE STRIPE PER CA MUTCD DETAIL 9
3. NOT USED THIS SHEET
4. TYPE IV ARROW PER CA MUTCD
5. NOT USED THIS SHEET
6. NOT USED THIS SHEET
7. THERMO 4" WIDE WHITE STRIPE PER CA MUTCD DETAIL 27B
8. NOT USED THIS SHEET
9. PEDESTRIAN BARRICADE PER CALTRANS STD PLAN ES-7P WITH R-49 OR R9-9 SIGN
10. NOT USED THIS SHEET
11. NOT USED THIS SHEET
12. NOT USED THIS SHEET
13. NOT USED THIS SHEET
14. NOT USED THIS SHEET
15. NOT USED THIS SHEET
16. NOT USED THIS SHEET

SIGN SCHEDULE

CODE	DESCRIPTION
R1-1	STOP
R1-5a	YIELD HERE TO PEDESTRIANS
R2-1	SPEED LIMIT 30 MPH
R3-4	NO U-TURN SYMBOL
R3-7	RIGHT TURN-MUST TURN RIGHT
R4-7	MEDIAN-KEEP RIGHT
R6-1	ONE WAY (RIGHT)
R9-3	NO PEDESTRIAN CROSSING
R9-3A	NO PEDESTRIAN CROSSING SYMBOL
R15-1	RAILROAD CROSSING SYMBOL
R30E(CA) W/ ARROW	NO PARKING
R-49(CA)	NO PED CROSSING-USE CROSSWALK

LEGEND

FIRE HYDRANT

ADD STATIONING (TYP) AT ALL SIGN LOCATIONS

0 10 20 40 60
SCALE IN FEET

CALL BEFORE YOU DIG 800-227-2600

REGISTERED PROFESSIONAL ENGINEER M. R. Satish No. C48546 Exp. 6/30/14 CIVIL STATE OF CALIFORNIA

Revision No.	Description	Date	By	Aprvd. By

SAN JOAQUIN REGIONAL RAIL COMMISSION
949 East Channel Street
Stockton, CA 95202

STV Incorporated
Architects/Engineers/Planners/Construction Managers
9130 Anaheim Place, Suite 210
Rancho Cucamonga, California 91730-8540
Phone:(909) 484-0660 Fax:(909) 484-1360

ALTAMONT COMMUTER EXPRESS (ACE) SERVICE
SJRRC MATERIAL STORAGE AND MAINTENANCE FACILITY
Stockton, California 95204

SIGNING AND STRIPING PLAN
1 OF 3

DEPARTMENT OF PUBLIC WORKS
CITY OF STOCKTON, CALIFORNIA

SCALE: 1"=20'	APPROVED BY:	DATE: 9/20/12	DRAWING NO. SS-1
DESIGNED BY: DB			SHEET 16 OF 34
DRAWN BY: DB			PROJECT NO. ---
CHECKED BY: MS	CITY ENGINEER STOCKTON, CALIFORNIA		
RECORD DWG.:			

5175.150

netform: Aug 31, 2012 -- 1:16pm: I:\Projects\07114\64_0002\Drawings\CIV\CITY_OF_STOCKTON\16_SS-1.dwg