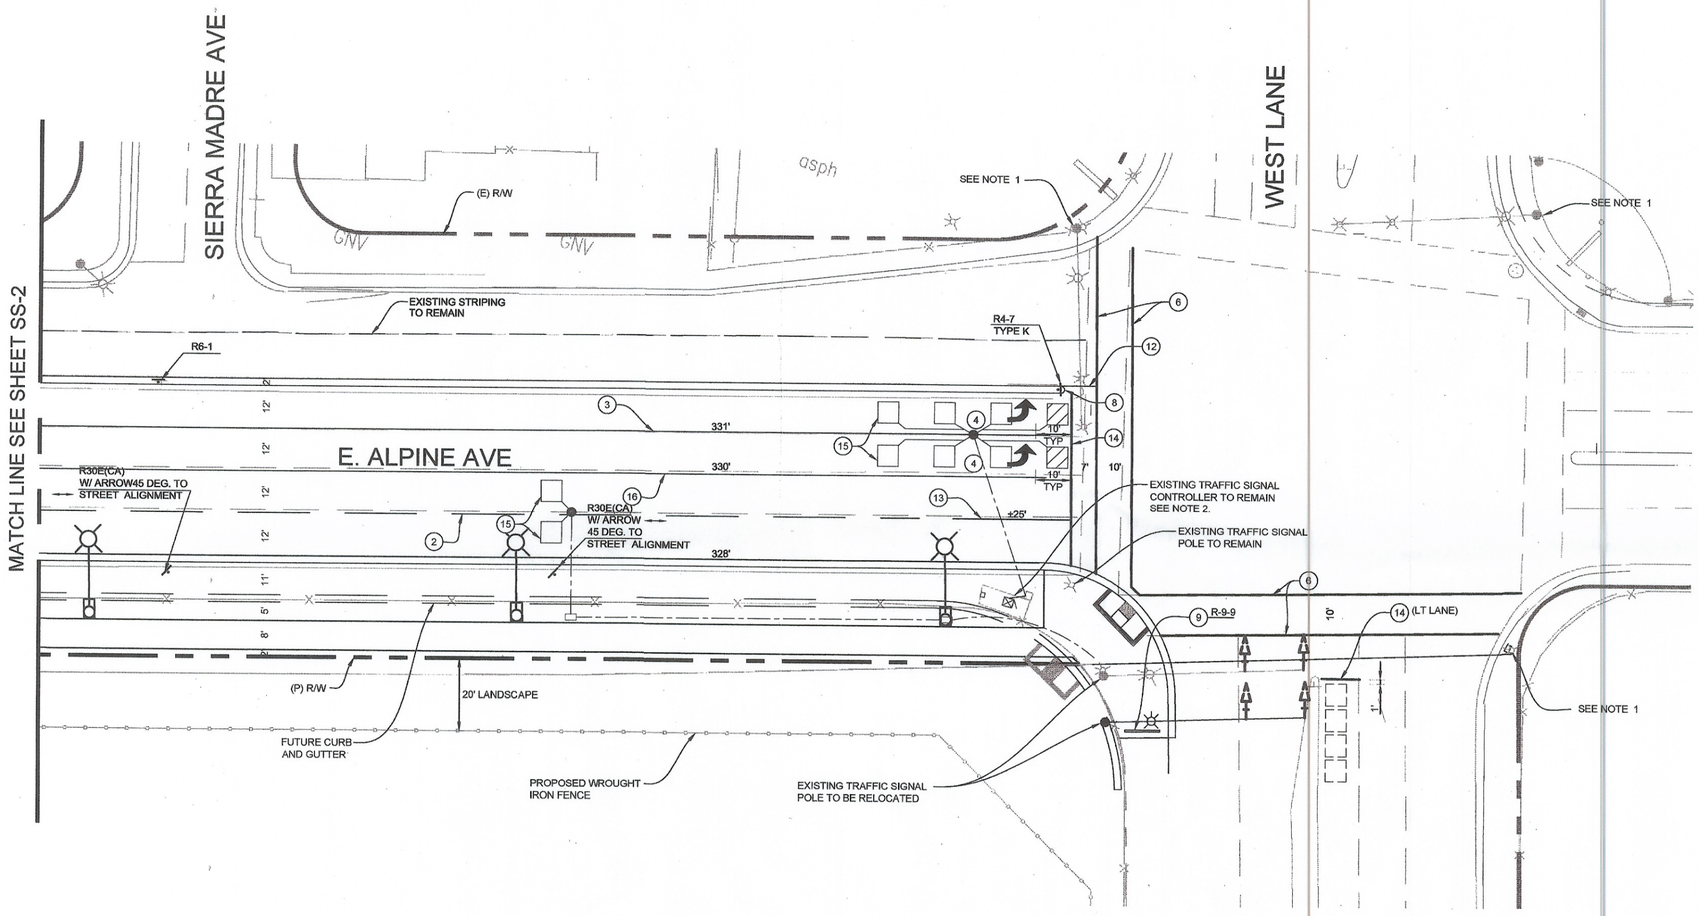

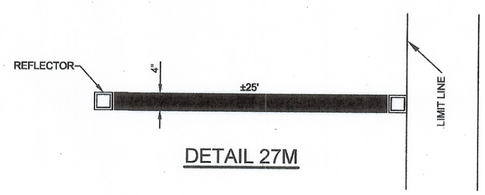

DETAIL 27M

SIGNING AND STRIPING KEYNOTES

1. NOT USED THIS SHEET
2. 4" WIDE WHITE STRIPE PER CA MUTCD DETAIL 9
3. THERMO 8" WIDE WHITE STRIPE PER CA MUTCD DETAIL 38A
4. TYPE IV ARROW PER CA MUTCD
5. NOT USED THIS SHEET
6. 10' WIDE CROSSWALK USING TWO 12" WIDE SOLID WHITE STRIPES
7. THERMO 4" WIDE WHITE STRIPE PER CA MUTCD DETAIL 27B
8. PAINT ENTIRE NOSE WITH YELLOW REFLECTIVE PAINT PER CITY OF STOCKTON REQUIREMENTS
9. PEDESTRIAN BARRICADE PER CALTRANS STD PLAN ES-7P WITH R9-9 SIGN
10. NOT USED THIS SHEET
11. NOT USED THIS SHEET
12. CA MUTCD DETAIL 22
13. 4" WIDE WHITE STRIPE PER DETAIL 27M ON THIS SHEET
14. 24" LIMIT LINE (WHITE)
15. TYPE "A" LOOP DETECTOR. SEE TRAFFIC SIGNAL PLAN FOR DETAILS.
16. THERMO 8" WIDE WHITE STRIPE PER CA MUTCD DETAIL 38

NOTES:

1. EXISTING TRAFFIC SIGNAL POLE TO REMAIN. NO MODIFICATIONS REQUIRED FOR PEDESTRIAN PUSH BUTTON.
2. EXISTING TRAFFIC SIGNAL CONTROLLER TO REMAIN. RELOCATE TRAFFIC SIGNAL POLE. SEE TRAFFIC SIGNAL DRAWING FOR DETAILS.

LEGEND

FIRE HYDRANT

ADD STATIONING AT ALL SIGN LOCATIONS

0 10 20 40 60
SCALE IN FEET

#5

ALTAMONT COMMUTER EXPRESS (ACE) SERVICE
SJRRC MATERIAL STORAGE AND MAINTENANCE FACILITY
Stockton, California 95204

SIGNING AND STRIPING PLAN
3 OF 3

DEPARTMENT OF PUBLIC WORKS
CITY OF STOCKTON, CALIFORNIA

CALL BEFORE YOU DIG 800-227-2600

REGISTERED PROFESSIONAL ENGINEER
M. R. Satish
No. C48546
Exp. 6/30/14
CIVIL
STATE OF CALIFORNIA

Revision No.	Description	Date	By	Aprvd. By

SAN JOAQUIN REGIONAL RAIL COMMISSION
949 East Channel Street
Stockton, CA 95202

STV Incorporated
Architects/Engineers/Planners/Construction Managers
9130 Anaheim Place, Suite 210
Rancho Cucamonga, California 91730-8540
Phone:(909) 484-0660 Fax:(909) 484-1360

PS-12-02647

SCALE:	1"=20'	APPROVED BY: DATE: 9/20/12	DRAWING NO. SS-3
DESIGNED BY:	DB		SHEET 18 OF 34
DRAWN BY:	DB		PROJECT NO. ---
CHECKED BY:	MS	CITY ENGINEER STOCKTON, CALIFORNIA	
RECORD DWG.:			

5115.110

nolorr Aug 31, 2012 – 1:06pm I:\Projects\07114\07114A_0002\Drawings\CIV\CITY_OF_STOCKTON\18_SS-3.dwg