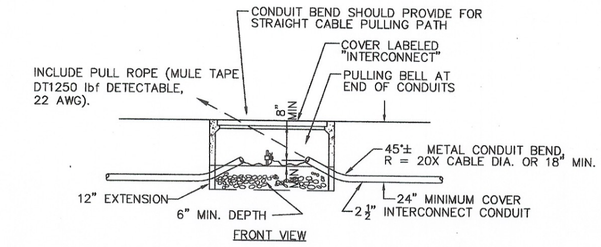

*CONTRACTOR TO RE-INSTALL PULL ROPE AFTER FIBER INSTALLATION WHERE IT IS REQUIRED, CONTRACTOR SHALL LEAVE ROOM FOR FIBER ENCLOSURE IN THE PULL BOX

NO. 6E INTERCONNECT PULL BOX AND CONDUIT

NEXT TO TRAFFIC SIGNAL CABINET

INSTALLATION DETAILS

NO SCALE

NOTE #1:
2 1/2" DIA. RMC INTERCONNECT CONDUIT FOR FIBER OPTIC CABLE. 90° LARGE RADUIS SWEEP, MIN. R=2' TO 45° SWEEP AT NO. 6 PB.

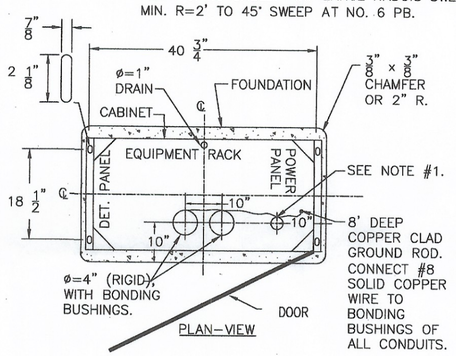

CONTROLLER CABINET

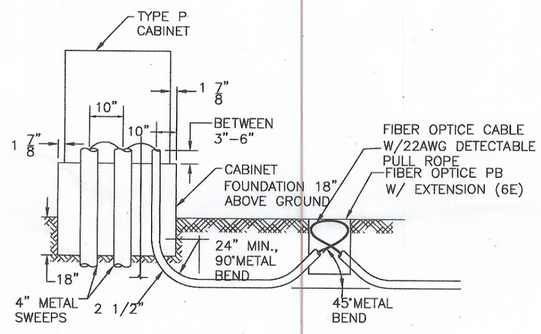

FRONT VIEW

CONTROLLER CABINET AND SERVICE CABINET LOCATION GUIDELINES

NO SCALE

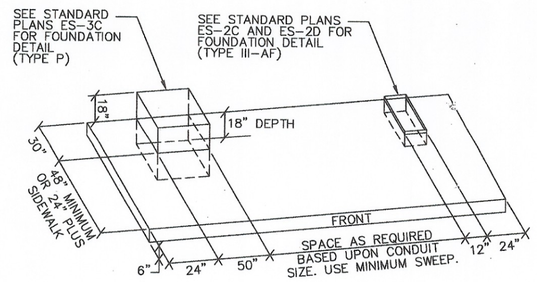

CONTROLLER & SERVICE CABINET WALKWAY

NO SCALE

STV Incorporated
Architects/Engineers/Planners/Construction Managers
9150 Anaheim Place, Suite 210
Rancho Cucamonga, California 91730-8540
Phone:(909) 484-8688 Fax:(909) 484-1360

REGISTERED PROFESSIONAL ENGINEER
M. R. Smith
No. C48546
Exp. 6/30/14
CIVIL
STATE OF CALIFORNIA

CALL BEFORE YOU DIG 800-227-2600

TRAFFIC SIGNAL DETAILS

SJRRC MATERIAL STORAGE AND MAINTENANCE FACILITY
Stockton, California 95204

Revision No.	Description	Date	By	Apprvd

ALTAMONT COMMUTER EXPRESS (ACE) SERVICE
SJRRC MATERIAL STORAGE AND MAINTENANCE FACILITY
Stockton, California 95204

TRAFFIC SIGNAL DETAILS

DEPARTMENT OF PUBLIC WORKS
CITY OF STOCKTON, CALIFORNIA

SCALE:	1"=20'	APPROVED BY: DATE: 9/20/12	DRAWING NO. TS-2
DESIGNED BY:	MCG	CITY ENGINEER	SHEET 20 OF 35
DRAWN BY:	DLH	STOCKTON, CALIFORNIA	PROJECT NO. ----
CHECKED BY:	SDY		
RECORD DWG.:			

DATE:
FILE NAME: ALTAMONT COMMUTER EXPRESS (ACE) SERVICE

#7

PS-12-02647

5775.19C

HdrwDL Sep 05, 2012 - 1:17pm k:\PROJECTS\40152A\401524A_0001\plt_CAD Models and Sheets\17_X_Other Disciplines\SJRRD ACE - Traffic Signal\Drawings\TS_TS-1.dwg