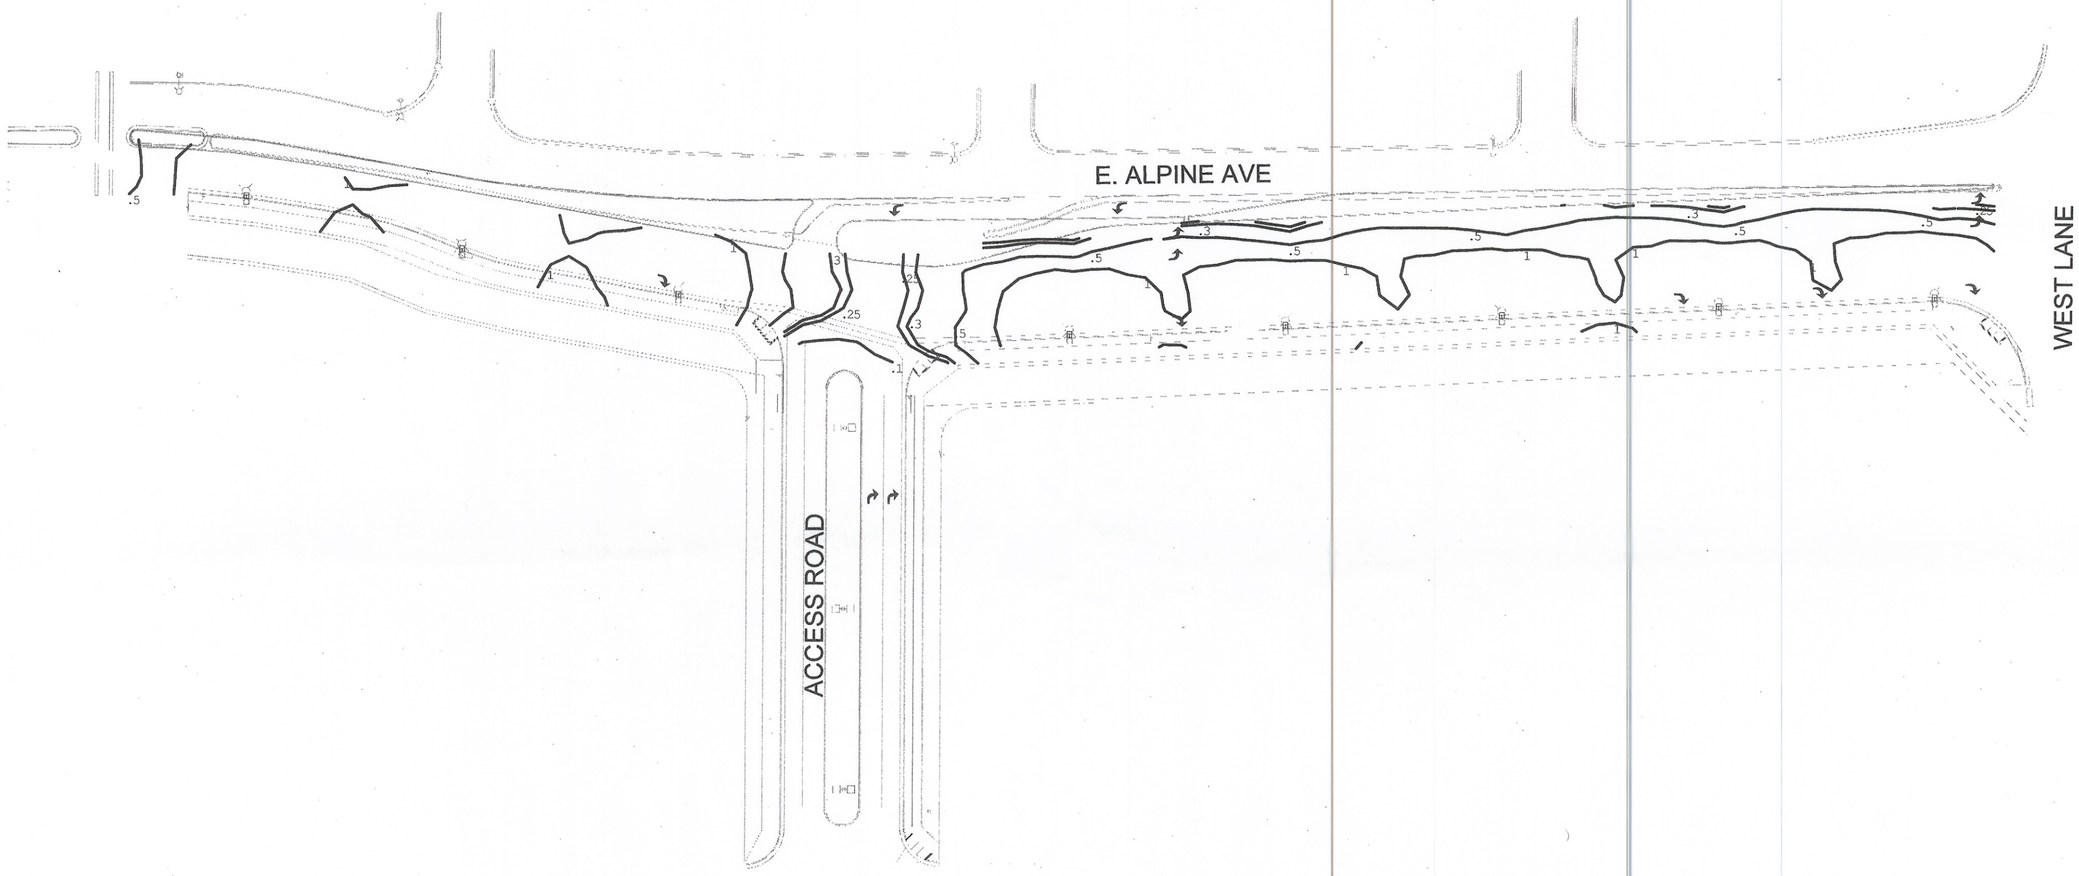

Luminaire Schedule									
Symbol	Qty	Label	Arrangement	Total Lamp Lumens	LLF	Description	Lum. Watts	[MANUFAC]	[LUMCAT]
	8	SL1	SINGLE	28000	0.850	200 watt Full Cut-off	305	GE LIGHTING SOLUTIONS www.gelightingsolu	M2RC25S___GMC3

Calculation Summary							
Label	CalcType	Units	Avg	Max	Min	Avg/Min	Max/Min
Alpine Road	Illuminance	Fc	1.59	7.23	0.04	39.75	180.75

#9

40' 20' 0 20' 40' 80'

SCALE IN FEET

CALL BEFORE YOU DIG 800-227-2600

REGISTERED PROFESSIONAL ENGINEER ROBERT J. FEE No. E13014 EXP. 6/30/13 ELECTRICAL STATE OF CALIFORNIA

Revision No.	Description	Date	By	Aprvd. By

SAN JOAQUIN REGIONAL RAIL COMMISSION
949 East Channel Street
Stockton, CA 95202

STV Incorporated
Architects/Engineers/Planners/Construction Managers
9130 Anaheim Place, Suite 210
Rancho Cucamonga, California 91730-8540
Phone:(909) 484-0660 Fax:(909) 484-1360

ALTAMONT COMMUTER EXPRESS (ACE) SERVICE
SJRRC MATERIAL STORAGE AND MAINTENANCE FACILITY
Stockton, California 95204

FOOTCANDLE CALCULATIONS

DEPARTMENT OF PUBLIC WORKS
CITY OF STOCKTON, CALIFORNIA

SCALE:	1"=40'
DESIGNED BY:	AN
DRAWN BY:	AN
CHECKED BY:	MS
RECORD DWG.:	

APPROVED BY: DATE: 9/24/12
CITY ENGINEER
STOCKTON, CALIFORNIA

DRAWING NO. E-3
SHEET 35 OF 35
PROJECT NO. ----

PS-12-02647

5175.34C

notorr Aug 31, 2012 – 1:08pm L:\Projects\071464\071464_0002\Drawings\QIV\QITY_OF_STOCKTON\34_LF-3.dwg