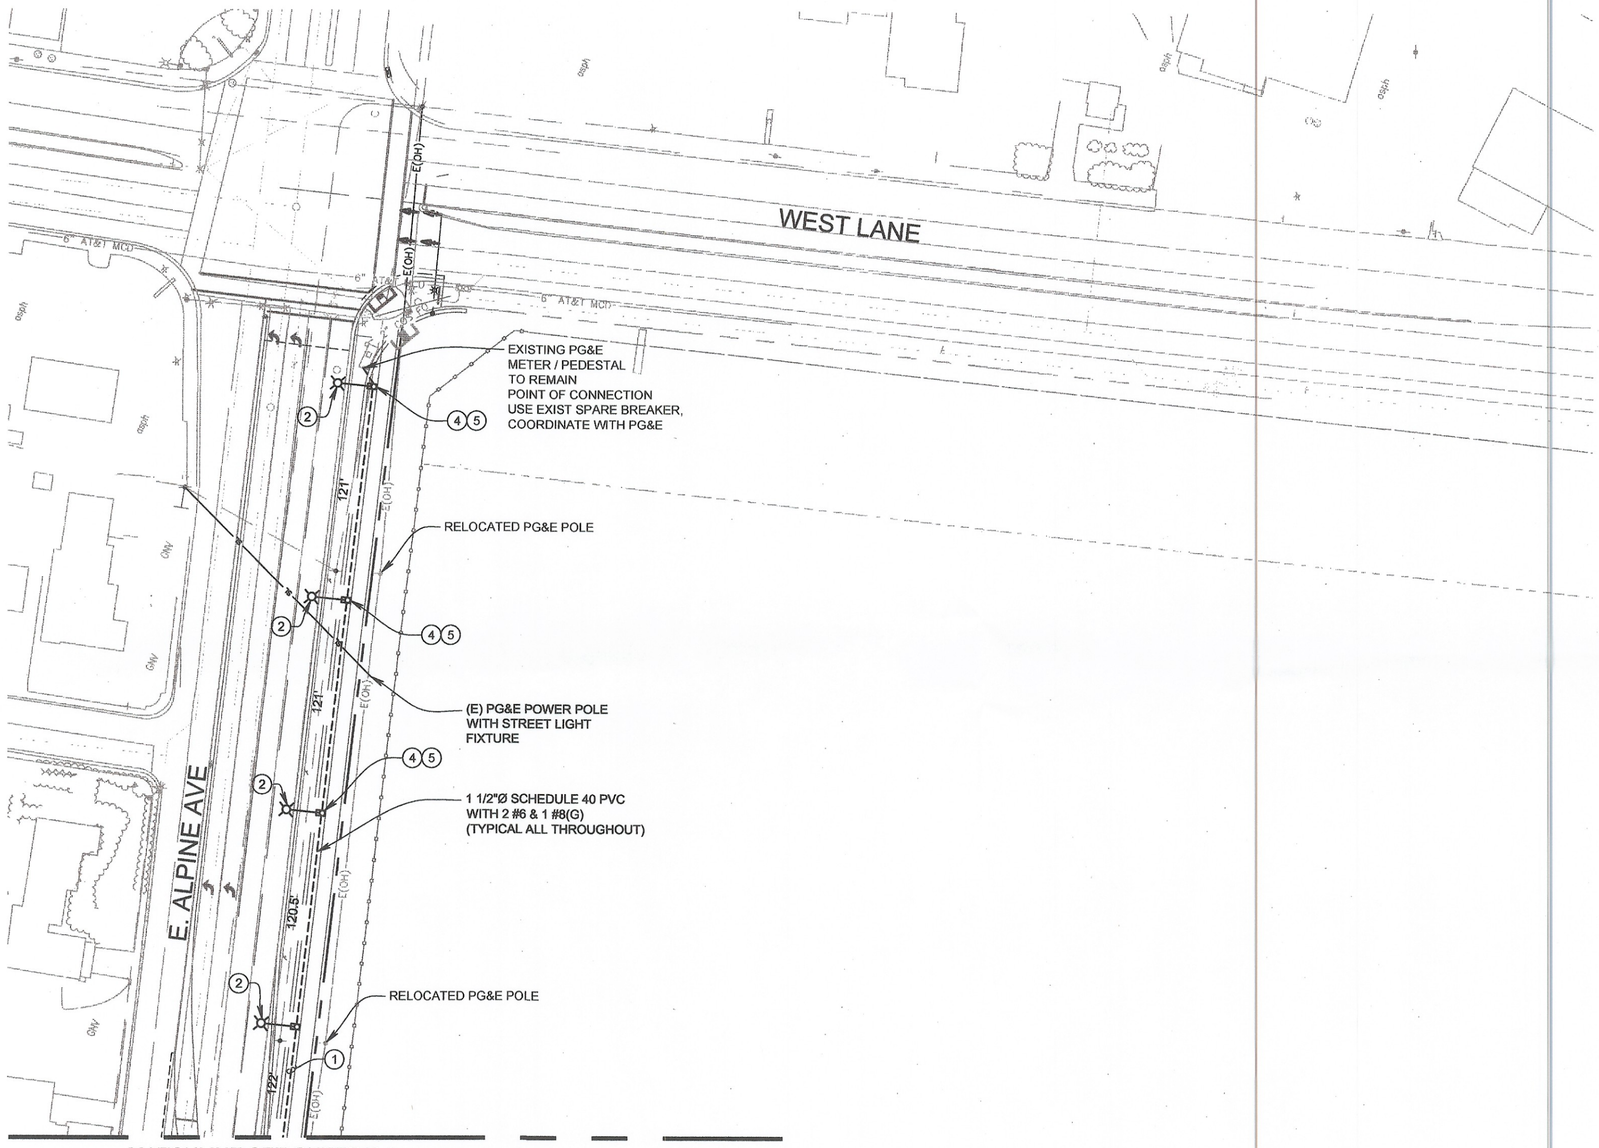

SHEET NOTES

1. REFER TO CITY OF STOCKTON STANDARD DRAWING NO. 111A FOR ADDITIONAL REQUIREMENTS PRIOR TO INSTALLATION.
2. 200W, 240V HPS SIMILAR TO GENERAL ELECTRIC MODEL #MSCL20S0A22FMC3 STREET LIGHTING FIXTURE. REFER TO CITY OF STOCKTON STANDARD DRAWING NOS. 112, 114 AND 114A FOR ADDITIONAL REQUIREMENTS PRIOR TO INSTALLATION.
3. 3' x 5' CONCRETE CAP FOR STREET LIGHTING. REFER TO CITY OF STOCKTON STANDARD DRAWING NO. 111A, 112 AND 114 FOR ADDITIONAL INFORMATION PRIOR TO INSTALLATION. 6' MAST ARM.
4. REFER TO CITY OF STOCKTON STANDARD DRAWING NO. 115 FOR ADDITIONAL INFORMATION.
5. 3' x 5' CONCRETE CAP FOR STREET LIGHTING. REFER TO CITY OF STOCKTON STANDARD DRAWING NO. 111A, 112 AND 114 FOR ADDITIONAL INFORMATION PRIOR TO INSTALLATION. 20' MAST ARM.

#8

40' 20' 0 20' 40' 80'
SCALE IN FEET

CALL BEFORE YOU DIG 800-227-2600

REGISTERED PROFESSIONAL ENGINEER ROBERT J. FEE No. E13014 EXP. 6/30/13 ELECTRICAL STATE OF CALIFORNIA

Revision No.	Description	Date	By	Aprvd By

SAN JOAQUIN REGIONAL RAIL COMMISSION
949 East Channel Street
Stockton, CA 95202

STV Incorporated
Architects/Engineers/Planners/Construction Managers
9130 Anaheim Place, Suite 210
Rancho Cucamonga, California 91730-8540
Phone:(909) 484-0660 Fax:(909) 484-1360

ALTAMONT COMMUTER EXPRESS (ACE) SERVICE
SJRRC MATERIAL STORAGE AND MAINTENANCE FACILITY
Stockton, California 95204

ELECTRICAL SITE PLAN
2 OF 2

DEPARTMENT OF PUBLIC WORKS
CITY OF STOCKTON, CALIFORNIA

SCALE:	1"=40'
DESIGNED BY:	AN
DRAWN BY:	AN
CHECKED BY:	MS
RECORD DWG.:	

APPROVED BY: DATE: 9/20/12
CITY ENGINEER
STOCKTON, CALIFORNIA

DRAWING NO. E-2
SHEET 34 OF 35
PROJECT NO. -----

PS-12-02647

5175.33C

ndfarr Aug 31, 2012 - 1:07pm k:\Projects\071146A\071146A_0002\Drawings\CIV\CITY_OF_STOCKTON\13_E-2.dwg