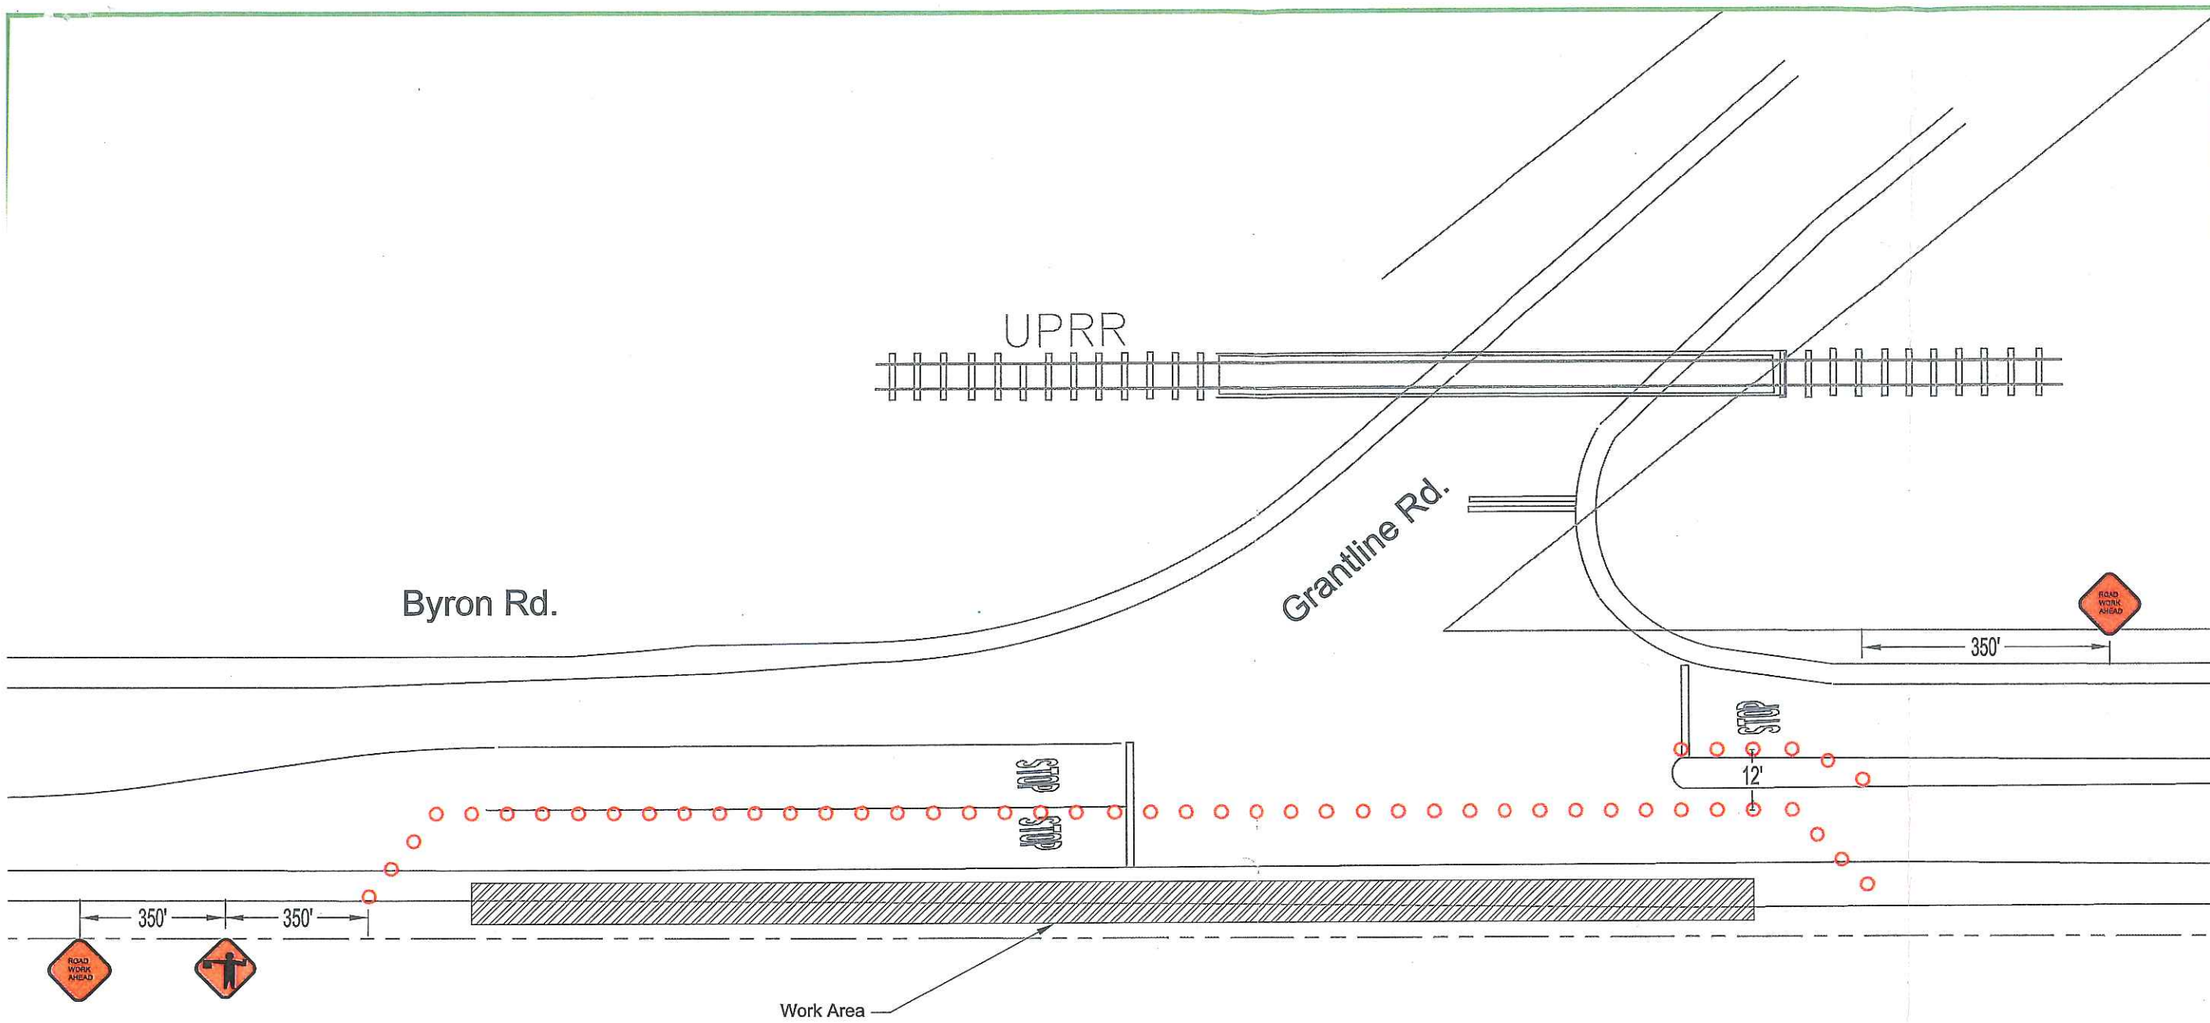

* ALL SIGNS AND SIGN PLACEMENT PER MUTCD. *

CO:	
SD:	
NOTIF.:	106254467
OTHER:	
SHT:	1 of 1
SHEETS	
PM:	30956038
REV.	

Traffic Control

Gas Main Relocation
Byron Rd @ Grantline Rd
Tracy

PACIFIC GAS AND ELECTRIC COMPANY

PG&E

EST:	
ADE:	C. LaRue
SUPV:	S. Frankiewich
REP:	C. Callas
PLNR:	D. Rymers
SCALE:	1"=20'
DATE:	12/10/2012

PS-12-03011

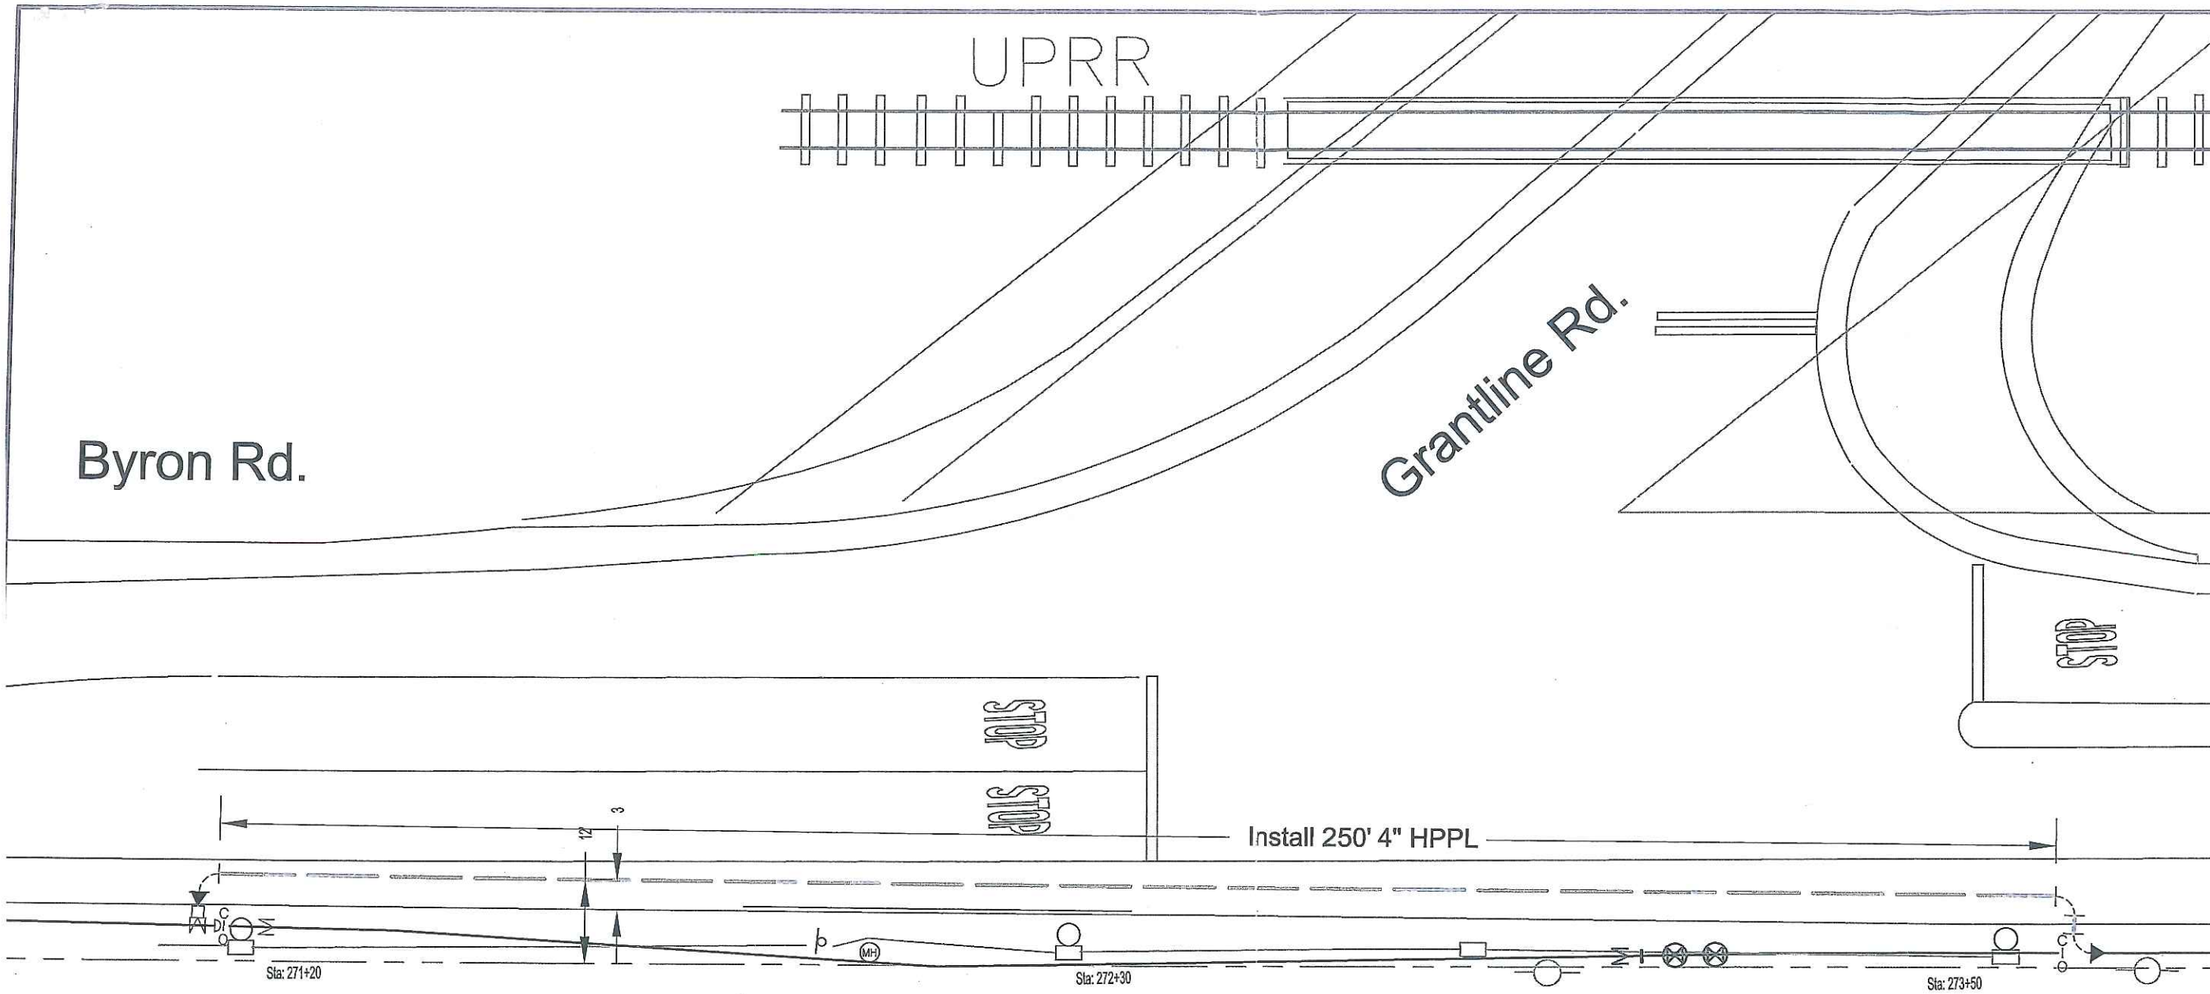

Install

Proposed Trench location

Existing

Gas Main (size and material as noted)

Utility poles

Other

Proposed County signal light locations

Permit Sketch

Gas Main Relocation
Byron Rd @ Grantline Rd
Tracy

PACIFIC GAS AND ELECTRIC COMPANY

PG&E

CO:	
SD:	
NOTIF.:	106254467
OTHER:	
SHT:	1 of 1
SHEETS	
PM:	30956038
REV.	

EST:	
ADE:	C. LaRue
SUPV:	S. Frankiewich
REP:	C. Callas
PLNR:	D. Rymers
SCALE:	1"=20'
DATE:	12/1/2012

PS-12-03011