RMC DONDERO PTP
40' WIDE PROPOSED BRIDGE

*SEE PLAN BY DILLON & MURPHY DATED: AUGUST 13, 2013 FOR DETAILS.

SCALE: N 1" = 10'

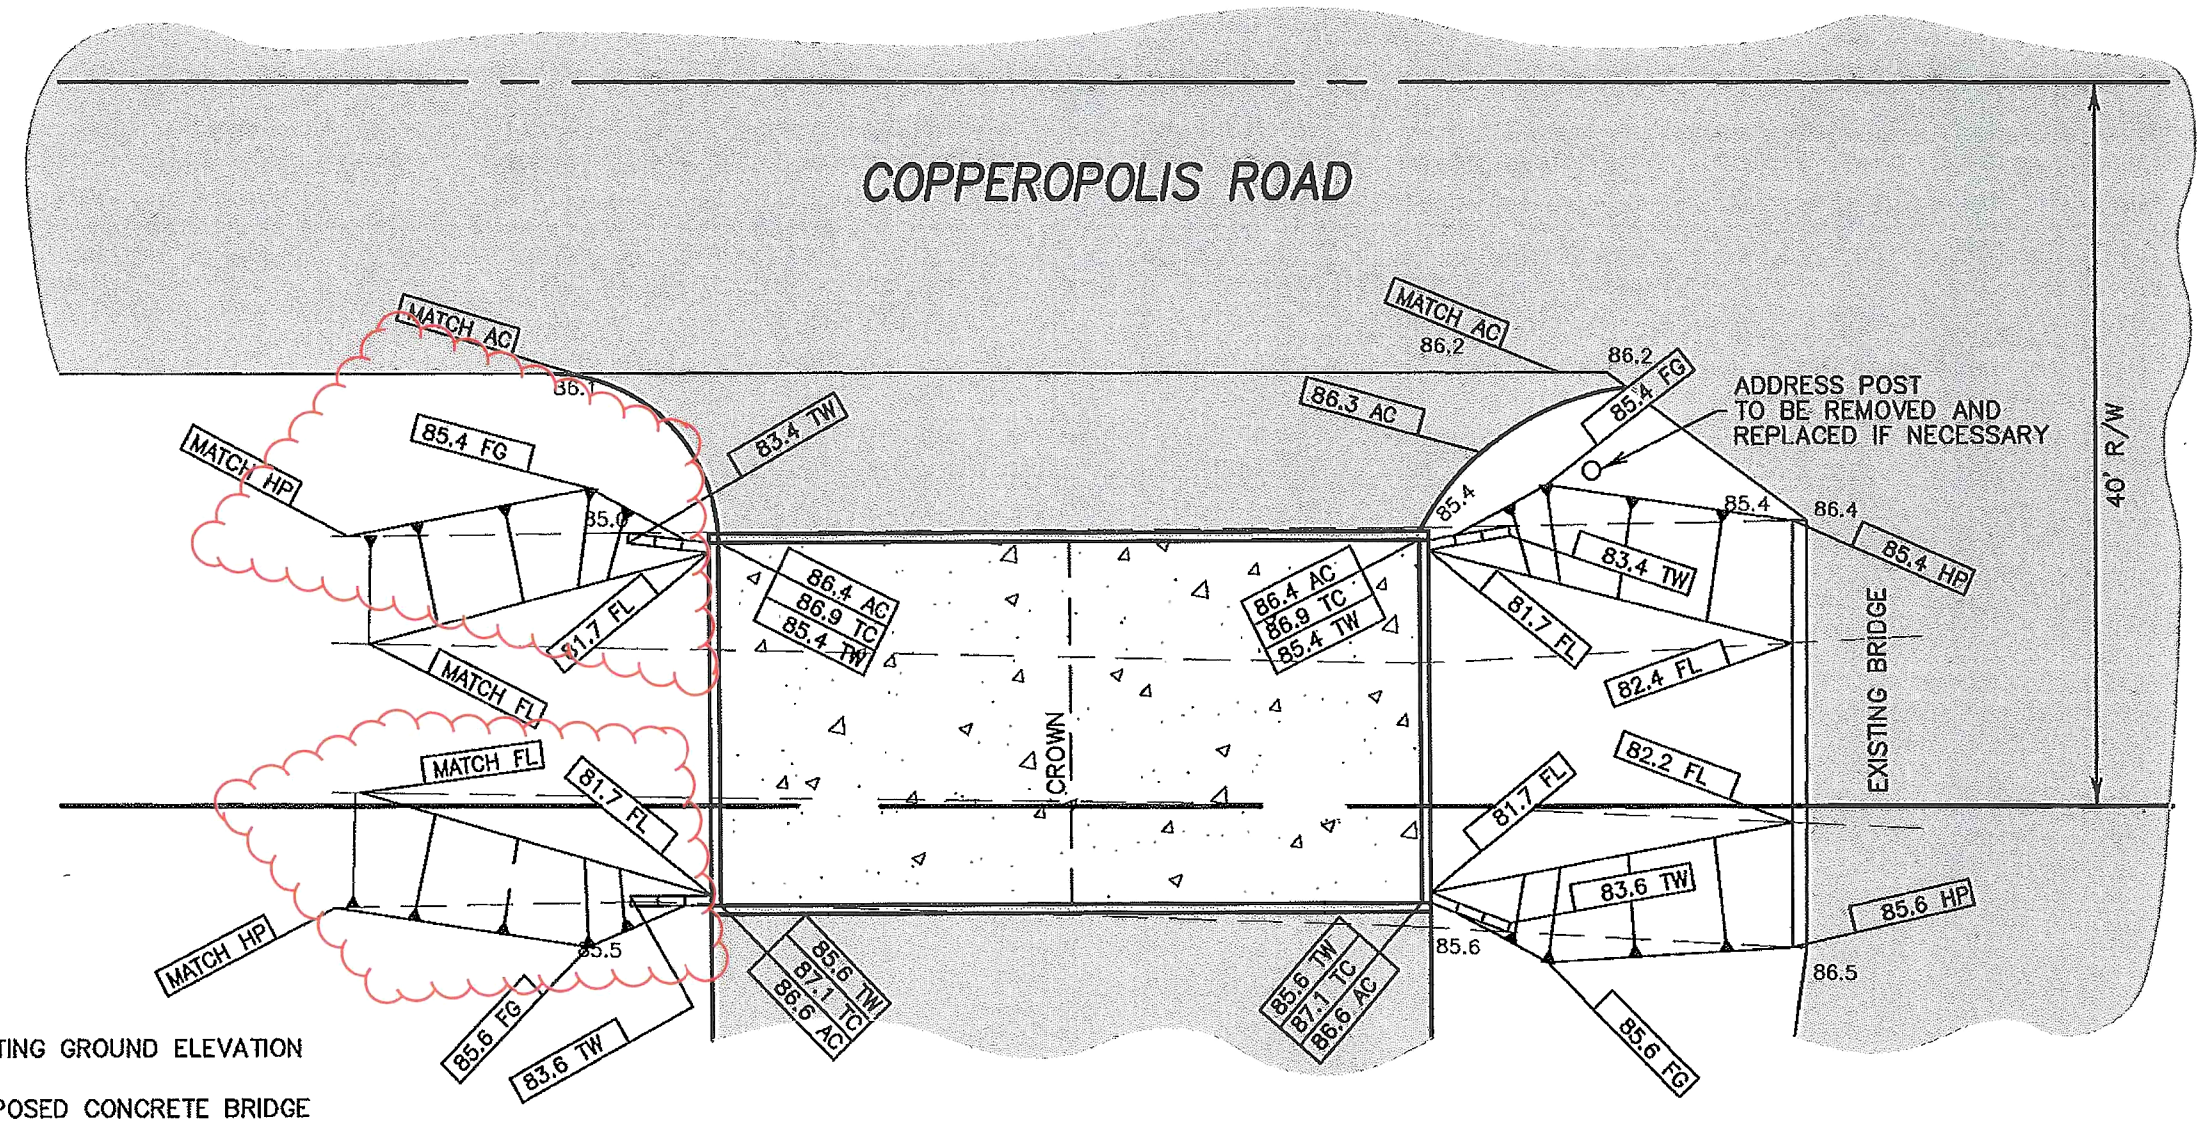

LEGEND

81.8	EXISTING GROUND ELEVATION
	PROPOSED CONCRETE BRIDGE
	ASPHALT PAVEMENT (EXISTING AND PROPOSED)
HP	HINGE POINT
TW	TOP OF WALL
TC	TOP OF CURB
AC	ASPHALT CONCRETE
FL	FLOW LINE

PROVIDE RSP/RIP RAP ON DOWNSTREAM SIDE OF CULVERT OPENING. SIZE SHALL BE 18 MINUS OR LARGER

DILLON & MURPHY
CONSULTING CIVIL ENGINEERS
ENGINEERING • PLANNING • SURVEYING
847 N. CLUFF AVENUE, SUITE A2, LODI, CALIFORNIA 95240 (209) 334-6613

1363

S:\2013\1363\TOPO.dwg Sep 05, 2013