SCALE: N 1" = 40'

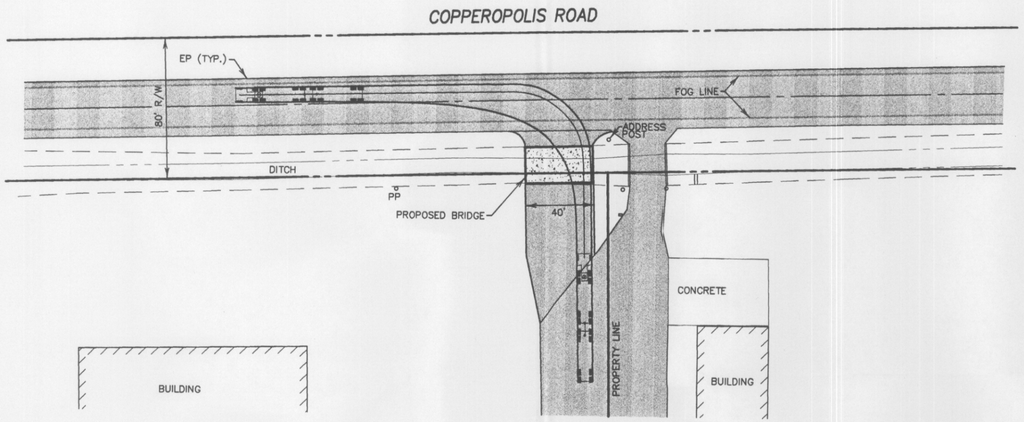

EXIT WESTBOUND

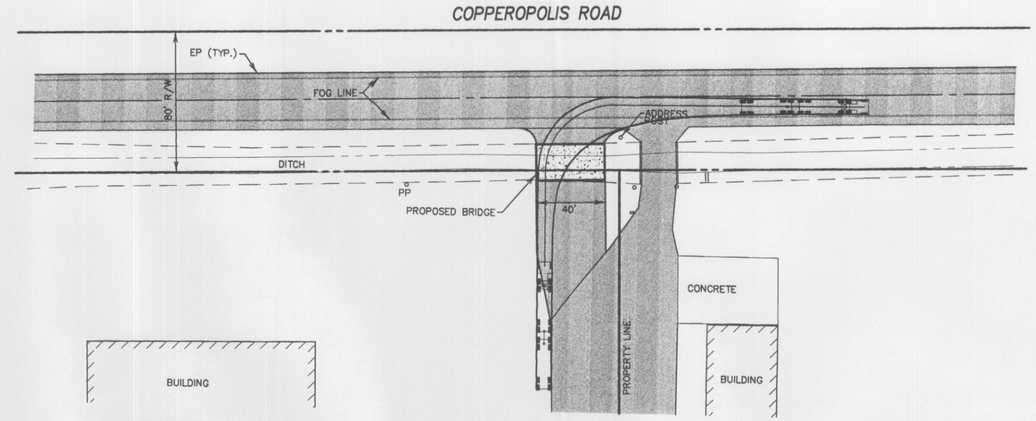

EXIT EASTBOUND

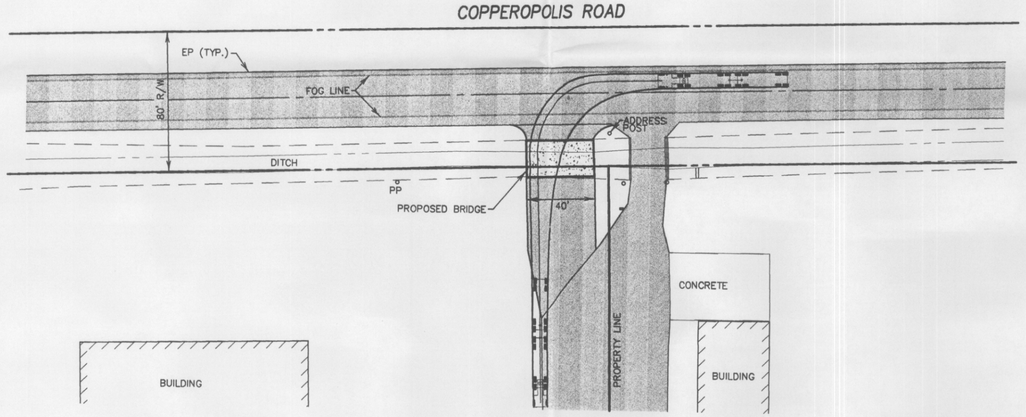

ENTRANCE WESTBOUND

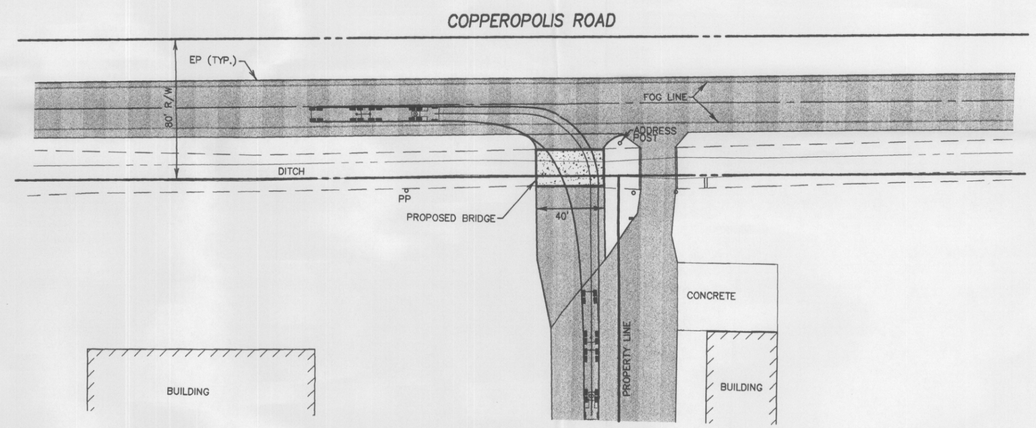

ENTRANCE EASTBOUND

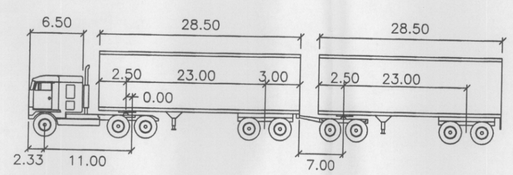

WB-67D

	feet		
Tractor Width	: 8.00	Lock to Lock Time	: 6.00
Trailer Width	: 8.50	Steering Angle	: 15.6
Tractor Track	: 8.00	Articulating Angle	: 70.0
Trailer Track	: 8.50		

REGISTERED PROFESSIONAL ENGINEER JOE MURPHY EXP. 9-30-14 CIVIL STATE OF CALIFORNIA 8-13-13

DILLON & MURPHY

CONSULTING CIVIL ENGINEERS

ENGINEERING · PLANNING · SURVEYING

847 N. CLUFF AVENUE, SUITE A2, LODI, CALIFORNIA 95240 (209) 334-6613

RMC DONDERO PTP
PROPOSED BRIDGE

40' WIDE BRIDGE
TURNING SIMULATION

LINDEN, CALIFORNIA
JULY, 2013

REV. NO.	DESCRIPTION	DATE

SCALE: AS NOTED
DRAWN BY: SM
DESIGNED BY:
CHECKED BY: JM
AS BUILT BY:

BENCH MARK: *V959 EL: 88.553

DESCRIPTION:
BRASS CAP ON CONC. POST ON HWY 4, 0.2 MILES WEST OF VAN ALLEN ROAD, 29' NORTH OF CENTERLINE.
(DATUM: NGVD 29)

SHEET 2 OF 3 SHEET

JOB NO. 1363

S:\2013\1363\TRUCK TURNING.dwg Aug 13, 2013