COUNTY OF SAN JOAQUIN

DEPARTMENT OF PUBLIC WORKS
P.0. BOX 1810-1810 E. HAZELTON AVENUE
STOCKTON, CALIFORNIA 95201
(209) 468-3000
FAX # (209) 468-9324

Permit No: **PS-1300766**
Date Issued: 03/20/2013
Exp. Date: 07/01/2013
Project No: PWP730052
Quad: CC

UE/CR/PM NO:30957102

ENCROACHMENT PERMIT

To: PACIFIC GAS & ELECTRIC -CONCORD
1850 GATEWAY BLVD. 3RD FLR
CONCORD, CA 94521

Encroachment Type:

Bell Hole			

Location:
S/S OF MIDDLEFIELD AVE. 165' E/O MISSION AVE.

In compliance with your request of **03/20/2013** , permission is hereby granted to do work in County right-of-way as shown on attached application and subject to all the terms, conditions and restrictions written below or printed as general or special provisions on any part of this form. See reverse side and attached sheet, if any.

Trench excavations for service connections will not be permitted within ten feet (10') of pavement centerline unless otherwise approved by the Director. Surface of trench patches shall match in kind and be smooth and even with that of abutting surface. Special attention shall be given to depth of utilities through roadside area in anticipation of future drainage facilities, road profile and/or frontage development. All underground utility facilities are to be established and accurately dimensioned on sketches from surveyed centerline of road right of way, or from right of way (border) lines.

Permittee shall call the Department of Public Works, Field Engineering Division (Permit Inspections) at (209)953-7421 at least forty-eight hours prior to beginning any work within the County right of way. All work performed under this permit shall conform to the rules and regulations pertaining to safety established by the California Division of Industrial Safety and Cal-OSHA.

The jobsite shall be kept in a safe condition at all times by the daily removal of any excess dirt or debris which might be a hazard to either pedestrian or automobile traffic. All necessary traffic convenience and warning devices and personnel shall be provided, placed and maintained by and at the sole expense of the Permittee in accordance with the latest edition of the CALTRANS Manual of Traffic Control.

After completion of the work permitted herein, all debris, lumber, barricades, or any excess material shall be removed and the jobsite left in a neat workmanlike manner. Immediately following completion of construction permitted herein, Permittee shall fill out and mail notice of completion (see attached post card) provided by Grantor.

Special Comments:
Traffic Control Per MUTCD

FORMS:

SS/WW, R-29	Trench Cutting	Policy

Est. Permit Fee: $413.00

THOMAS M. GAU, Director
Department of Public Works

By: _____
Permit Section

WHITE	-Permitee
GOLDENROD	-PWD Central File
YELLOW	-Field Inspection
PINK	-Permit Section

APPLICATION FOR ENCROACHMENT PERMIT

PLEASE PRINT:

Date 3/19/13

To: San Joaquin County
Department of Public Works

PG&E / Kristy Aldrich
(Applicant Name)

1850 Gateway Blvd 3rd Floor
(Mailing Address)

Concord, Ca 94520
(City, State, Zip Code)

925-270-2752
(Area Code - Telephone Number)

OFFICE USE ONLY			
JOB #	130052-20	REF #	
APN		CR #	
EXP. DATE	7/1/13		
VALID	4/1/13 TO 7/1/13		DRIVEWAYS:
STREET	MIDDLEFIELD Ave.		*
AREA	STOCKTON QUAD	CC	*
TYPE	BELL HOLE		*
FORMS	SS/WW, R-29, Trench Cutting Policy.		
NOTES			

Sketch (Detailed plans may be submitted)

Provided

1854 Middlefield Ave

The undersigned hereby applies for permission to excavate, construct and/or otherwise encroach on County Highway Right-of-Way on the _____ side of _____ approximately _____ feet/mile _____ of _____, by performing the following work (description of work):

Excavate 4'x4'x3' deep bell hole to replace existing copper gas service to residence

Pmt# 30957102

Work will commence on or about 4/1/13 for approximately 90 days.

I, the undersigned, certify that I am the owner of the respective property, or am qualified to represent the owner and agree to do the work described above in accordance with the rules and regulations of San Joaquin County and subject to inspection and approval.

Kristy Aldrich — 3/19/13
Signature of Applicant - Title Permit Coordinator — Date

E:\PUB-SV\KK\MASTER PS\ENCROACHMENT PERMIT APPLICATION.DOC (01/04)

Pacific Gas and Electric Company
Gas Service Record
Form F5458-1

GAS SERVICE RECORD

Special Facilities ☐ (CP 10%er) ☐ Existing (10%er) ☐

Agreement: Verbal ☐ Written ☐

Notif.No. 105277147 PM Order No. 30847643 Leak No. _____ Est. Name Courtney Bacom

Map Plat No. 3004-C5 Block 5 Address: 1854 MIDDLEFIELD AVE., STOCKTON, CA. Est. Phone No. 347-5047

Applicant/Tract Name: ST-1-COPPER REPLACEMENT PROJECT Lot No. OLD GSR # 21112 Date Issued: 5-24-2012 By: Cdb9

PROPOSED / EXISTING FACILITY Approx. Depth of Main _____ Approx. Depth of Ex. Svc. _____ Depth of Inst. Svc. _____

Main Trench Occupied With: ■ None ☐ Electric ☐ Telephone ☐ CATV ☐ Other _____

OFF: Main ■ Service ☐ 2" HP (Size & Pressure) PE ☐ CI ☐ SU. ■ CU ☐

Inserted in Casing: Yes ☐ No ■ (Casing Size) PVC ☐ PE ☐ SU. ☐ CI ☐ CU ☐

Trenched By: ■ PG&E ☐ Applicant ☐ Contractor

On SOUTH Side MIDDLEFIELD AVE. In _____ Out 18'

(PROPOSED) / EXISTING SERVICE LOCATION:

Service: On SOUTH Side MIDDLEFIELD AVE., 142' E/E/PL OF MISSION RD.

Size: 1" SU. ☐ PE2406 ■ PE3408 ☐ Aldyl-A ☐ CU ☐

Insert: Yes ☐ No ■ (Casing Size) Casing: PE ☐ PVC ☐ SU. ☐ CU ☐

Riser: Size 1" Inside ☐ Outside ■
Pre-Fab Non-Corrodible: Regular ■ Short ☐ Long ☐
Steel Encased-Plastic Insert ☐ Steel Riser ☐

Curb Valve: Metal ☐ Pl. ☐ None ■
Riser Valve: AY McDonald ☐ Mueller ■

SVC Trench Occupied With: None ■ Elec. ☐ Phone ☐ CATV ☐ Other _____

JOB ORDER
☐ NEW SERVICE
☐ STUB SERVICE *
☐ STUB COMPLETION **
☐ BRANCH SERVICE
REF. NO. _____
☐ CURB METER
☐ MANIFOLD
☐ CONVERT TO MAIN
■ REPLACEMENT
☐ PARTIAL
■ COMPLETE
☐ TRANSFER
☐ ALTER / INSPECTION
☐ DEMOLITION
No. _____
☐ CUT-OFF (C/O)
☐ AT MAIN ☐ AT P/L
☐ OTHER _____

No. of Outlets 1 Res. Meter(s) No. 1 Size 250 Reg. Size / Type: 3/4" IRV Orifice: 3/16"

Comm. Meter(s) No. ____ Size _____ Monitor Size / Type: _____ Orifice: _____

C/O Data 52' Ft. 1/2" CU In. Yr. Install 1946 Type: SU. ☐ Pl. ☐ CU ■ Reason: Leakage ☐ Other ■

Transfer From _____ Main On _____ Side _____ In _____ Out _____

Instructions and Cautions: REPLACE COPPER SERVICE WITH 1" PLASTIC

TRENCHED BY:	PG&E	APPLICANT
BACKBONE	☐	☐
COMPLETION	■	☐

INSTALLED BY:	PG&E	APPLICANT
BACKBONE	☐	☐
SVC COMP	■	☐

WORK DONE: (Show corrections to service and main data above)
_____ Ft. Main to End of Stub
_____ Ft. End of Stub to Riser
_____ Total ft.

Electric UG in area: YES ☐ NO ■
TP (HP) SHP LP
MAOP 60 (PSIG) / W.C.
Class Location: 1 ☐ 2 ☐ 3 ■ 4 ☐

* DATE STUB INSTALLED ___/___/___ FOREMAN _____
MANUFACTURER _____ DD/MM/YY MANUFACTURED ___/___/___
** DATE COMPLETED ___/___/___ FOREMAN _____
MANUFACTURER _____ DD/MM/YY MANUFACTURED ___/___/___

TEST DATA: (See Gas Standard A-34) Provide information for services off distribution systems (up to 60 PSIG MAOP):
STUB _____ PSIG for _____ Minutes
COMPLETION _____ PSIG for _____ Minutes
For services operating with an MAOP of above 60 PSIG, attach a copy of the Strength Test Pressure Report.

Posted By: _____
Date _____

WELDING INSPECTION PER PG&E GAS STD D-40
BY: _____ INSPECTOR

EFV Brand: ■ Perfection ☐ Other _____ (Specify)

Type: ☐ Socket Fusion ■ Permasert Ends

Flow Series – CTS (Inches)
☐ 400 – 1/2" ■ 800 – 1" ☐ 1800 – 1"
☐ 800 – 1/2" ☐ Other _____ (Specify)

FOLD

CATHODIC PROTECTION: CPA No. 3004-15, 04, 03
Main under protection YES ■ NO ☐
Install cathodic protection (Per GS&S 0-16) ☐ RISER ☐ VALVE ☐ SVC. ☐ MAIN
Existing: ☐ New: ☐ No. Installed _____
Size: _____ Lb. Anode Type: MAG ☐ ZINC ☐

GALVANIC CP SYSTEMS:
☐ RISER Reading ____ Date ____
☐ VALVE Reading ____ Date ____
☐ OTHER Reading ____ Date ____
Performed By: _____

LOCATING WIRE CONNECTIONS: SVC Wire Size #10

TERM. AT MAIN	TERM. AT: RISER ■ SVC ☐
■ Bonded	☐ Bonded
☐ Wrapped around Tee	■ Strapped to Riser
☐ Nico-pressed wire at main	☐ Terminated at curb valve
☐ N/A	☐ N/A

Sketch / Notes

PROJECT CONDITIONS STAMP
Type(s) of Work:
☐ New Business
☒ PG&E Maintenance & Construction
Project Conditions:
☐ NONE APPARENT (if project design changes, contact ADE)
or
☐ CONDITIONS APPLY:
☐ PERMITS ☐ TAILBOARD ☐ OTHER
(Provide additional information on line below)
_____
BY: _____ SIGNATURE, NAME (CORPORATE ID), DATE

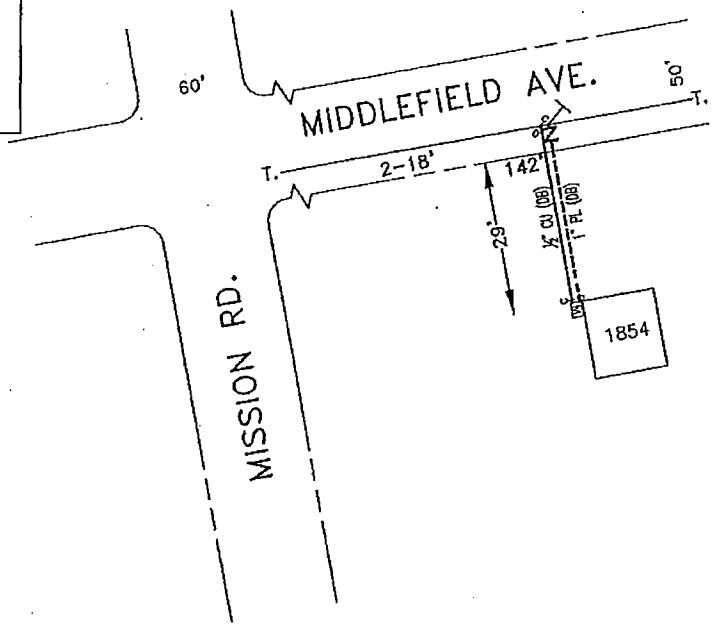

NO LOAD INFO AT THIS TIME
NOT TO SCALE

NOTES:
1. UTILIZE EXISTING METER LOCATION.
2. INSTALL EFV AS SHOWN ON LOW PRESSURE MAIN.
3. REVIEW OLD GAS SERVICE RECORD.

Figure 6H-10 (CA). Lane Closure on Two-Lane Road Using Flaggers (TA-10)

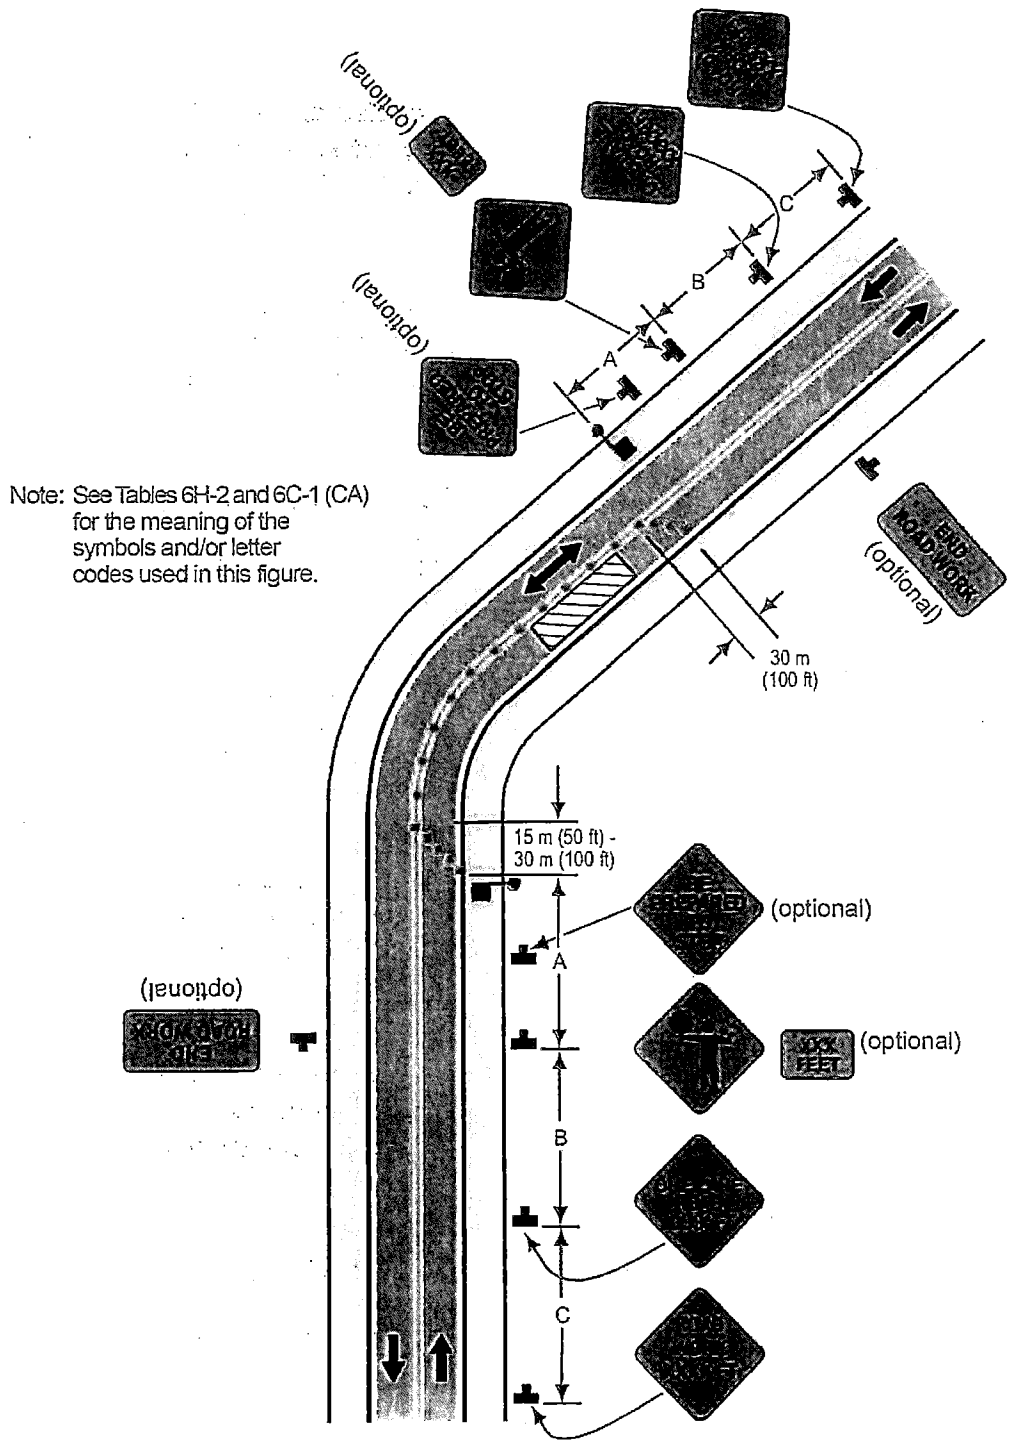

Typical Application 10