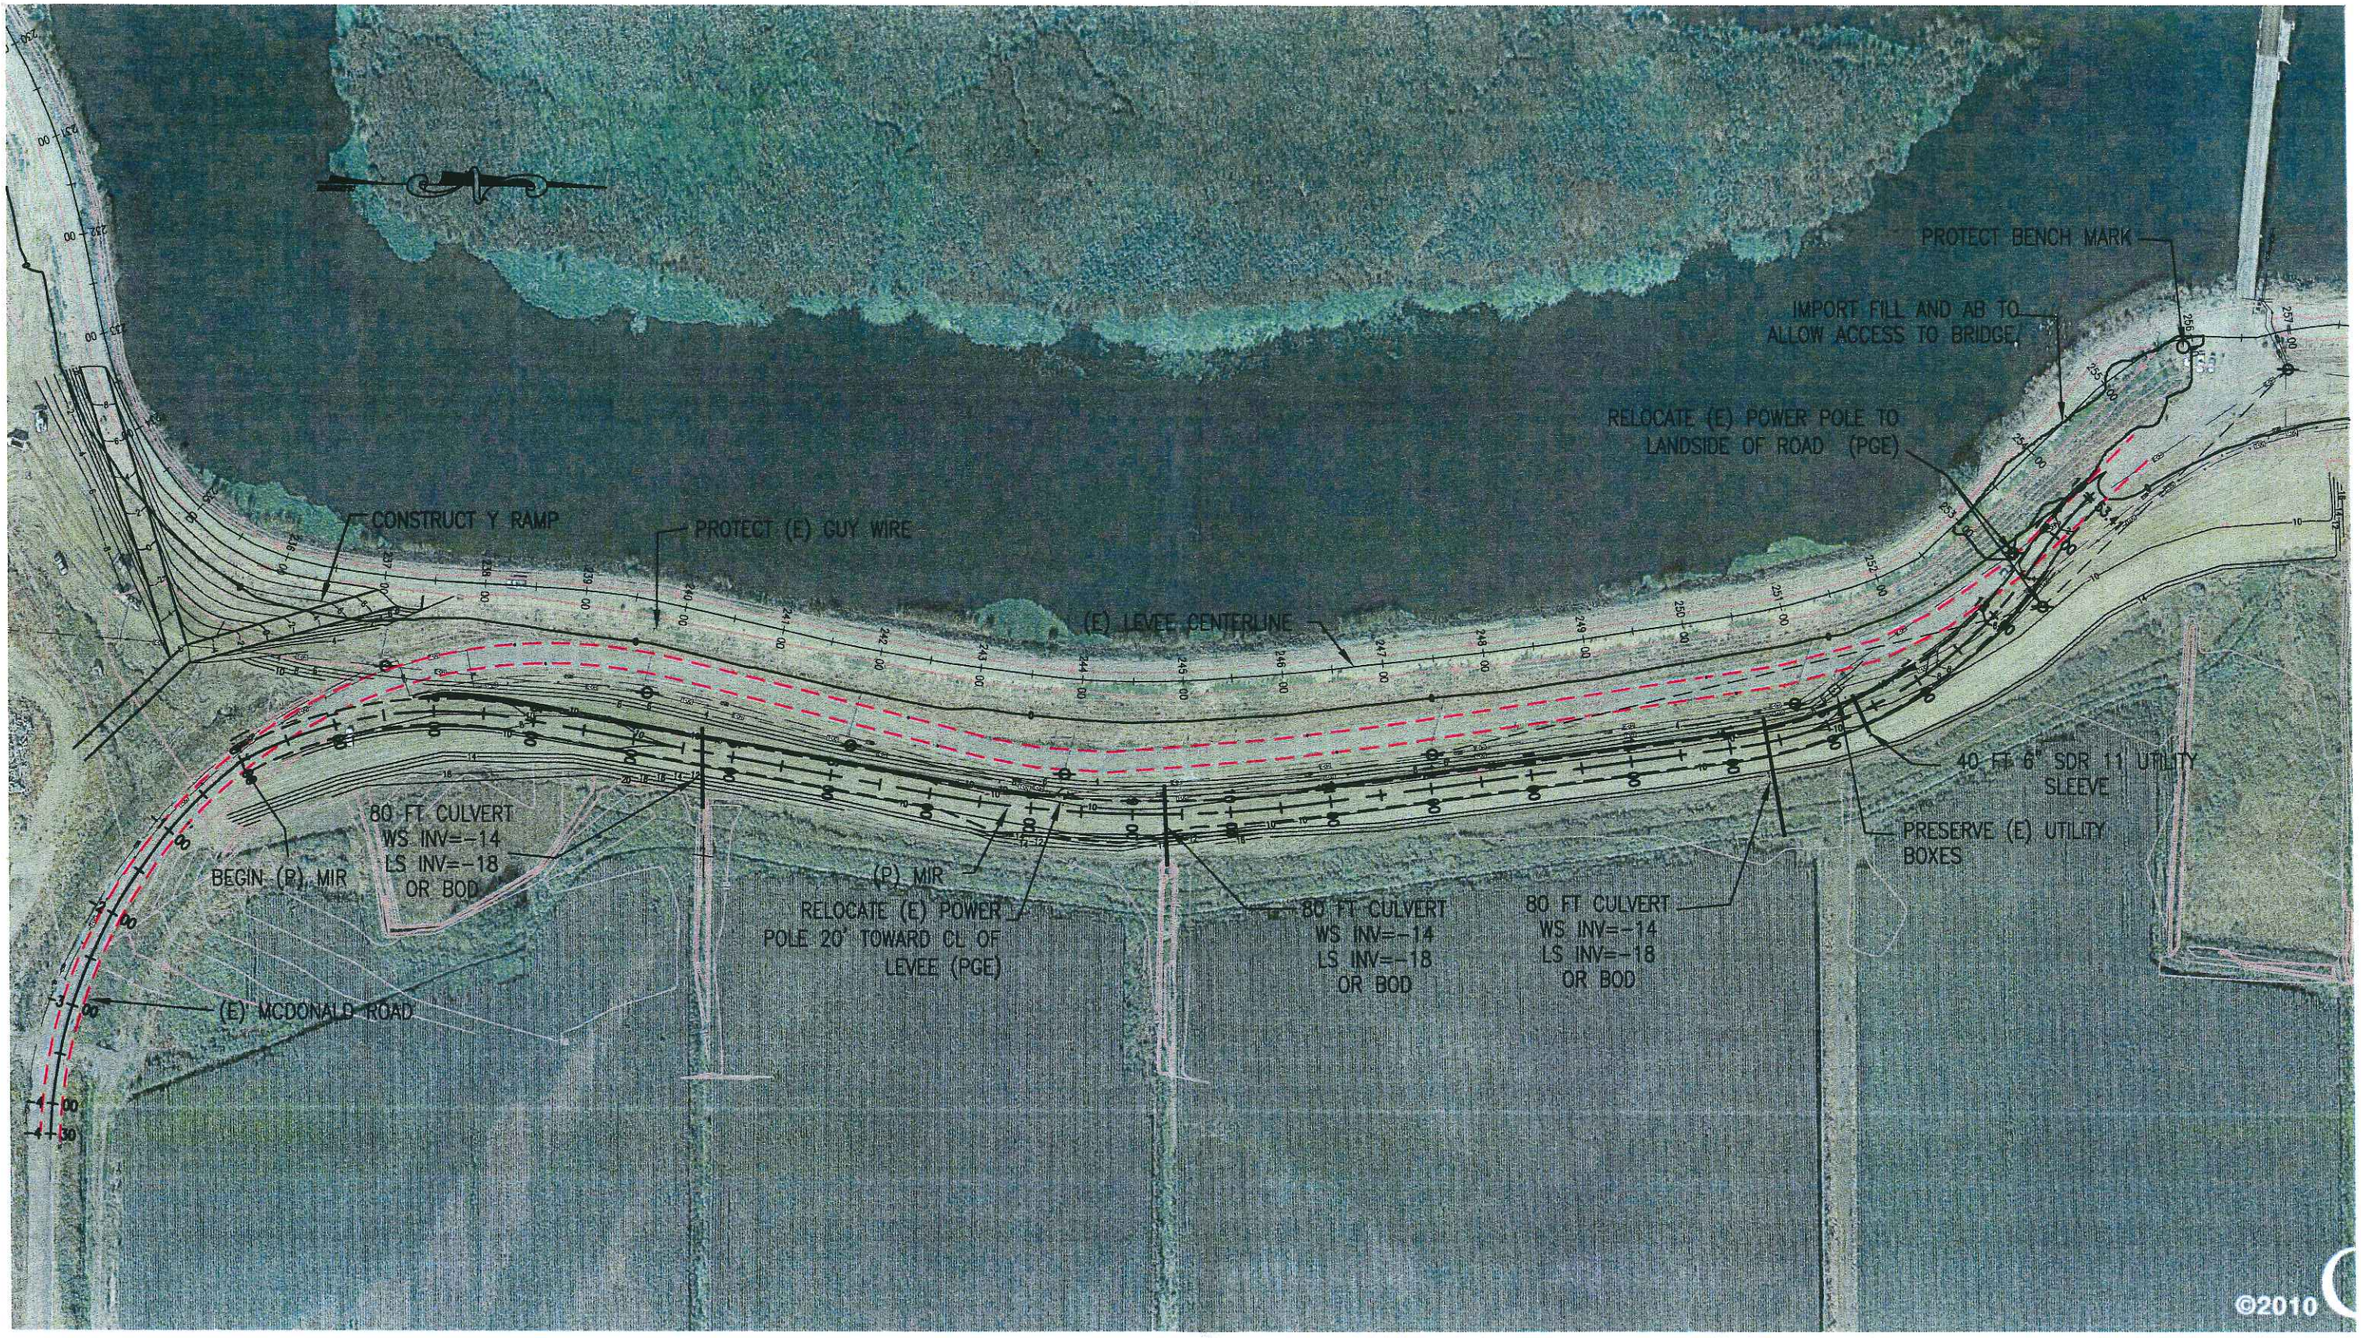

SCALE: 1" = 150'

REVISIONS		
REV.	DATE	DESCRIPTION

GREEN MOUNTAIN ENGINEERING
1314 Paloma Ave Stockton, CA 95209 209.478.6525

RECLAMATION DISTRICT 684

LOWER ROBERTS ISLAND

DWR WA 10-2.0 PLAN VIEW - EXISTING ROW

RECLAMATION DISTRICT NO 684
LOWER ROBERTS ISLAND, CALIFORNIA

PROJECT NO.:	684-17
DRAWN BY:	GME
DESIGN BY:	DL
CHECK BY:	DG
SCALE:	AS SHOWN
DATE:	2013-03-15
CAD FILE:	
130131_SBL_BRIDGE.DWG	

APPROVED BY:

DATE

SHEET NO. P OF 1 SHEETS

3.28.2013

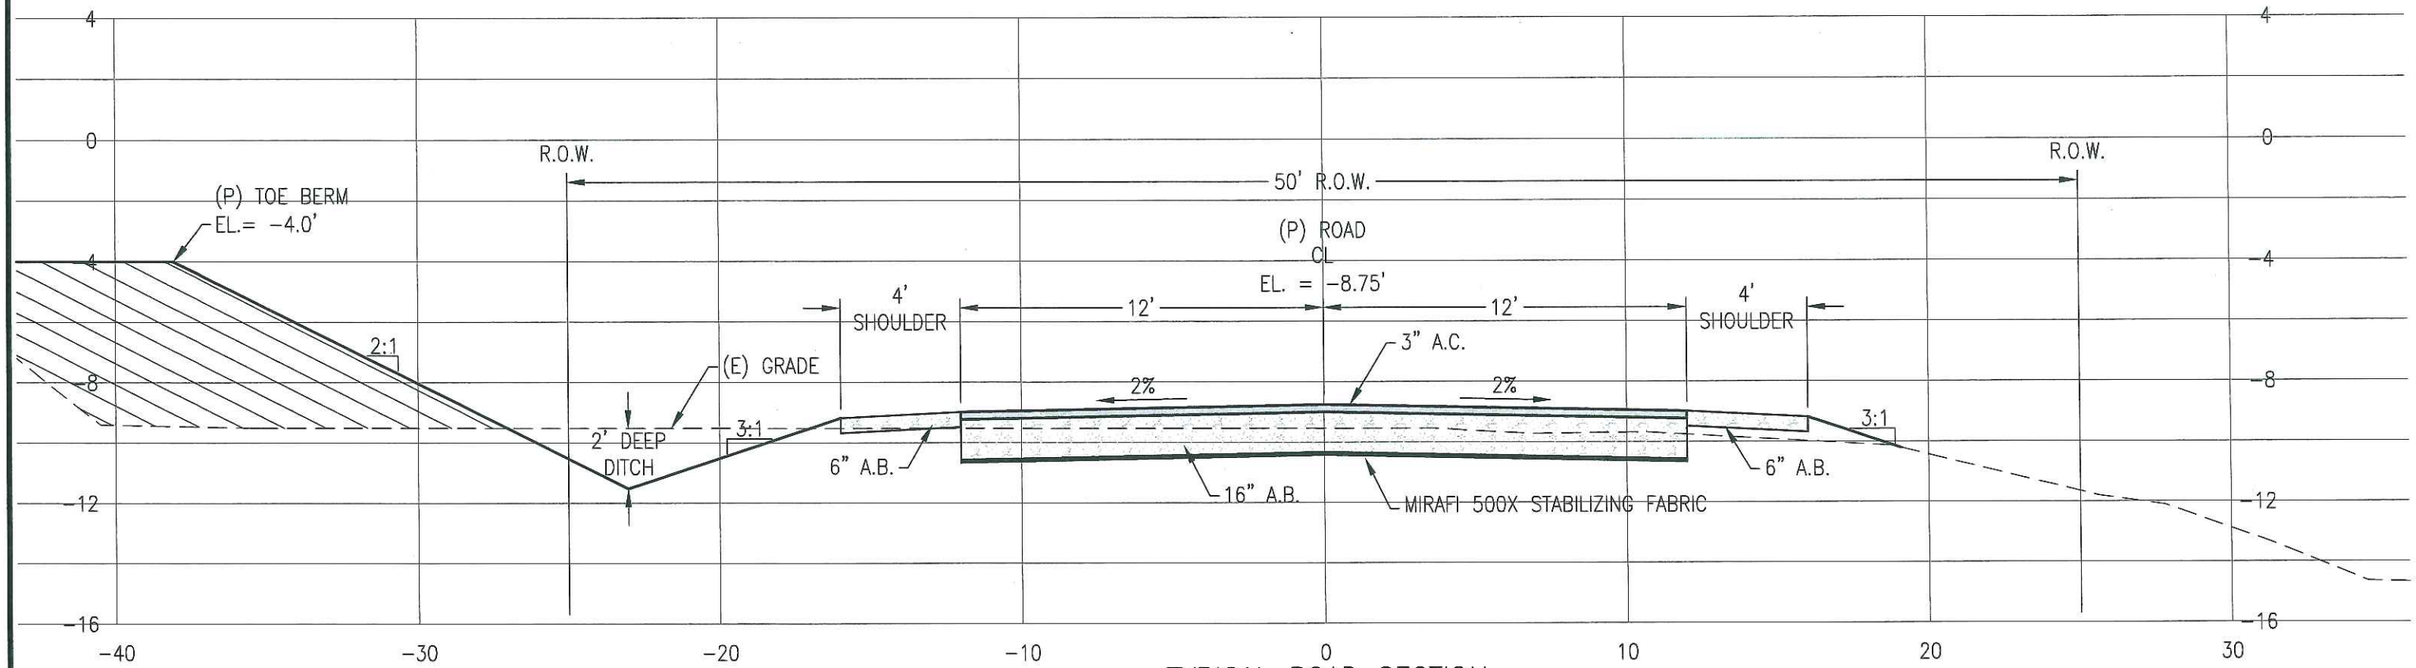

TYPICAL ROAD SECTION

SCALE: 1"=5'

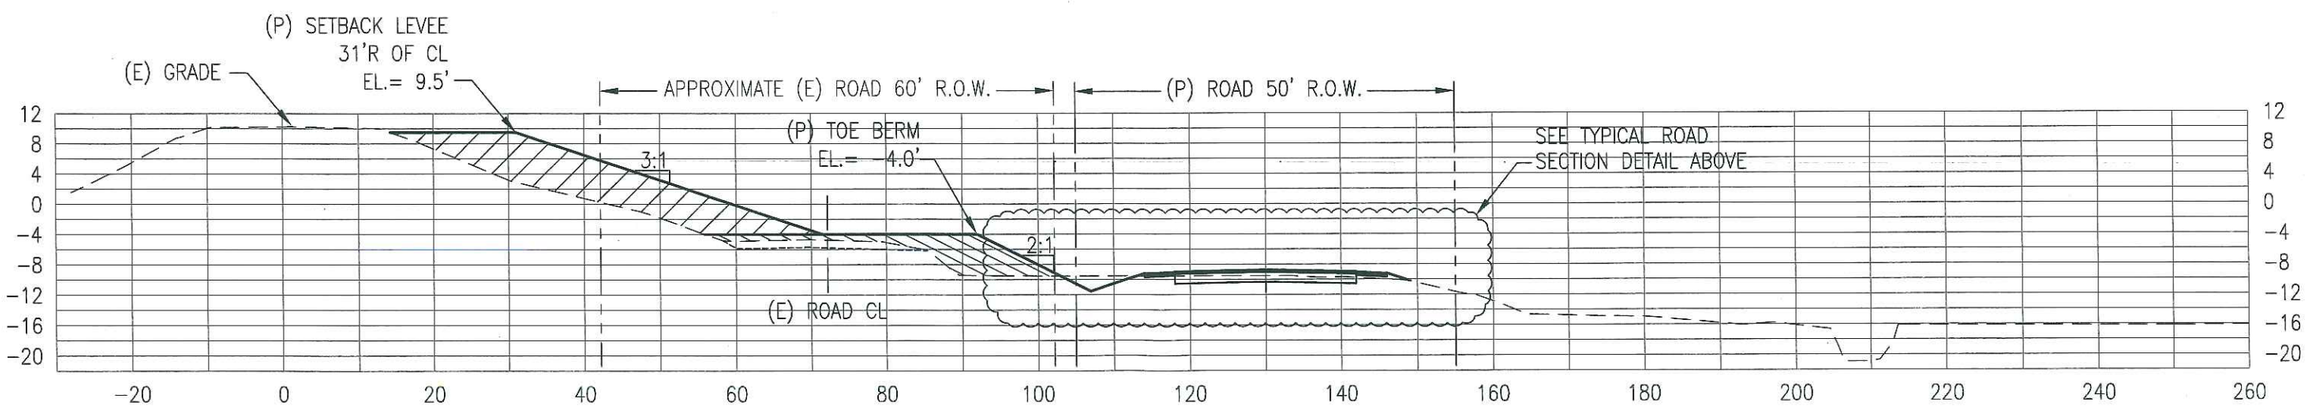

TYPICAL DETAIL

SCALE: 1"=20'

SCALE: AS SHOWN

REVISIONS		
REV.	DATE	DESCRIPTION

GREEN MOUNTAIN ENGINEERING
1314 Paloma Ave Stockton, CA 95209 209.478.6525

RECLAMATION DISTRICT 684

DWR WA 10-2.0

TYPICAL CROSS SECTIONS

RECLAMATION DISTRICT NO 684
LOWER ROBERTS ISLAND, CALIFORNIA

PROJECT NO.:	684-17
DRAWN BY:	GME
DESIGN BY:	DL
CHECK BY:	DG
SCALE:	AS SHOWN
DATE:	2013-04-01
CAD FILE:	130131_SBI_BRIDGE.DWG

APPROVED BY:

DATE

SHEET NO. TYP-1

OF 1 SHEETS

4.2.2013

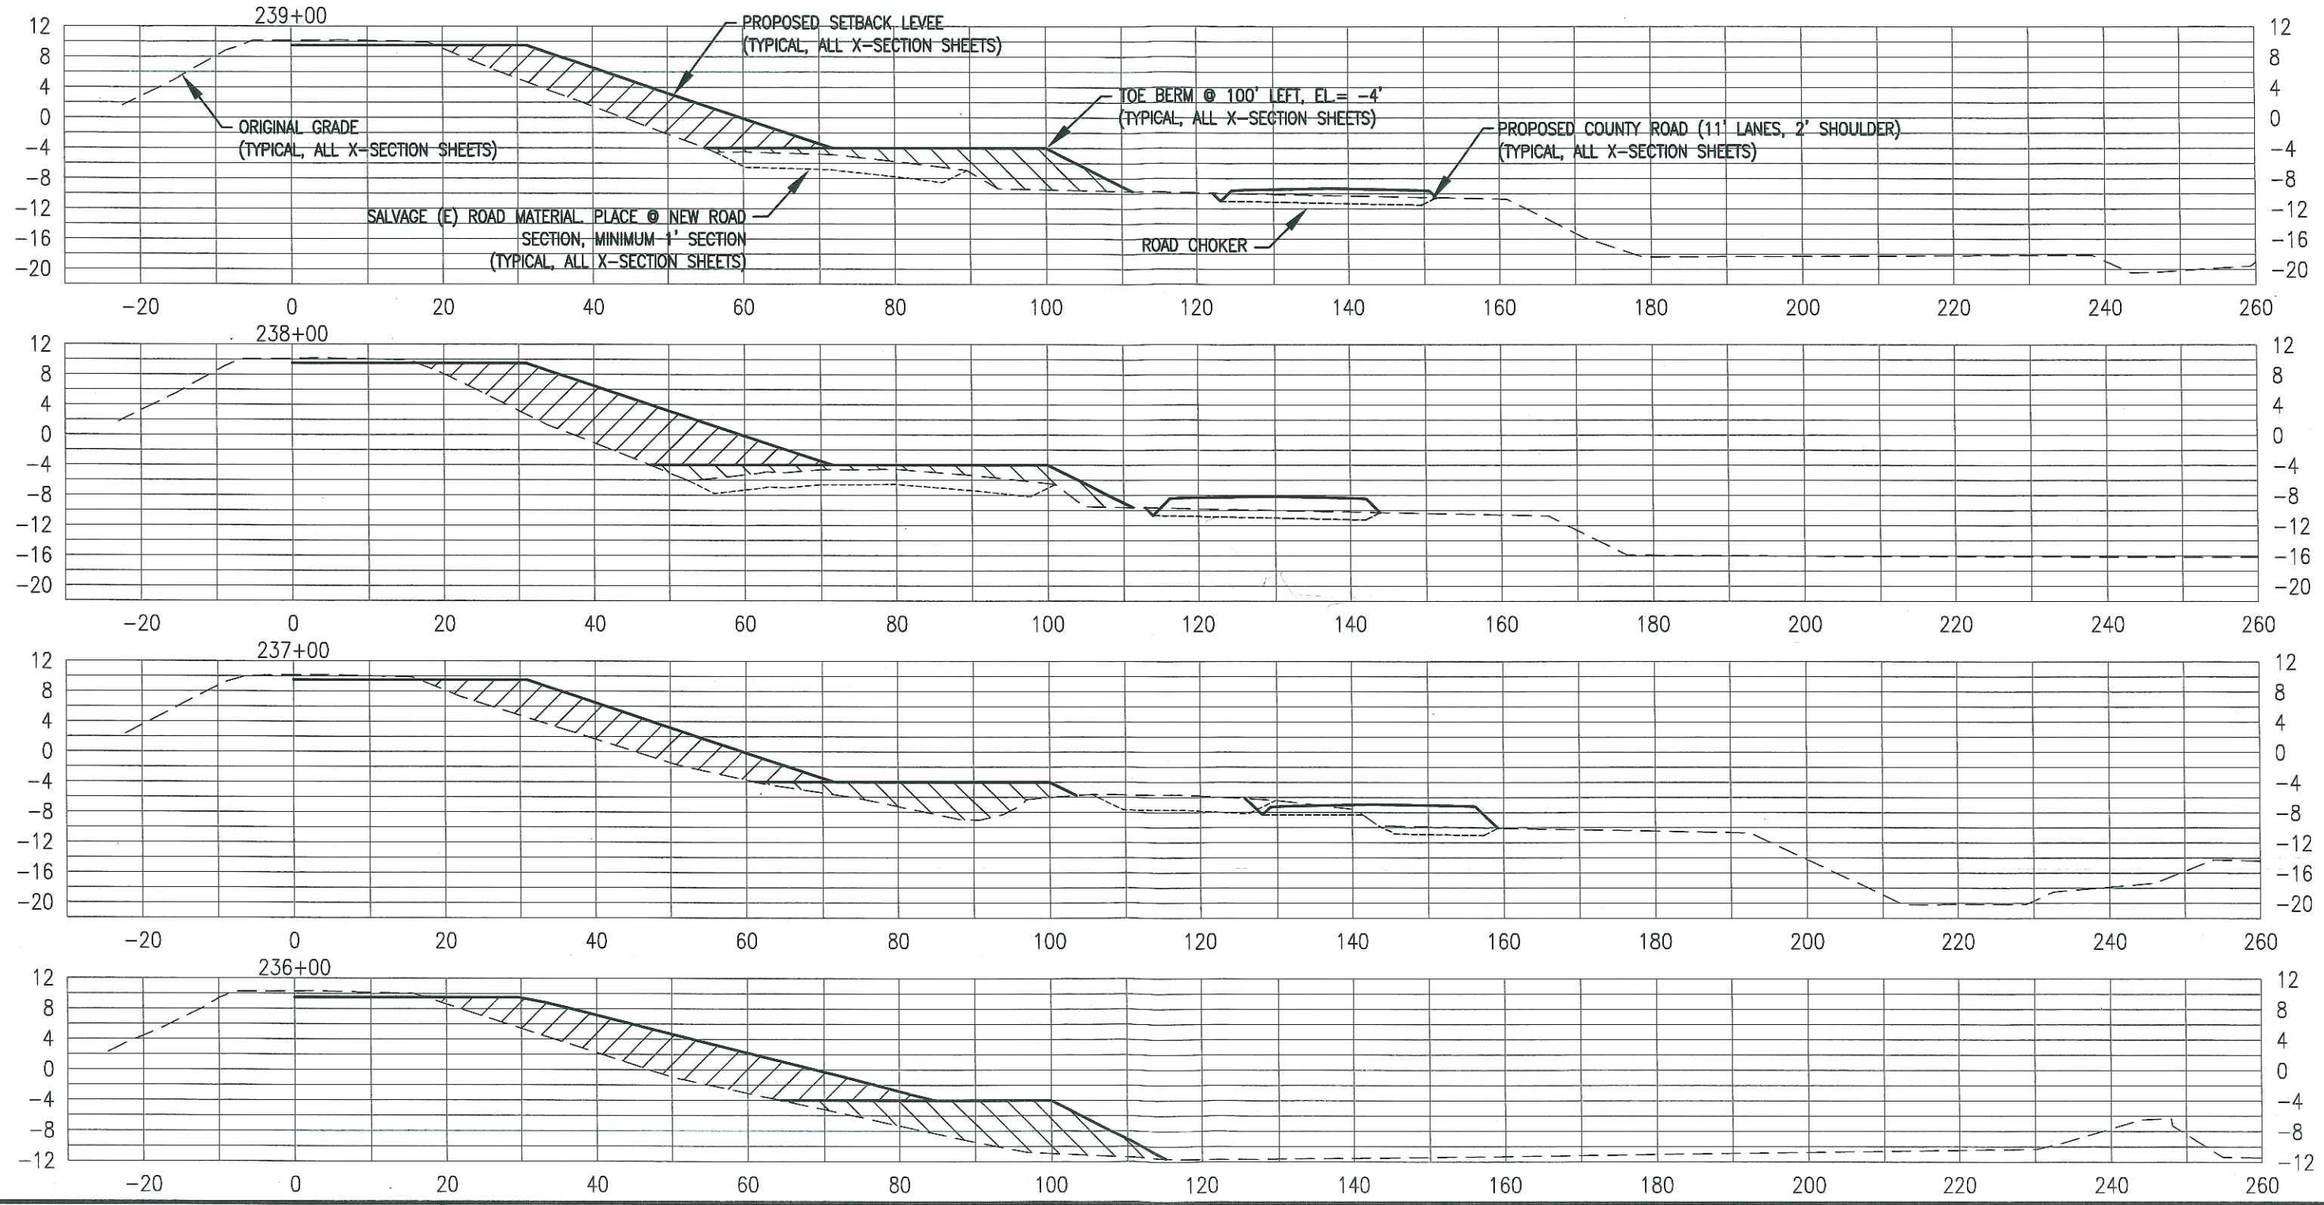

SCALE: 1"=20'

REVISIONS		
REV.	DATE	DESCRIPTION

GREEN MOUNTAIN
ENGINEERING
1314 Paloma Ave Stockton, CA 95209 209.478.6525

RECLAMATION DISTRICT 684
LOWER ROBERTS ISLAND
DWR WA 10-2.0 CROSS SECTIONS
RECLAMATION DISTRICT NO 684
LOWER ROBERTS ISLAND, CALIFORNIA

PROJECT NO.:	684-15
DRAWN BY:	GME
DESIGN BY:	DL
CHECK BY:	DG
SCALE:	AS SHOWN
DATE:	2013-03-12
CAD FILE:	130131_SBL_BRIDGE.DWG

APPROVED BY:

DATE

SHEET NO.
X-1
OF
5
SHEETS

3.28.2013

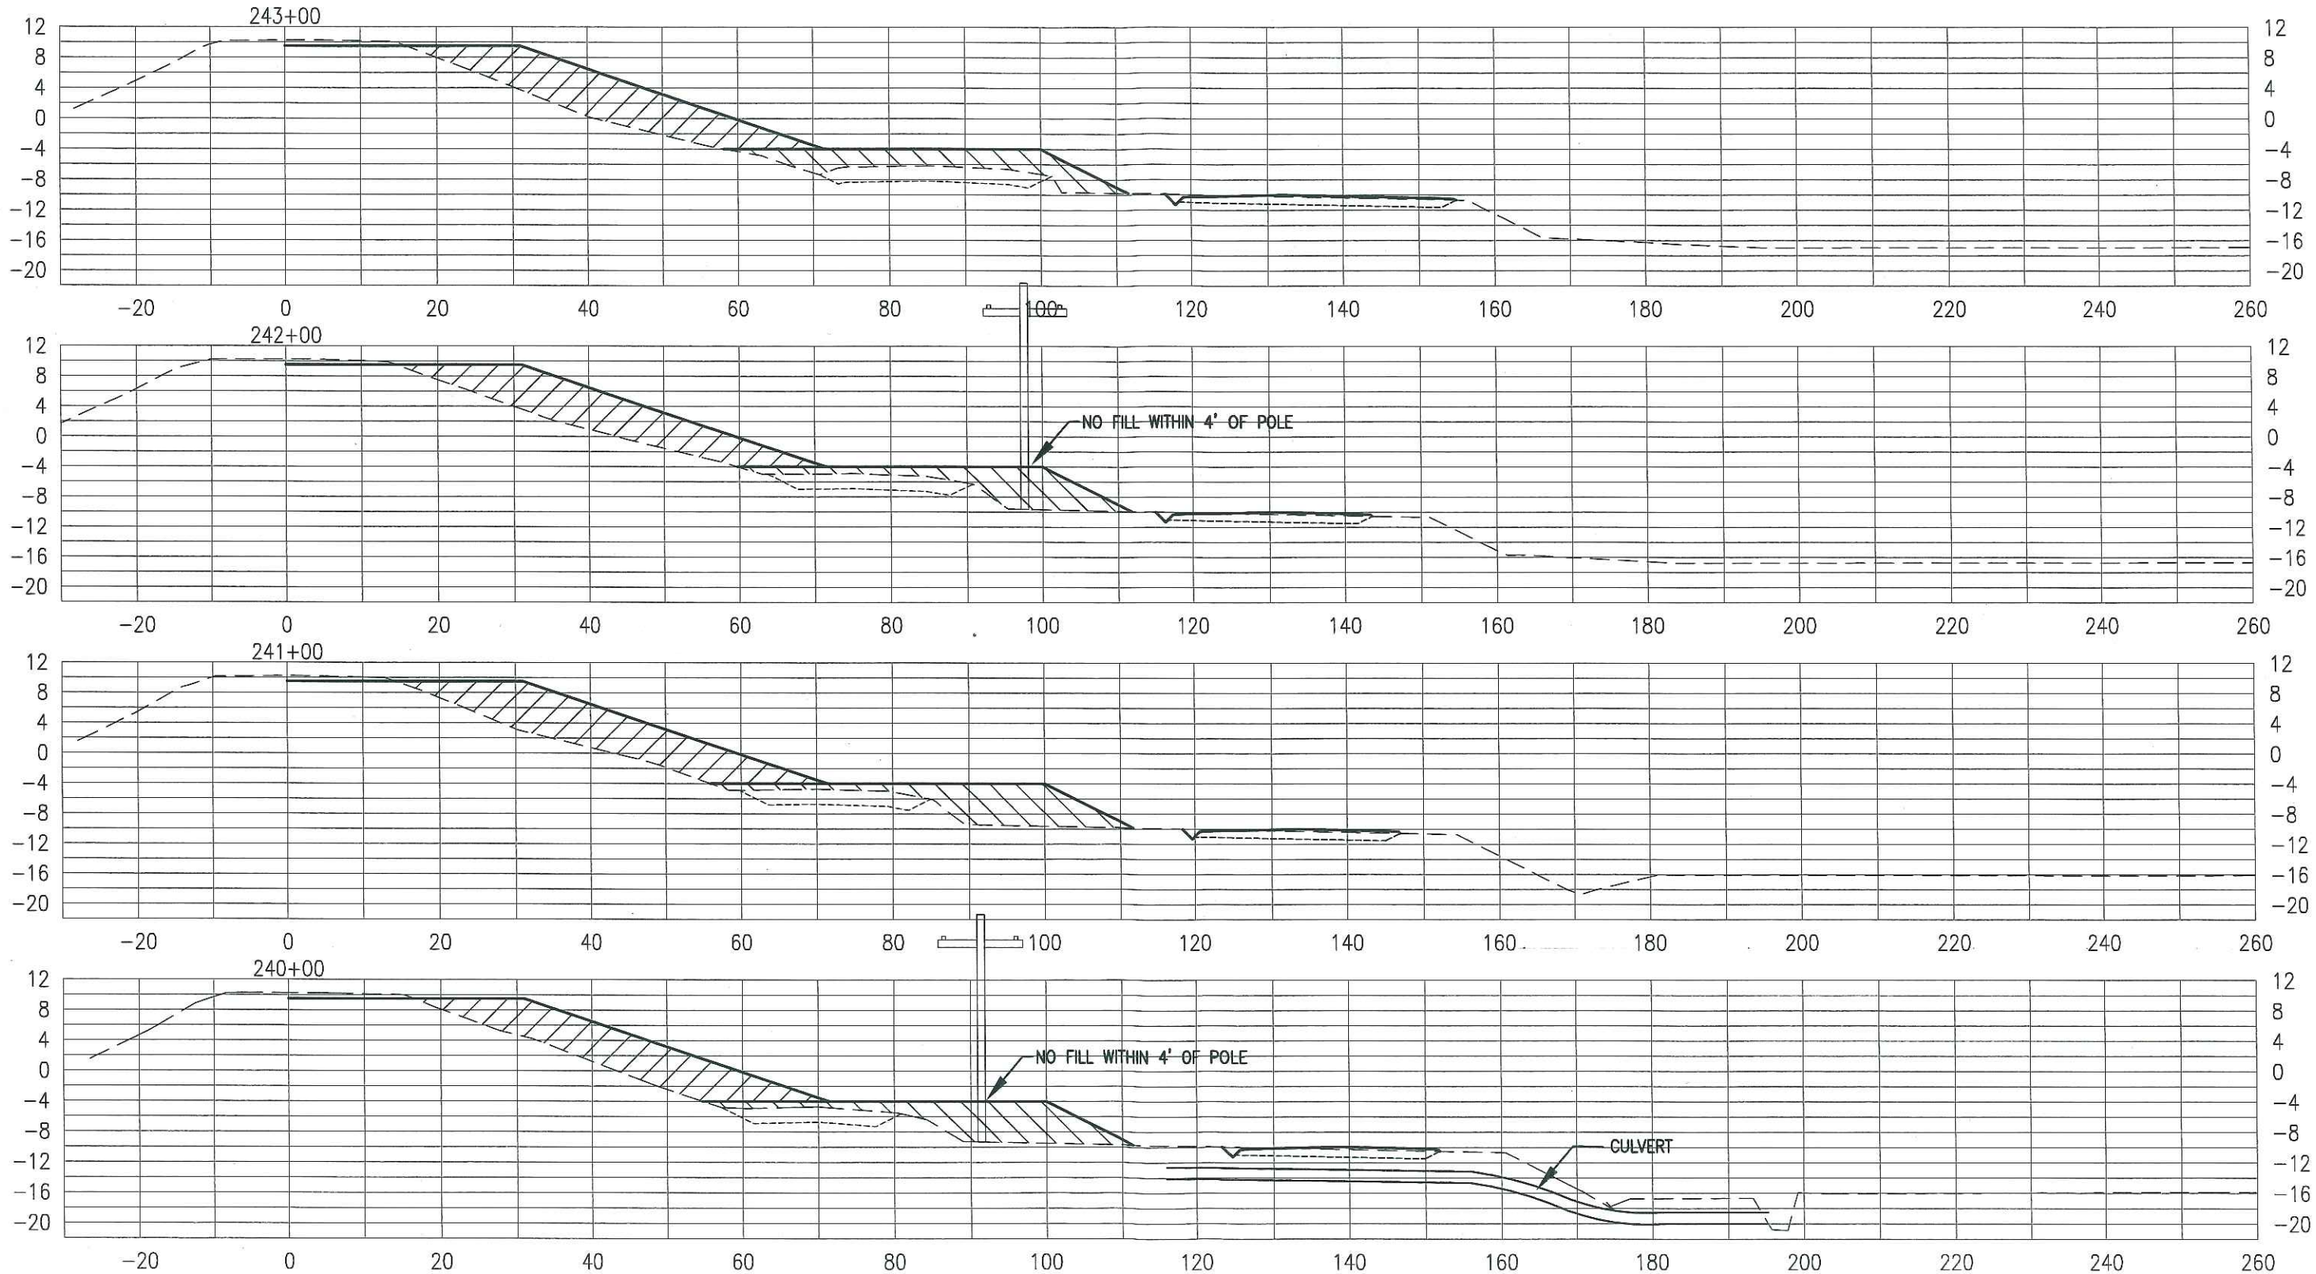

SCALE: 1"=20'

REVISIONS		
REV.	DATE	DESCRIPTION

GREEN MOUNTAIN
ENGINEERING
1314 Paloma Ave Stockton, CA 95209 209.478.6525

RECLAMATION DISTRICT 684
LOWER ROBERTS ISLAND
DWR WA 10-2.0 CROSS SECTIONS
RECLAMATION DISTRICT NO 684
LOWER ROBERTS ISLAND, CALIFORNIA

PROJECT NO.:	684-15
DRAWN BY:	GME
DESIGN BY:	DL
CHECK BY:	DG
SCALE:	AS SHOWN
DATE:	2013-03-12
CAD FILE:	130131_SRL_BRIDGE.DWG

APPROVED BY:

DATE

SHEET NO. X-2

OF 5 SHEETS

3.28.2013

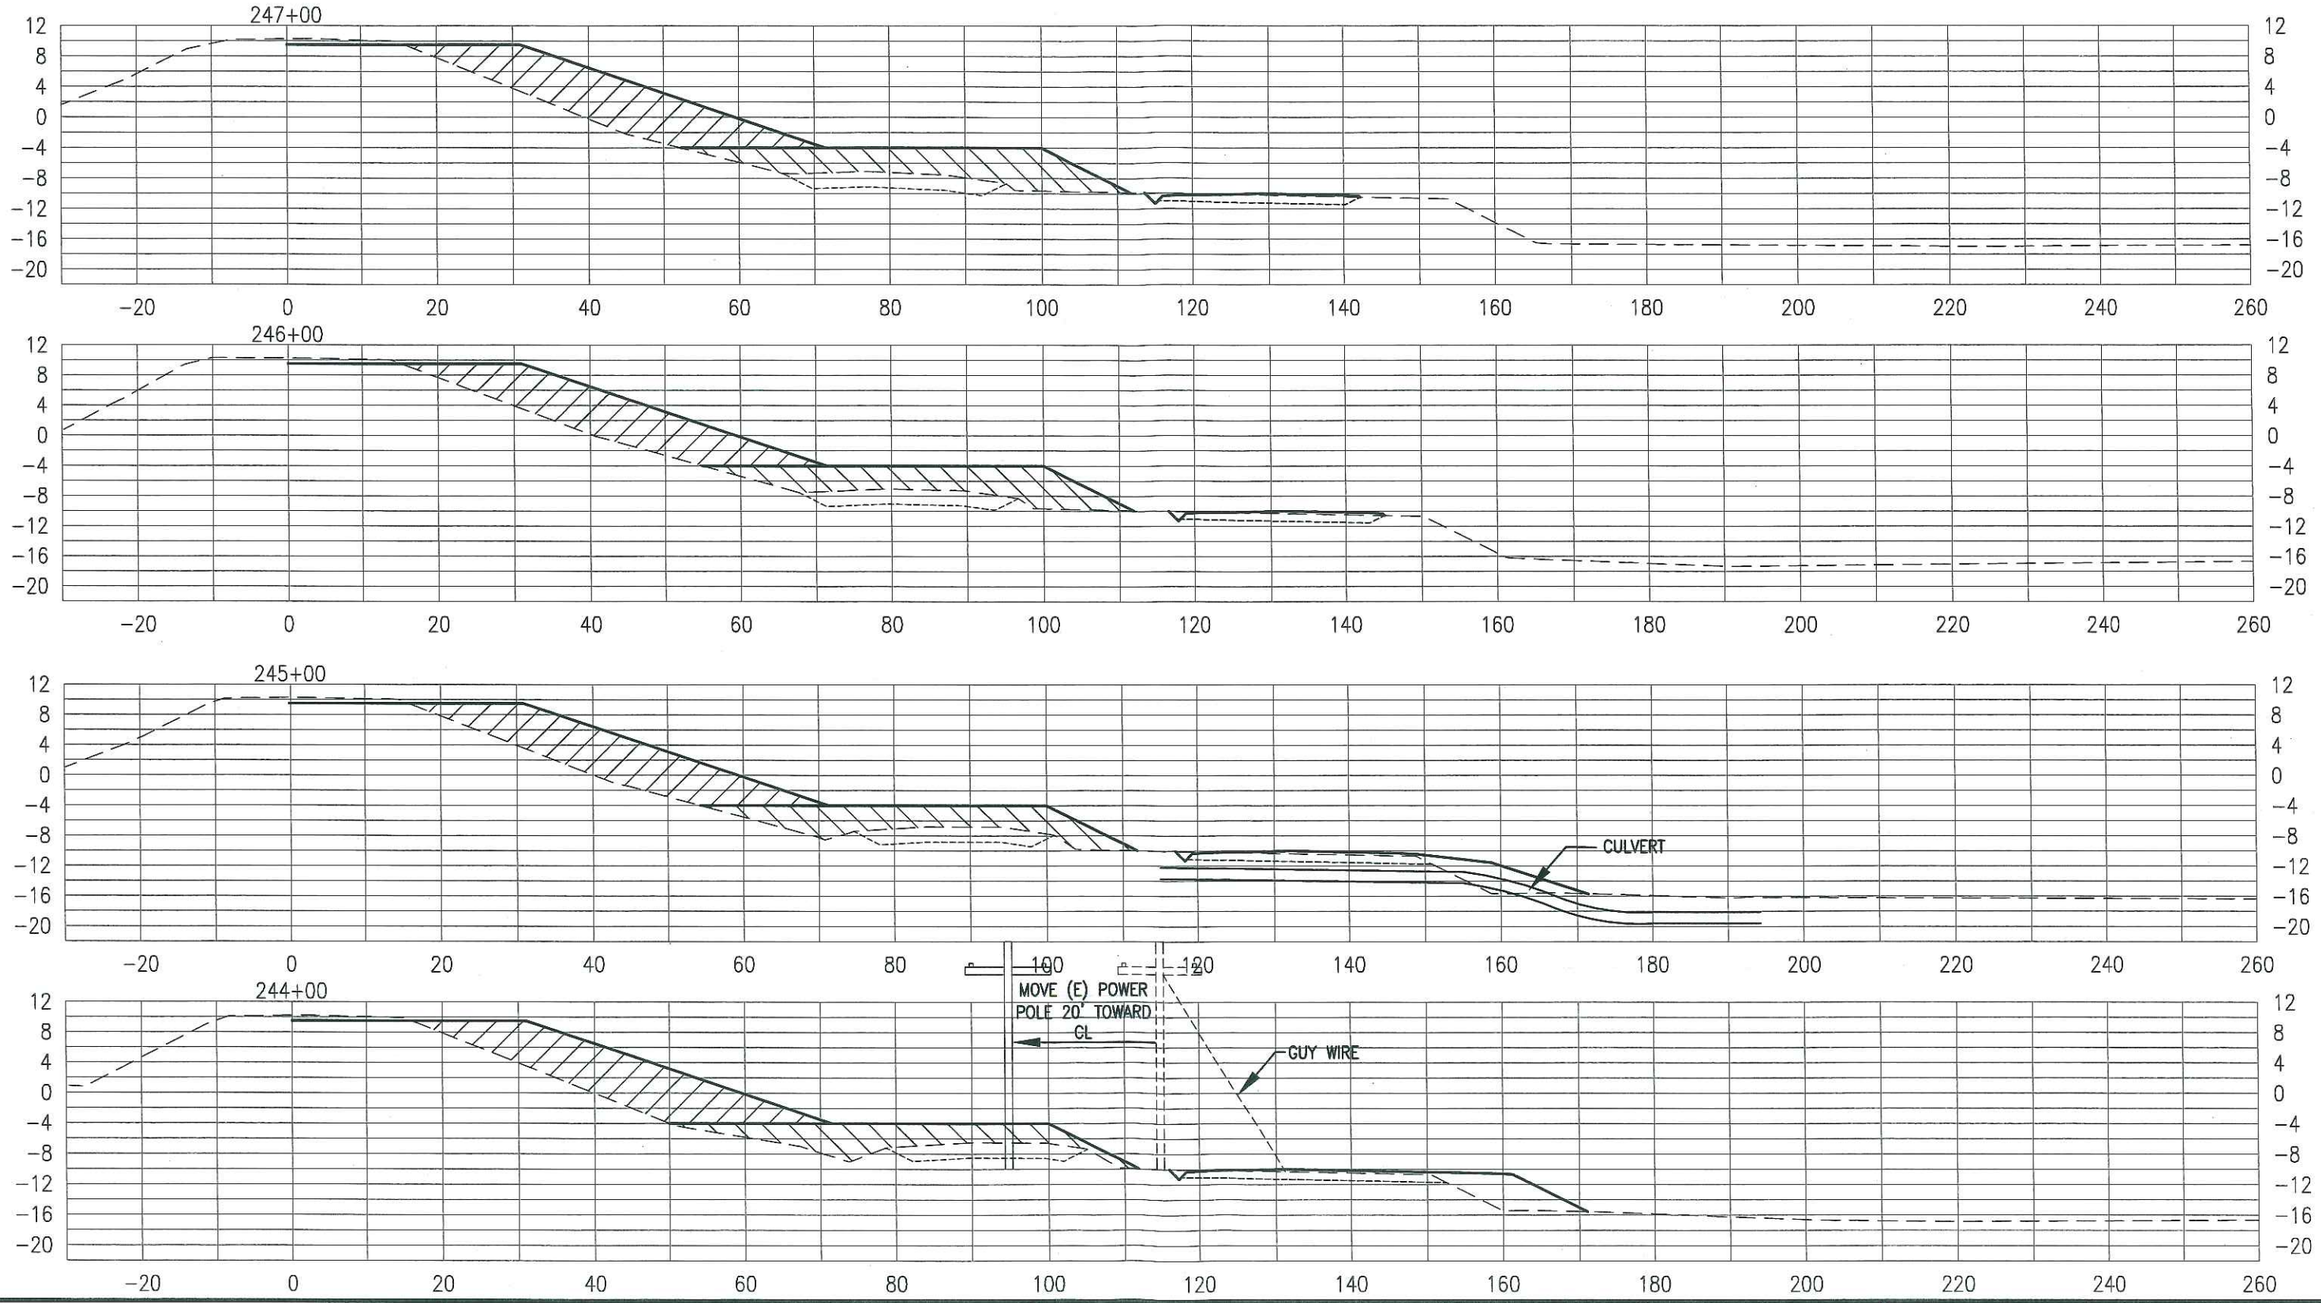

SCALE: 1"=20'

REVISIONS		
REV.	DATE	DESCRIPTION

GREEN MOUNTAIN ENGINEERING
1314 Paloma Ave Stockton, CA 95209 209.478.6525

RECLAMATION DISTRICT 684
LOWER ROBERTS ISLAND
DWR WA 10-2.0 CROSS SECTIONS
RECLAMATION DISTRICT NO 684
LOWER ROBERTS ISLAND, CALIFORNIA

PROJECT NO.:	684-15
DRAWN BY:	GME
DESIGN BY:	DL
CHECK BY:	DG
SCALE:	AS SHOWN
DATE:	2013-03-12
CAD FILE:	130131_SBL_BRIDGE.DWG

APPROVED BY:

DATE

SHEET NO. X-3 OF 5 SHEETS

3.28.2013

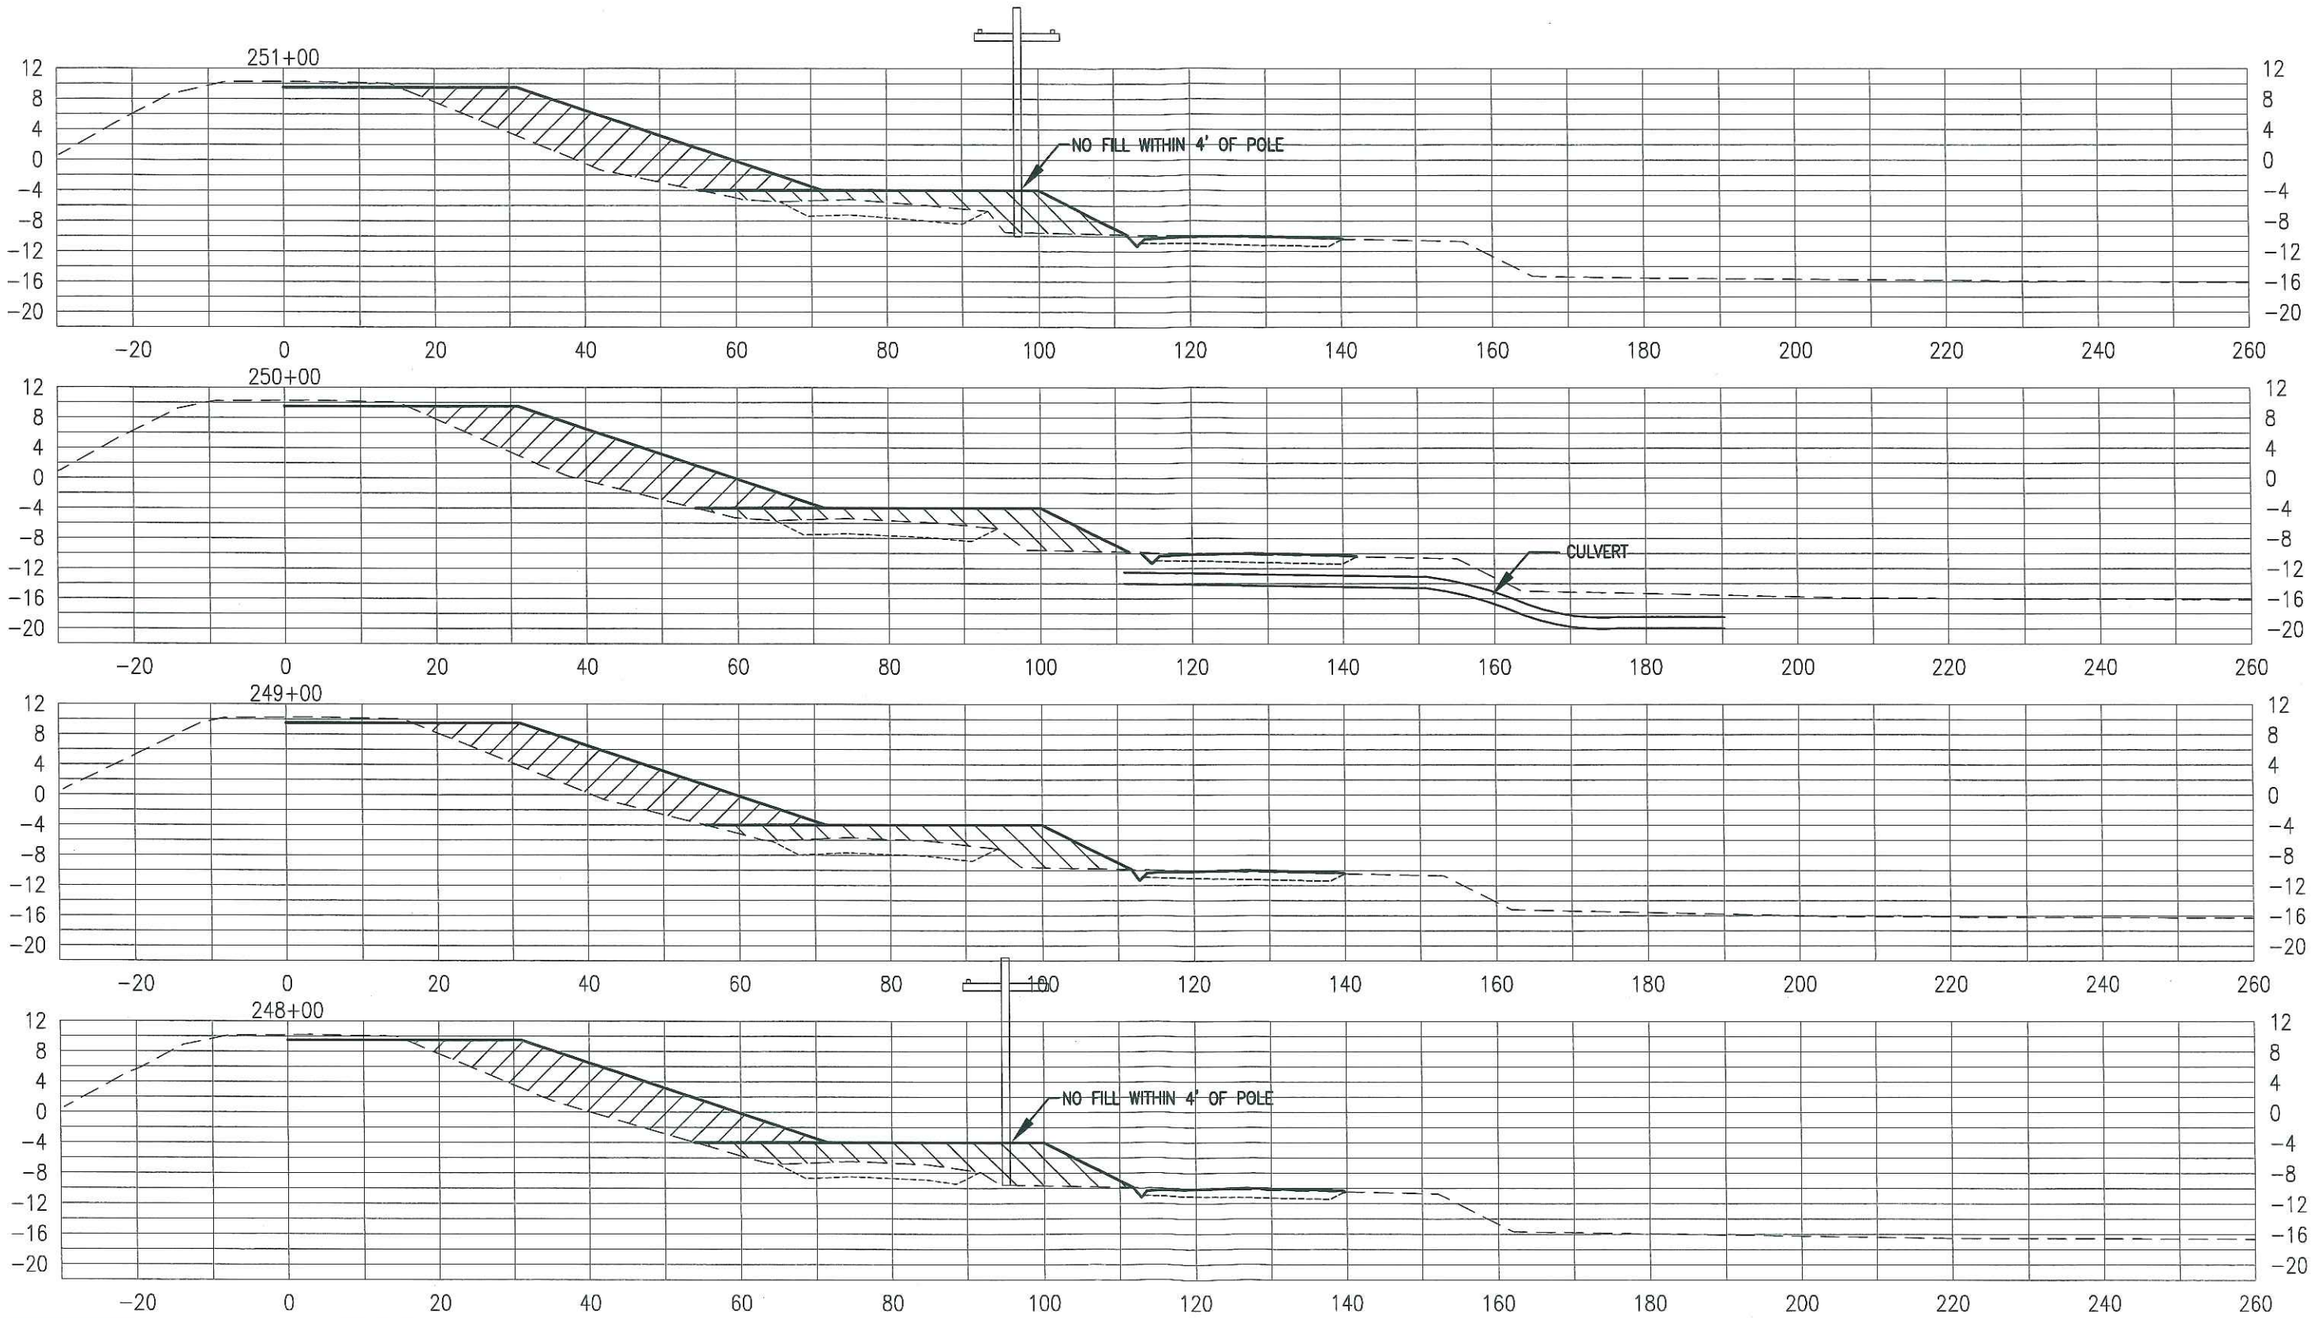

SCALE: 1"=20'

REVISIONS		
REV.	DATE	DESCRIPTION

GREEN MOUNTAIN ENGINEERING
1314 Paloma Ave Stockton, CA 95209 209.478.6525

RECLAMATION DISTRICT 684
LOWER ROBERTS ISLAND
DWR WA 10-2.0 CROSS SECTIONS
RECLAMATION DISTRICT NO 684
LOWER ROBERTS ISLAND, CALIFORNIA

PROJECT NO.:	684-15
DRAWN BY:	GME
DESIGN BY:	DL
CHECK BY:	DG
SCALE:	AS SHOWN
DATE:	2013-03-12
CAD FILE:	130131_SBL_BRIDGE.DWG

APPROVED BY:

DATE

SHEET NO. X-4

OF 5 SHEETS

3.28.2013

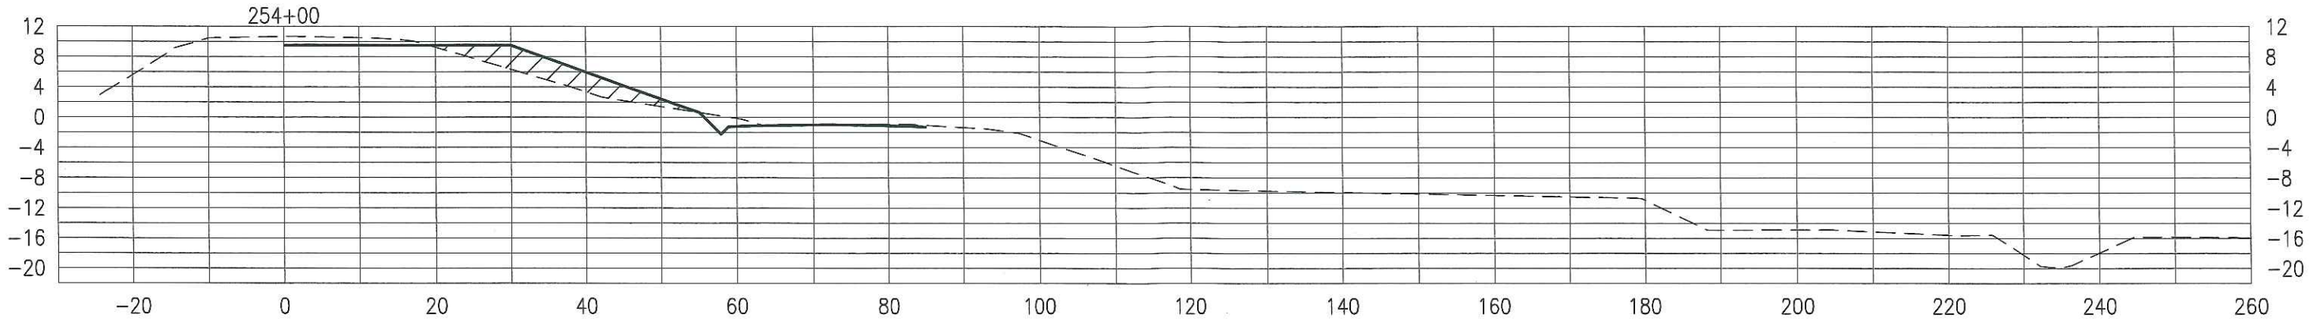

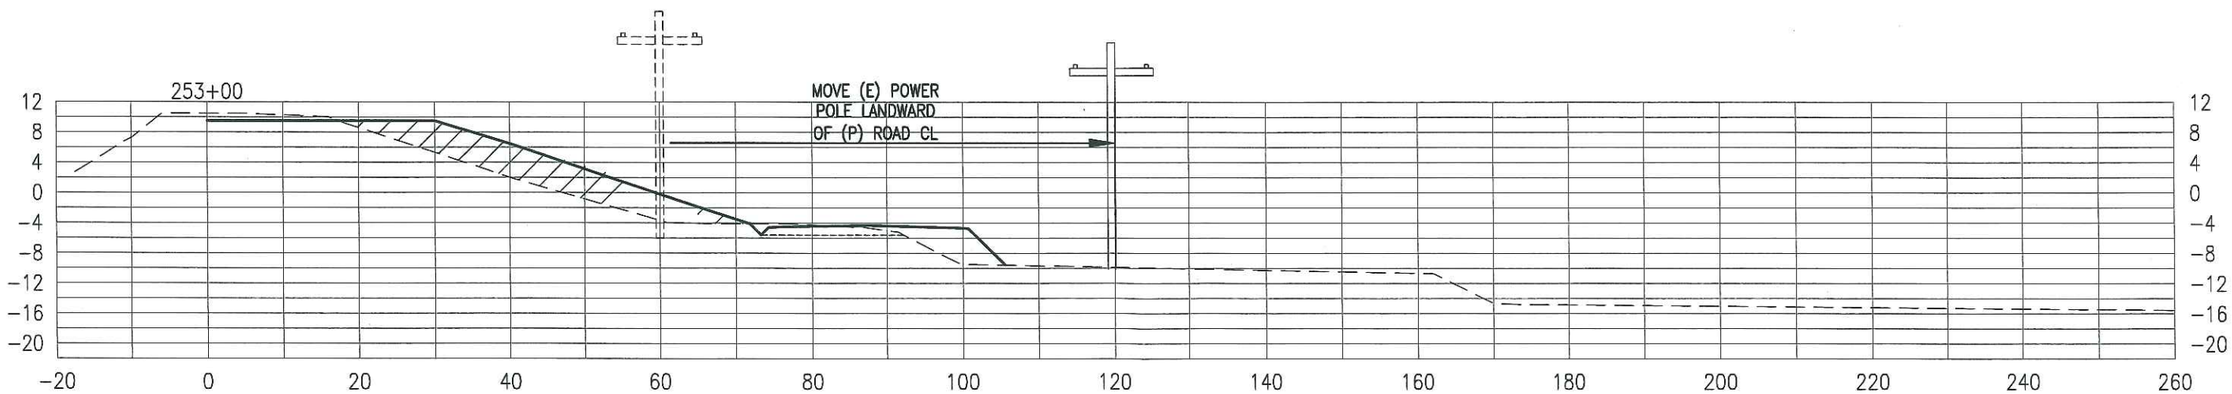

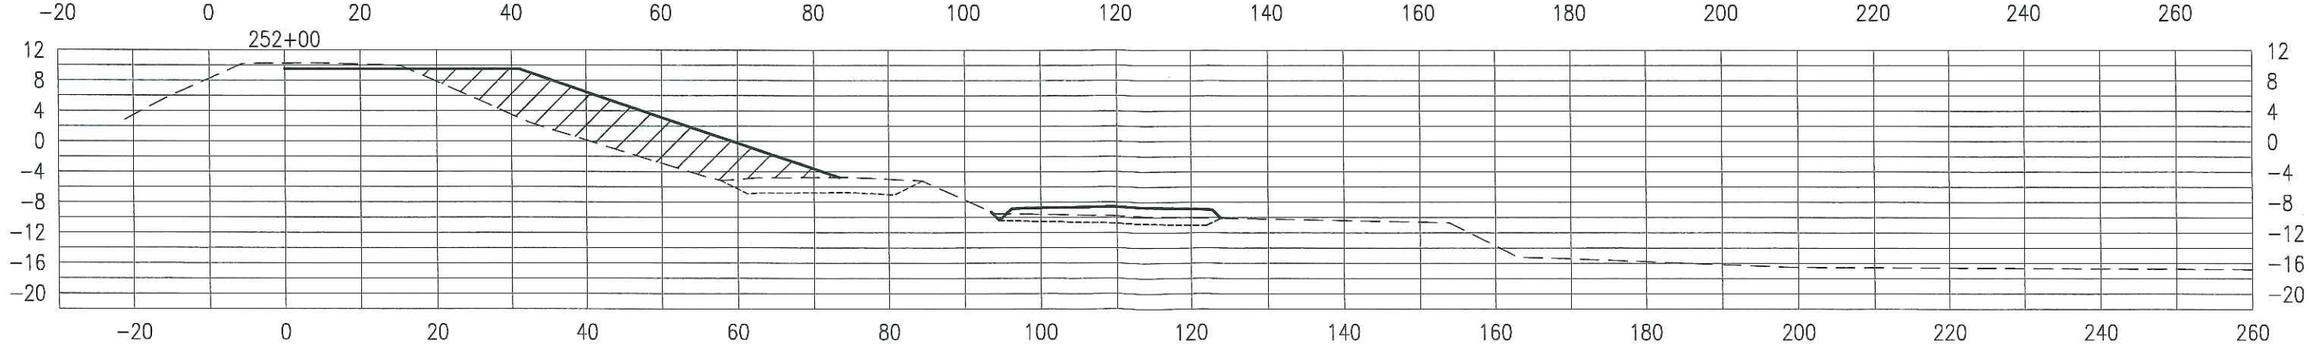

SCALE: 1"=20'

REVISIONS		
REV.	DATE	DESCRIPTION

GREEN MOUNTAIN
ENGINEERING
1314 Paloma Ave Stockton, CA 95209 209.478.6525

RECLAMATION DISTRICT 684
LOWER ROBERTS ISLAND
DWR WA 10-2.0 CROSS SECTIONS
RECLAMATION DISTRICT NO 684
LOWER ROBERTS ISLAND, CALIFORNIA

PROJECT NO.:	684-15
DRAWN BY:	GME
DESIGN BY:	DL
CHECK BY:	DG
SCALE:	AS SHOWN
DATE:	2013-03-12
CAD FILE:	130131_SBL_BRIDGE.DWG

APPROVED BY:

DATE

SHEET NO.
X-5
OF
5
SHEETS

3.28.2013

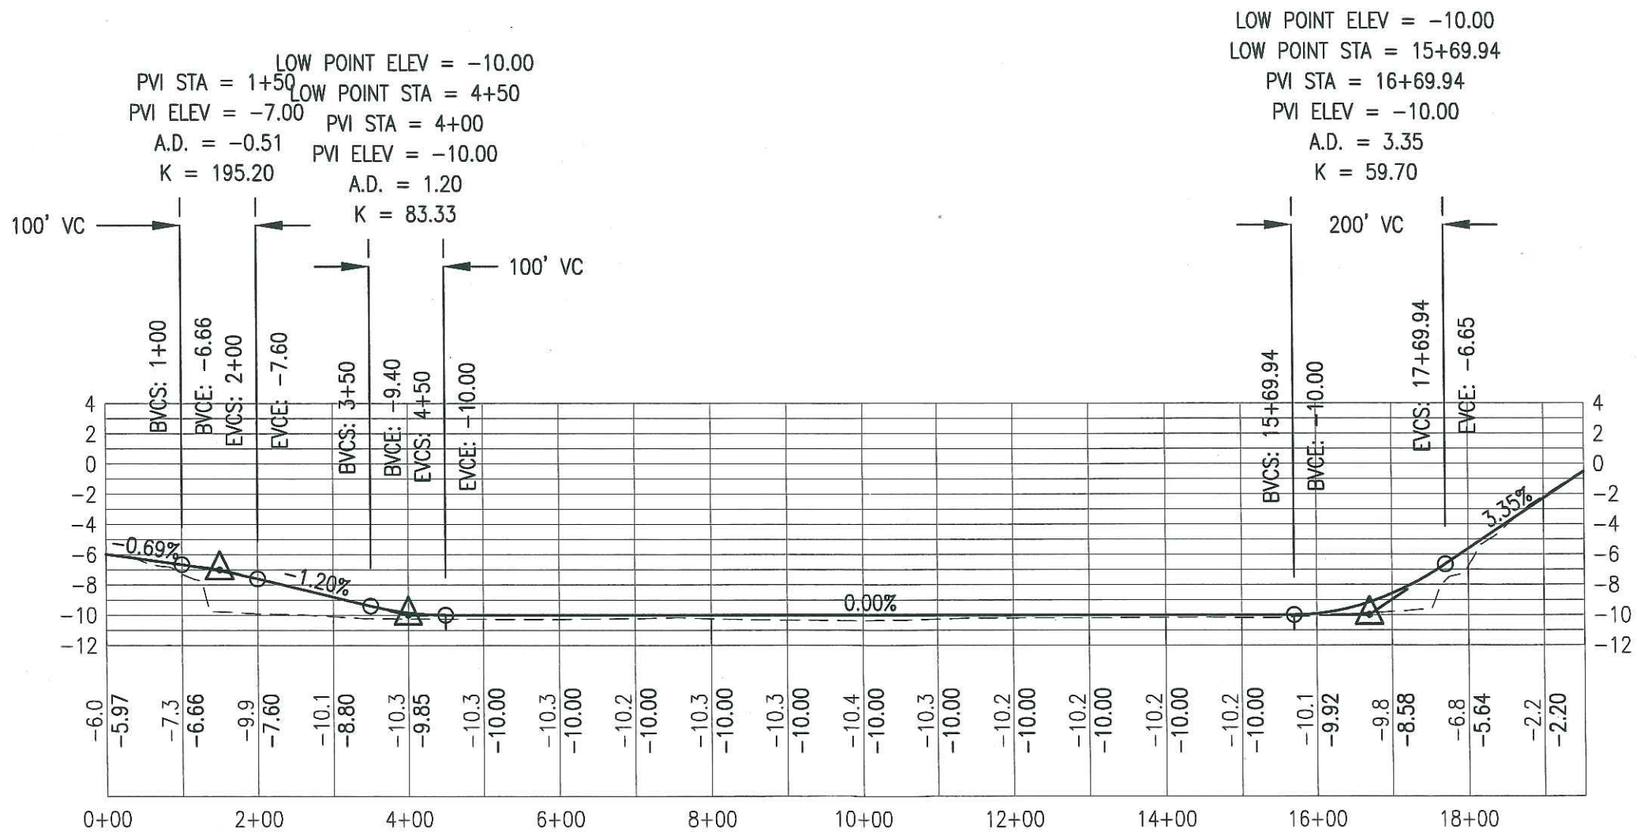

VERTICAL SCALE: 1"=10'
HORIZONTAL SCALE: 1"=200'

REVISIONS		
REV.	DATE	DESCRIPTION

GREEN MOUNTAIN ENGINEERING
1314 Paloma Ave Stockton, CA 95209 209.478.6525

RECLAMATION DISTRICT 684
LOWER ROBERTS ISLAND
DWR WA 10-2.0 CENTERLINE PROFILE
RECLAMATION DISTRICT NO 684
LOWER ROBERTS ISLAND, CALIFORNIA

PROJECT NO.:	684-15
DRAWN BY:	GME
DESIGN BY:	DL
CHECK BY:	DG
SCALE:	AS SHOWN
DATE:	2013-03-12
CAD FILE:	130131_SBI_BRIDGE.DWG

APPROVED BY:

DATE

SHEET NO. V-1
OF
V-1
SHEETS

3.28.2013