COUNTY OF SAN JOAQUIN

DEPARTMENT OF PUBLIC WORKS

P.O. BOX 1810-1810 E. HAZELTON AVENUE
STOCKTON, CALIFORNIA 95201
(209) 468-3000
FAX # (209) 468-9324

Permit No: **PS-1301358**
Date Issued: 05/20/2013
Exp. Date: 09/01/2013
Project No: PWP730052
Quad: NE

UE/CR/PM NO:30898006

ENCROACHMENT PERMIT

To: PACIFIC GAS & ELECTRIC - CONCORD
1850 GATEWAY BLVD
CONCORD, CA 94520

Encroachment Type:

Pole Replacement			

Location:
S/S OF JAHANT RD. 1/2 MILE W/O LINN RD.

In compliance with your request of **05/20/2013**, permission is hereby granted to do work in County right-of-way as shown on attached application and subject to all the terms, conditions and restrictions written below or printed as general or special provisions on any part of this form. See reverse side and attached sheet, if any.

Trench excavations for service connections will not be permitted within ten feet (10') of pavement centerline unless otherwise approved by the Director. Surface of trench patches shall match in kind and be smooth and even with that of abutting surface. Special attention shall be given to depth of utilities through roadside area in anticipation of future drainage facilities, road profile and/or frontage development. All underground utility facilities are to be established and accurately dimensioned on sketches from surveyed centerline of road right of way, or from right of way (border) lines.

Permittee shall call the Department of Public Works, Field Engineering Division (Permit Inspections) at (209)953-7421 at least forty-eight hours prior to beginning any work within the County right of way. All work performed under this permit shall conform to the rules and regulations pertaining to safety established by the California Division of Industrial Safety and Cal-OSHA.

The jobsite shall be kept in a safe condition at all times by the daily removal of any excess dirt or debris which might be a hazard to either pedestrian or automobile traffic. All necessary traffic convenience and warning devices and personnel shall be provided, placed and maintained by and at the sole expense of the Permittee in accordance with the latest edition of the CALTRANS Manual of Traffic Control.

After completion of the work permitted herein, all debris, lumber, barricades, or any excess material shall be removed and the jobsite left in a neat workmanlike manner. Immediately following completion of construction permitted herein, Permittee shall fill out and mail notice of completion (see attached post card) provided by Grantor.

Special Comments:

Traffic Control Per MUTCD

FORMS:

SS/WW		

Est. Permit Fee: $677.00

THOMAS M. GAU, Director
Department of Public Works

By: _____
Permit Section

WHITE	-Permitee
GOLDENROD	-PWD Central File
YELLOW	-Field Inspection
PINK	-Permit Section

APPLICATION FOR ENCROACHMENT PERMIT

PLEASE PRINT:

Date **1/16/13**

To: San Joaquin County
Department of Public Works

PACIFIC GAS & ELECTRIC COMPANY
(Applicant Name)

1850 GATEWAY BLVD.
(Mailing Address)

CONCORD, CA 94520
(City, State, Zip Code)

1-800-743-5000
(Area Code - Telephone Number)

OFFICE USE ONLY

JOB #	130052-21	REF #	
APN		CR #	
EXP. DATE	9/1/13		
VALID	7/22/13 TO 9/1/13		DRIVEWAYS:
STREET	JAHANT RD.		*
AREA	LOCKEFORD QUAD NE		*
TYPE	Pole Replacement		*
FORMS	—		
NOTES			

Sketch (Detailed plans may be submitted)

CONSTRUCTION DRAWING INCLUDED

RECEIVED
FEB 21 2013
FRESNO
OMD/DPD

The undersigned hereby applies for permission to excavate, construct and/or otherwise encroach on County Highway Right-of-Way on the **SOUTH** side of **E JAHANT RD** approximately **.5 MI** feet/mile **WEST** of **N LINN RD**, **LOCKEFORD**, by performing the following work (description of work):
REPLACE POLE AT S/W CORNER OF E JAHANT RD & E PELTIER RD.

PM # 30898006 LOC 4

Work will commence on or about 7/22/13 for approximately 30 days.

I, the undersigned, certify that I am the owner of the respective property, or am qualified to represent the owner and agree to do the work described above in accordance with the rules and regulations of San Joaquin County and subject to inspection and approval.

Lucas Weber - Electric Estimator — **1/30/13**

Signature of Applicant - Title — Date

Figure 6H-6. Shoulder Work with Minor Encroachment (TA-6)

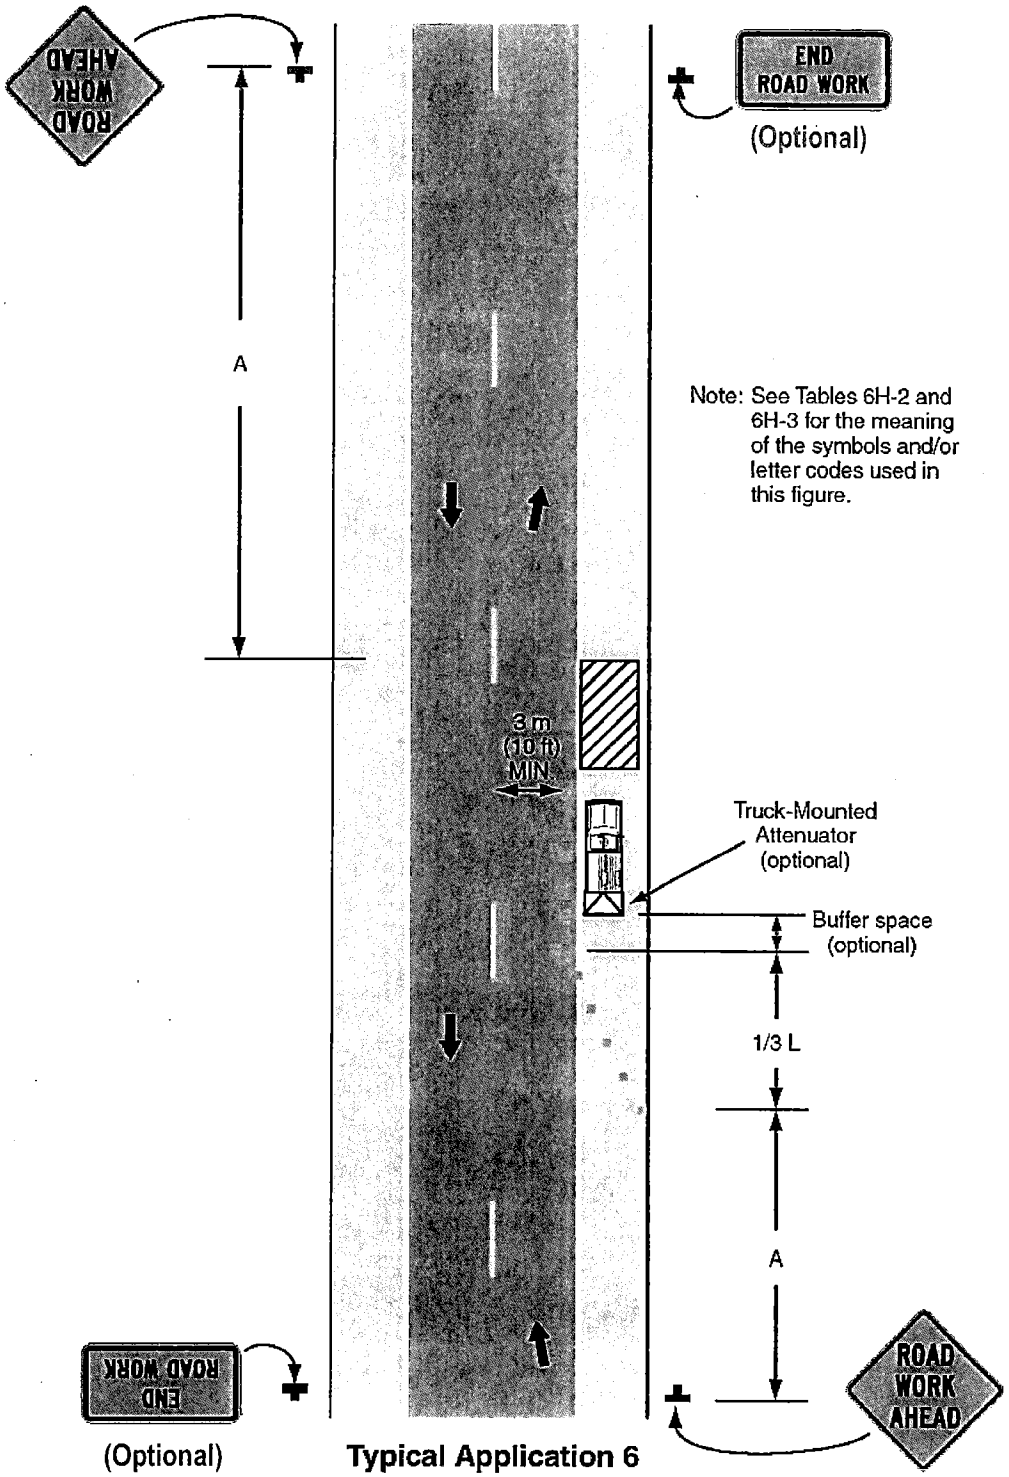

Typical Application 6

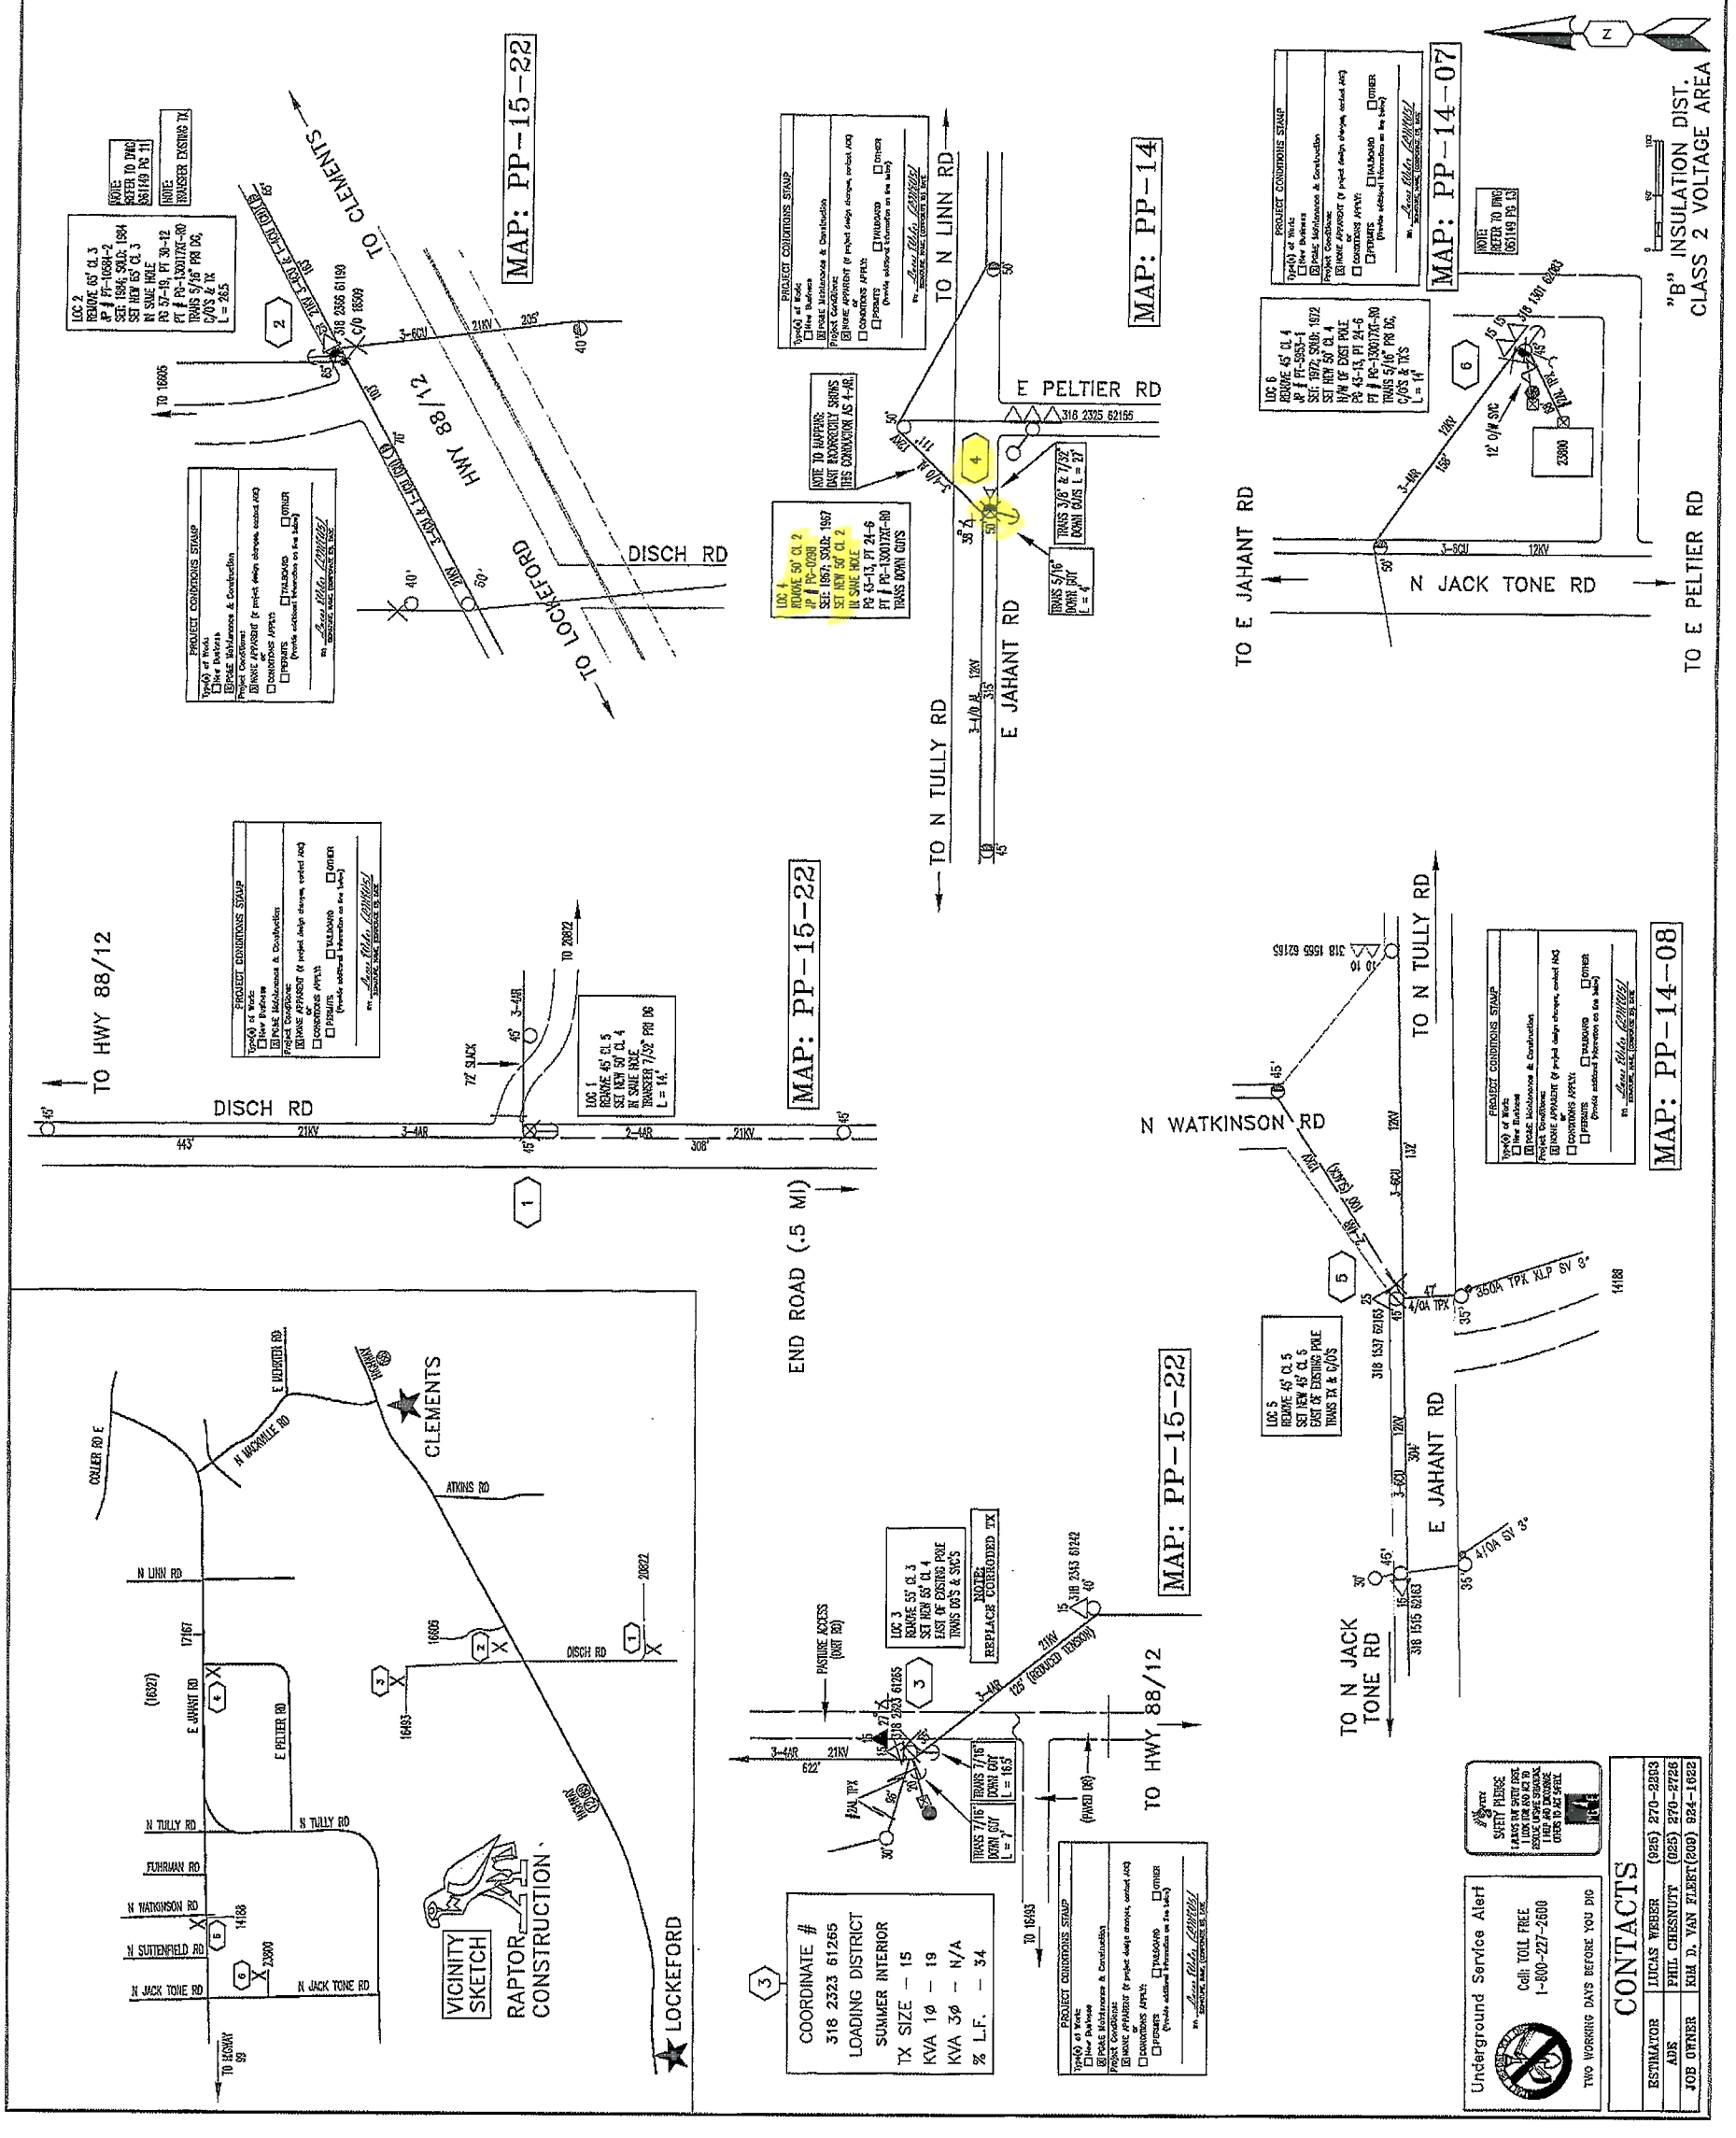
MAP: PP-15-22
MAP: PP-14
MAP: PP-14-07
MAP: PP-14-08
TO CLEMENTS
HWY 88/12
TO LOCKEFORD
DISCH RD
TO N LINN RD
E PELTIER RD
E JAHANT RD
TO N TULLY RD
TO E JAHANT RD
N JACK TONE RD
TO E PELTIER RD
"B" INSULATION DIST.
CLASS 2 VOLTAGE AREA
TO HWY 88/12
END ROAD (.5 MI)
N WATKINSON RD
TO N JACK TONE RD
VICINITY SKETCH
RAPTOR CONSTRUCTION
CLEMENTS
LOCKEFORD
COORDINATE # 318 2323 61265
LOADING DISTRICT SUMMER INTERIOR
TX SIZE - 15
KVA 1ø - 19
KVA 3ø - N/A
% L.F. - 34
Underground Service Alert
Call TOLL FREE 1-800-227-2600
TWO WORKING DAYS BEFORE YOU DIG
CONTACTS
ESTIMATOR LUCAS WEBER (925) 270-2283
ADE PHIL CHESNUTT (925) 270-2726
JOB OWNER KIM D. VAN ELBERT (209) 924-1622
REPLACE (6) POLES
VARIOUS LOCATIONS
CLEMENTS/LOCKEFORD
CA
ENGINEERING AND PLANNING DEPT.
1850 GATEWAY BLVD
CONCORD, CA
PHONE #:(209) 924-1622 FAX #:
PACIFIC GAS AND ELECTRIC COMPANY
SCALE: 1"=100'
DATE: 1/30/13
PM: 30898006
REV. 0
SHT: 1 OF 1 SHEETS