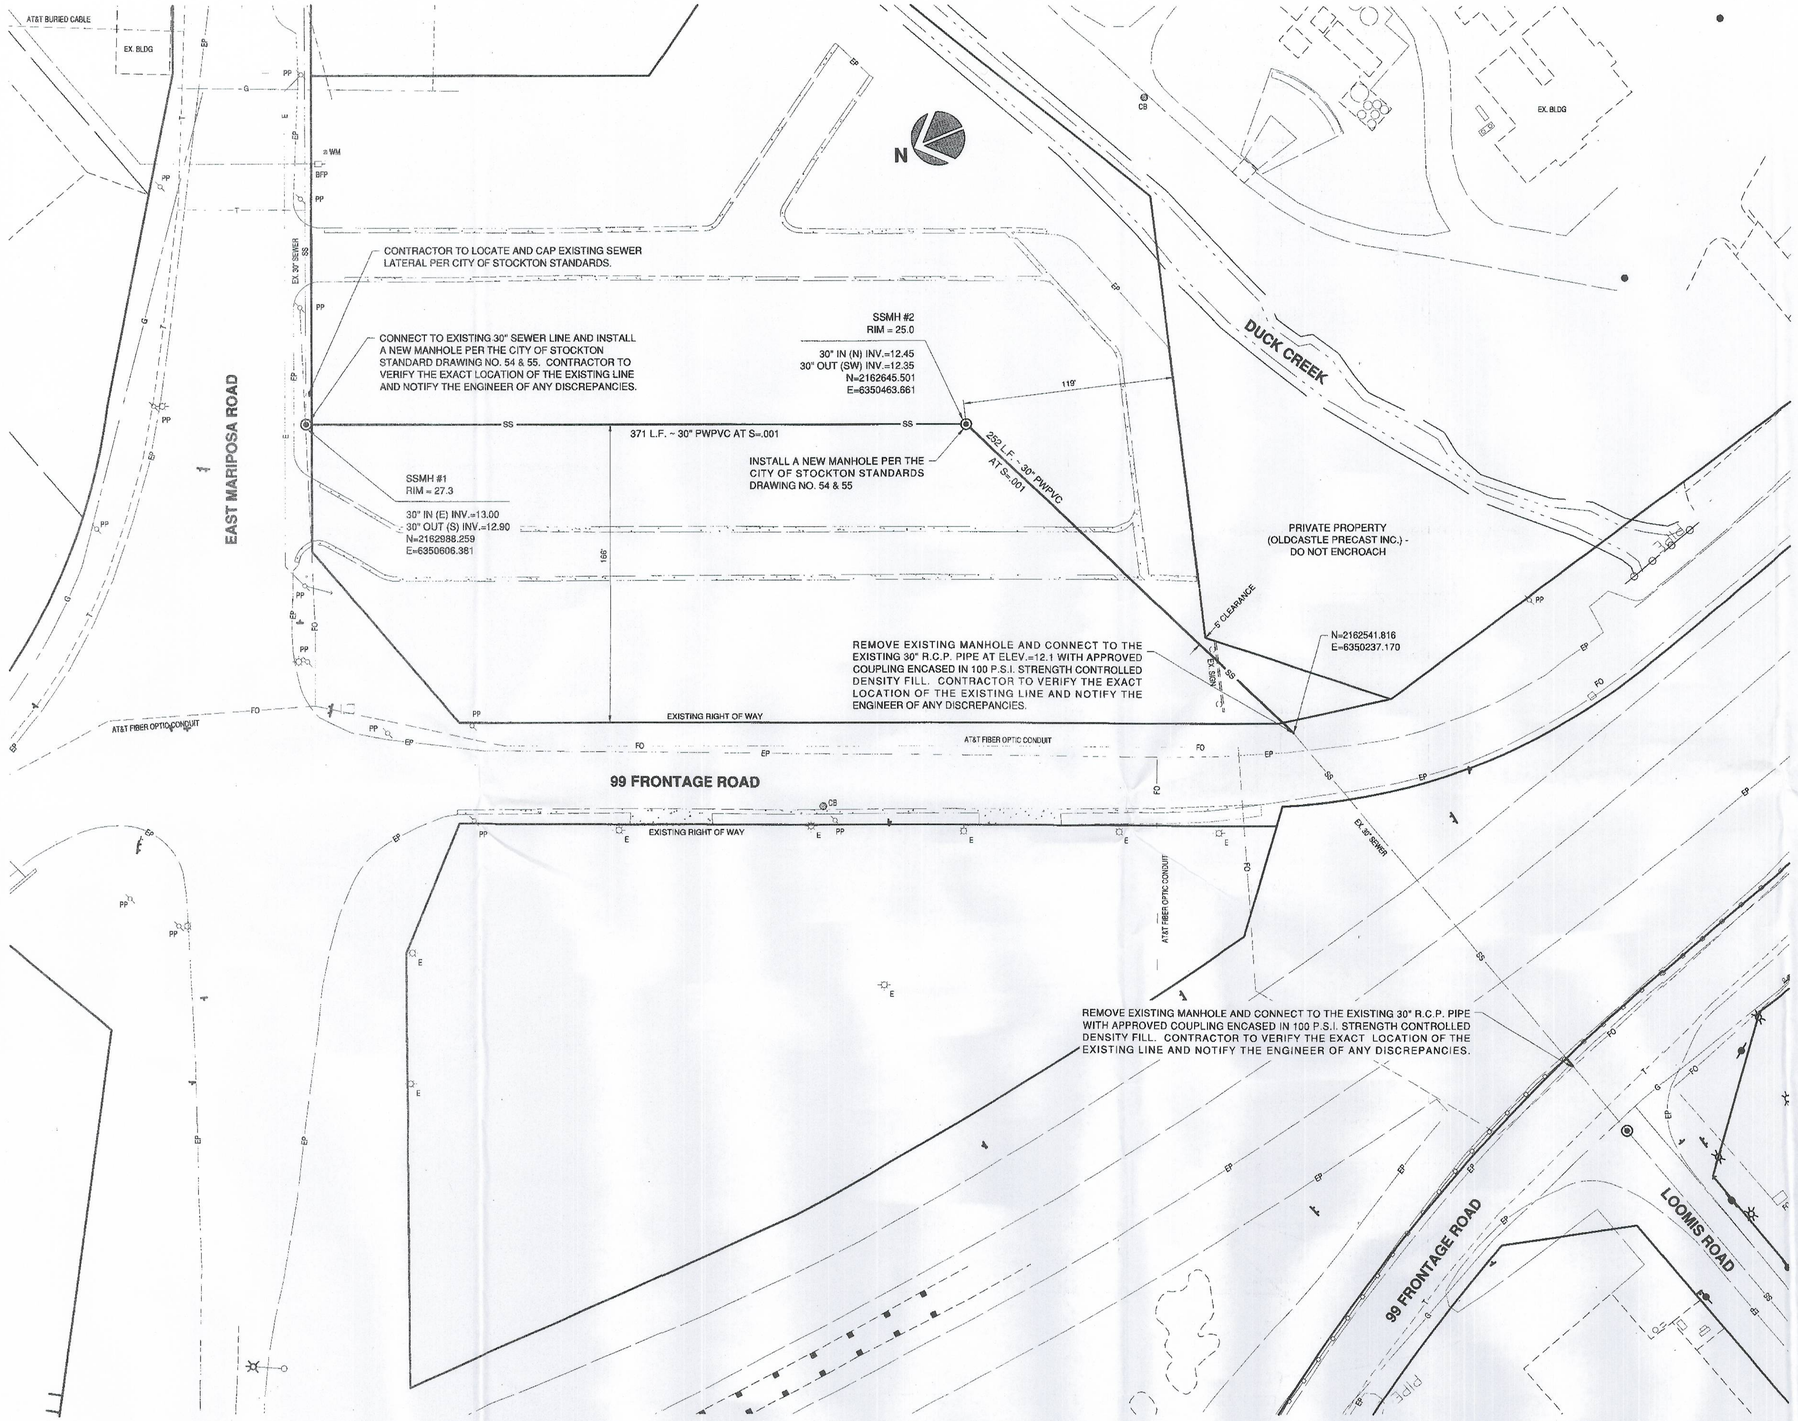

LEGEND

PP	EX. POWER POLE
E	EX. ELECTROLIER
CB	EX. CATCH BASIN
SDMH	EX. STORM DRAIN MANHOLE
CO	EX. SANITARY SEWER CLEANOUT
SSMH	EX. SANITARY SEWER MANHOLE
WM	EX. WATER METER
	EX. GATE VALVE
	EX. CONCRETE
EP	EX. EDGE OF PAVEMENT
SS	EX. SANITARY SEWER LINE
W	EX. WATER LINE
SD	EX. STORM DRAIN LINE
G	EX. GAS LINE
T	EX. TELEPHONE LINE
FO	EX. FIBER OPTIC LINE
SS	PROPOSED PWPVC SANITARY SEWER LINE PER THE CITY OF STOCKTON SPECIFICATIONS SECTION 71-1.02E AND CITY STANDARDS DWG. NO. 50.
	PROPOSED SANITARY SEWER MANHOLE PER THE CITY OF STOCKTON STANDARDS DWG. NO. 54 & 55.

UTILITY LOCATIONS

EXISTING UNDERGROUND UTILITIES SHOWN ARE TAKEN FROM RECORD INFORMATION TO AID THE CONTRACTOR. THE CONTRACTOR SHALL VERIFY THE LOCATIONS, BOTH HORIZONTAL AND VERTICAL, OF ALL EXISTING UNDERGROUND UTILITIES AND NOTIFY THE CONSTRUCTION MANAGER OF ANY DISCREPANCIES OR CONFLICTS PRIOR TO THE START OF WORK.

EXISTING UTILITIES ARE SHOWN AS THEY ARE BELIEVED TO EXIST FROM RECORDS SUPPLIED BY OTHERS. THE CITY OF STOCKTON DOES NOT ACCEPT RESPONSIBILITY FOR THEIR ACCURACY. PRIOR TO THE START OF WORK, THE CONTRACTOR SHALL HAVE EACH UTILITY COMPANY ACCURATELY LOCATE IN THE FIELD THEIR MAINS AND SERVICE LINES. IT SHALL BE THE CONTRACTORS RESPONSIBILITY TO PROTECT ALL EXISTING UTILITIES, SO THAT NO DAMAGE RESULTS TO THEM DURING THE PERFORMANCE OF THIS CONTRACT. CONTACT U.S.A. AT PH: 800-227-2600

NOTE: SECTION 1540 (A) (1) OF THE CONSTRUCTION SAFETY ORDERS (TITLE 8, CALIFORNIA ADMINISTRATION CODE SECTION 1540) ISSUED BY THE OCCUPATIONAL SAFETY AND HEALTH STANDARDS BOARD PURSUANT TO THE CALIFORNIA OCCUPATIONAL SAFETY AND HEALTH ACT OF 1973, AS AMENDED, WHICH STATES:

"PRIOR TO OPENING AN EXCAVATION, EFFORTS SHALL BE MADE TO DETERMINE WHETHER UNDERGROUND INSTALLATION I.E., SEWER, WATER, FUEL, ELECTRIC, ETC. WILL BE ENCOUNTERED AND IF SO, WHERE SUCH UNDERGROUND INSTALLATIONS ARE LOCATED. WHEN EXCAVATION APPROACHES THE APPROXIMATE LOCATION OF SUCH AN INSTALLATION, THE EXACT LOCATION SHALL BE DETERMINED BY CAREFUL PROBING OR HAND DIGGING AND WHEN IT IS UNCOVERED, ADEQUATE PROTECTION SHALL BE PROVIDED FOR THE INSTALLATION. ALL KNOWN OWNERS OF UNDERGROUND FACILITIES IN THE AREA CONCERNED SHALL BE ALL ADVISED OF PROPOSED WORK AT LEAST 48 HOURS PRIOR TO THE START OF ACTUAL EXCAVATION".

NOTES

EXISTING UNDERGROUND UTILITIES SHOWN ARE TAKEN FROM RECORD INFORMATION TO AID THE CONTRACTOR. THE CONTRACTOR SHALL VERIFY THE LOCATIONS, BOTH HORIZONTAL AND VERTICAL, OF ALL EXISTING UNDERGROUND UTILITIES AND NOTIFY THE CITY'S CONSTRUCTION MANAGER OF ANY DISCREPANCIES OR CONFLICTS PRIOR TO THE START OF WORK.

CONTRACTOR SHALL BACKFILL PER THE CITY OF STOCKTON SPECIFICATIONS AND STANDARD DETAIL 50 WITH COMPACTED SOIL TO MATCH EXISTING GRADE.

CALL USA TOLL FREE
800-227-2600

BEFORE PLANTING TREES, TRENCHING, DIGGING FENCE POST HOLES, BLASTING, GRADING, EXCAVATING, DRILLING, PIPE PUSHING, ETC., CALL UNDERGROUND SERVICE ALERT FOR UNDERGROUND CLEARANCE.

USA WILL PROVIDE INFORMATION ABOUT OR LOCATE AND MARK UNDERGROUND FACILITIES FOR YOU.

SUBMITTALS		REVISIONS				
NO.	DATE	NO.	DESCRIPTION	DATE	BY	APRVD. BY

SCALE	1" = 40'
DESIGNED BY	M.P.K.
DRAWN BY	M.P.K
CHECKED BY	A.T.
F. B. NO.:	-
RECORD DWG.	-

REGISTERED PROFESSIONAL ENGINEER — ANTONIO S. TOY JR. — NO. C58703 — EXP. 12/31/13 — CIVIL — CALIFORNIA
DATE: 2/14/13

CITY OF STOCKTON
MUNICIPAL UTILITIES DEPT.
2500 NAVY DRIVE
STOCKTON, CA 95206
PHONE: (209) 937-8700
WWW.STOCKTONGOV.COM

DATE: 01/31/13
ORIGINAL DRAWING SCALE 0 1/2" 1"

MUNICIPAL UTILITIES DEPARTMENT
CITY OF STOCKTON, CALIFORNIA
APPROVED BY: DATE 2/14/13
ASSISTANT DIRECTOR OF MUNICIPAL UTILITIES

HIGHWAY 99 WIDENING
SANITARY SEWER RELOCATIONS
UTILITY PLAN -
MARIPOSA ROAD & LOOMIS ROAD

SHEET NO. 6
OF 8 SHEETS
PROJECT NO. M12015

1007X