HWY 120 RAIL ROAD CROSSING CLOSURE PLAN

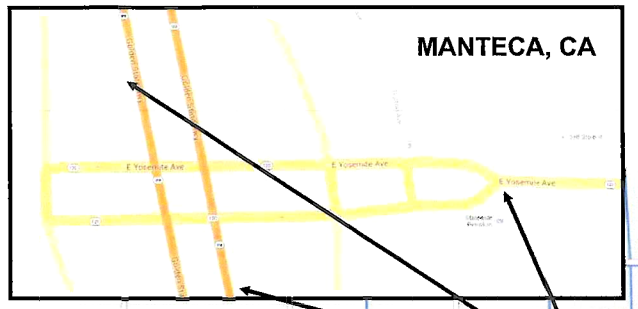

PROPOSED MESSAGES TO BE DISPLAYED ON CMS BOARD WHICH WILL BE IN PLACE AS INDICATED

E/B HWY 120 CLOSED	ESCALON RAILROAD TRACKS	9/09/13 TO 9/12/13	USE ALTERNATE ROUTE
1ST SCREEN	2ND SCREEN	3RD SCREEN	4TH SCREEN

CHANGEABLE MESSAGE BOARD

PROPOSED TO BE REPLACED WITH S6 SEE SHEET 3

CMS BOARD SHALL BE IN PLACE A MINIMUM OF 7 WORKING DAYS PRIOR TO PROPOSED HWY 120 CLOSURE.

PROPOSED MESSAGES TO BE DISPLAYED ON CMS BOARD WHICH WILL BE IN PLACE EAST OF VAN ALLEN RD

E/B HWY 120 CLOSED	AT RAILROAD TRACKS	9/09/13 TO 9/12/13
1ST SCREEN	2ND SCREEN	3RD SCREEN

CHANGEABLE MESSAGE BOARD

PROPOSED TO BE REPLACED WITH S5 SEE SHEET 3

CMS BOARD SHALL BE IN PLACE A MINIMUM OF 7 WORKING DAYS PRIOR TO PROPOSED HWY 120 CLOSURE.

PROPOSED MESSAGES TO BE DISPLAYED ON CMS BOARD WHICH WILL BE IN PLACE SOUTH OF MAHON RD

HWY 120 CLOSED	AT RAILROAD TRACKS	9/09/13 TO 9/12/13
1ST SCREEN	2ND SCREEN	3RD SCREEN

CHANGEABLE MESSAGE BOARD

PROPOSED TO BE REPLACED WITH S7 SEE SHEET 3

CMS BOARD SHALL BE IN PLACE A MINIMUM OF 7 WORKING DAYS PRIOR TO PROPOSED HWY 120 CLOSURE.

PROPOSED MESSAGES TO BE DISPLAYED ON CMS BOARD WHICH WILL BE IN PLACE WEST OF CAMPBELL RD

E/B HWY 120 CLOSED	AT RAILROAD TRACKS	9/09/13 TO 9/12/13
1ST SCREEN	2ND SCREEN	3RD SCREEN

CHANGEABLE MESSAGE BOARD

PROPOSED TO BE REPLACED WITH S7 SEE SHEET 3

CMS BOARD SHALL BE IN PLACE A MINIMUM OF 7 WORKING DAYS PRIOR TO PROPOSED HWY 120 CLOSURE.

PROPOSED MESSAGES TO BE DISPLAYED ON CMS BOARD WHICH WILL BE IN PLACE ON THE NORTH EAST CORNER OF YOSEMITE AVE (HWY 120) AND F ST (HWY 108) INTERSECTION

E/B HWY 120 CLOSED	ESCALON RAILROAD TRACKS	9/09/13 TO 9/12/13	USE ALTERNATE ROUTE
1ST SCREEN	2ND SCREEN	3RD SCREEN	4TH SCREEN

CHANGEABLE MESSAGE BOARD

PROPOSED TO BE REPLACED WITH S9 SEE SHEET 3

CMS BOARD SHALL BE IN PLACE A MINIMUM OF 7 WORKING DAYS PRIOR TO PROPOSED HWY 120 CLOSURE.

PROPOSED MESSAGES TO BE DISPLAYED ON CMS BOARD WHICH WILL BE IN PLACE NORTH OF JONES RD

HWY 120 CLOSED	AT RAILROAD TRACKS	9/09/13 TO 9/12/13
1ST SCREEN	2ND SCREEN	3RD SCREEN

CHANGEABLE MESSAGE BOARD

PROPOSED TO BE REPLACED WITH S8 SEE SHEET 3

CMS BOARD SHALL BE IN PLACE A MINIMUM OF 7 WORKING DAYS PRIOR TO PROPOSED HWY 120 CLOSURE.

TO BE PLACED NORTH OF JONES RD ON McHENRY AVE

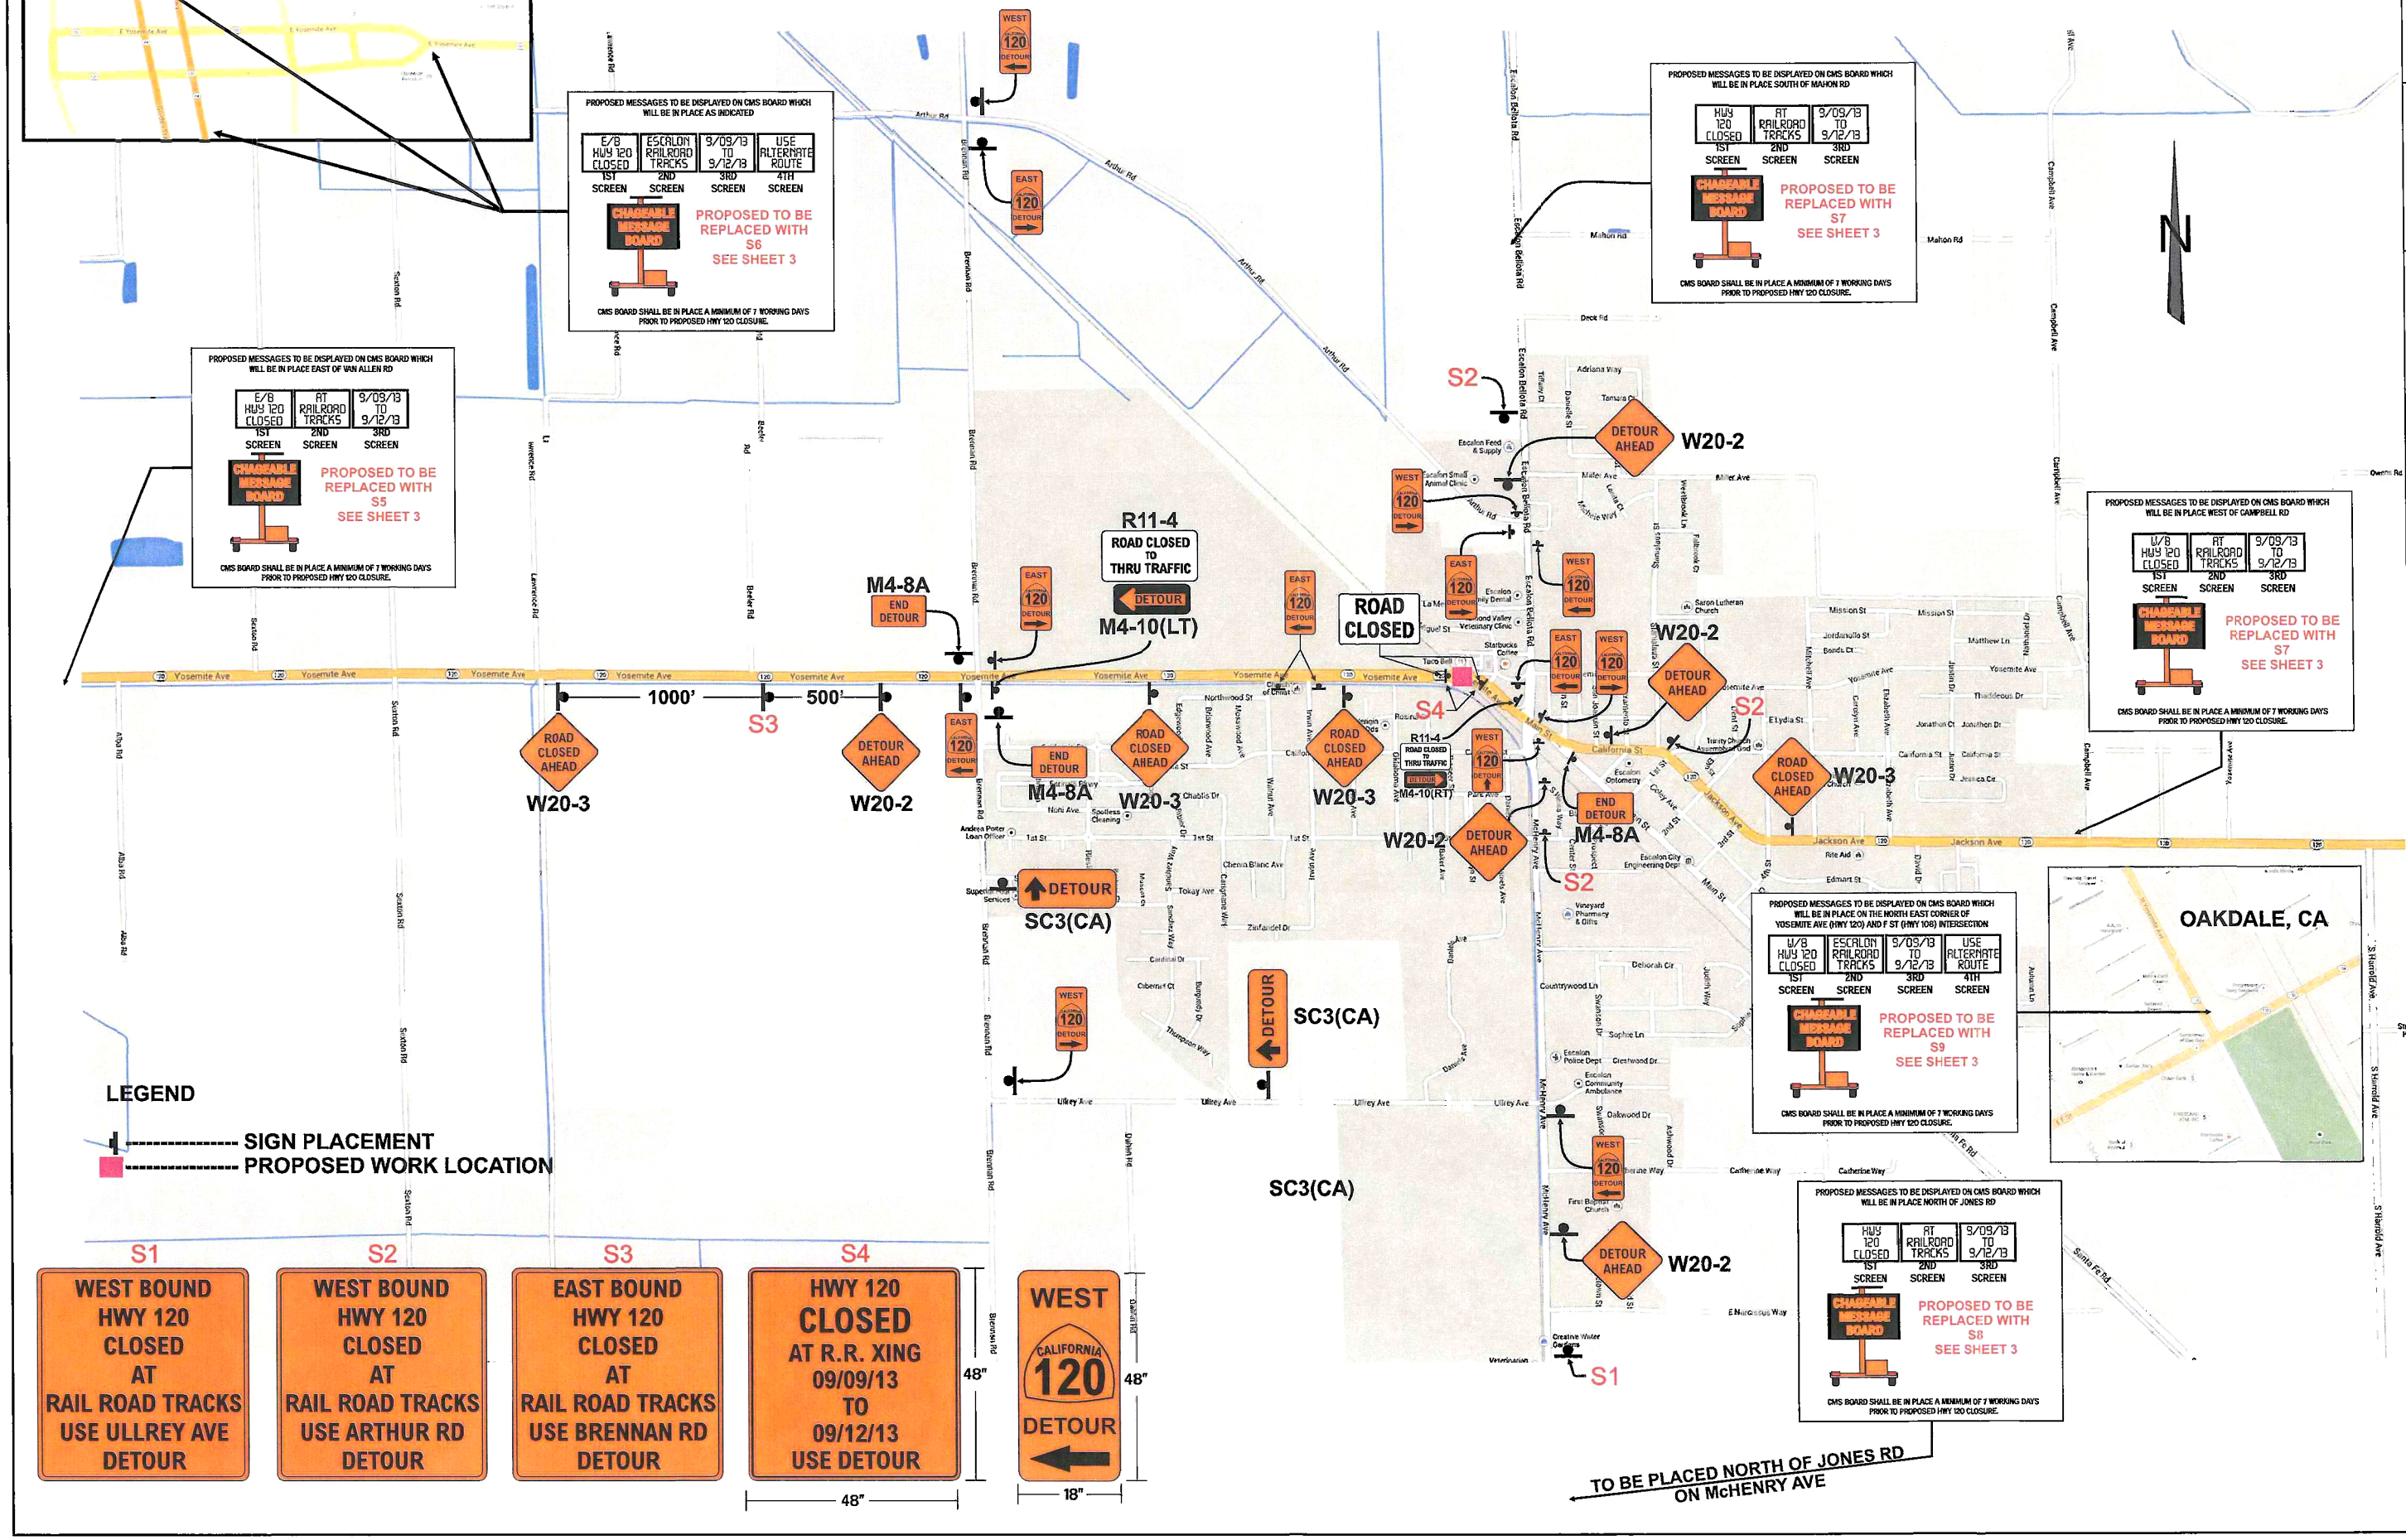

LEGEND

SIGN PLACEMENT

PROPOSED WORK LOCATION

S1

WEST BOUND HWY 120 CLOSED AT RAIL ROAD TRACKS USE ULLREY AVE DETOUR

S2

WEST BOUND HWY 120 CLOSED AT RAIL ROAD TRACKS USE ARTHUR RD DETOUR

S3

EAST BOUND HWY 120 CLOSED AT RAIL ROAD TRACKS USE BRENNAN RD DETOUR

S4

HWY 120 CLOSED AT R.R. XING 09/09/13 TO 09/12/13 USE DETOUR

48" x 48"

WEST CALIFORNIA 120 DETOUR

48" x 18"

TYPE OF TRAFFIC CONTROL: TEMPORARY R.R. XING ROAD CLOSURE

PROPOSED WORK SCHEDULE: START 9:00P.M. 9/09/13 — END 3:00A.M. 9/12/13 — APPROXIMATELY 54HRS.

PLAN DRAWN BY: ALBERTO DELGADO TRAFFIC CONTROL SUPERVISOR 1-800-851-6262 209-522-8913

PLAN PROVIDED BY:

SAFE-T-LITE
Construction, Engineering, Safety Supplies & Signs
www.safetlite.com
Sales Rentals Service
1061 N. EMERALD AVE. MODESTO, CA 95351
C31 LICENSED CONTRACTOR
LICENSE NO. 788082

TRAFFIC CONTROL PLAN FOR: HWY 120 RAIL ROAD CROSSING PANEL REPLACEMENT ESCALON, CA

CONTRACTOR: BNSF
2650 LOU MENK DR.
FORTWORTH, TX 76131
CONTACT
JOHN FLEMING
CELL (209)601-8544
E-MAIL: john.fleming@bnsf.com

PLAN SHEET# TCP 1