COUNTY OF SAN JOAQUIN

DEPARTMENT OF PUBLIC WORKS
P.O. BOX 1810-1810 E. HAZELTON AVENUE
STOCKTON, CALIFORNIA 95201
(209) 468-3000
FAX # (209) 468-9324

Permit No: **PS-1302175**
Date Issued: 08/13/2013
Exp. Date: 08/15/2013
Project No: PWP110005
Quad: SE

ENCROACHMENT PERMIT

To: BNSF/ ALERT-O-LITE
2339 S. E STREET
FRESNO, CA 93321

Encroachment Type:

Temp. Road Closure			

Location:
HARROLD AVE. S/O SANTA FE RD. AT BNSF RR TRACKS

In compliance with your request of **08/13/2013** , permission is hereby granted to do work in County right-of-way as shown on attached application and subject to all the terms, conditions and restrictions written below or printed as general or special provisions on any part of this form. See reverse side and attached sheet, if any.

Trench excavations for service connections will not be permitted within ten feet (10') of pavement centerline unless otherwise approved by the Director. Surface of trench patches shall match in kind and be smooth and even with that of abutting surface. Special attention shall be given to depth of utilities through roadside area in anticipation of future drainage facilities, road profile and/or frontage development. All underground utility facilities are to be established and accurately dimensioned on sketches from surveyed centerline of road right of way, or from right of way (border) lines.

Permittee shall call the Department of Public Works, Field Engineering Division (Permit Inspections) at (209)953-7421 at least forty-eight hours prior to beginning any work within the County right of way. All work performed under this permit shall conform to the rules and regulations pertaining to safety established by the California Division of Industrial Safety and Cal-OSHA.

The jobsite shall be kept in a safe condition at all times by the daily removal of any excess dirt or debris which might be a hazard to either pedestrian or automobile traffic. All necessary traffic convenience and warning devices and personnel shall be provided, placed and maintained by and at the sole expense of the Permittee in accordance with the latest edition of the CALTRANS Manual of Traffic Control.

After completion of the work permitted herein, all debris, lumber, barricades, or any excess material shall be removed and the jobsite left in a neat workmanlike manner. Immediately following completion of construction permitted herein, Permittee shall fill out and mail notice of completion (see attached post card) provided by Grantor.

Special Comments:
Traffic Control Per MUTCD****Emergency Repair Work on the BNSF RR Tracks**** Road Closed from 9:00 am on 8/13/2013 to 5:00 pm on 8/15/2013****

FORMS:

Est. Permit Fee: $0.00

THOMAS M. GAU, Director
Department of Public Works

By: _____
Permit Section

WHITE	-Permitee
GOLDENROD	-PWD Central File
YELLOW	-Field Inspection
PINK	-Permit Section

ENCROACHMENT PERMIT GENERAL PROVISIONS

13-1

1. This permit is issued under and subject to all laws and ordinances of agencies governing the encroachment herein permitted. See the following references:
   STREETS AND HIGHWAYS CODE
   1. Division 1, Chapter 3
   2. Division 2, Chapter 2, Section 942
   3. Division 2, Chapter 4, Section 1126
   4. Division 2, Chapter 5.5 and Chapter 6

   SAN JOAQUIN COUNTY ORDINANCES NUMBERED: 324, 441, 648, 662, 672, 695, 700, 860, 892, 3359, and 3675.

2. It is understood and agreed by the Permittee that the performance of any work under this permit shall constitute an acceptance of all the provisions contained herein and failure on the Permittee's part to comply with any provision will be cause for revocation of this permit. Except as otherwise provided for public agencies and franchise holders, this permit is revocable on five days notice.

3. All work shall be done subject to the supervision of and the satisfaction of the grantor. The Permittee shall at all times during the progress of the work keep the County Highway in as neat and clean condition as is possible and upon completion of the work authorized herein, shall leave the County Highway in a thoroughly neat, clean and usable condition.

4. The Permittee also agrees by the acceptance of this permit to properly maintain any encroachment structure placed by the Permittee on any part of the County Highway and to immediately repair any damage to any portion of the highway, which occurs as a result of the maintenance of the said encroachment structure, until such time as the Permittee may be relieved of the responsibility for such maintenance by the County of San Joaquin.

5. The Permittee also agrees by the acceptance of this permit to make, at its own expense, such repairs as may be deemed necessary by the County Department of Public Works.

6. It is further agreed by the Permittee that whenever construction, reconstruction or maintenance work upon the highway is necessary, the installation provided for herein shall, upon request of the County Department of Public Works, be immediately moved or removed by and at the sole expense of the Permittee.

7. No material used for fill or backfill in the construction of the encroachment shall be borrowed or taken from within the County right of way.

8. All work shall be planned and carried out with as little inconvenience as possible to the traveling public. No material shall be stacked within eight feet (8') of the edge of the pavement or traveled way unless otherwise provided herein. Adequate provision shall be made for the protection of the traveling public. Traffic control standards shall be utilized including barricades; approved signs and lights; and flagmen, as required by the particular work in progress.

9. The Permittee, by the acceptance of this permit, shall assume full responsibility for all liability for personal injury or damage to property which may arise out of the work herein permitted or which may arise out of the failure of the part of the Permittee to properly perform the work provided under this permit. In the event any claim of such liability is made against the County of San Joaquin or any department, official or employee thereof, the Permittee shall defend, indemnify, and hold each of them harmless for such claim.

10. All backfill material is to be moistened as necessary and thoroughly compacted with mechanical means. If required by the County Director of Public Works, such backfill shall consist of gravel or crushed rock. The Permittee shall maintain the surface over structures placed hereunder as may be necessary to insure the return of the roadway to a completely stable condition and until relieved of such responsibility by the County Department of Public Works. Wherever a gravel, crushed rock or asphalt surface is removed or damaged in the course of work related to the permitted encroachment, such material shall either be separately stored and replaced in the roadway as nearly as possible in its original state or shall be replaced in kind, and the roadway shall be left in at least as good a condition as it was before the commencement of operations of placing the encroachment structure.

11. Whenever it becomes necessary to secure permission from abutting property owners for the proposed work, such authority must be secured by the Permittee prior to starting work.

12. The current and future safety and convenience of the traveling public shall be given every consideration in the location and methods of construction utilized.

13. The Permittee is responsible for the preservation of survey monuments within the work herein permitted. If any are disturbed, the Permittee is required to tie out each location and re-establish them after completion of work, using a licensed land surveyor. A corner record must be filed in accordance with state law for any re-set monuments.

APPLICATION FOR ENCROACHMENT PERMIT

PLEASE PRINT:

Date 8-9-13

To: San Joaquin County
Department of Public Works

BNSF / ALERT-O-LITE
(Applicant Name)

2379 S. G St.
(Mailing Address)

FRESNO CA 93721
(City, State, Zip Code)

BRAD
559-301-5668
(Area Code - Telephone Number)

OFFICE USE ONLY

JOB #	110005	REF #	
APN		CR #	
EXP. DATE	8/15/13		
VALID	8/13/13 TO 8/15/13	DRIVEWAYS:	
STREET	HARROLD AVE.	*	
AREA	ESCALON QUAD SE	*	
TYPE	TEMP ROAD CLOSURE	*	
FORMS	—		
NOTES			

Sketch (Detailed plans may be submitted)

PLAN TO FOLLOW
BNSF TO TEAR OUT AND REGRADE CROSSING
ALERT-O-LITE TO HANDLE PERMIT

CLOSURE:
9AM ON 8-13-13
THRU
5PM ON 8-15-13

Ok for TCP - see notes.
DCV 8/12/13

*Per Brad this is a rail repair work-emergency

The undersigned hereby applies for permission to excavate, construct and/or otherwise encroach on County Highway Right-of-Way on the _____ side of _____ approximately _____ feet/mile _____ of _____, _____, by performing the following work (description of work):

REPAIR CROSSING ON HARROLD AT SANTA FE SOUTH OF ESCALON

Work will commence on or about 9AM 8-13-13 for approximately 24HR 3 days.

I, the undersigned, certify that I am the owner of the respective property, or am qualified to represent the owner and agree to do the work described above in accordance with the rules and regulations of San Joaquin County and subject to inspection and approval.

ALERT-O-LITE

Signature of Applicant - Title

8-9-13
Date

DRAWN FOR: BNSF 24-HR
PROPOSED TRAFFIC CONTROL
START: 9AM 8-13-13 3-DAY
DRAWING NOT TO SCALE:
DRAWN BY BRAD w/ ALERT-O-LITE
PH: 559-265-4550 FAX: 559-265-4549

OPEN: 5 PM 8-15-13

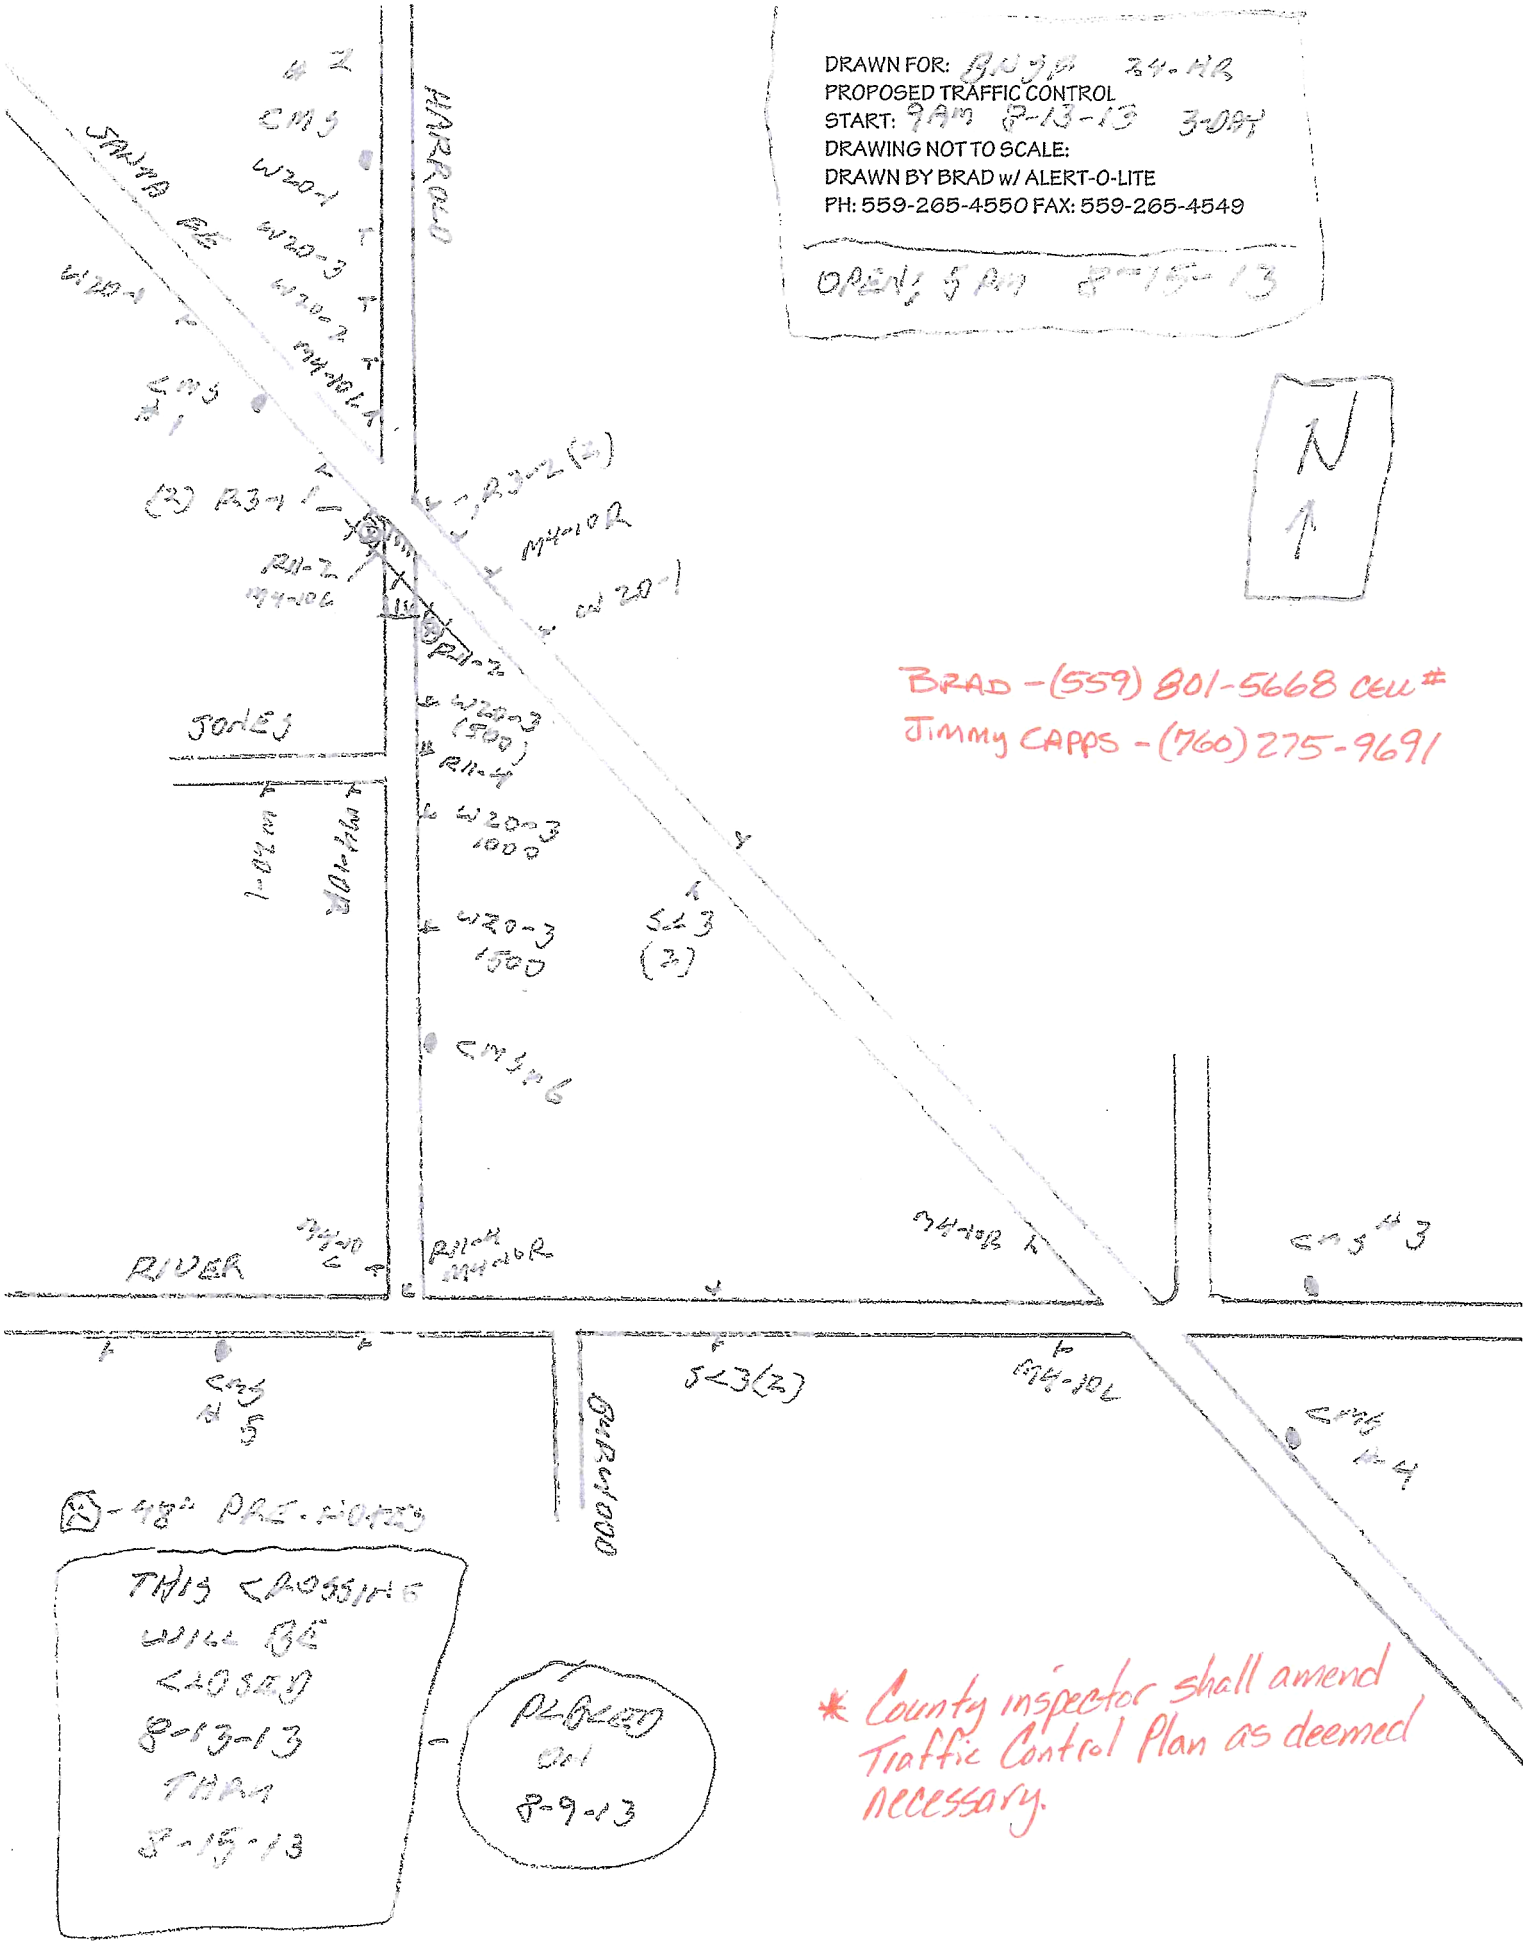

BRAD - (559) 801-5668 CELL #
JIMMY CAPPS - (760) 275-9691

(X) - 48" PRE-NOTES

THIS CROSSING WILL BE CLOSED 8-13-13 THRU 8-15-13

PLACED ON 8-9-13

* County inspector shall amend Traffic Control Plan as deemed necessary.

MESSAGE BOARDS

#1

S/B
HARROLD
CLOSED

8-13-13
THRU
8-15-13

USE
SANTA FE
DETOUR

#2

HARROLD
CLOSED
AHEAD

8-13-13
THRU
8-15-13

USE
SANTA FE
DETOUR

#3 & 4

N/B
HARROLD
CLOSED

8-13-13
THRU
8-15-13

USE
SANTA FE
DETOUR

#5

N/B
HARROLD
CLOSED

8-13-13
THRU
8-15-13

USE
RIVER
DETOUR

#6

HARROLD
CLOSED
AHEAD

8-13-13
THRU
8-15-13

USE
~~[illegible]~~
~~[illegible]~~
DETOUR

ALL CMS PLACED BY
8-10-13

Map
Traffic
Location of crossing work
A
Santa Fe Rd
J17
S Harrold Ave
Lower Lateral Number Two
East River
Henry Rd
East River Rd
Burwood Cemetery