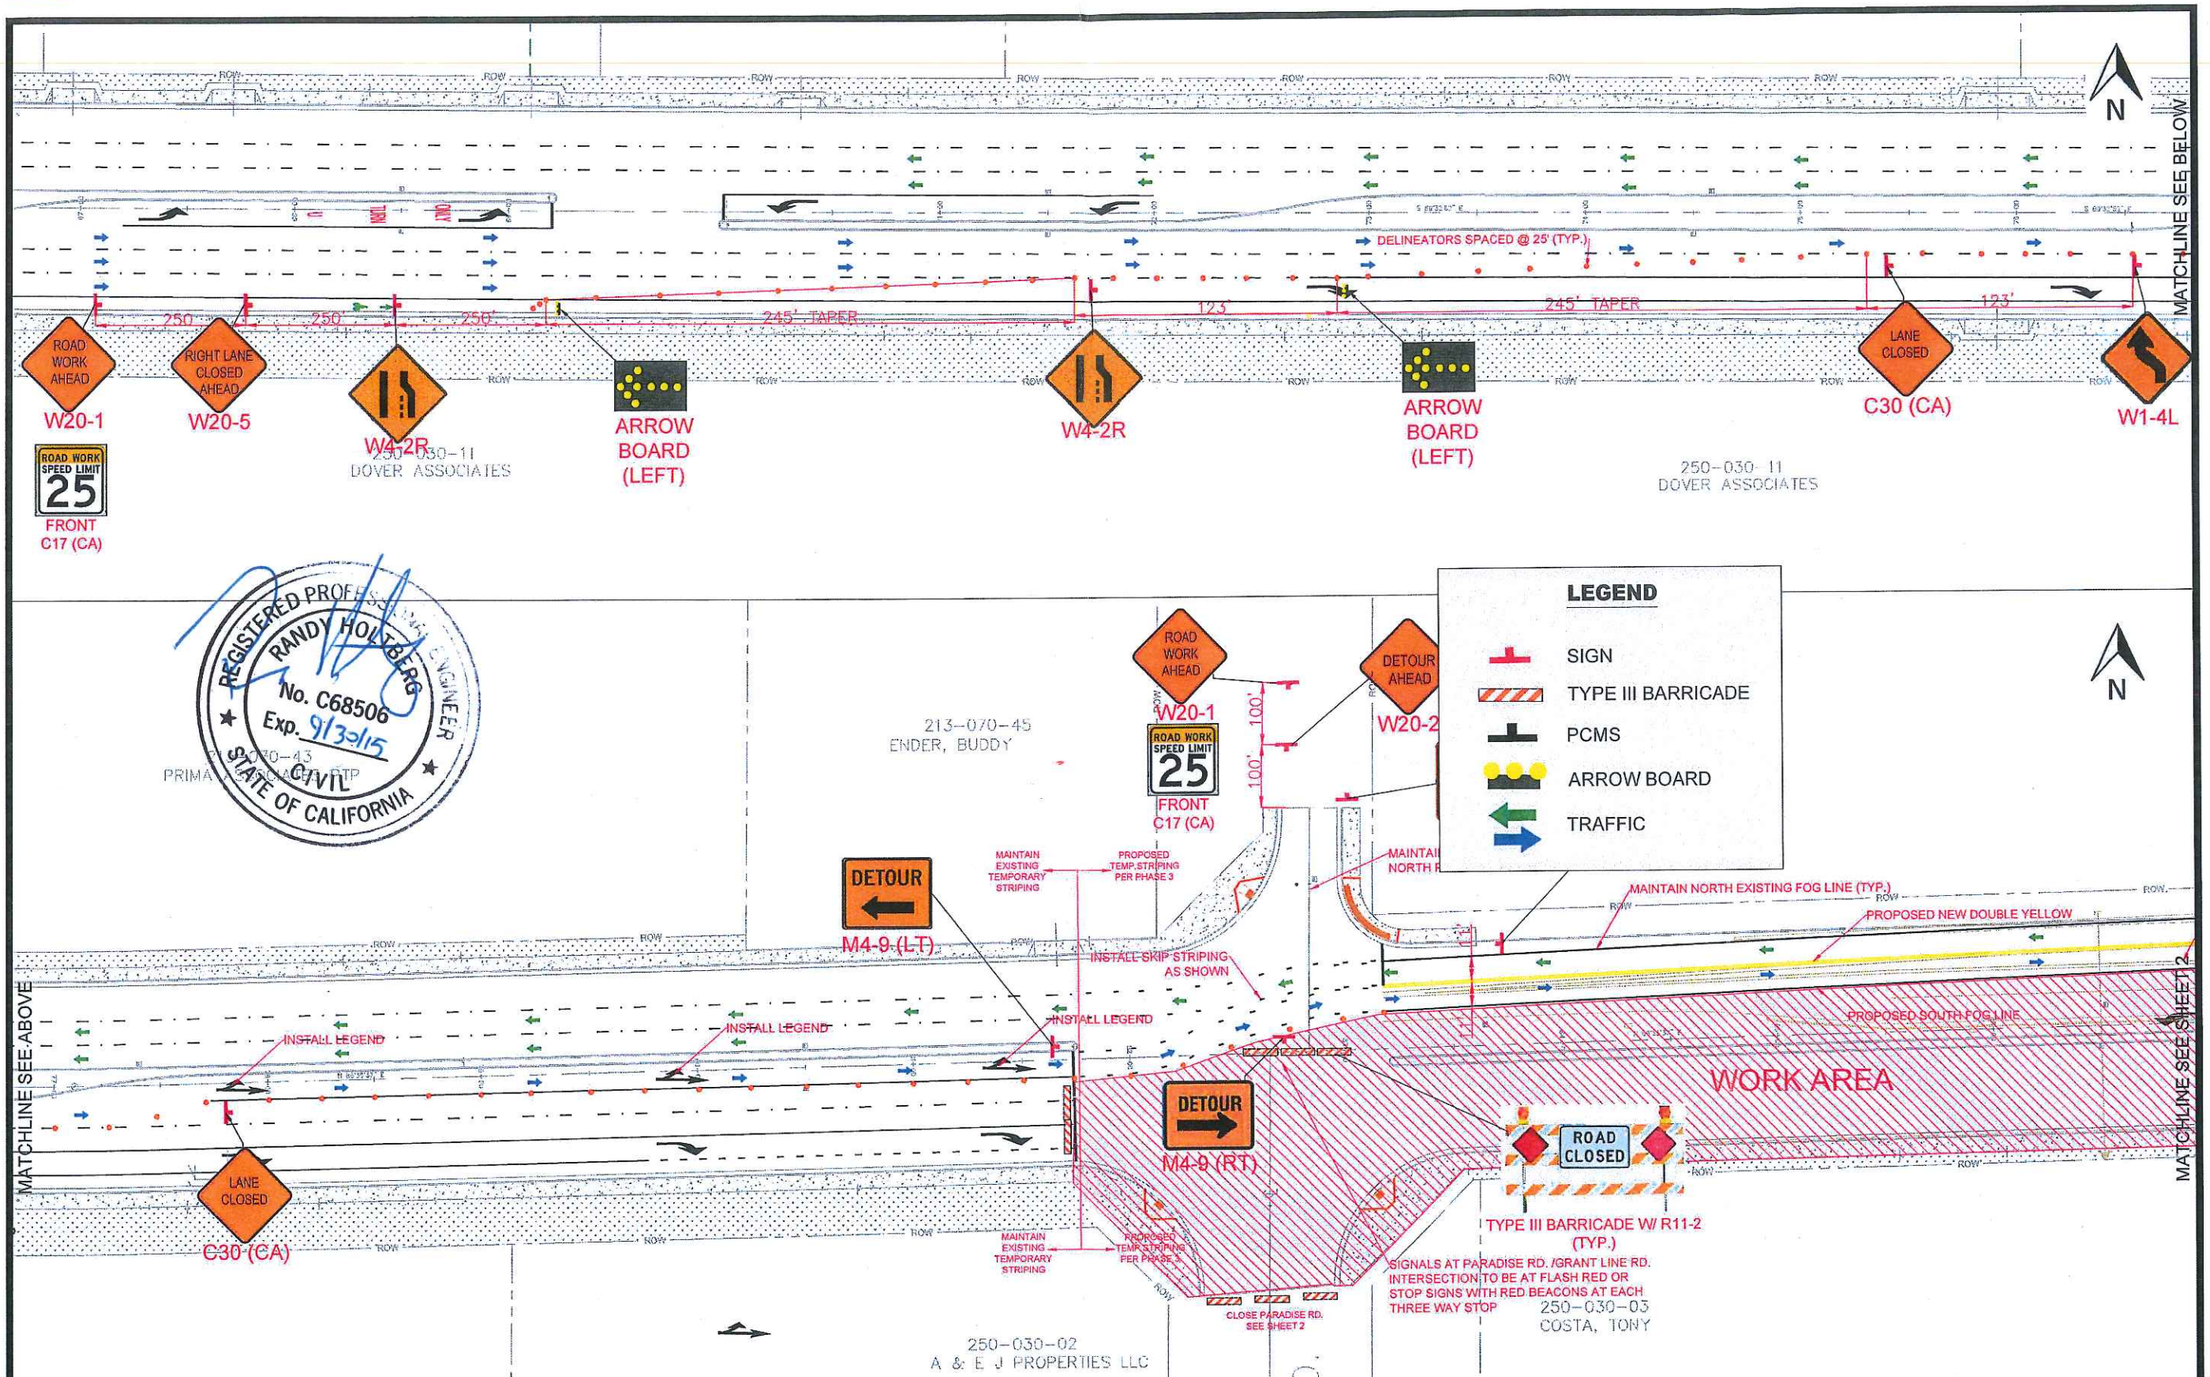

APPROVED BY:	DESIGN SPEED: 25 MPH	EQUALS 1IN.	PHASE 3	TRAFFIC CONTROL PLAN FOR **GRANT LINE RD. IMPROVEMNTS** TRACY, CA	KNIFE RIVER CONSTRUCTION AN MDU RESOURCES COMPANY CONTRACTOR'S LICENSE NUMBER 334653 655 W. CLAY STREET STOCKTON, CA 95206 P: 209.948.0302 F: 209.948.6652	SCALE 1:30 JOB NUMBER PREPARED BY CP DATE 10/14/2013	SHEET 1 OF 2
DATE							

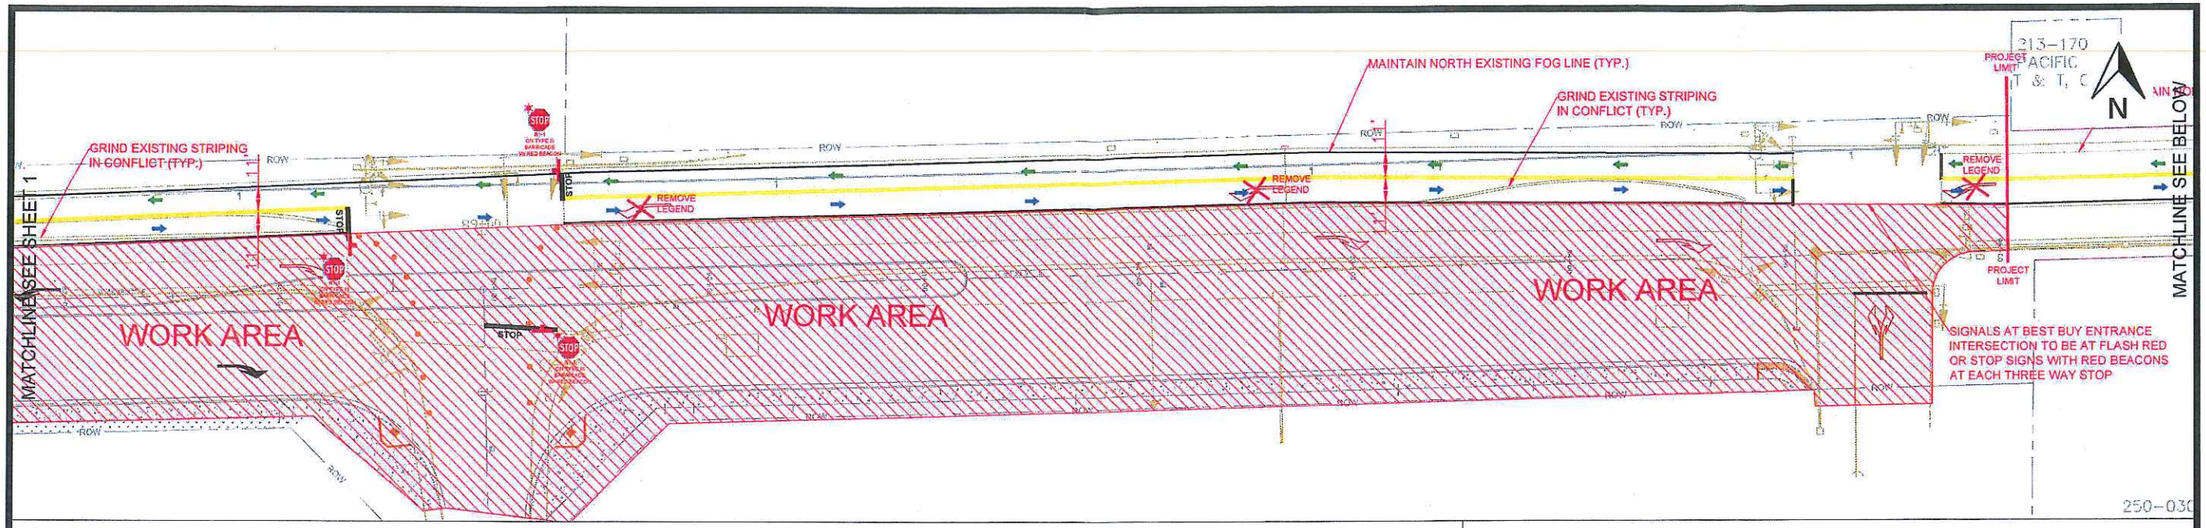

LEGEND

- SIGN
- TYPE III BARRICADE
- PCMS
- ARROW BOARD
- TRAFFIC

REGISTERED PROFESSIONAL ENGINEER
RANDY HOLTBERG
No. C68506
Exp. 9/30/15
CIVIL
STATE OF CALIFORNIA

N

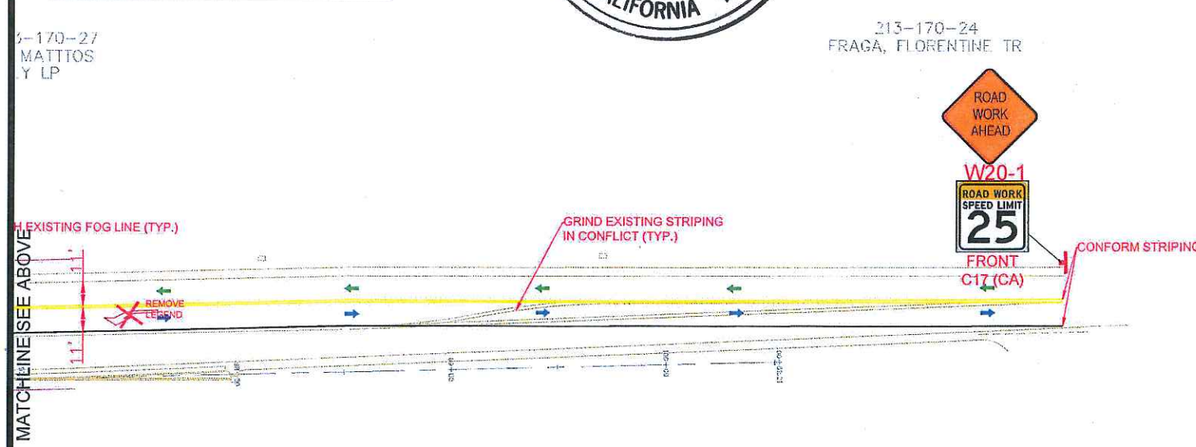

PCMS

ROAD WORK AHEAD

S. PARADISE RD. CLOSED USE DETOUR

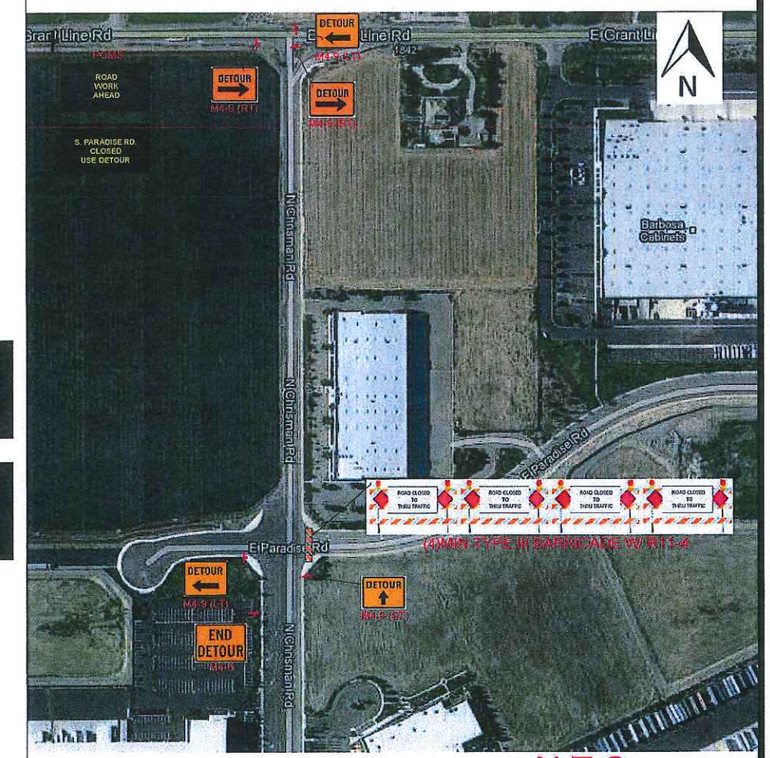

N.T.S.

APPROVED BY:	DESIGN SPEED: 25 MPH	EQUALS 1IN.	PHASE 3	TRAFFIC CONTROL PLAN FOR GRANT LINE RD. IMPROVEMNTS TRACY, CA	KNIFE RIVER CONSTRUCTION AN MDU RESOURCES COMPANY CONTRACTOR'S LICENSE NUMBER 334653 655 W. CLAY STREET STOCKTON, CA 95206 P: 209.948.0302 F: 209.948.6652	SCALE 1:30 JOB NUMBER PREPARED BY CP DATE 10/14/2013	SHEET 2 OF 2
DATE							

213-070-45
ENDER, BUDDY

TRACY ALLIANCE GROUP, LLC

TRACY ALLIANCE GROUP, LLC

N

ROAD CLOSED

TYPE III BARRICADE W/ R11-2 (TYP.)

MAINTAIN EXISTING TEMPORARY STRIPING

WORK AREA

R4-7

R3-2

INSTALL SKIP STRIPING AS SHOWN

SIGNALS AT PARADISE RD. /GRANT LINE RD. INTERSECTION TO BE AT FLASH RED FOR THIS PHASE

EASTBOUND TEMP. STRIPING PER CONTRACT STRIPING PLAN UNLESS OTHERWISE NOTED

MATCHLINE SEE BELOW

PCMS

ROAD WORK AHEAD

USE CAUTION

100'

ROAD WORK AHEAD

W20-1

ROAD WORK SPEED LIMIT 25

FRONT
C17 (CA)

MAINTAIN EXISTING TEMPORARY STRIPING

DETOUR

M4-9 (RT)

TEMP. STRIPING PER CONTRACT PLANS

250-030-02
A & E J P LLC

END DETOUR

M4-8

DETOUR AHEAD

W20-2

100'

100'

SE RD

DETOUR

M4-9 (LT)

ROAD WORK AHEAD

W20-1

ROAD WORK SPEED LIMIT 25

FRONT

LEGEND

- SIGN
- TYPE III BARRICADE
- PCMS
- ARROW BOARD
- TRAFFIC

REGISTERED PROFESSIONAL ENGINEER
RANDY HOLTBERG
No. C68506
Exp. 9/30/15
CIVIL
STATE OF CALIFORNIA

N

INSTALL FOG LINE AS SHOWN
WHICH DIFFERS FROM STRIPING PLAN
DO NOT INSTALL REST OF WESTBOUND PER PLAN STRIPING

INSTALL DOUBLE YELLOW CHEVRON AS SHOWN
WHICH DIFFERS FROM STRIPING PLAN

PROJECT LIMIT

WORK AREA

WORK AREA

11'

12.84'

PROJECT LIMIT

INSTALL STRIPING AS SHOWN
FROM SOUTH LIP OF GUTTER

SIGNALS AT BEST BUY ENTRANCE INTERSECTION
TO BE AT FLASH RED OR STOP SIGNS WITH
RED BEACONS AT EACH THREE WAY STOP

MATCHLINE SEE ABOVE

MATCHLINE SEE SHEET 2

STOP

250-030-03
COSTA, TONY

250-030-04
COSTA, NELSON & E TRS

APPROVED BY:	DESIGN SPEED: 25 MPH	EQUALS 1IN.	PHASE 4	TRAFFIC CONTROL PLAN FOR **GRANT LINE RD. IMPROVEMNTS** TRACY, CA	KNIFE RIVER CONSTRUCTION AN MDU RESOURCES COMPANY CONTRACTOR'S LICENSE NUMBER 334053 655 W. CLAY STREET STOCKTON, CA 95200 P: 209.948.0302 F: 209.948.6652	SCALE 1:30 JOB NUMBER PREPARED BY CP DATE 10/14/2013	SHEET 1 OF 2
DATE							

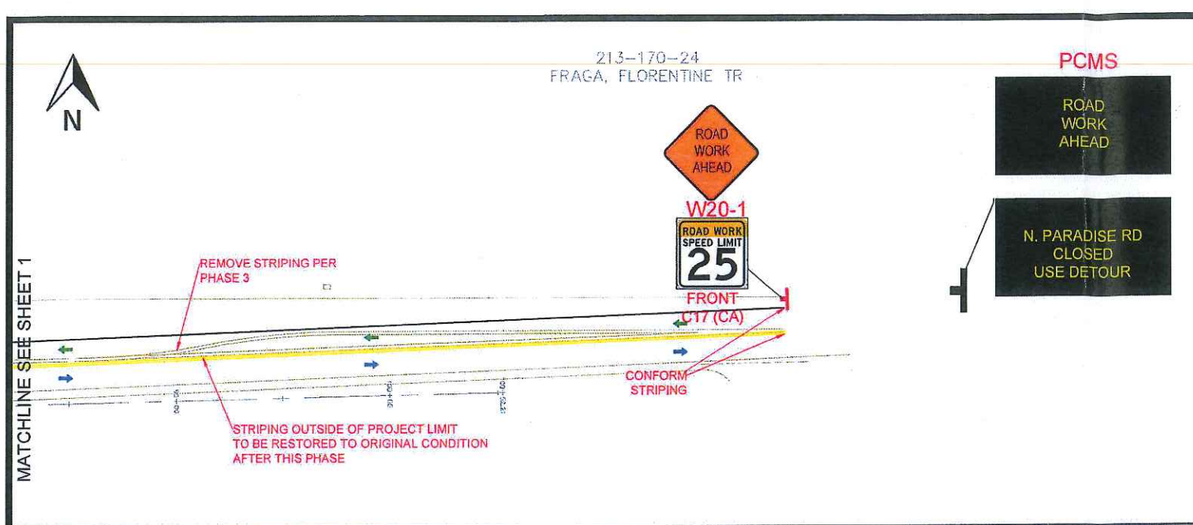

PCMS

ROAD WORK AHEAD

N. PARADISE RD CLOSED USE DETOUR

REGISTERED PROFESSIONAL ENGINEER
RANDY HOLTBERG
No. C68506
Exp. 9/30/15
CIVIL
STATE OF CALIFORNIA

LEGEND

- SIGN
- TYPE III BARRICADE
- PCMS
- ARROW BOARD
- TRAFFIC

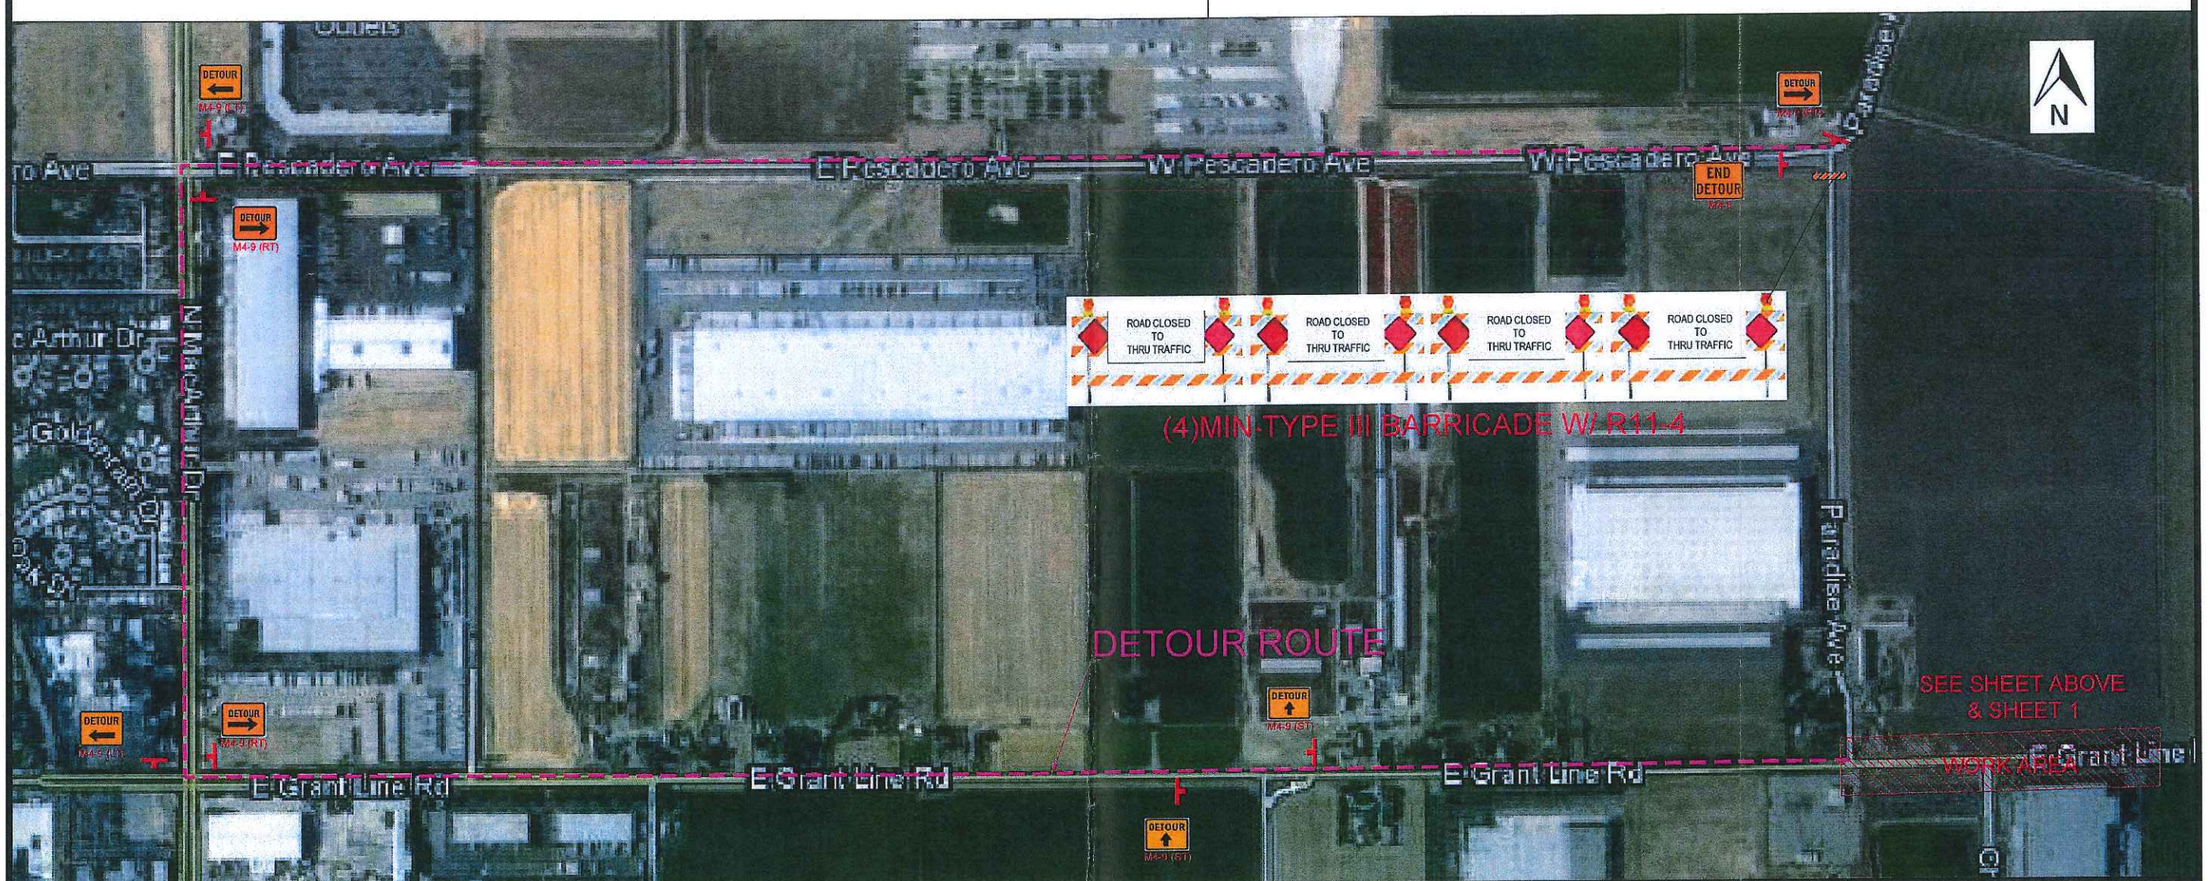

APPROVED BY:	DESIGN SPEED: 25 MPH	EQUALS 1IN.	PHASE 4	TRAFFIC CONTROL PLAN FOR **GRANT LINE RD. IMPROVEMNTS** TRACY, CA	KNIFE RIVER CONSTRUCTION AN MDU RESOURCES COMPANY CONTRACTOR'S LICENSE NUMBER 334053 655 W. CLAY STREET STOCKTON, CA 95206 P: 209.948.0302 F: 209.948.6852	SCALE 1:30 JOB NUMBER PREPARED BY CP DATE 10/14/2013	SHEET 2 OF 2
DATE							