DETAIL 1

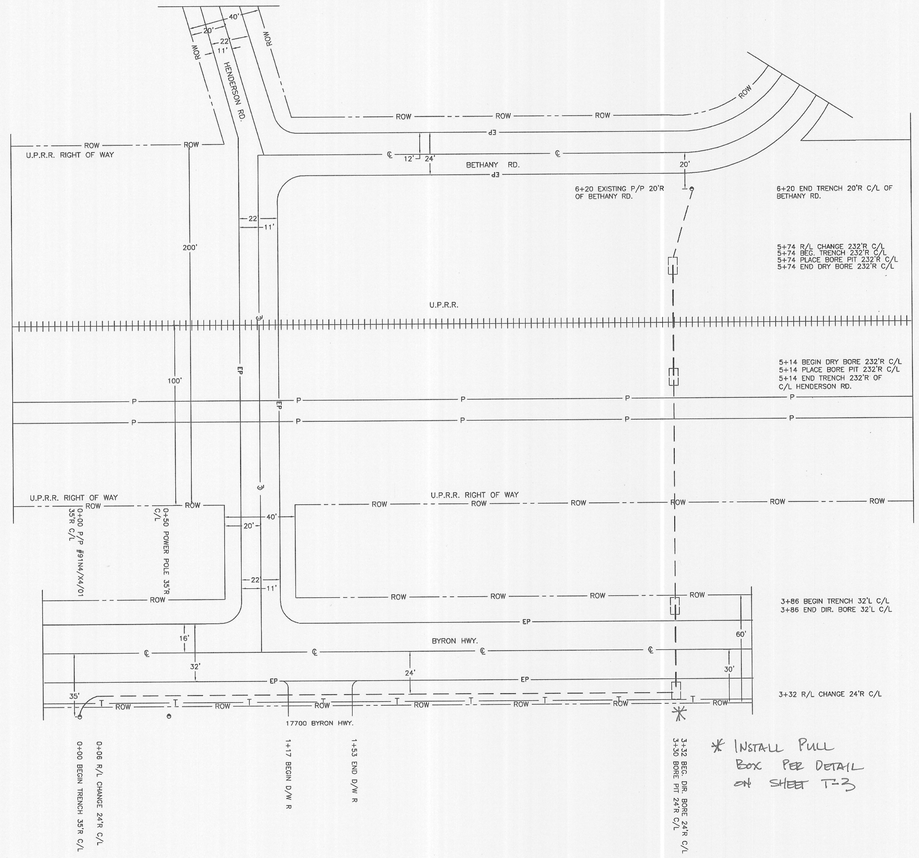

* INSTALL PULL BOX PER DETAIL ON SHEET T-3

DETAIL 3

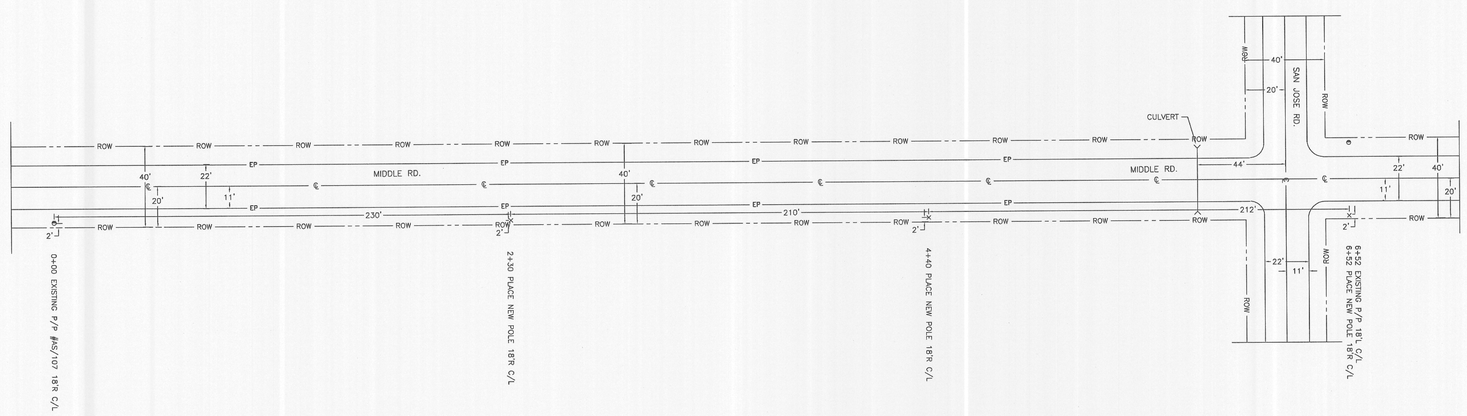

LEGEND	
◑	EXISTING POLE
X	INSTALL NEW POLE
— —	PROPOSED UNDERGROUND
═ ═	PROPOSED BORE
—T—	EXIST. TELECOM

IMPORTANT NOTICE
Section 4216/4217 of the Government Code requires a Dig Alert Identification Number to be issued before a "Permit to Excavate" will be valid. For your Dig Alert I.D. Number call
CALL TOLL FREE
48 HOURS BEFORE YOU DIG
UNDERGROUND SERVICE ALERT
1-800-227-2600

Charter COMMUNICATIONS®
A WIRED WORLD COMPANY

UAD Utility Application & Design
475 Portal St., Suite A, Cotati, CA. 94931
Tel: (707) 664-1413 Fax: (707) 664-1451

SCALE: 1" = 40'	FILE NAME: MTNHSE 001A	
LOCATION: BETHANY TO TRACY	DETAIL SHEET 1	
DRAFTED: KAT DATE: 8/7/02	REFERENCE MAP NUMBER: MTNHSE 001A-1 / D-1	D-1
APPROVED: DATE:		

--DETAIL SHEET 1 MODEL_1_PAGE 1 - 01/20/2002 10:44:31 AM