DETAIL 2

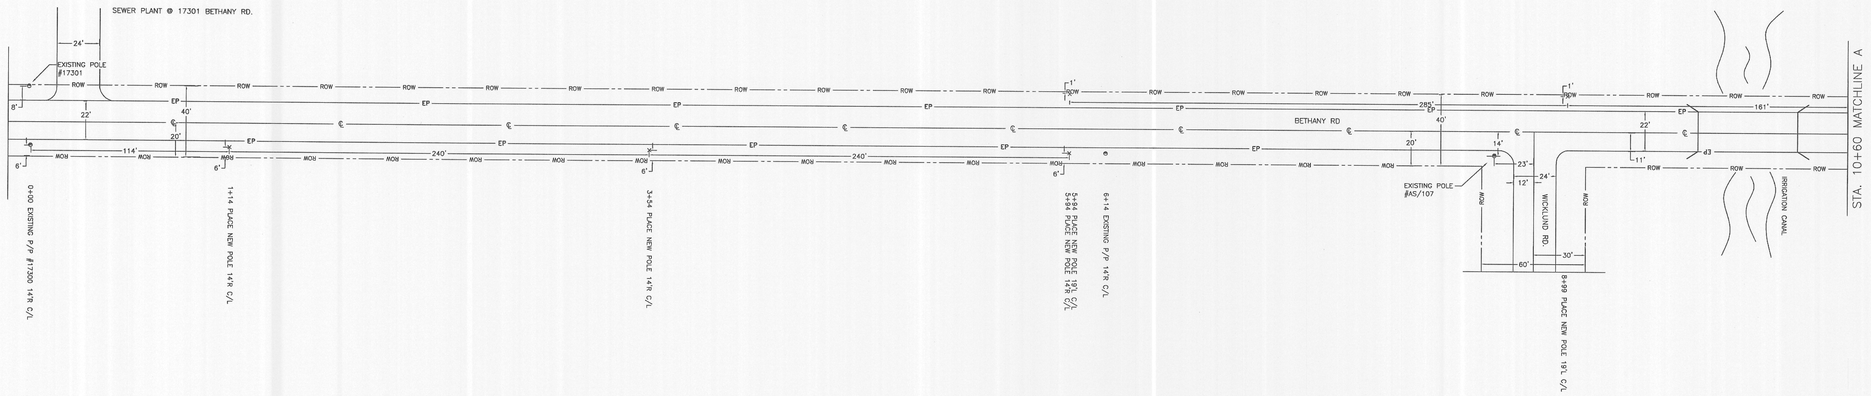

DETAIL 2

LEGEND

- EXISTING POLE
- INSTALL NEW POLE
- PROPOSED UNDERGROUND
- PROPOSED BORE
- EXIST. TELECOM

IMPORTANT NOTICE

Section 4216/4217 of the Government Code requires that a Underground Service Alert "Number" be issued before a "Permit to Excavate" will be valid. For your Dig Alert I.D. Number call

CALL TOLL FREE
48 HOURS BEFORE YOU DIG
UNDERGROUND SERVICE ALERT
1-800-227-2600

Charter COMMUNICATIONS®
A WIRED WORLD COMPANY

UAD Utility Application & Design
475 Portal St., Suite A, Cotati, CA. 94931
Tel: (707) 664-1413 Fax: (707) 664-1451

	SCALE: 1" = 40'	FILE NAME: MTNHSE 001A
LOCATION: BETHANY TO TRACY	DETAIL SHEET 2	
DRAFTED: KAT DATE: 8/7/02	REFERENCE MAP NUMBER:	D-2
APPROVED: DATE:	MTNHSE 001A-D-2	

--DETAIL SHEET 2 MODEL_L_PAGE 1 - 01/20/2002 10:44:34 AM