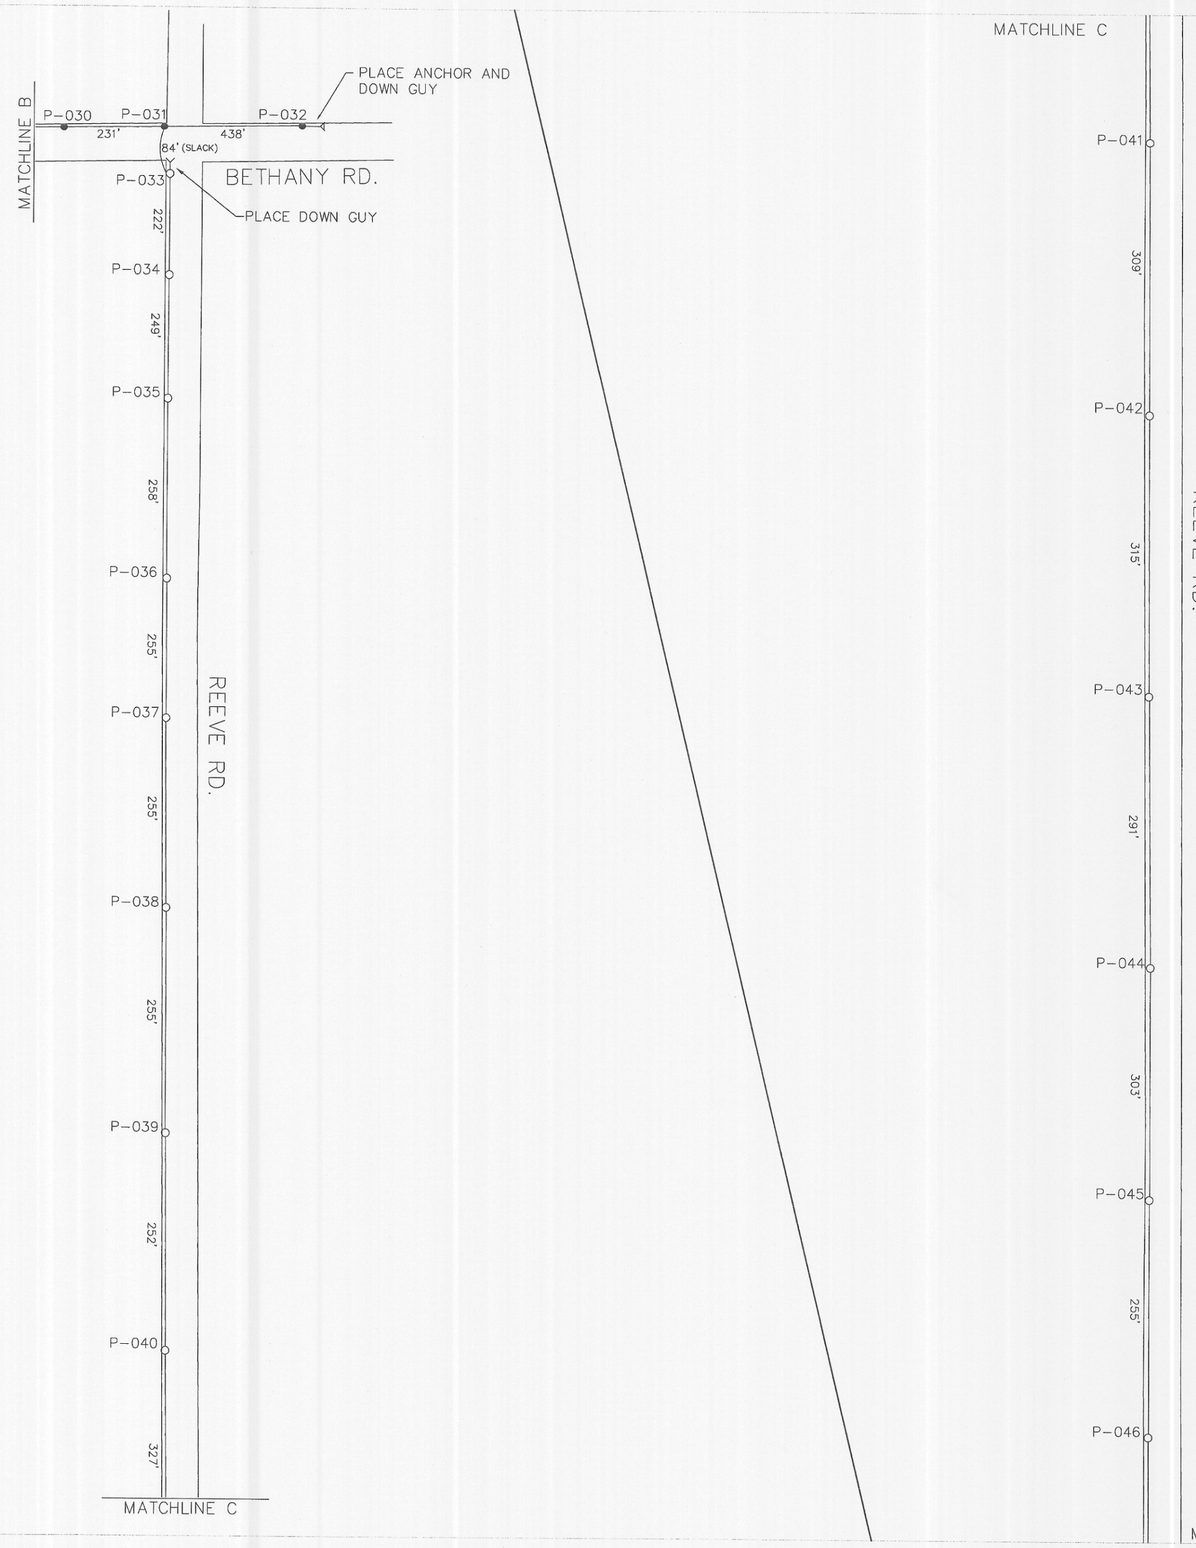

LEGEND	
○	POWER POLE
●	COMM POLE
◑	JOINT USE POLE
X	SOLEY OWNED CHARTER COMM
——	PROPOSED STRAND ROUTE
- - -	PROPOSED UNDERGROUND
⌒	SLACK SPAN
▷—	NEW ANCHOR/DOWN GUY
>—	EXIST. ANCHOR/DOWN GUY

TOTAL NUMBER OF POLES: 16

UTM COORDINATES:

REVISION NOTES

NO	DESCRIPTION	DATE	BY
1	SHEET ESTABLISHED	6/1/02	KAT
2	REVISION 1	7/16/02	KAT
3	REVISION 4	11/29/02	KAT

CITY: BETHANY-TRACY

TITLE: POLE PERMIT APPLICATION

DESCRIPTION: NEW BUILD

SYSTEM: CHARTER COMMMUNICATIONS

FILENAME: MTNHSE-001

SHEET NO. 2 OF 5

POLE NUMBERS: 030 TO 046

UAD
Utility Application & Design
475 Portal St., Suite A, Cotati, CA. 94931
Tel: (707) 664-1413 Fax: (707) 664-1451

-=-SHEET 02_R4 LAYOUT1_L PAGE 1-11/28/2001 11:17:29 AM