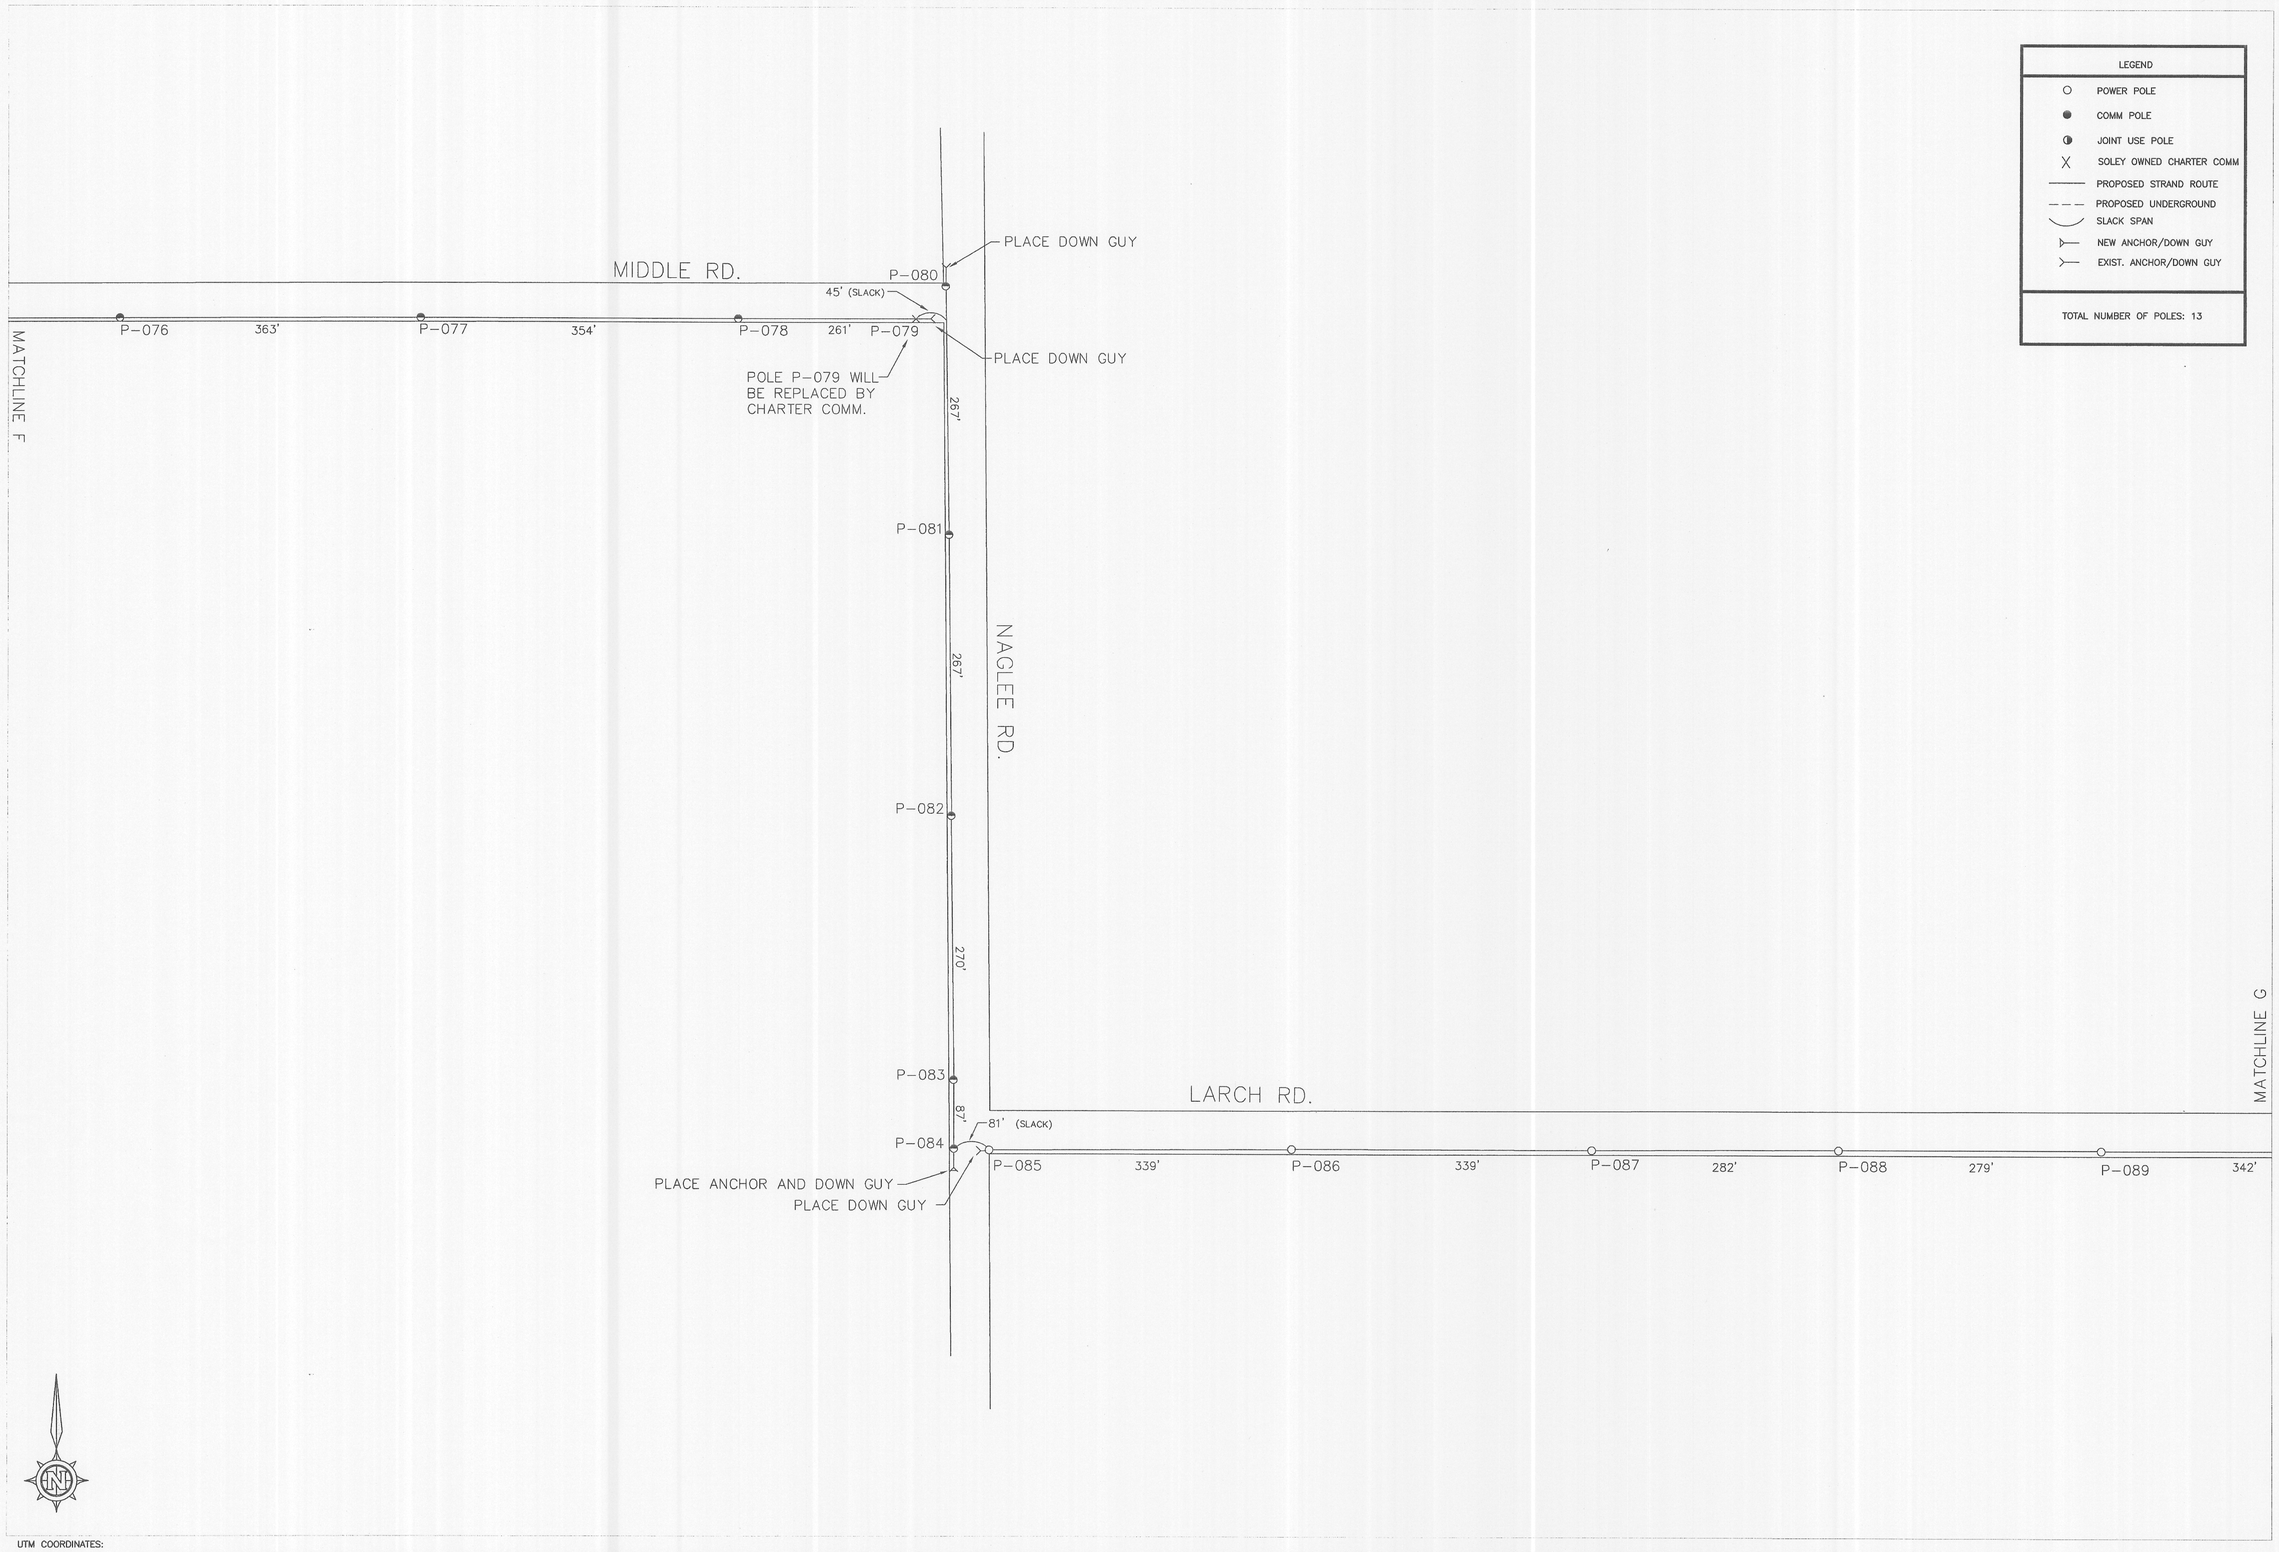

LEGEND	
○	POWER POLE
●	COMM POLE
◑	JOINT USE POLE
X	SOLEY OWNED CHARTER COMM
———	PROPOSED STRAND ROUTE
– – –	PROPOSED UNDERGROUND
⌒	SLACK SPAN
▷—	NEW ANCHOR/DOWN GUY
>—	EXIST. ANCHOR/DOWN GUY

TOTAL NUMBER OF POLES: 13

UTM COORDINATES:

REVISION NOTES

NO	DESCRIPTION	DATE	BY
1	SHEET ESTABLISHED	6/1/02	KAT
2	REVISION 1	7/16/02	KAT
3	REVISION 4	11/29/02	KAT

CITY: BETHANY–TRACY

TITLE: POLE PERMIT APPLICATION

DESCRIPTION: NEW BUILD

SYSTEM: CHARTER COMMMUNICATIONS

FILENAME: MTNHSE–001

SHEET NO. 4 OF 5

POLE NUMBERS: 076 TO 089

UAD
Utility Application & Design
475 Portal St., Suite A, Cotati, CA. 94931
Tel: (707) 664-1413 Fax: (707) 664-1451

SHEET 04_R4 LAYOUT1 _1_ PAGE 1 - 11/28/2001 11:28:28 AM