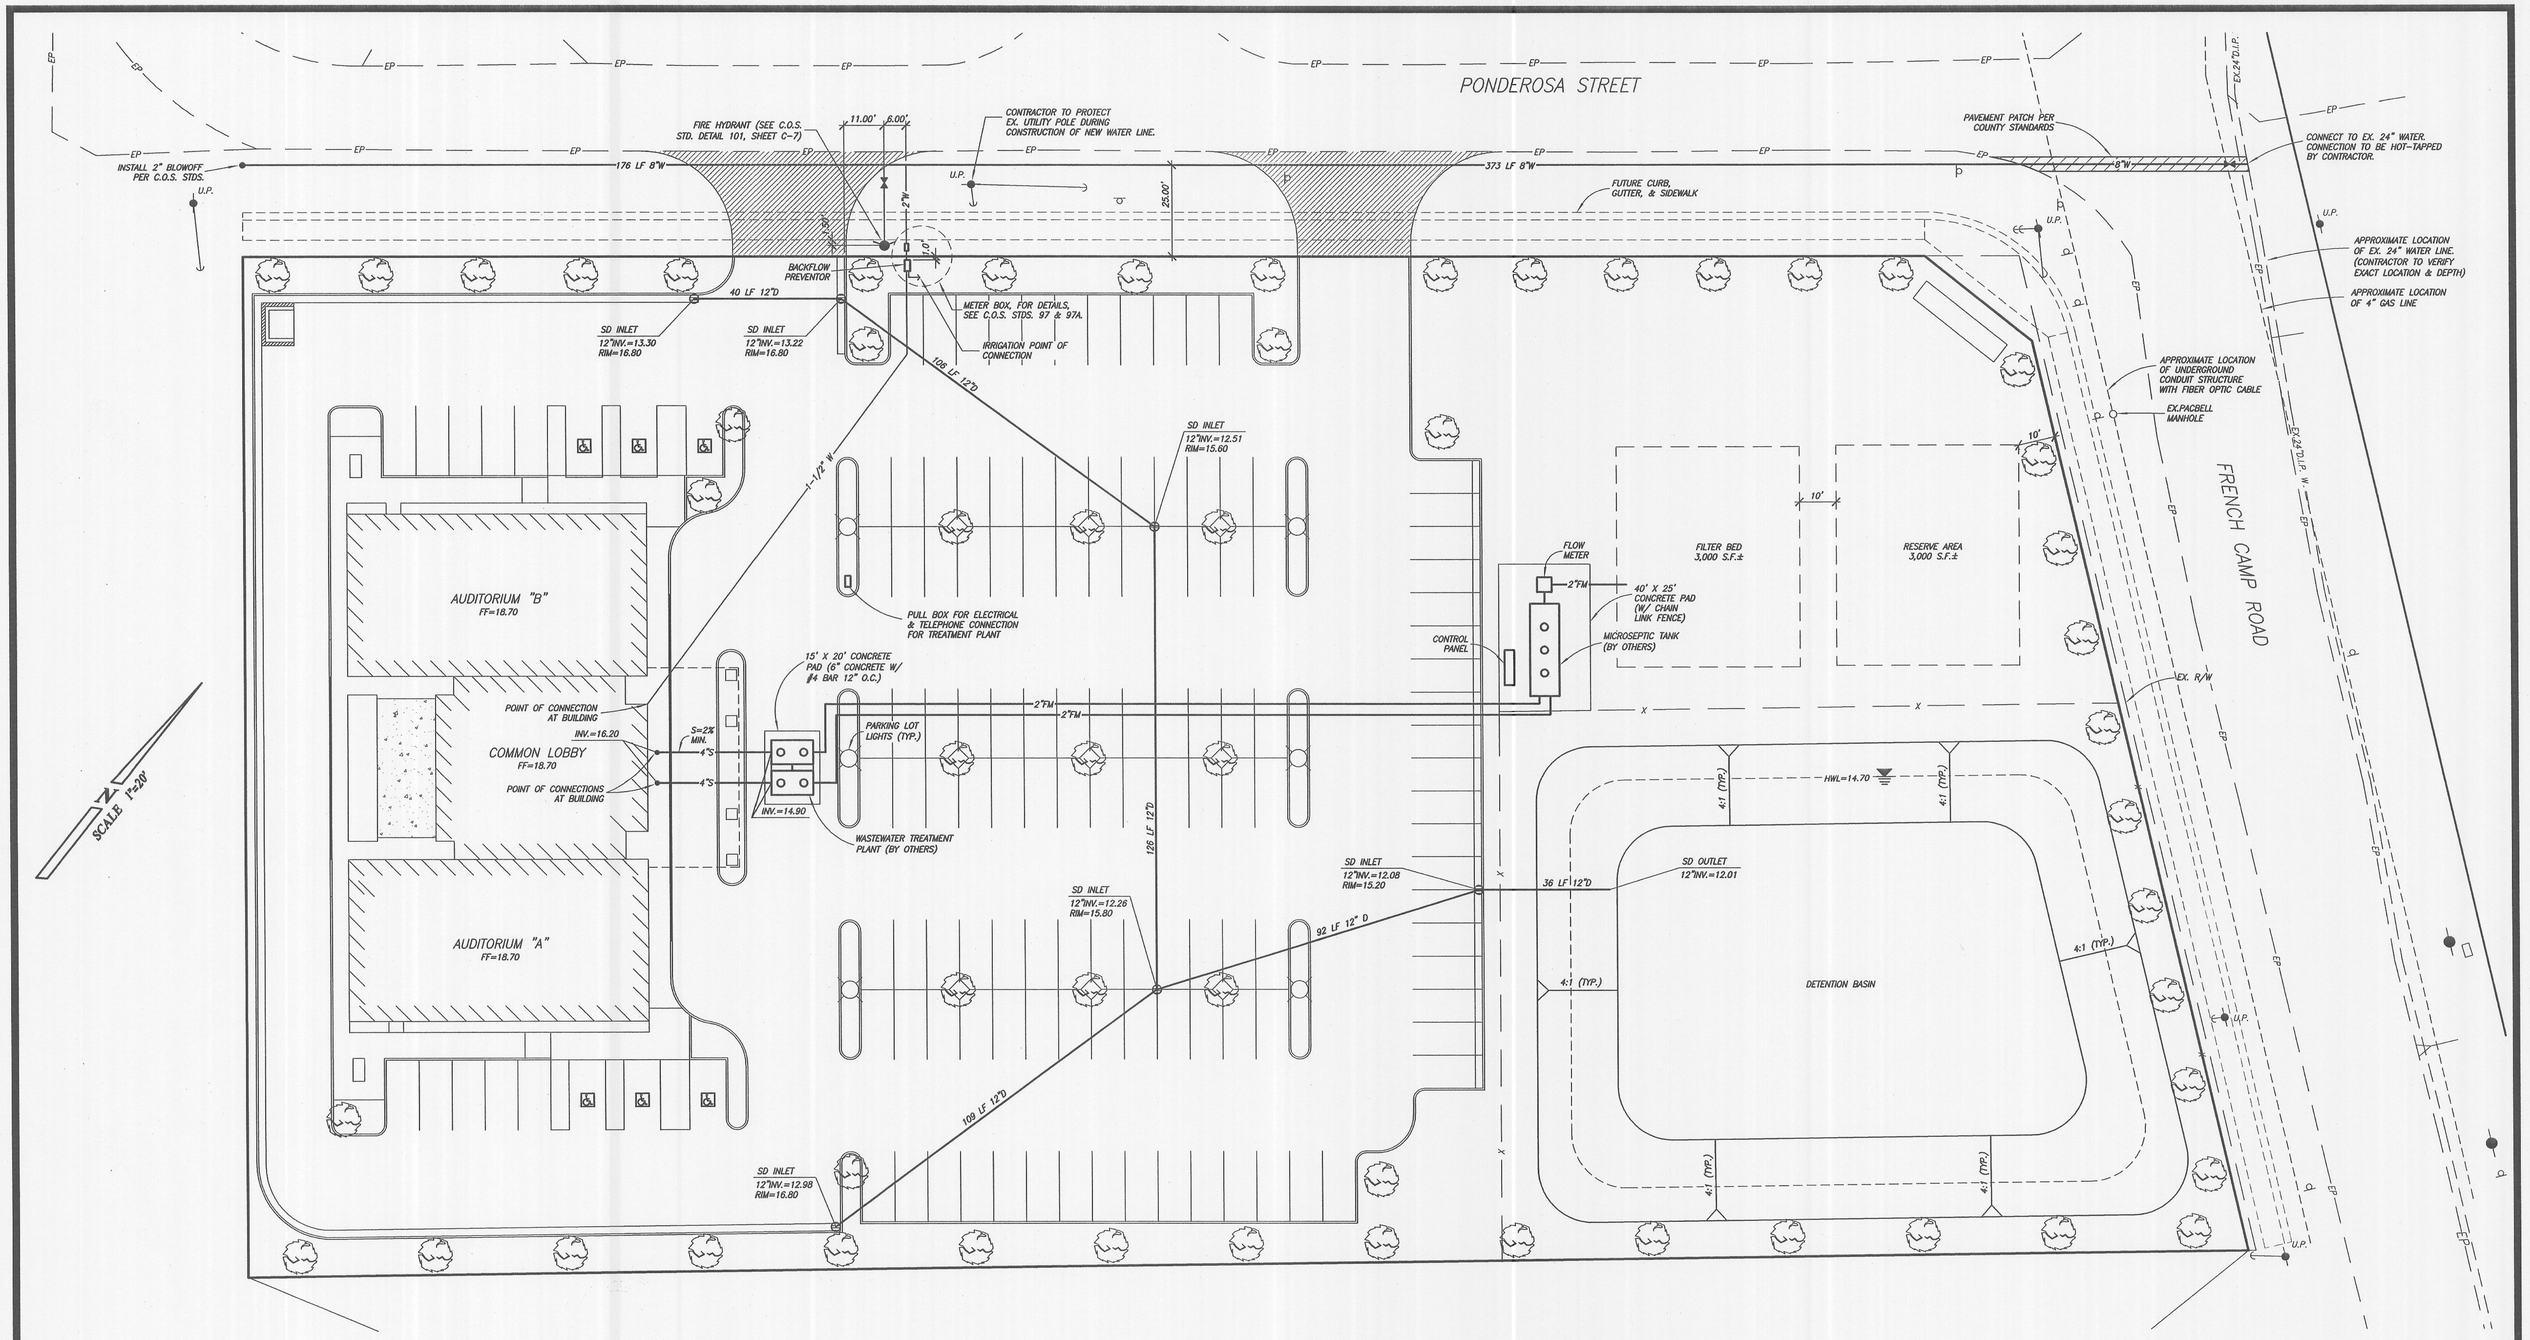

WATER NOTES:

1. CONTRACTOR TO SUBMIT MATERIAL LIST TO M.U.D. FOR APPROVAL.
2. CONTRACTOR TO CONTACT PUBLIC WORKS & M.U.D. 48 HRS. BEFORE TAPPING WATER MAIN.
3. CONTRACTOR TO CONTACT OMI-THOMAS WATER STOCKTON INC., RAY FLORES @ (209) 937-7030 FOR FIRE HYDRANT INSTALLATION.

REGISTERED PROFESSIONAL ENGINEER RANDALL A. O'DELL No. 29547 Exp. 3/31/07 CIVIL STATE OF CALIFORNIA

CALL BEFORE YOU DIG USA 800-227-2600

SHEET C-5

KINGDOM HALL OF JEHOVAH'S WITNESSES
7960 PONDEROSA ST., FRENCH CAMP, CA

UTILITY PLAN

DEPARTMENT OF PUBLIC WORKS
CITY OF STOCKTON, CALIFORNIA

SCALE: 1"=20'	APPROVED BY: D.E.C. Kimberly J. O'Regan	DATE 4/2/04
DESIGNED BY: RO		SHEET NO. 5
DRAWN BY: JP, LC		OF 7 SHEETS
CHECKED BY:	CITY ENGINEER STOCKTON, CALIF.	PROJECT NO.
RECORD DWG.:		

UTILITY PLAN

O'Dell Engineering
1165 Scenic Drive Modesto, CA 95350
(209) 571-1765 FAX: (209) 571-2466

REVISION NO.	DESCRIPTION	DATE	BY	APRVD. BY

APPROVED BY: R.O'Dell
SCALE ____ DR. BY ____
JOB NO. ____ CK. BY ____
FILE NO. ____ DATE 3/30/04

P:\cad\1218 French Camp KH\dwg\1218base.dwg, 3/30/2004 1:59:57 PM