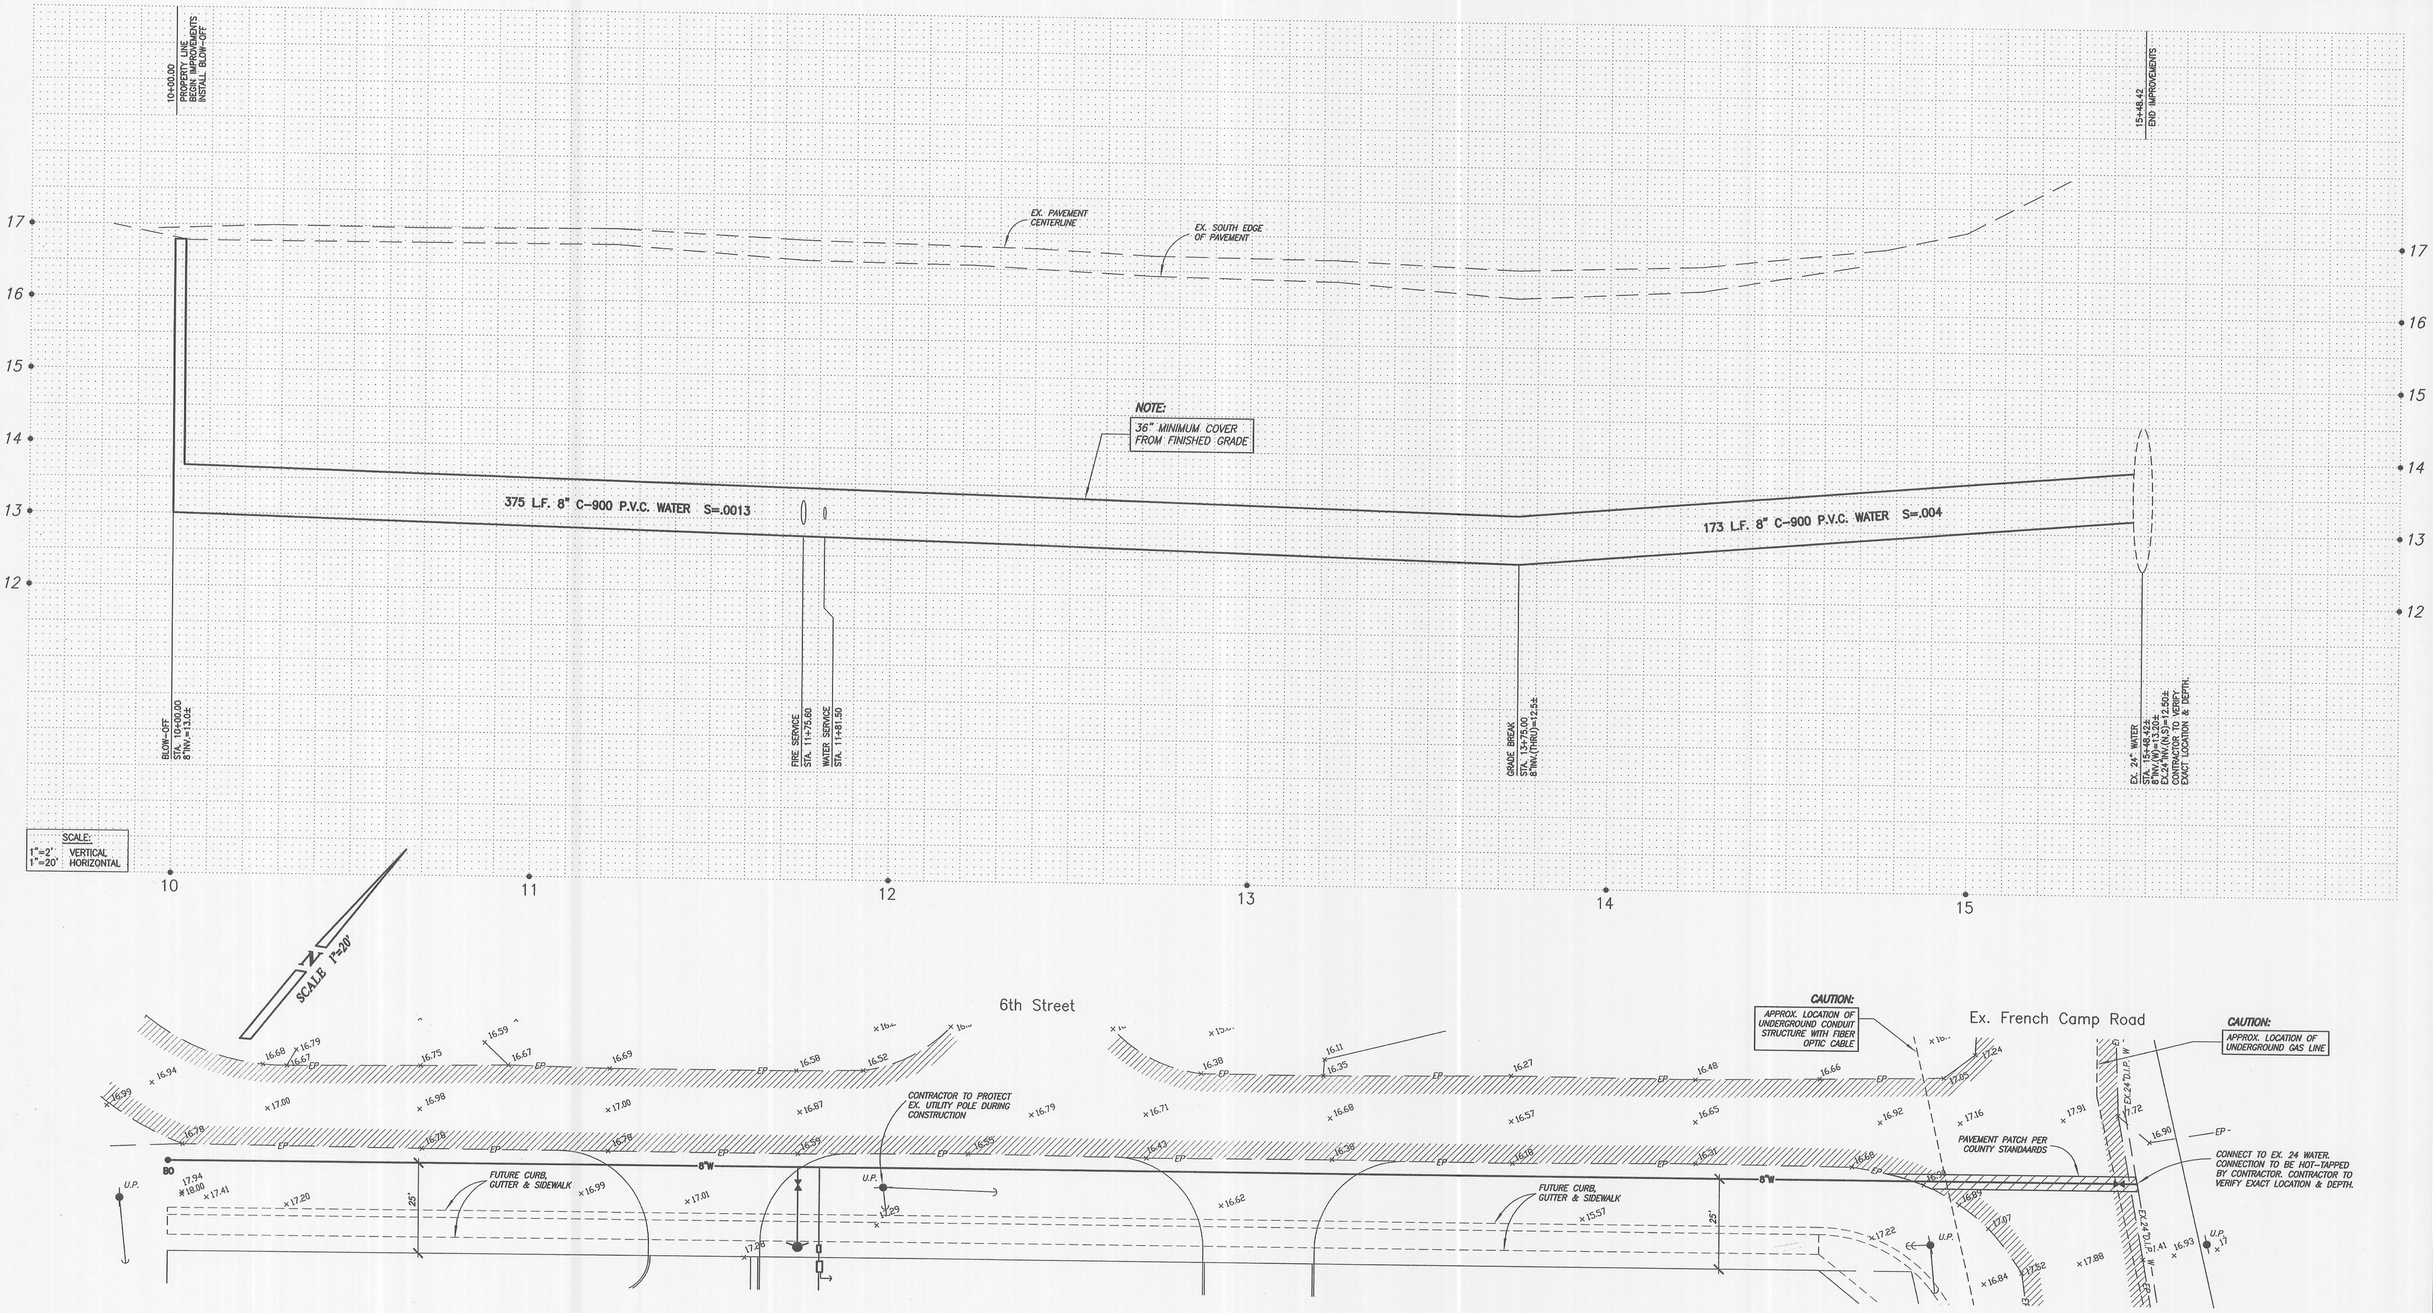

8" WATER LINE (PONDEROSA STREET)

SHEET C-6

REGISTERED PROFESSIONAL ENGINEER
RANDALL A. OTTELL
No. 29547
Exp. 3/31/07
CIVIL
STATE OF CALIFORNIA

CALL BEFORE YOU DIG
USA
800-227-2600

KINGDOM HALL OF JEHOVAH'S WITNESSES
7960 PONDEROSA ST., FRENCH CAMP, CA

PLAN AND PROFILE

DEPARTMENT OF PUBLIC WORKS
CITY OF STOCKTON, CALIFORNIA

SCALE: 1"=20'	APPROVED BY:	DATE: 4/7/04	SHEET NO. 6
DESIGNED BY: RO			OF 7 SHEETS
DRAWN BY: JP, LC			PROJECT NO.
CHECKED BY:	CITY ENGINEER		
RECORD DWG.:	STOCKTON, CALIF.		

O'Dell Engineering
1165 Scenic Drive Modesto, CA 95350
(209) 571-1765 FAX: (209) 571-2466

REVISION NO.	DESCRIPTION	DATE	BY	APRVD. BY

APPROVED BY: _____
SCALE _____ DR. BY _____
JOB NO. _____ CK. BY _____
FILE NO. _____ DATE 3/30/04

P:\cad\1218 French Camp Rd\dwg\1218ps1.dwg, 3/30/2004 2:00:14 PM