# IMPROVEMENT PLANS FOR

# OAKMORE MEADOWS

## UNITS 1 & 2

## TRACT # 2460, 2500

## STOCKTON, CALIFORNIA

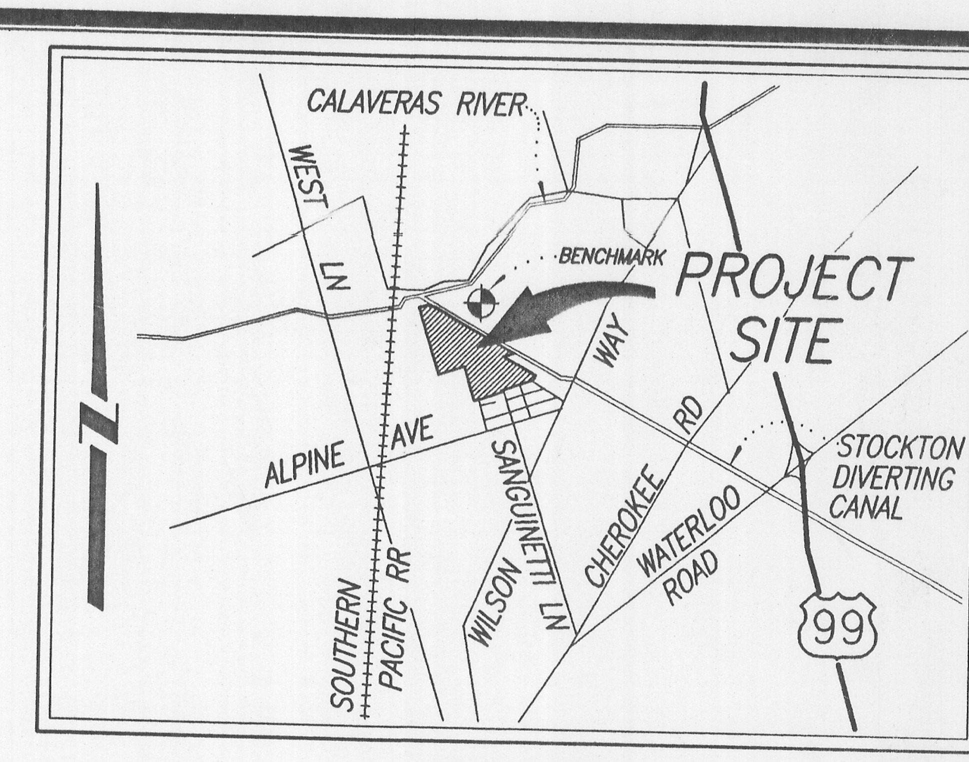


VICINITY MAP
NOT TO SCALE

### ABBREVIATIONS

| ABBREVIATION | DESCRIPTION |
|---|---|
| @ | AT |
| AB | AGGREGATE BASE |
| AC | ASPHALT CONCRETE |
| ACP | ASBESTOS CEMENT PIPE |
| AH | AHEAD |
| ALT | ALTERNATE STATIONING |
| AP | ANGLE POINT |
| BC | BEGINNING OF CURVE |
| BDRY | BOUNDARY |
| BK | BACK |
| BMP | BEST MANAGEMENT PRACTICES |
| BSL | BUILDING SETBACK LINE |
| BVC | BEGIN OF VERTICAL CURVE |
| C & G | CURB AND GUTTER |
| CIP | CAST IRON PIPE |
| ℄ OR CL | CENTERLINE |
| CO | CLEAN OUT |
| CONC | CONCRETE |
| COS | CITY OF STOCKTON |
| CB | CATCH BASIN |
| CW | COUNTY WIDE |
| DET | DETAIL |
| DIA | DIAMETER |
| DIP | DUCTILE IRON PIPE |
| DO | DRIVE OVER CURB |
| DW | DRIVEWAY |
| DWG | DRAWING |
| D OR SD | STORM DRAIN |
| EC | END OF CURVE |
| ELECT OR ELEC | ELECTROLIER |
| ELEV | ELEVATION |
| ELL | ELBOW |
| EP | EDGE OF PAVEMENT |
| ESC | EROSION STORM CONTROL |
| ESMT | EASEMENT |
| EVC | END OF VERTICAL CURVE |
| EX OR EXIST | EXISTING |
| FG | FINISH GRADE |
| FH | FIRE HYDRANT |
| FL | FLOW LINE |
| GB | GRADE BREAK |
| HGL | HYDRAULIC GRADE LINE |
| HORIZ | HORIZONTAL |
| HP | HIGH POINT |
| HPS | HIGH PRESSURE SODIUM |
| INV | INVERT |
| IRR | IRRIGATION |
| LF | LINEAL FEET OR LINEAR FEET |
| LP | LOW POINT |
| LT | LEFT |
| MAX | MAXIMUM |
| MH | MAINTENANCE HOLE |
| MIN | MINIMUM |
| N | NORTH |
| NO | NUMBER |
| NTS | NOT TO SCALE |
| OG | ORIGINAL GROUND / GRADE |
| P | PAVEMENT |
| PP | POWER POLE |
| ℘ OR PL | PROPERTY LINE |
| PRC | POINT OF REVERSE CURVATURE |
| PT | POINT |
| PUE | PUBLIC UTILITY EASEMENT |
| PVC | POLYVINYL CHLORIDE PIPE |
| RCP | REINFORCED CONCRETE PIPE |
| RET | RETURN |
| R | RADIUS |
| RT | RIGHT |
| RPM'S | RAISED PAVEMENT MARKINGS |
| R/W | RIGHT OF WAY |
| RWD | REDWOOD |
| RV | RESISTANCE VALUE |
| SHT | SHEET |
| SNS | STREET NAME SIGN |
| SP | STAND PIPE |
| STA | STATION |
| STD | STANDARD |
| S/W | SIDEWALK |
| SS | SEWER SERVICE |
| S | SEWER, SLOPE, OR SOUTH |
| SCH | SCHEDULE |
| SDMH | STORM DRAIN MAINTENANCE HOLE |
| SSMH | SANITARY SEWER MAINTENANCE HOLE |
| TC | TOP OF CURB |
| TEMP | TEMPORARY |
| TG | TOP OF GRATE |
| THRU | THROUGH |
| TI | TRAFFIC INDEX |
| TOW | TOP OF WALL |
| TPE | TREE PLANTING EASEMENT |
| TYP | TYPICAL |
| VC OR V | VERTICAL CURB |
| VERT | VERTICAL |
| VCP | VITRIFIED CLAY PIPE |
| WCR | WHEELCHAIR RAMP |
| WS | WATER SERVICE |
| W | WATER, OR WEST |
| ± | PLUS OR MINUS (NOT EXACT) |

### INDEX


| SHEET | DESCRIPTION | SHEET | DESCRIPTION |
|---|---|---|---|
| 1 | COVER SHEET | 25 | WATER AND COMPOSITE UTILITY PLAN |
| 2 | GENERAL NOTES AND SPECIFICATIONS | 26 | WATER AND COMPOSITE UTILITY PLAN |
| 3 | DETAIL SHEET | 27 | WATER AND COMPOSITE UTILITY PLAN |
| 4 | GRADING AND DRAINAGE PLAN | 28 | WATER AND COMPOSITE UTILITY PLAN |
| 5 | GRADING AND DRAINAGE PLAN | 29 | WATER AND COMPOSITE UTILITY PLAN |
| 6 | GRADING AND DRAINAGE PLAN | 30 | PLAN AND PROFILE – RED OAK LANE STA 11+69.24 TO 19+50.00 |
| 7 | GRADING AND DRAINAGE PLAN | 31 | PLAN AND PROFILE – RED OAK LANE STA 19+50.00 TO 25+99.80 |
| 8 | GRADING AND DRAINAGE PLAN | 32 | PLAN AND PROFILE – OAK VALLEY WAY STA 10+00.00 TO 15+50.00 |
| 9 | GRADING AND DRAINAGE PLAN | 33 | PLAN AND PROFILE – OAK VALLEY WAY STA 15+50.00 TO 21+54.02 |
| 10 | ELECTROLIER AND FIRE HYDRANT PLAN | 34 | PLAN AND PROFILE – OAK BRANCH DRIVE |
| 11 | ELECTROLIER AND FIRE HYDRANT PLAN | 35 | PLAN AND PROFILE – OLD OAK TREE WAY |
| 12 | ELECTROLIER AND FIRE HYDRANT PLAN | 36 | PLAN AND PROFILE – MIGHTY OAK DRIVE STA 17+55.72 TO 23+50.00 – EL PINAL DRIVE STA 10+00.00 TO 12+65.00 |
| 13 | ELECTROLIER AND FIRE HYDRANT PLAN | | |
| 14 | ELECTROLIER AND FIRE HYDRANT PLAN | 37 | PLAN AND PROFILE – MIGHTY OAK DRIVE STA 23+50.00 TO 32+12.18 |
| 15 | SANITARY SEWER PLAN | 38 | PLAN AND PROFILE – OAK FOREST AVENUE |
| 16 | SANITARY SEWER PLAN | 39 | PLAN AND PROFILE – SHADY FOREST WAY STA 20+99.23 TO 31+00.00 |
| 17 | SANITARY SEWER PLAN | 40 | PLAN AND PROFILE – HIGGINS AVENUE STA 31+00.00 TO 35+00.00 |
| 18 | SANITARY SEWER PLAN | 41 | PLAN AND PROFILE – HIGGINS AVENUE STA 35+00.00 TO 44+71.64 |
| 19 | SANITARY SEWER PLAN | 42 | PLAN AND PROFILE – SANGUINETTI LANE STA 10+00.00 TO 17+00.00 |
| 20 | STORM DRAIN PLAN | 43 | PLAN AND PROFILE – SANGUINETTI LANE STA 17+00.00 TO 24+00.00 |
| 21 | STORM DRAIN PLAN | 44 | PLAN AND PROFILE – SANGUINETTI LANE STA 24+00.00 TO 30+40.49 |
| 22 | STORM DRAIN PLAN | 45 | PLAN AND PROFILE – ALPINE AVENUE |
| 23 | STORM DRAIN PLAN | 46 | PLAN AND PROFILE – COUNTRY OAK LANE – E STREET |
| 24 | STORM DRAIN PLAN | 47 | PLAN AND PROFILE – BIG OAK COURT – PALERMO STREET – RED OAK COURT |
| | | 48 | PLAN AND PROFILE – PUMP STATION ACCESS |
| | | 49 | EROSION CONTROL PLAN |
| | | 50 | EROSION CONTROL PLAN |
| | | 51 | EROSION CONTROL PLAN |
| | | 52 | EROSION CONTROL PLAN |
| | | 53 | EROSION CONTROL PLAN |
| | | 54 | EROSION CONTROL DETAILS |
| | | 55 | PLAN AND PROFILE – 24" SEWER FORCE MAIN |
| | | 56 | PLAN AND PROFILE – 42" SANITARY SEWER |
| | | 57 | PLAN AND PROFILE – 42" SANITARY SEWER |
| | | 58 | PLAN AND PROFILE – 15" SEWER/FIELD INLETS |


REGISTERED PROFESSIONAL ENGINEER MICHAEL T. PERSAK No. 44908 EXP. 3-31-06 CIVIL STATE OF CALIFORNIA


THOMPSON-HYSELL ENGINEERS
A DIVISION OF THE KEITH COMPANIES
1016 12TH STREET, MODESTO, CA 95354
(209) 521-8986 FAX (209) 521-9045
PREPARED UNDER THE DIRECTION OF: MICHAEL T. PERSAK RCE 44908 EXP. 3-31-06 DATE 11-6-03


CALL BEFORE YOU DIG USA 800-227-2600

COVER SHEET
OAKMORE MEADOWS - UNITS 1 & 2
TRACT # 2460, 2500
STOCKTON, CALIFORNIA

REVISIONS

| SYMBOL | DATE | DESCRIPTION | APPROVED |
|---|---|---|---|
| | | | |

RECEIVED SAN JOAQUIN COUNTY 2004 FEB 10 PM 4:15 DEPT. OF PUBLIC WORKS

EP-04-323-NS

COPYRIGHT © 2003 THOMPSON-HYSELL ENGINEERS

**OAKMORE MEADOWS - UNITS 1 & 2**
**TRACT # 2460, 2500**
STOCKTON, CALIFORNIA

**COVER SHEET**

DEPARTMENT OF PUBLIC WORKS
CITY OF STOCKTON, CALIFORNIA

REVIEWED AND RECOMMENDED FOR APPROVAL BY
RUARK AND ASSOCIATES — DATE 11/7/03

SCALE: AS SHOWN
DESIGNED BY: JB
DRAWN BY: JB
CHECKED BY: MP
RECORD DWG: –

APPROVED BY:
CITY ENGINEER STOCKTON, CA.
DATE: 11/7/03

SHEET NO. 1 OF 58
JOB NO. 122754.01.000

4599C