LANDS OF RAPINI
BROOKLAND FARMS
CARTER ROAD AND HENRY ROAD
FARMINGTON, SAN JOAQUIN COUNTY, CALIFORNIA

SHEET INDEX

C1 COVER SHEET – INDEX SHEET
C2 NOTES SHEET & DETAILS
C3 TOPOGRAPHIC SHEET – A
C4 TOPOGRAPHIC SHEET – B
C5 TOPOGRAPHIC SHEET – C
C6 PLAN & PROFILE: CARTER ROAD STA. 10+00 – 22+00
C7 PLAN & PROFILE: CARTER ROAD STA. 22+00 – 34+00
C8 PLAN & PROFILE: CARTER ROAD STA. 34+00 – 46+00
C9 PLAN & PROFILE: CARTER ROAD STA. 46+00 – 58+00
C10 PLAN & PROFILE: CARTER ROAD STA. 58+00 – 63+00
C11 PLAN & PROFILE: HENRY ROAD STA. 10+00 – 22+00
C12 PLAN & PROFILE: HENRY ROAD STA. 22+00 – 34+00
C13 PLAN & PROFILE: HENRY ROAD STA. 34+00 – 46+00
C14 PLAN & PROFILE: LOUIS LANE STA. 10+00 – 22+00
C15 PLAN & PROFILE: LOUIS LANE STA. 22+00 – 34+00
C16 PLAN & PROFILE: LOUIS LANE STA. 34+00 – 46+00
C17 PLAN & PROFILE: RIP STREET STA. 10+00 – 22+00
C18 PLAN & PROFILE: RIP STREET STA. 22+00 – 34+00
C19 PLAN & PROFILE: RIP STREET STA. 34+00 – 38+22
C20 PLAN & PROFILE: MARIA PLACE STA. 10+00 – 22+00
C21 PLAN & PROFILE: MARIA PLACE STA. 22+00 – 29+82
C22 PLAN & PROFILE: VIRGINIA PLACE STA. 10+00 – 22+00
C23 PLAN & PROFILE: VIRGINIA PLACE STA. 22+00 – 34+00
C24 PLAN & PROFILE: VIRGINIA PLACE STA. 34+00 – 46+00
C25 PLAN & PROFILE: VIRGINIA PLACE STA. 46+00 – 58+00
C26 PLAN & PROFILE: VIRGINIA PLACE STA. 58+00 – 63+18

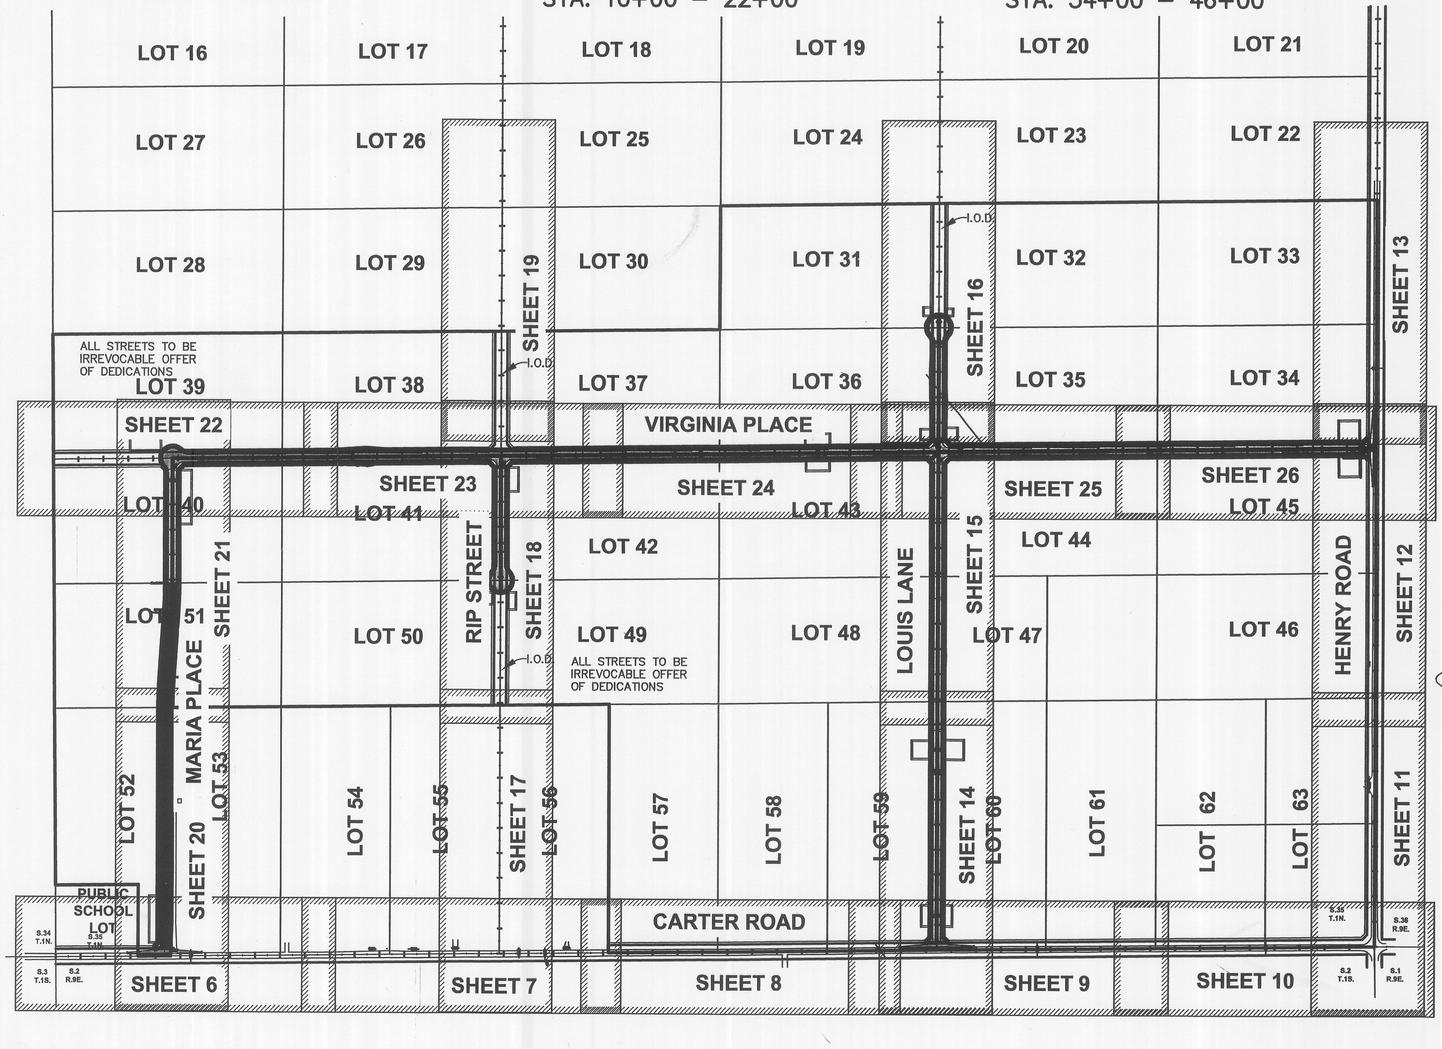

SCALE: 1"=300'

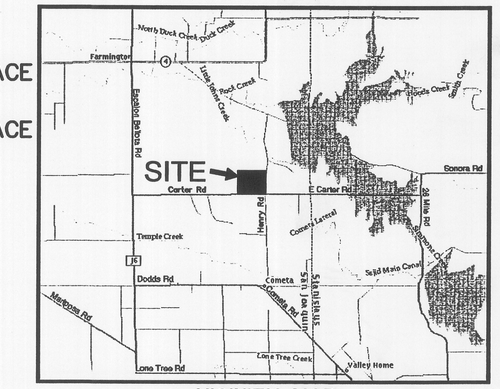

VICINITY MAP
NO SCALE

LEGEND

DESCRIPTION	EXISTING	PROPOSED
PROPERTY LINE		
STORM DRAIN	12" D	12" D
FENCE LINE	-X- -X- -X- -X-	x x x x x x
EDGE OF PAVEMENT		
CENTERLINE		
EASEMENT		
UTILITY POLE	-O-PP	
SPOT ELEVATION	X 169.4	
CONTOUR	130	

ABBREVIATIONS

AB	AGGREGATE BASE	LF	LINEAR FOOT
AC	ASPHALT CONCRETE	MH	MANHOLE
AD	AREA DRAIN	MIN	MINIMUM
BC	BEGIN CURVE	N	NORTH
BOT	BOTTOM	P	PAVEMENT
CB	CATCH BASIN	PB	PULL BOX
℄	CENTERLINE	℘	PROPERTY LINE
CL FENCE	CHAINLINK FENCE	PM	PARCEL MAP
DI	DROP INLET	PP	POWER POLE
DWY	DRIVEWAY	PUE	PUBLIC UTILITY EASEMENT
E	EAST	R/W	RIGHT-OF-WAY
EC	END CURVE	RIM	RIM ELEVATION
EL	ELEVATION	S	SOUTH
ELEV	ELEVATION	S=	SLOPE
EX	EXISTING	SCO	SEWER CLEANOUT
FD	FOUND	SD	STORM DRAIN
FF	FINISH FLOOR	SDMH	STORM DRAIN MANHOLE
FG	FINISHED GRADE	SF	SQUARE FOOT
FH	FIRE HYDRANT	SS	SANITARY SEWER
FL	FLOWLINE	SSMH	SANITARY SEWER MANHOLE
GR	GRATE	TC	TOP OF CURB
HDR	HEADER	TMH	TERMINAL MANHOLE
HPT	HIGH POINT	TYP	TYPICAL
HYD	HYDRANT	W	WATER
INV	INVERT ELEVATION	WM	WATER METER
I.O.D.	IRREVOCABLE OFFER OF DEDICATION	WV	WATER VALVE
IP	IRON PIPE		

ALL STREETS TO BE IRREVOCABLE OFFER OF DEDICATIONS

APPROVED BY: FIRE DISTRICT

Steve Dalton — SIGNATURE
1-04-2005 — DATE

COUNTY OF SAN JOAQUIN
DEPARTMENT OF PUBLIC WORKS

ENCROAHMENT PERMIT NO.: 05-001-SE
DATE ISSUED: 01/12/05
BY:

REGISTERED PROFESSIONAL ENGINEER — WILLIAM H. MORRIS — NO. C55910 EXP. 12-31-04 — CIVIL — STATE OF CALIFORNIA

DIGALERT — DIAL TOLL FREE 1-800-227-2600 AT LEAST TWO DAYS BEFORE YOU DIG — UNDERGROUND SERVICE ALERT OF NORTHERN CALIFORNIA

SCALE	DRAWN BY	DESIGNED BY	CHECKED BY
1"=300'	MBM	MBM	WDM

REVISIONS — DATE

Giuliani & Kull, Inc.
Engineers • Planners • Surveyors
440 S. Yosemite Avenue, Suite A, Oakdale, CA 95361
(209) 847-8726 Fax (209) 847-7323
Auburn • San Jose • Oakdale

RAPINI'S BROOKLAND FARMS
CARTER ROAD & HENRY ROAD
FARMINGTON, SAN JOAQUIN COUNTY, CALIFORNIA

COVER SHEET
INDEX SHEET

SHEET C1
OF 26
JOB NO. 03294

P:\2003\03294\dwg\03294CVR.dwg 11/19/2004 9:22:03 AM PST