COUNTY OF SAN JOAQUIN

DEPARTMENT OF PUBLIC WORKS
P.O. BOX 1810-1810 E. HAZELTON AVENUE
STOCKTON, CALIFORNIA 95201
(209) 468-3000
FAX # (209) 468-9324

Permit No: **PS-1301506**
Date Issued: 06/05/2013
Exp. Date: 07/01/2013
Project No: PWP110005
Quad: SW

ENCROACHMENT PERMIT

To: TRACY SIGN, INC.
3771 W. ELEVENTH ST.
TRACY, CA 95304

Encroachment Type:

Bore (over 6 inch Dia)			

Location:
BOTH SIDES OF CHRISMAN ROAD NEAR TRACY DEFENSE CENTER

In compliance with your request of **06/05/2013**, permission is hereby granted to do work in County right-of-way as shown on attached application and subject to all the terms, conditions and restrictions written below or printed as general or special provisions on any part of this form. See reverse side and attached sheet, if any.

Trench excavations for service connections will not be permitted within ten feet (10') of pavement centerline unless otherwise approved by the Director. Surface of trench patches shall match in kind and be smooth and even with that of abutting surface. Special attention shall be given to depth of utilities through roadside area in anticipation of future drainage facilities, road profile and/or frontage development. All underground utility facilities are to be established and accurately dimensioned on sketches from surveyed centerline of road right of way, or from right of way (border) lines.

..mittee shall call the Department of Public Works, Field Engineering Division (Permit Inspections) at (209)953-7421 at least forty-eight hours prior to beginning any work within the County right of way. All work performed under this permit shall conform to the rules and regulations pertaining to safety established by the California Division of Industrial Safety and Cal-OSHA.

The jobsite shall be kept in a safe condition at all times by the daily removal of any excess dirt or debris which might be a hazard to either pedestrian or automobile traffic. All necessary traffic convenience and warning devices and personnel shall be provided, placed and maintained by and at the sole expense of the Permittee in accordance with the latest edition of the CALTRANS Manual of Traffic Control.

After completion of the work permitted herein, all debris, lumber, barricades, or any excess material shall be removed and the jobsite left in a neat workmanlike manner. Immediately following completion of construction permitted herein, Permittee shall fill out and mail notice of completion (see attached post card) provided by Grantor.

Special Comments:

TRAFFIC CONTROL AND SIGNS CA. MUTCD
ALL POST FROM REPLACED SIGN SHALL BE COMPLETELY REMOVED

FORMS:

SS/WW, R-29		

Est. Permit Fee: $1,431.00

THOMAS M. GAU, Director
Department of Public Works

By: _____
Permit Section

WHITE	-Permitee
GOLDENROD	-PWD Central File
YELLOW	-Field Inspection
PINK	-Permit Section

ENCROACHMENT PERMIT GENERAL PROVISIONS

13-1

1. This permit is issued under and subject to a11 1aws and ordinances of agencies governing the encroachment herein permitted. See the following references:
   STREETS AND HIGHWAYS CODE
   1. Division 1, Chapter 3
   2. Division 2, Chapter 2, Section 942
   3. Division 2, Chapter 4, Section 1126
   4. Division 2, Chapter 5.5 and Chapter 6

   SAN JOAQUIN COUNTY ORDINANCES NUMBERED: 324, 441, 648, 662, 672, 695, 700, 860, 892, 3359, and 3675.

2. It is understood and agreed by the Permittee that the performance of any work under this permit shall constitute an acceptance of all the provisions contained herein and failure on the Permittee's part to comply with any provision will be cause for revocation of this permit. Except as otherwise provided for public agencies and franchise holders, this permit is revocable on five days notice.

3. All work shall be done subject to the supervision of and the satisfaction of the grantor. The Permittee shall at all times during the progress of the work keep the County Highway in as neat and clean condition as is possible and upon completion of the work authorized herein, shall leave the County Highway in a thoroughly neat, clean and usable condition.

4. The Permittee also agrees by the acceptance of this permit to properly maintain any encroachment structure placed by the Permittee on any part of the County Highway and to immediately repair any damage to any portion of the highway, which occurs as a result of the maintenance of the said encroachment structure, until such time as the Permittee may be relieved of the responsibility for such maintenance by the County of San Joaquin.

5. The Permittee also agrees by the acceptance of this permit to make, at its own expense, such repairs as may be deemed necessary by the County Department of Public Works.

6. It is further agreed by the Permittee that whenever construction, reconstruction or maintenance work upon the highway is necessary, the installation provided for herein shall, upon request of the County Department of Public Works, be immediately moved or removed by and at the sole expense of the Permittee.

7. No material used for fill or backfill in the construction of the encroachment shall be borrowed or taken from within the County right of way.

8. All work shall be planned and carried out with as little inconvenience as possible to the traveling public. No material shall be stacked within eight feet (8') of the edge of the pavement or traveled way unless otherwise provided herein. Adequate provision shall be made for the protection of the traveling public. Traffic control standards shall be utilized including barricades; approved signs and lights; and flagmen, as required by the particular work in progress.

9. The Permittee, by the acceptance of this permit, shall assume full responsibility for all liability for personal injury or damage to property which may arise out of the work herein permitted or which may arise out of the failure of the part of the Permittee to properly perform the work provided under this permit. In the event any claim of such liability is made against the County of San Joaquin or any department, official or employee thereof, the Permittee shall defend, indemnify, and hold each of them harmless for such claim.

10. All backfill material is to be moistened as necessary and thoroughly compacted with mechanical means. If required by the County Director of Public Works, such backfill shall consist of gravel or crushed rock. The Permittee shall maintain the surface over structures placed hereunder as may be necessary to insure the return of the roadway to a completely stable condition and until relieved of such responsibility by the County Department of Public Works. Wherever a gravel, crushed rock or asphalt surface is removed or damaged in the course of work related to the permitted encroachment, such material shall either be separately stored and replaced in the roadway as nearly as possible in its original state or shall be replaced in kind, and the roadway shall be left in at least as good a condition as it was before the commencement of operations of placing the encroachment structure.

11. Whenever it becomes necessary to secure permission from abutting property owners for the proposed work, such authority must be secured by the Permittee prior to starting work.

12. The current and future safety and convenience of the traveling public shall be given every consideration in the location and methods of construction utilized.

13. The Permittee is responsible for the preservation of survey monuments within the work herein permitted. If any are disturbed, the Permittee is required to tie out each location and re-establish them after completion of work, using a licensed land surveyor. A corner record must be filed in accordance with state law for any re-set monuments.

APPLICATION FOR ENCROACHMENT PERMIT

PLEASE PRINT:

Date 5/20/13

To: San Joaquin County
Department of Public Works

Tracy Sign Inc
(Applicant Name)

3771 W. 11TH ST
(Mailing Address)

Tracy CA 95304
(City, State, Zip Code)

209 835 3464 - CRAIG
(Area Code - Telephone Number)

BETTY - 209-404-4154

OFFICE USE ONLY			
JOB #	PWP-110005	REF #	
APN		CR #	
EXP. DATE	7-1-2013		
VALID	6-1-2013 TO 7-1-2013		DRIVEWAYS:
STREET	Chrisman Road		
AREA	Tracy	QUAD SW	
TYPE	Bore		
FORMS	35/WW, R29		
NOTES			

Sketch (Detailed plans may be submitted)

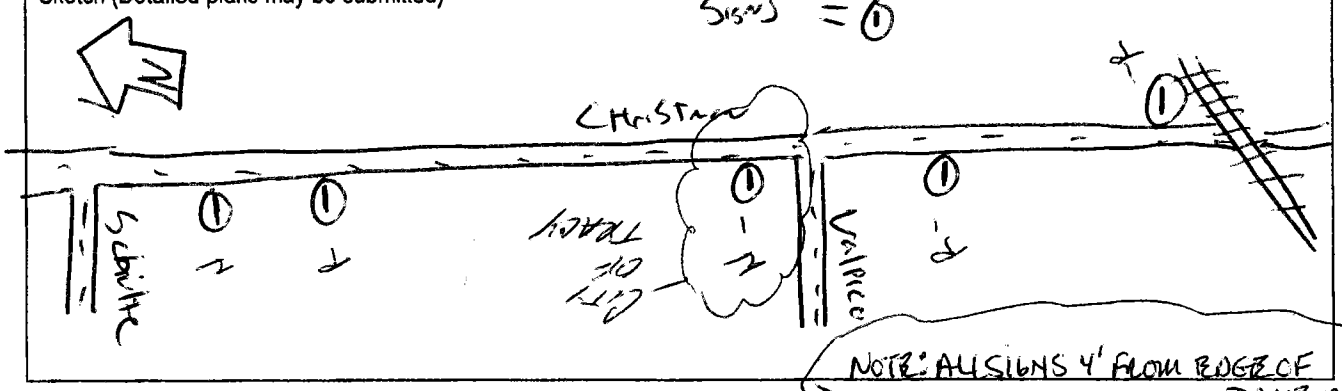

The undersigned hereby applies for permission to excavate, construct and/or otherwise encroach on County Highway Right-of-Way on the Both side of Chrisman approximately _____ feet/mile 1 of Schulte & Valpico Roads, by performing the following work (description of work):
Installation of 5 Directory Signs for DLA
Near Tracy Defense Center

Work will commence on or about 6/1/13 for approximately 1 days.

I, the undersigned, certify that I am the owner of the respective property, or am qualified to represent the owner and agree to do the work described above in accordance with the rules and regulations of San Joaquin County and subject to inspection and approval.

Signature of Applicant - Title

5/20/13
Date

E:\PUB-SV.WK\MASTER.PS\ENCROACHMENT PERMIT APPLICATION.DOC (01/08)

DEFENSE LOGISTICS AGENCY
DISTRIBUTION SAN JOAQUIN
PO BOX 960001
STOCKTON, CALIFORNIA 95296

DS-FJI

4 June 2013

MEMORANDUM FOR: County of San Joaquin

ATTN: Office of Encroachment Permits, Mr. William Lawson, Senior Engineering Aide

SUBJECT: Guide Sign Installation and Maintenance Along Chrisman Road

Pursuant to the enclosed Staff Summary Sheet, Defense Distribution Depot San Joaquin agrees to accept all costs associated with installing and maintaining the road guide signs directing traffic to the depot entry gates along Chrisman Road between Schulte Road and Bates Road. It is understood that any maintenance to the guide signs under San Joaquin County right of way shall require an encroachment permit from San Joaquin County before proceeding.

The Point of Contact to request such maintenance shall be Michael Imbrunetti, Engineering Technician, DS-FJIF, 209-839-4196, Michael.Imbrunetti@dla.mil or the Depot Service Order Desk at 209-839-4541.

ROBERT S. THOMAS
Deputy Director
DLA Installation Support San Joaquin

Attachments:
Staff Summary Sheet titled "Assume Responsibilities for Chrisman Rd Guide Signs"

STAFF SUMMARY SHEET

	TO	ACTION	NAME, GRADE, DATE and SIGNATURE		TO	ACTION	NAME, GRADE, DATE and SIGNATURE
1	GC	Review/ Concur	N. Rusch 6/4/13 Ms. Nancy C. Rusch Associate Counsel San Joaquin	4	DS-FJ	Sig	Mr. Jonathan Mathews Site Director DLA Installation Support San Joaquin
2	DS-FJ	Review/ Concur	Laurie Beach 6/4/13 Laurie Beach Chief, Business Management Division	5			
3	DS-FJ	Review/ Concur	RS Thomas Mr. Robert Thomas Deputy Site Director DLA Installation Support San Joaquin	6			

ACTION OFFICER (Name and Grade)	OFC SYMBOL	PHONE	TRACKING #	SUSPENSE DATE
Michael Imbrunetti	DS-FJIF	X 4196		4 June 2013

SUBJECT	DATE
Assume Responsibilities for Chrisman Rd Guide Signs	4 June 2013

SUMMARY

Background: Due to the Depot's gate reconfiguration 5 each new road guide signs are to be installed along Chrisman road between Schulte Road and Bates Road. This area is outside the Depot property line. The Depot is currently assuming the cost for installation of the signs and San Joaquin County officials request the Depot assume responsibility for upkeep to the 4 signs under their jurisdiction (one sign is under the City of Tracy jurisdiction). The current Performance of Work Statement allows the Service Provider (Wolverine Services) to perform this function.

Recommendation: Since the new guide signs will benefit only the Depot it is recommended we accept responsibility for the costs associated with maintenance of the signs.

Attachments:
Drawing of Proposed Signs and Locations

Defense Center San Joaquin Traffic Signage Project

All Signs Are Per California MUTCD Standards.

* NOTE: Existing Signs that are Black/White shall be replaced w/ ~~Black~~ White on Green.

- 28" TALL CONES 20' APART MAX.
- ROAD WORK AHEAD 48" DIAMOND SIGN ON STAND

TRACYSIGN INC
Lic # 907315

Customer Approved	
Landlord Approved	

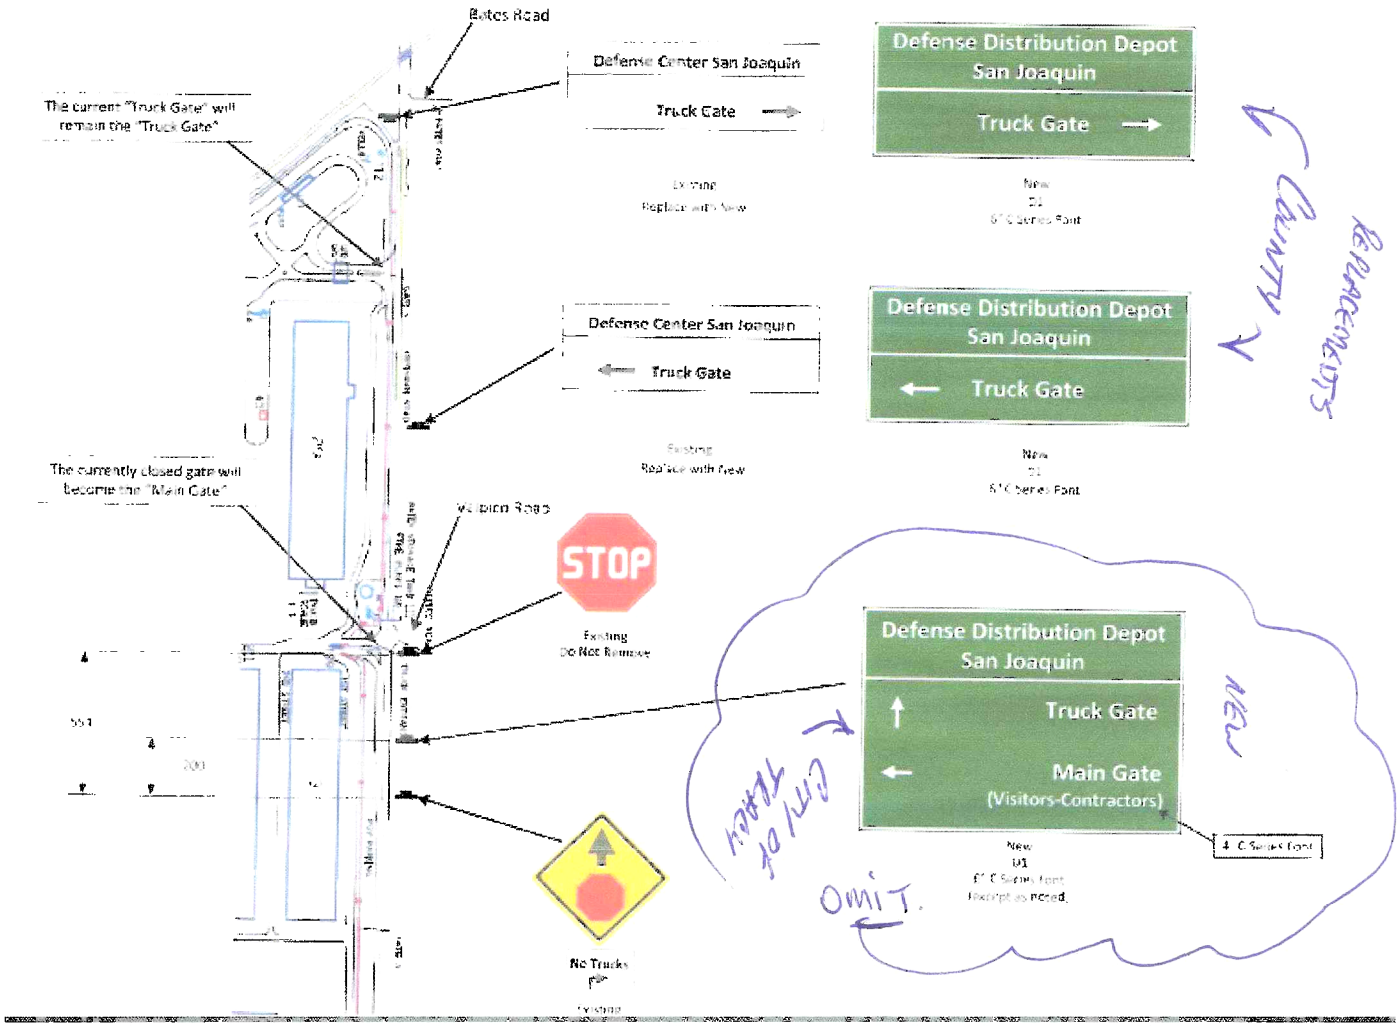

TRACYSIGN
Lic # 907315

Customer Approved	
Landlord Approved	

3771 w. 11th St.
Tracy, Ca. 95304
V 209.835.3464
F 209.835.3471

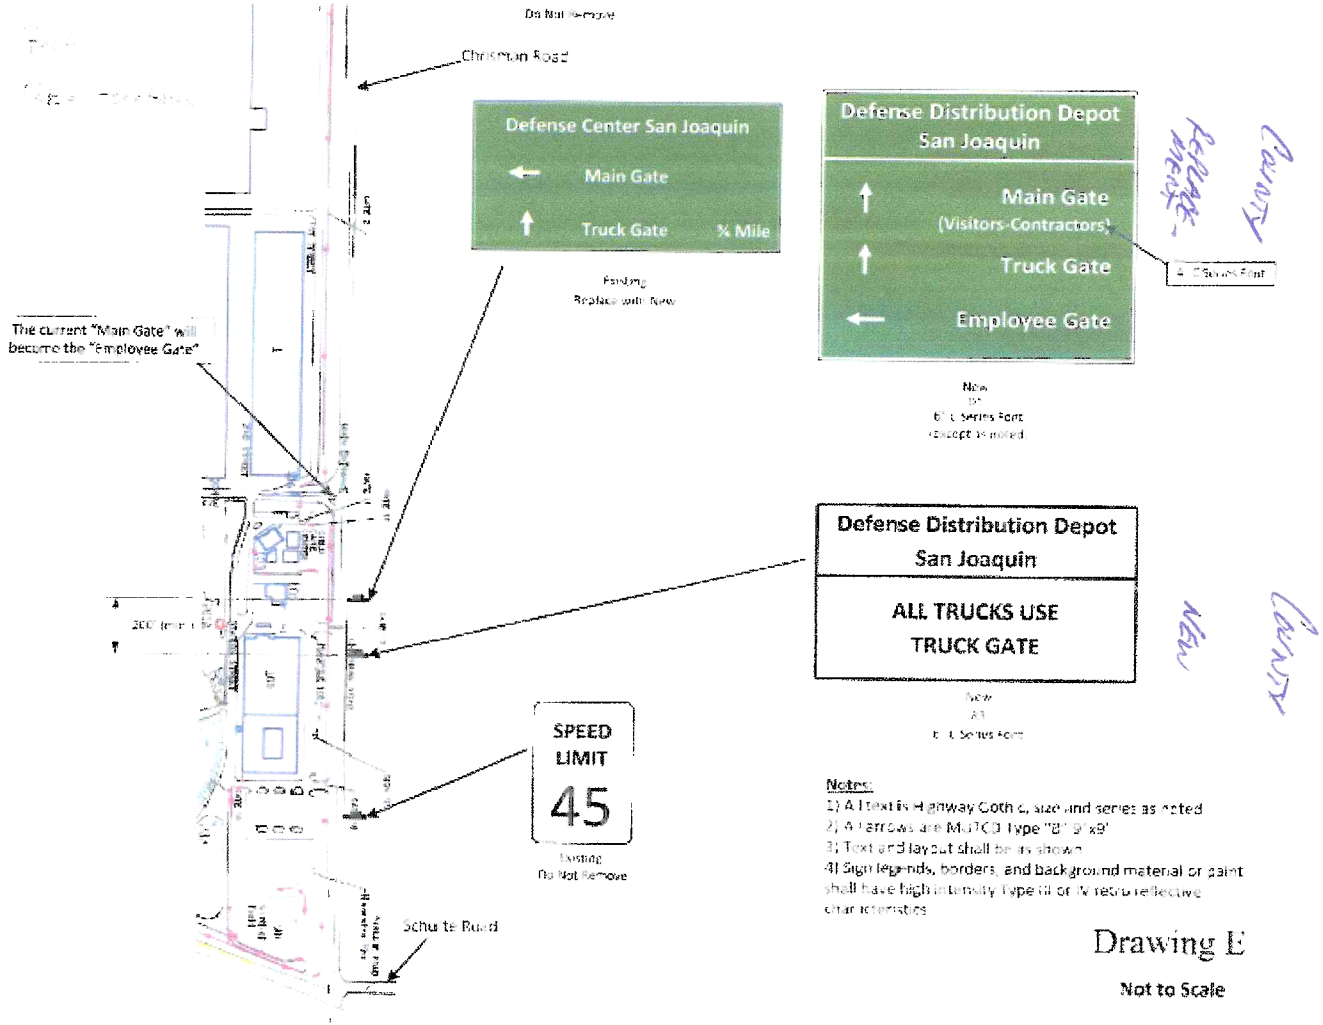

Notes:
1) All text is Highway Gothic, size and series as noted
2) All arrows are MUTCD Type "B" 9" x 9"
3) Text and layout shall be as shown
4) Sign legends, borders, and background material or paint shall have high intensity Type III or IV retro reflective characteristics

Drawing E

Not to Scale

TRACYSIGN
Lic # 907315

Customer Approved
Landlord Approved

3771 w. 11th St.
Tracy, Ca. 95304
V 209.835.3464
F 209.835.3471

Typical Post Detail

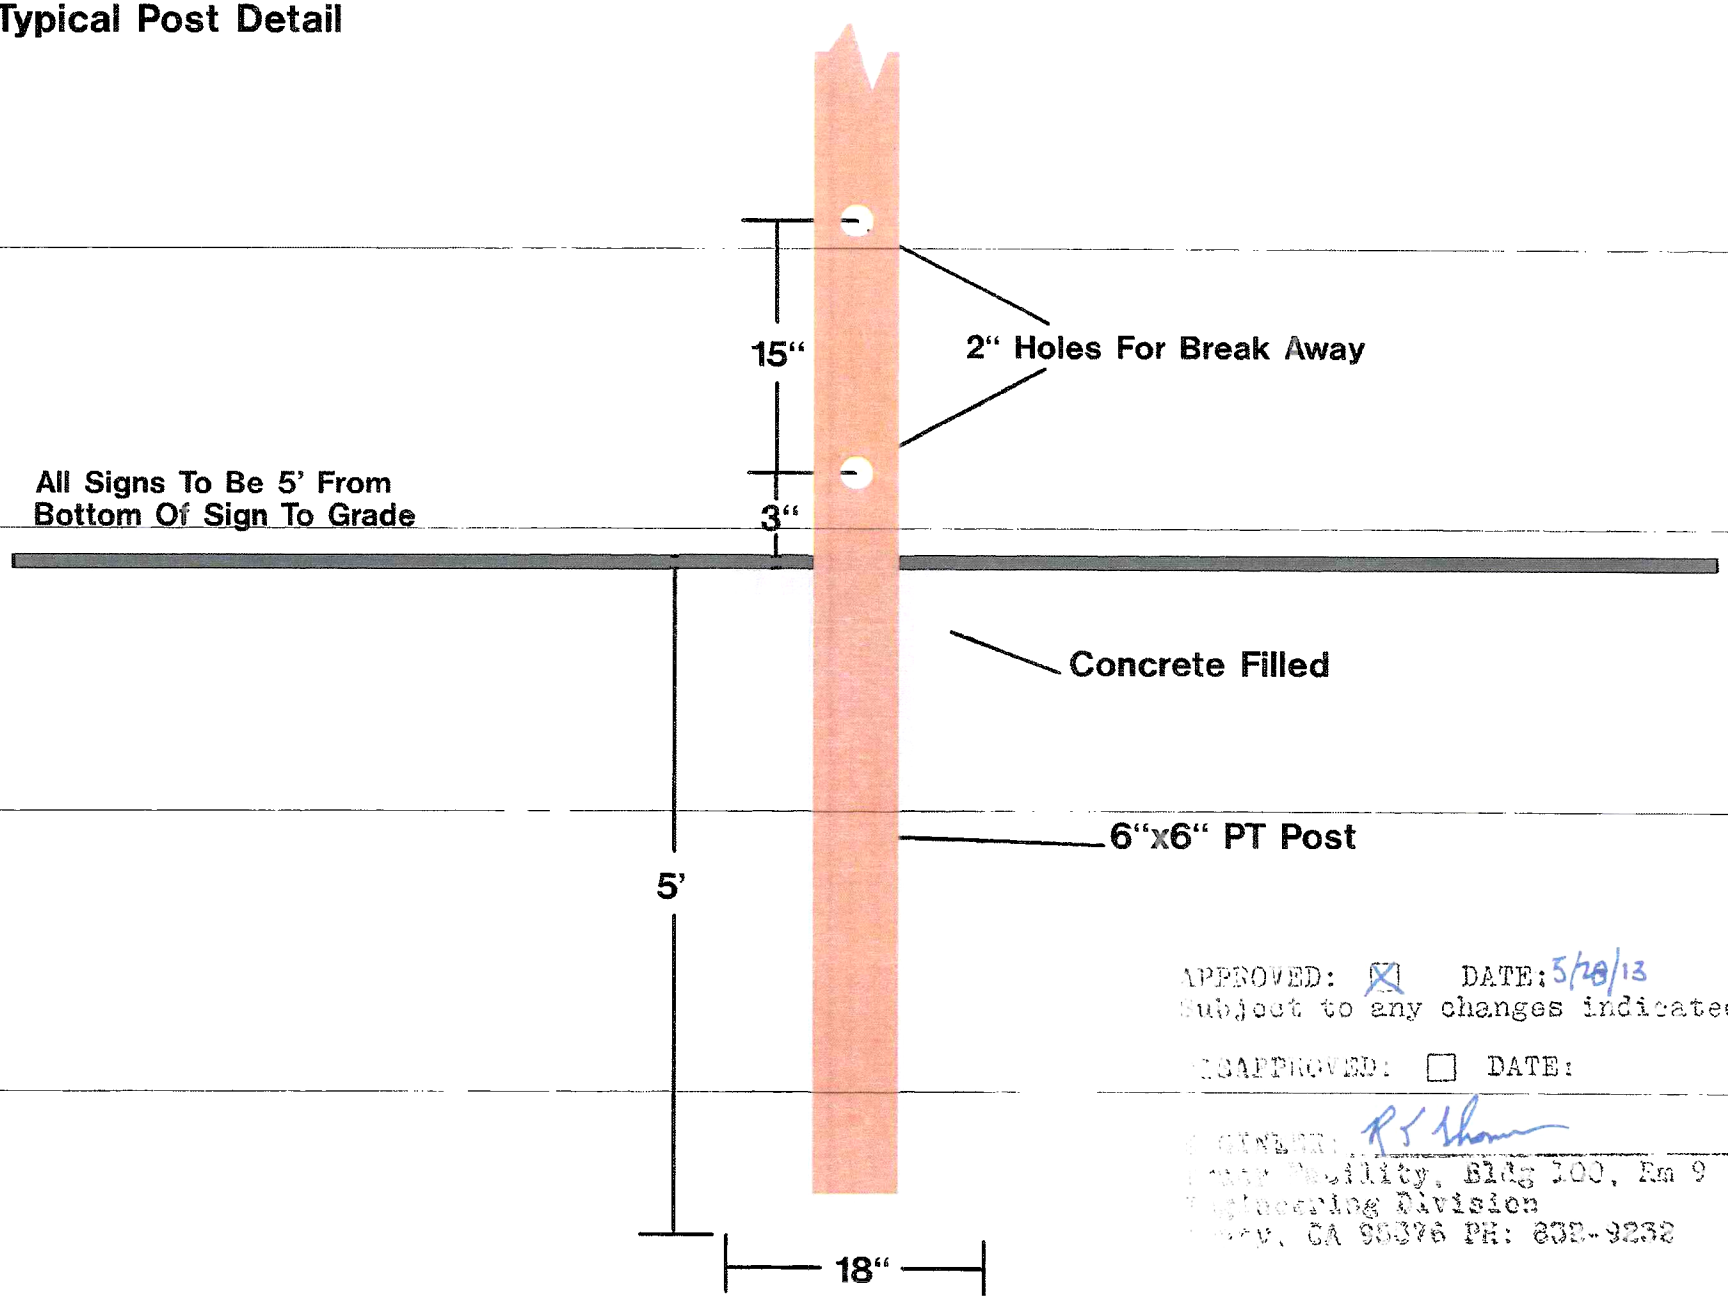

APPROVED: ☒ DATE: 5/28/13
Subject to any changes indicated.

DISAPPROVED: ☐ DATE:

ENGINEER: R S Thomas
Public Facility, Bldg 300, Rm 9
Engineering Division
Tracy, CA 95376 PH: 832-9232

TRACYSIGN
Lic # 907315

Customer Approved
Landlord Approved

3771 w. 11th St.
Tracy, Ca. 95304
V 209.835.3464
F 209.835.3471

Font= Highway Gothic Type C

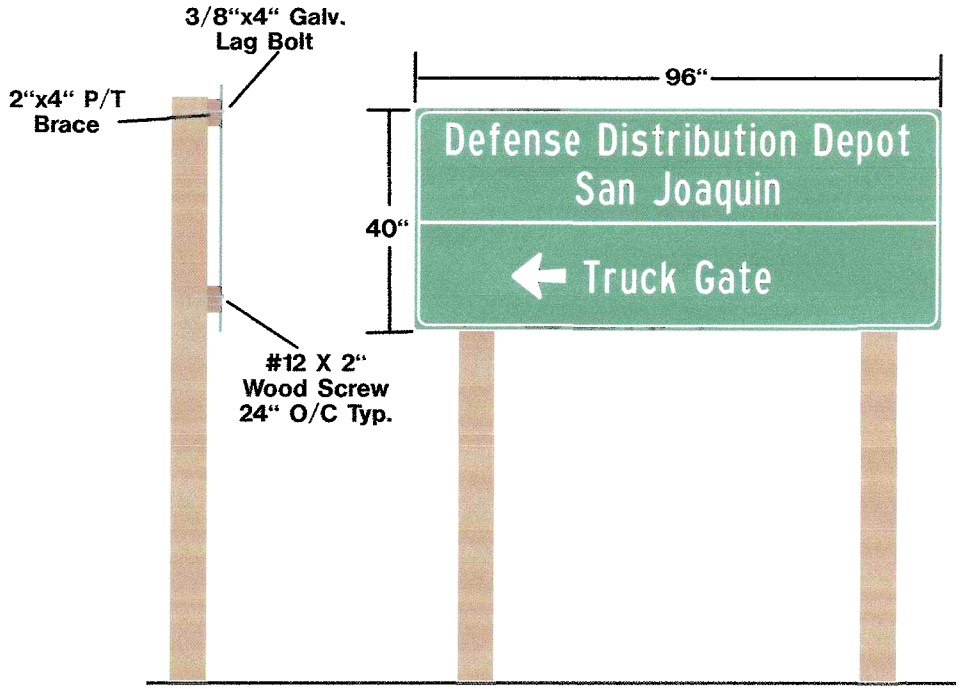

1/8" Alum With 3M High Intensity Reflective
White Background With 3MElectro Cut #1177 Green
Over Laminate For Graphics

TRACYSIGN
Lic # 907315

Customer Approved		3771 w. 11th St.
Landlord Approved		Tracy, Ca. 95304
		V 209.835.3464
		F 209.835.3471

DLA Traffic Signs.plt 5/21/2013 10:40:36 AM Scale: 1:1.35 Height: 11.463 Length: 8.858 in

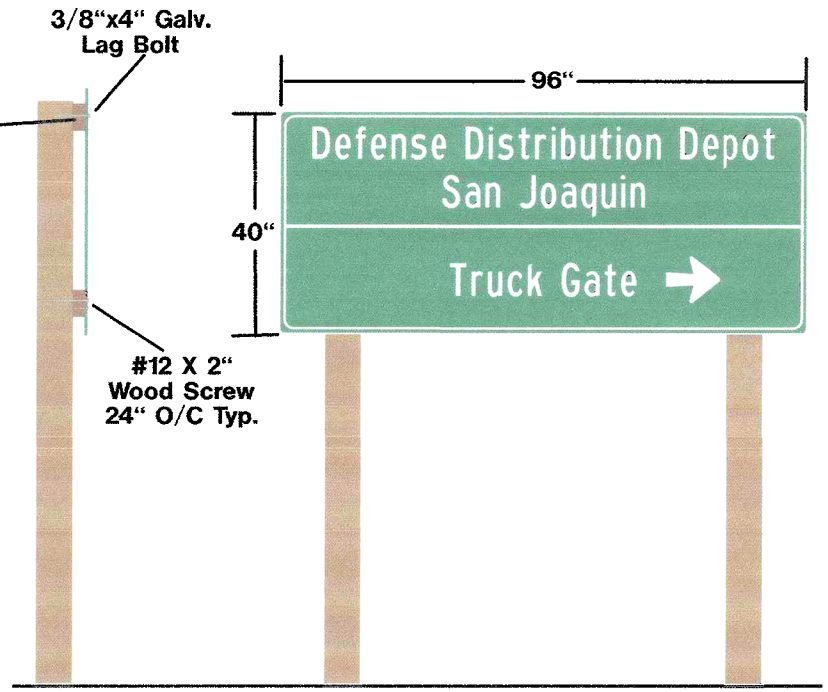

Font= Highway Gothic Type C

1/8" Alum With 3M High Intensity Reflective
White Background With 3MElectro Cut #1177 Green
Over Laminate For Graphics

TRACYSIGN
Lic # 907315

Customer Approved		3771 w. 11th St. Tracy, Ca. 95304 V 209.835.3464 F 209.835.3471
Landlord Approved		

DLA Traffic Signs.plt 5/21/2013 10:40:49 AM Scale: 1:1.35 Height: 11.463 Length: 8.858 in

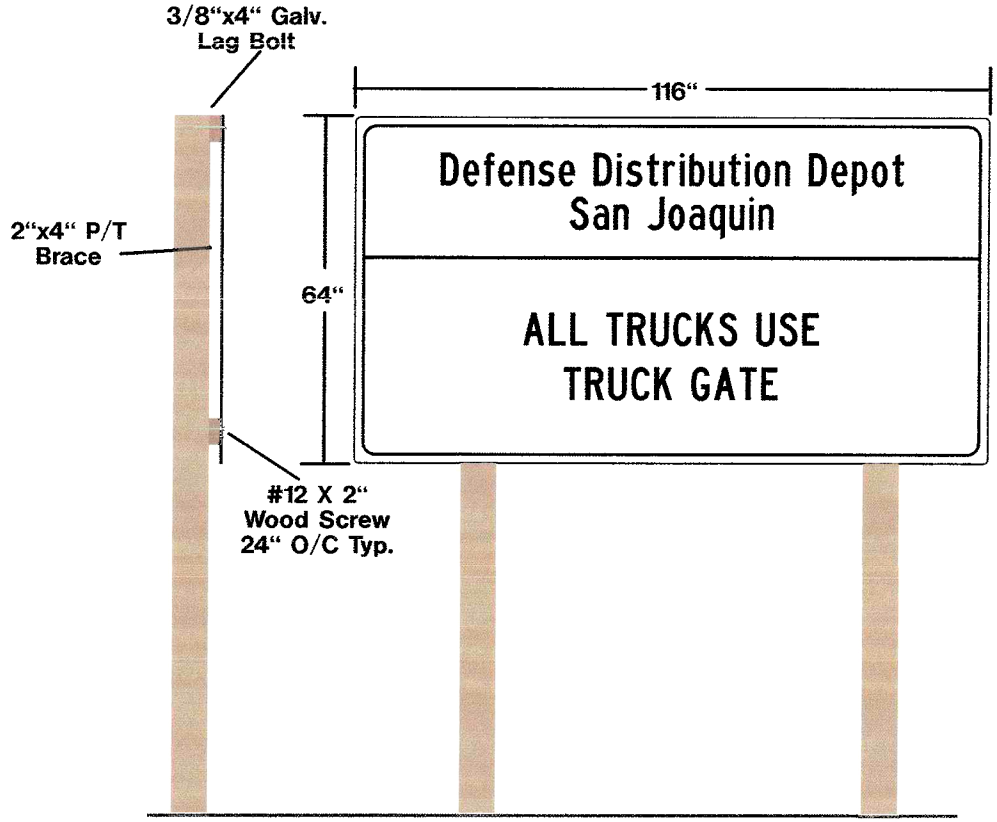

1/8" Alum With 3M High Intensity Reflective
White Background With Black Graphics

Font= Highway Gothic Type C

TRACYSIGN
Lic # 907315

Customer Approved
Landlord Approved

3771 w. 11th St.
Tracy, Ca. 95304
V 209.835.3464
F 209.835.3471

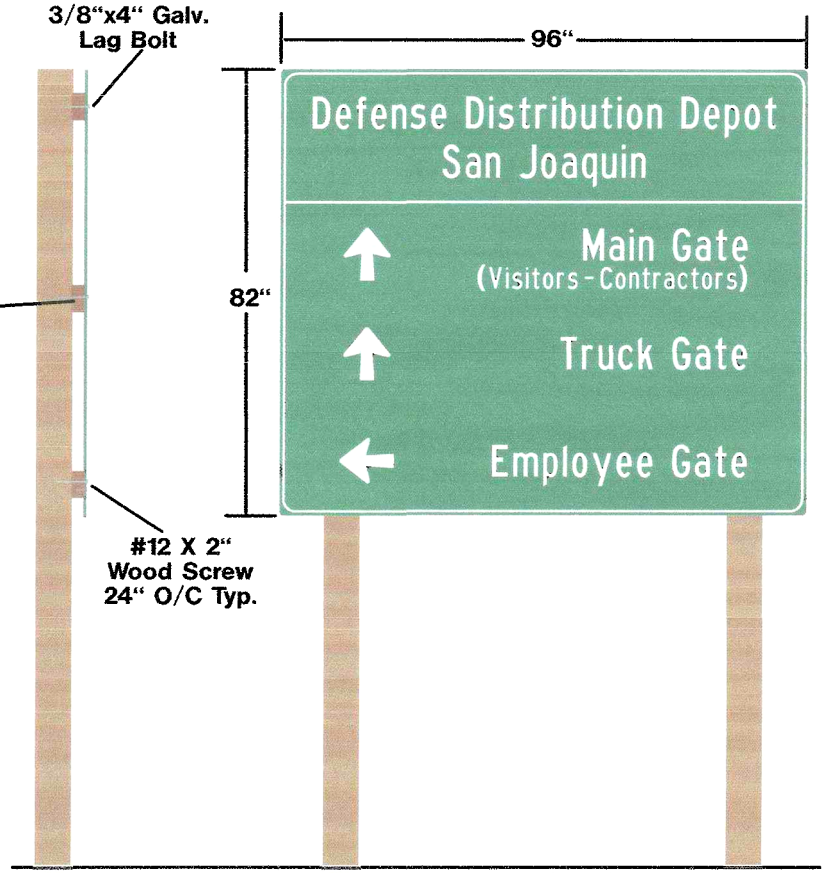

Font= Highway Gothic Type C

1/8" Alum With 3M High Intensity Reflective White Background With 3MElectro Cut #1177 Green Over Laminate For Graphics

TRACYSIGN
Lic # 907315

Customer Approved		3771 w. 11th St. Tracy, Ca. 95304 V 209.835.3464 F 209.835.3471
Landlord Approved		