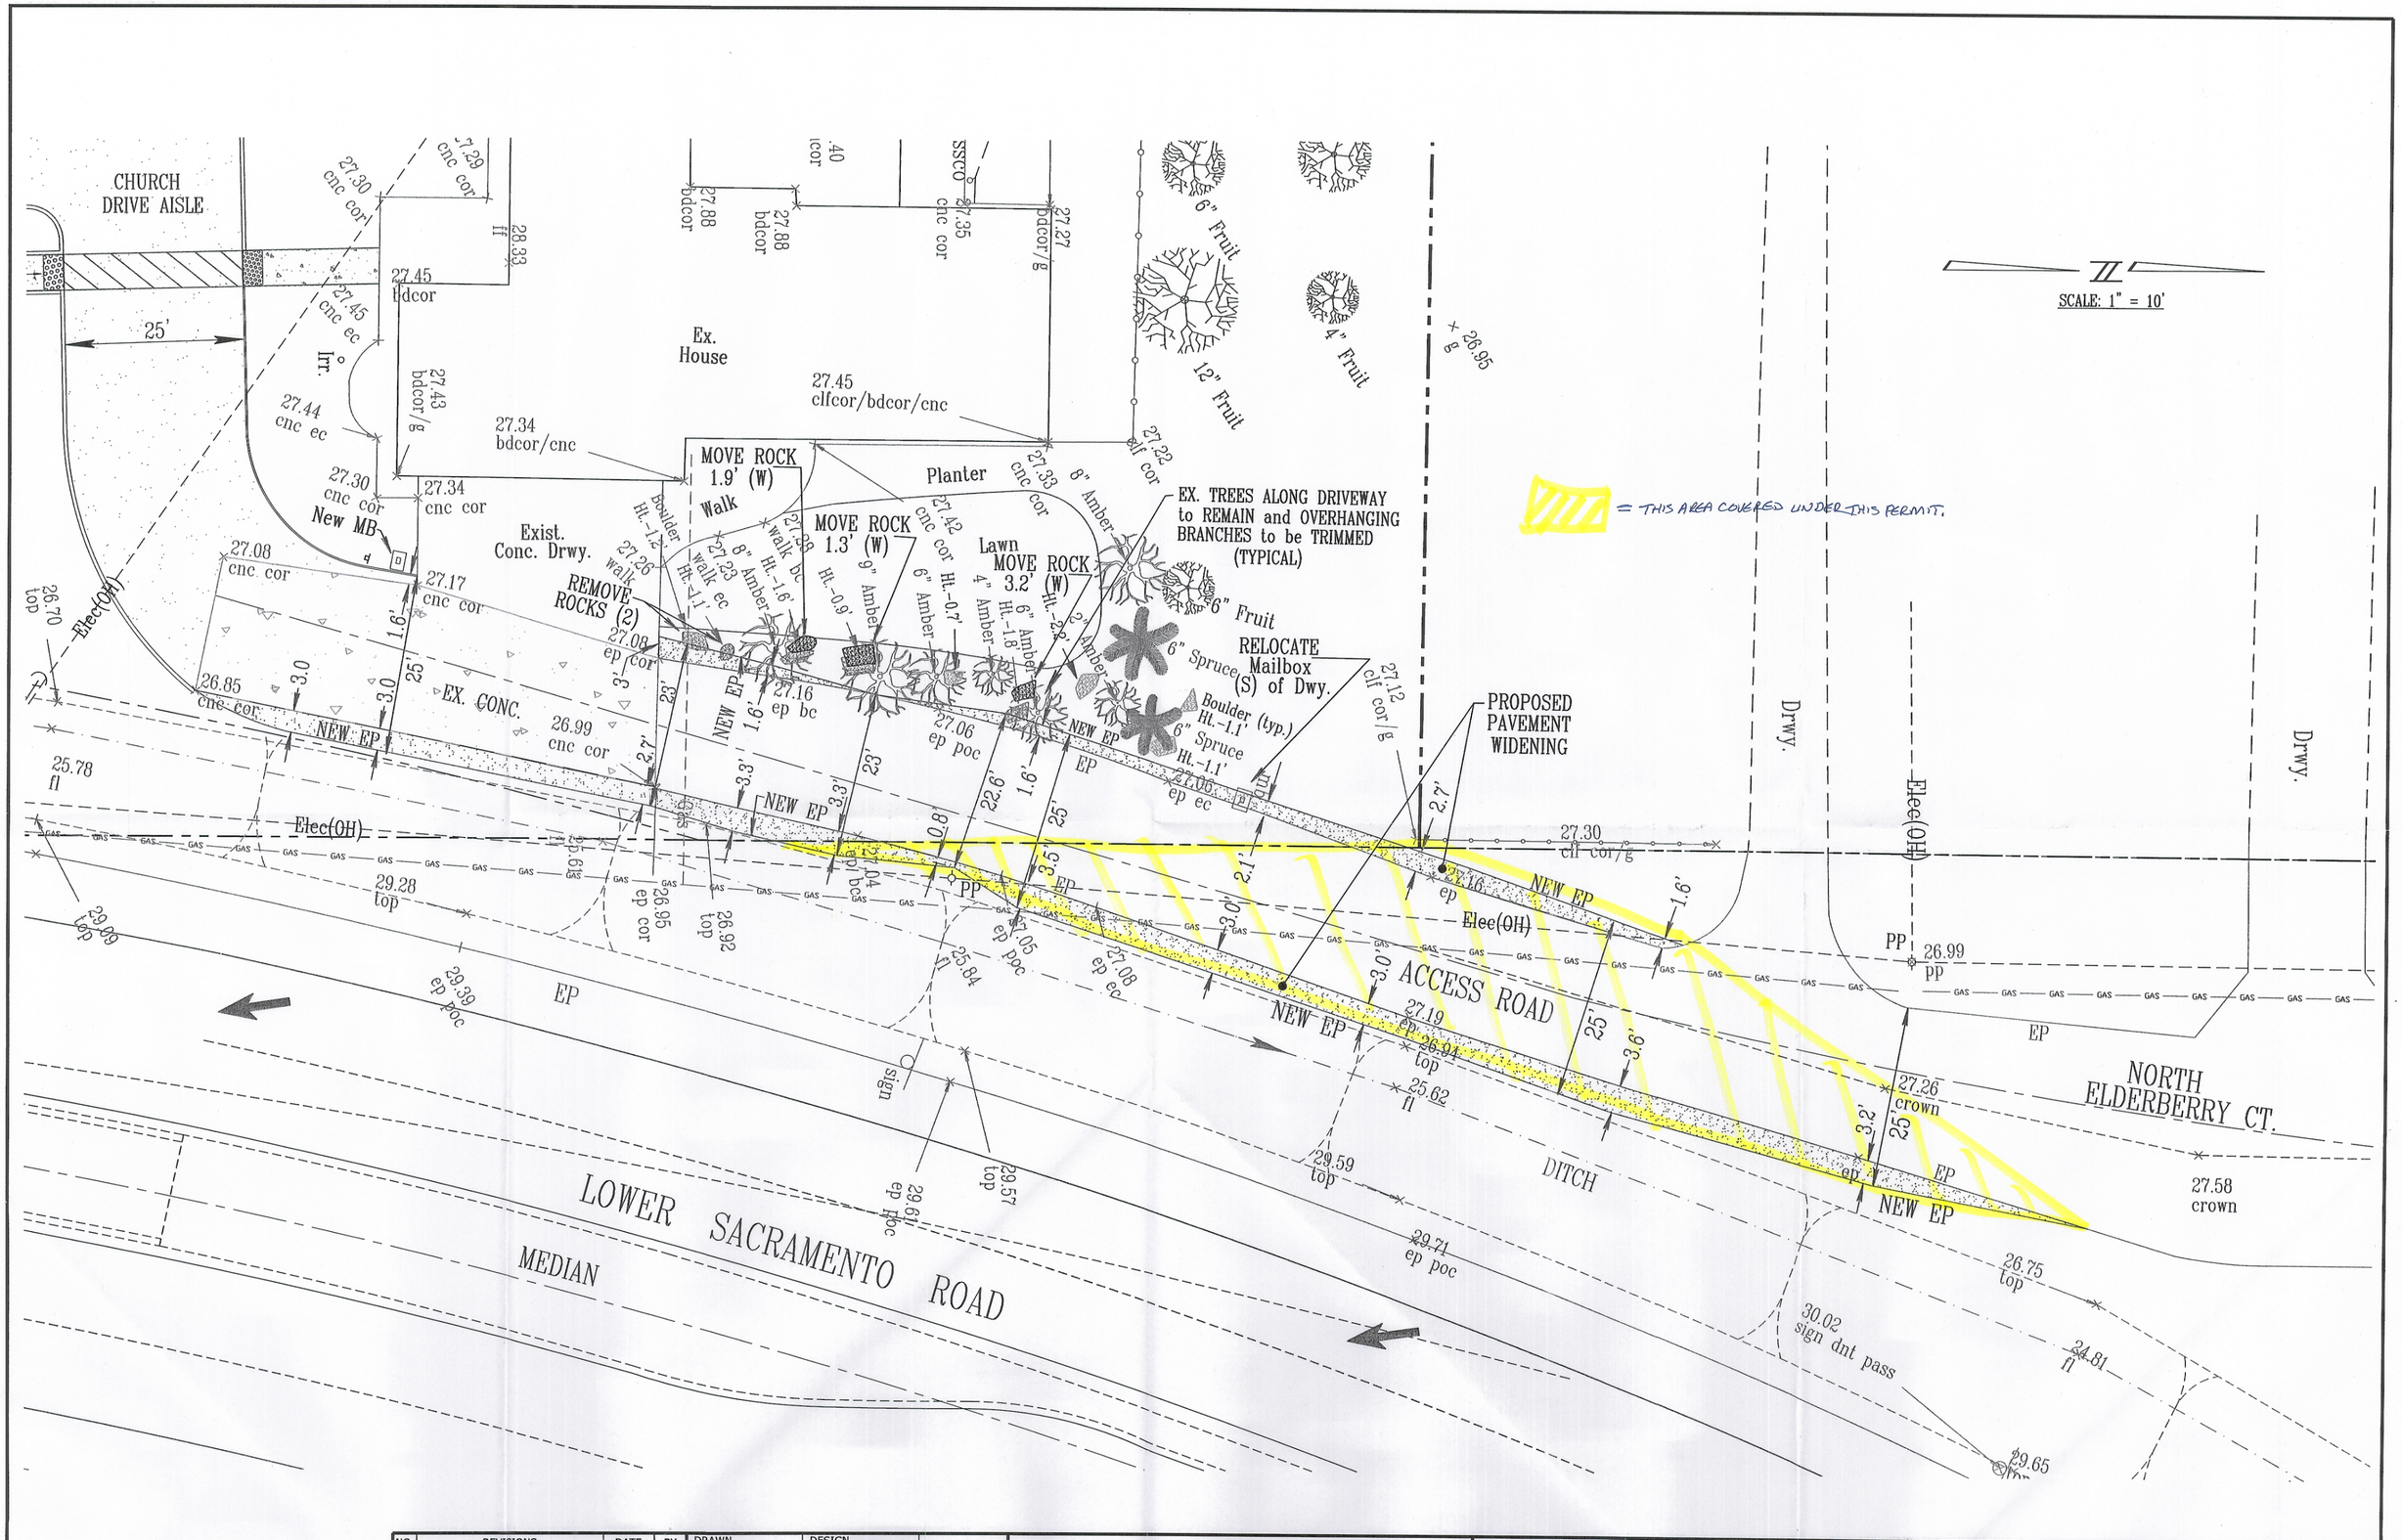

NO.	REVISIONS	DATE	BY

DRAWN SEP | DESIGN SEP

APPROVED BY

RCE NO. | DATE

PREPARED IN THE OFFICE OF:
BAUMBACH & PIAZZA, INC.
CIVIL ENGINEERS • SURVEYORS
www.bpengineers.net 323 W. Elm St.
209.368.6618 Lodi, CA 95240
DESIGNED UNDER THE SUPERVISION OF:
RCE

CHRIST LUTHERAN CHURCH
13009 N. ELDERBERRY COURT
LODI, CALIFORNIA 95242
APN: 058-050-17

REVISED DRIVEWAY PLAN
Revised November 25, 2013

SHEET 1 OF 1
JOB NO. 08063
FILE NO. G-1381

S:\Projects\2008\08063\dwg\BP_Modified Base-REV_8-19-13.dwg 12/03/13 2:28pm-SPECHIN-XREFS: 08063_NC.dwg 08063_Rev3_MASTER Site Plan_3 MODULARS_2-05-13.dwg BP_Modified Base-3 Modulars_1-8-13.dwg 08063_TOPO-IMP_20_Update_9-9-2013.dwg