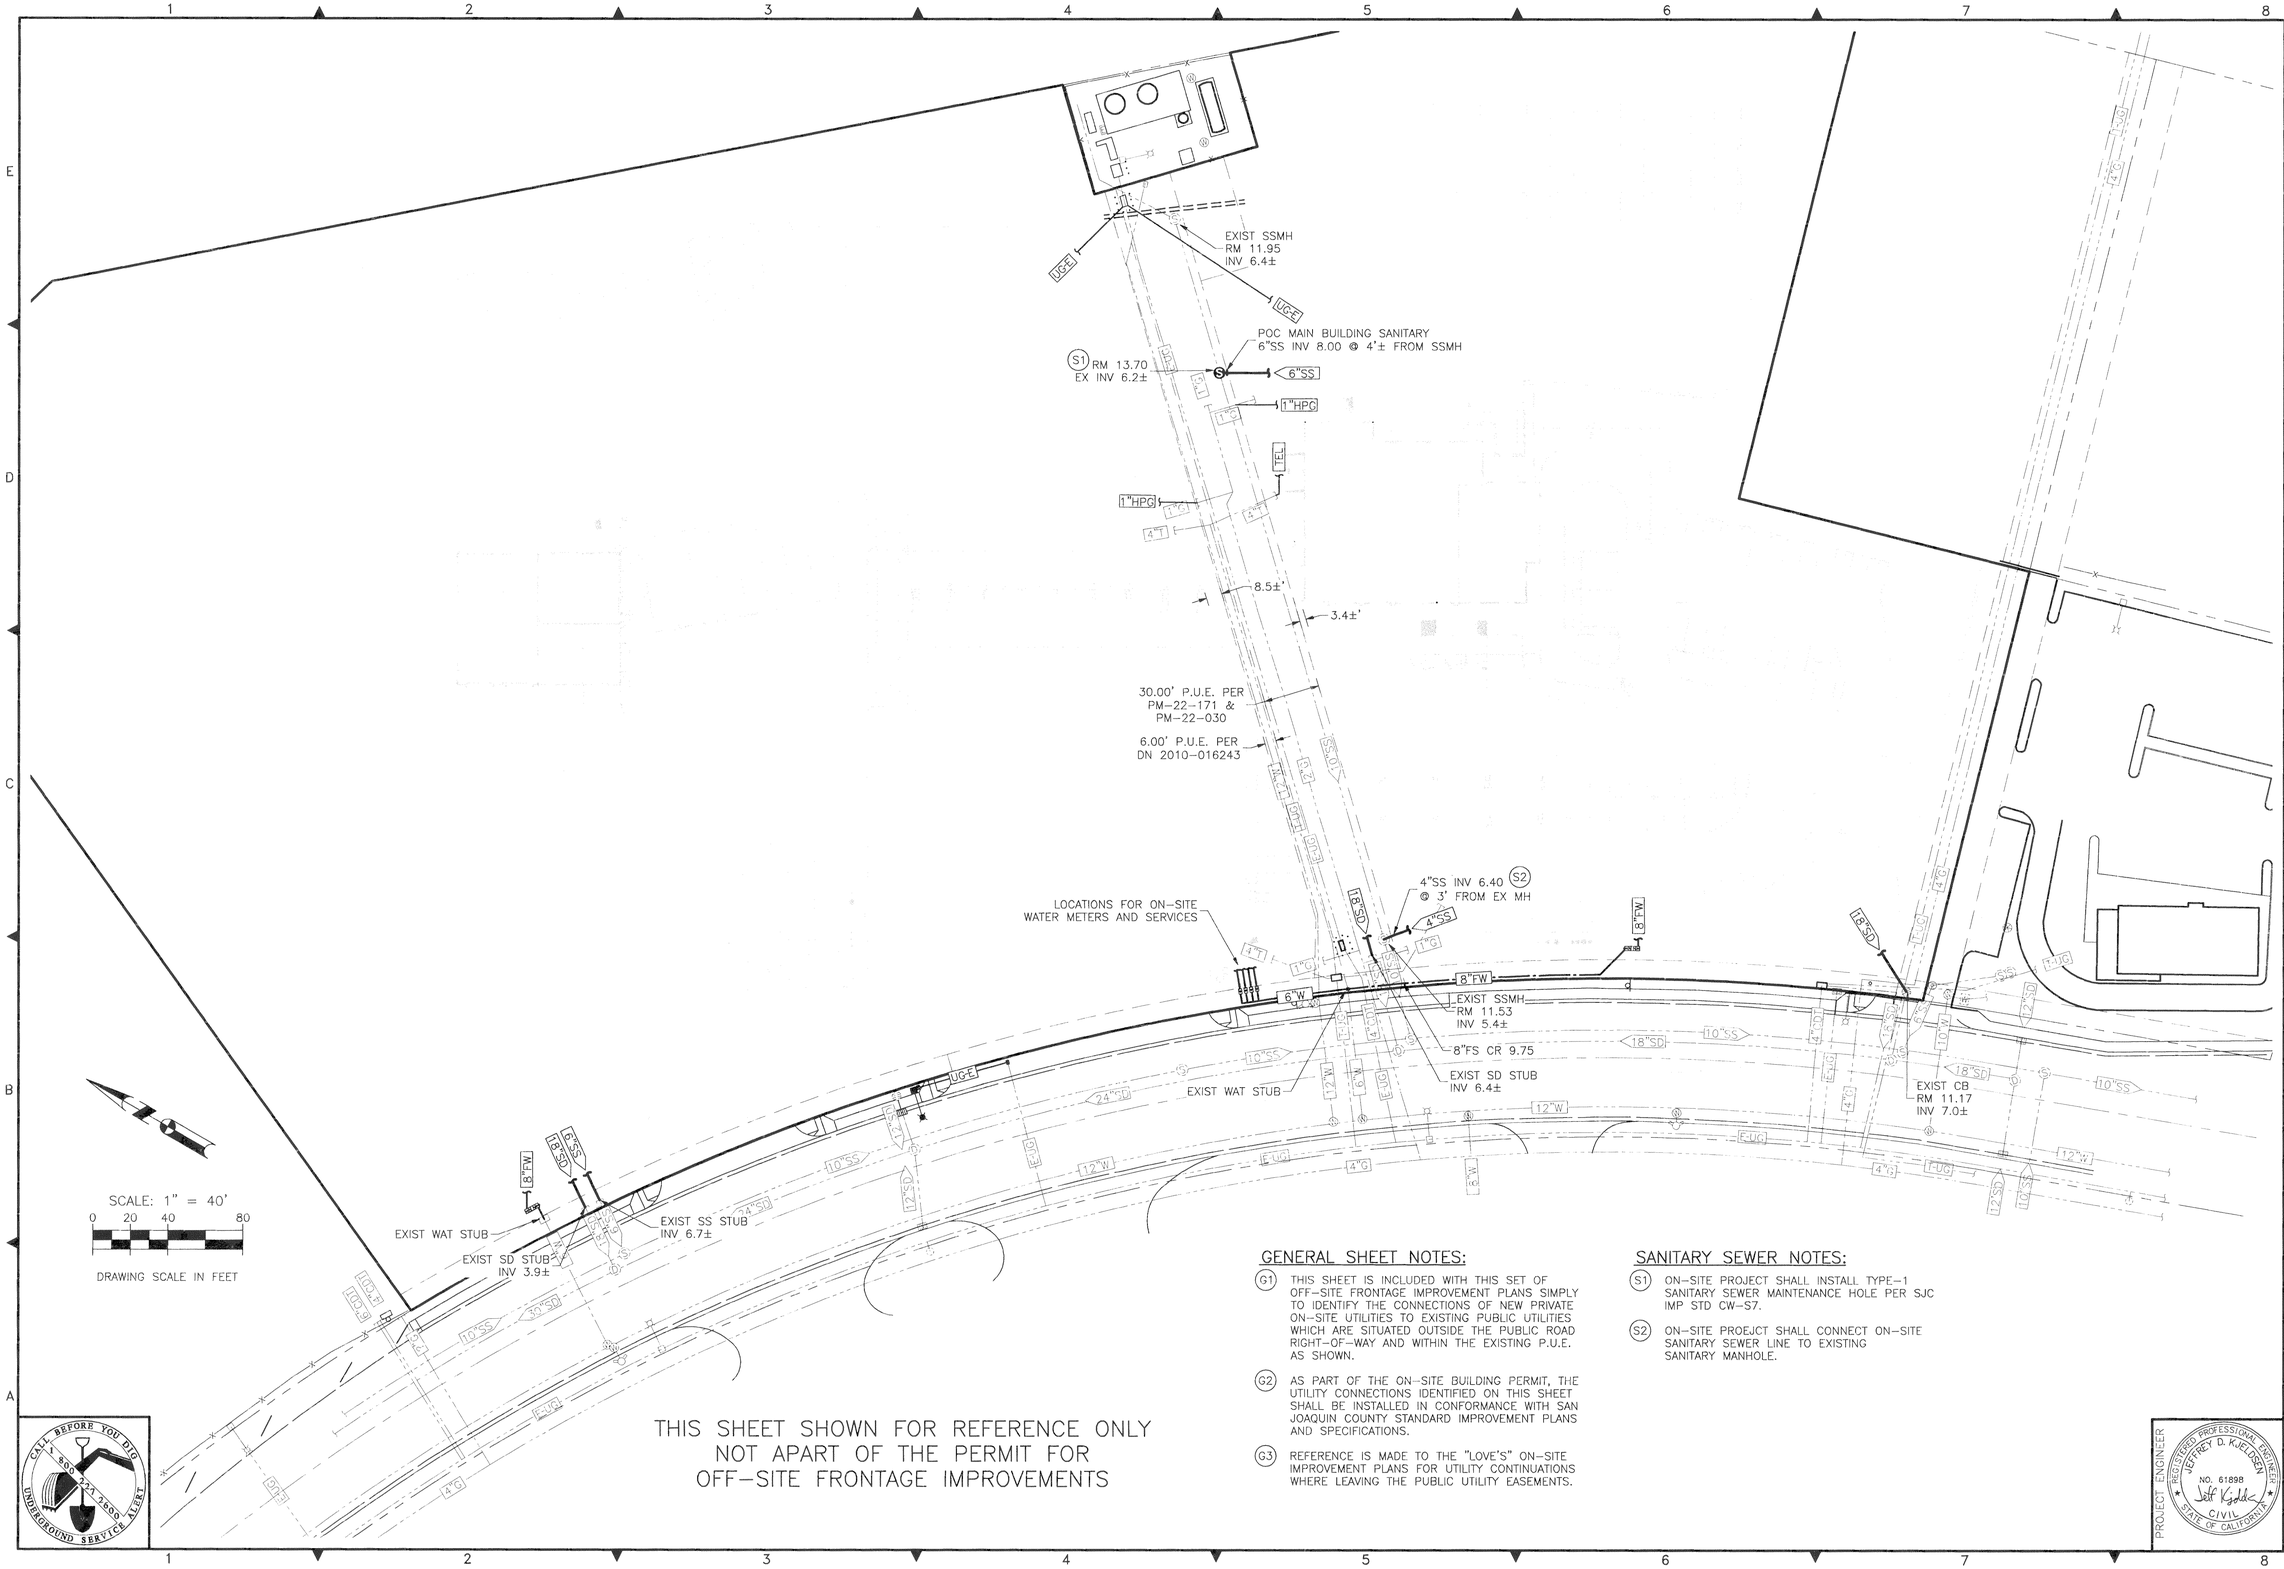


THIS SHEET SHOWN FOR REFERENCE ONLY
NOT APART OF THE PERMIT FOR
OFF-SITE FRONTAGE IMPROVEMENTS

## GENERAL SHEET NOTES:

G1 THIS SHEET IS INCLUDED WITH THIS SET OF OFF-SITE FRONTAGE IMPROVEMENT PLANS SIMPLY TO IDENTIFY THE CONNECTIONS OF NEW PRIVATE ON-SITE UTILITIES TO EXISTING PUBLIC UTILITIES WHICH ARE SITUATED OUTSIDE THE PUBLIC ROAD RIGHT-OF-WAY AND WITHIN THE EXISTING P.U.E. AS SHOWN.

G2 AS PART OF THE ON-SITE BUILDING PERMIT, THE UTILITY CONNECTIONS IDENTIFIED ON THIS SHEET SHALL BE INSTALLED IN CONFORMANCE WITH SAN JOAQUIN COUNTY STANDARD IMPROVEMENT PLANS AND SPECIFICATIONS.

G3 REFERENCE IS MADE TO THE "LOVE'S" ON-SITE IMPROVEMENT PLANS FOR UTILITY CONTINUATIONS WHERE LEAVING THE PUBLIC UTILITY EASEMENTS.

## SANITARY SEWER NOTES:

S1 ON-SITE PROJECT SHALL INSTALL TYPE-1 SANITARY SEWER MAINTENANCE HOLE PER SJC IMP STD CW-S7.

S2 ON-SITE PROEJCT SHALL CONNECT ON-SITE SANITARY SEWER LINE TO EXISTING SANITARY MANHOLE.

PROJECT ENGINEER
REGISTERED PROFESSIONAL ENGINEER
JEFFREY D. KJELDSEN
NO. 61898
CIVIL
STATE OF CALIFORNIA

| Revisions | | | | |
|---|---|---|---|---|
| No. | Description | Date | By | Aprvd. By |
| 1 | REVISION #1 | 10-3-13 | JDK | CBG |
| 2 | REVISION #2 | 11-25-13 | JDK | CBG |
| 3 | ADDENDUM #1 | 1-7-14 | JDK | CBG |
| 4 | PERMITTING & CLARIFICATION | 4-30-14 | JDK | CBG |
| 5 | PERMITTING & CLARIFICATION | 5-22-14 | JDK | CBG |

Design JDK
Drawn JDK
Check SKS

KJELDSEN SINNOCK NEUDECK INC.
Civil Engineers and Land Surveyors
Post Office Box 844
711 N. Pershing Avenue
Stockton, CA 95201-0844
Office: (209) 946-0268
Faxes: (209) 946-0296
E-mail: KSN@ksninc.com

# LOVE'S TRAVEL STOPS
FLAG CITY, LODI, CALIFORNIA 95242

## SITE IMPROVEMENT PLANS
## ON-SITE PUBLIC CONNECTIONS

Date 11-25-13
Scale 1" = 40'
Original Drawing Scale 0 ½" 1"
Sheet Number 10 Of 10
Project File No. 2131-0010