SEE SHEET 2

Check w/ City: adjust signal timing on Eighteenth/LowerSac to accomodate additional traffic.

N

LEGEND

- SIGN-REFLECTORIZED PER CAMUTCD 2012
- TYPE III BARRICADE
- DETOUR ROUTE

PHASE 2 GENERAL NOTES:
1) PHASE 2 TRAFFIC CONTROL IS SUPPLEMENT TO THE TRAFFIC CONTROL IN THE CONTRACT PLANS.
2) MARLETTE RD. CLOSURE WILL BE A 24 HOUR / 7 DAYS A WEEK CLOSURE FOR APPROX. 3 WEEKS.

APPROVED BY: _____ DATE	EQUALS 1IN.		PHASE 2 MARLETTE RD. CLOSURE & DETOUR	TRAFFIC CONTROL PLAN FOR **LOWER SACRAMENTO RD. & MARLETTE RD** STOCKTON, CA	KNIFE RIVER CONSTRUCTION AN MDU RESOURCES COMPANY CONTRACTOR'S LICENSE NUMBER 334653 655 W. CLAY STREET STOCKTON, CA 95209 P: 209.948.0302 F: 209.948.8652	SCALE N.T.S. JOB NUMBER 5741557 PREPARED BY CP DATE 10/17/2014	SHEET 1 OF 3

LEGEND

- SIGN-REFLECTORIZED PER CAMUTCD 2012
- TYPE III BARRICADE
- DETOUR ROUTE

N

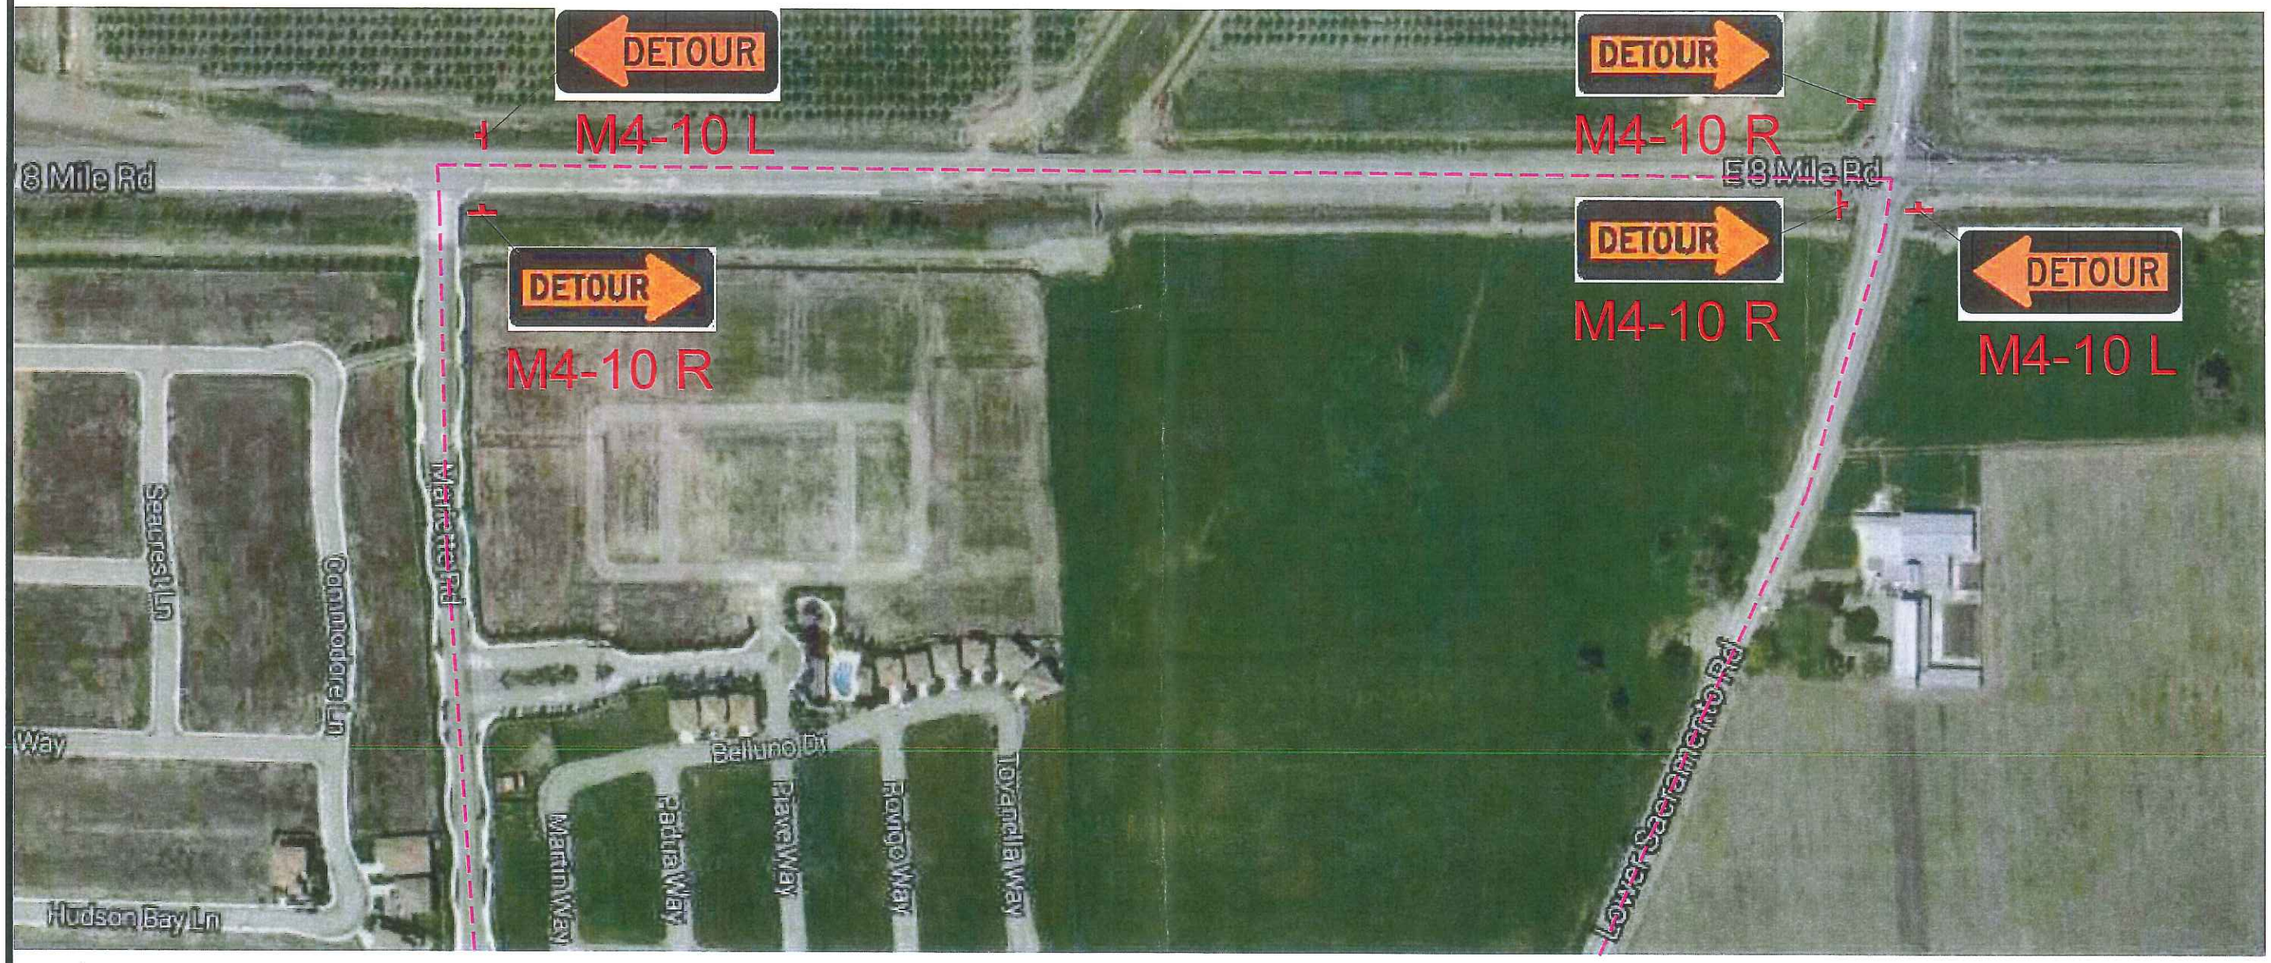

PHASE 2 GENERAL NOTES:
1) PHASE 2 TRAFFIC CONTROL IS SUPPLEMENT TO THE TRAFFIC CONTROL IN THE CONTRACT PLANS.
2) MARLETTE RD. CLOSURE WILL BE A 24 HOUR / 7 DAYS A WEEK CLOSURE FOR APPROX. 3 WEEKS.

APPROVED BY: _____ DATE

EQUALS 1IN.

PHASE 2
MARLETTE RD. CLOSURE & DETOUR

TRAFFIC CONTROL PLAN FOR
LOWER SACRAMENTO RD. & MARLETTE RD
STOCKTON, CA

KNIFE RIVER CONSTRUCTION
AN MDU RESOURCES COMPANY
CONTRACTOR'S LICENSE NUMBER 334653
655 W. CLAY STREET
STOCKTON, CA 95206
P: 209.948.0302
F: 209.948.6652

SCALE N.T.S.
JOB NUMBER 5741557
PREPARED BY CP
DATE 10/17/2014

SHEET 2 OF 3

N

LEGEND

SIGN-REFLECTORIZED PER CAMUTCD 2012

TYPE III BARRICADE

DETOUR ROUTE

1"=40'

(SEE BELOW) MATCH LINE 53+60

WORK ZONE, TYP.

10'

10'

PROVIDE MINIMUM 10' LANES

LOWER SACRAMENTO RD

NO SHOULDER C31A(CA)

W6-4

END ROAD WORK G20-2

VILLA POINT DR

ROAD WORK SPEED LIMIT 45 C17(CA) FRONT

W1-4(LT)

C12(CA) NARROW LANE

W3-5a 45 MPH SPEEDZONE AHEAD

500' 500' 500' 500'

CMS

"ROAD WORK AHEAD" "REDUCE SPEED"

"MARLETTE RD. CLOSED USE DETOUR"

END 45 SPEED LIMIT C17(CA) BACK

PHASE 2 GENERAL NOTES:
1) PHASE 2 TRAFFIC CONTROL IS SUPPLEMENT TO THE TRAFFIC CONTROL IN THE CONTRACT PLANS.
2) MARLETTE RD. CLOSURE WILL BE A 24 HOUR / 7 DAYS A WEEK CLOSURE FOR APPROX. 3 WEEKS.

SEE SHEET 1

MARLETTE RD

ROAD CLOSED

TYPE III BARRICADE W/ R11-2 (TYP.)

EX R3-1 (NO LT TURN)

WORK AREA

TYPICAL WORK ZONE, LIMITS MAY VARY. CONTRACTOR SHALL UTILIZE SIMILAR PROCEDURES AND EQUIPMENT APPLICABLE TO THE LENGTH AND LOCATION OF THE WORK ZONE. IMPLEMENT SIMILAR PROCEDURES AND EQUIPMENT FOR WORK SOUTH OF MARLETTE ROAD.

MATCH LINE 53+60 (SEE ABOVE)

R3-2

DETOUR M4-9 (ST)

ROAD WORK AHEAD W20-1

NO SHOULDER C31A(CA)

APPROVED BY: _____ DATE	EQUALS 1IN.		PHASE 2 MARLETTE RD. CLOSURE & DETOUR	TRAFFIC CONTROL PLAN FOR **LOWER SACRAMENTO RD. & MARLETTE RD** STOCKTON, CA	KNIFE RIVER CONSTRUCTION AN MDU RESOURCES COMPANY CONTRACTOR'S LICENSE NUMBER 334863 655 W. CLAY STREET STOCKTON, CA 95206 P: 209.948.0302 F: 209.948.6852 SCALE N.T.S. JOB NUMBER 5741557 PREPARED BY CP DATE 10/17/2014	SHEET 3 OF 3