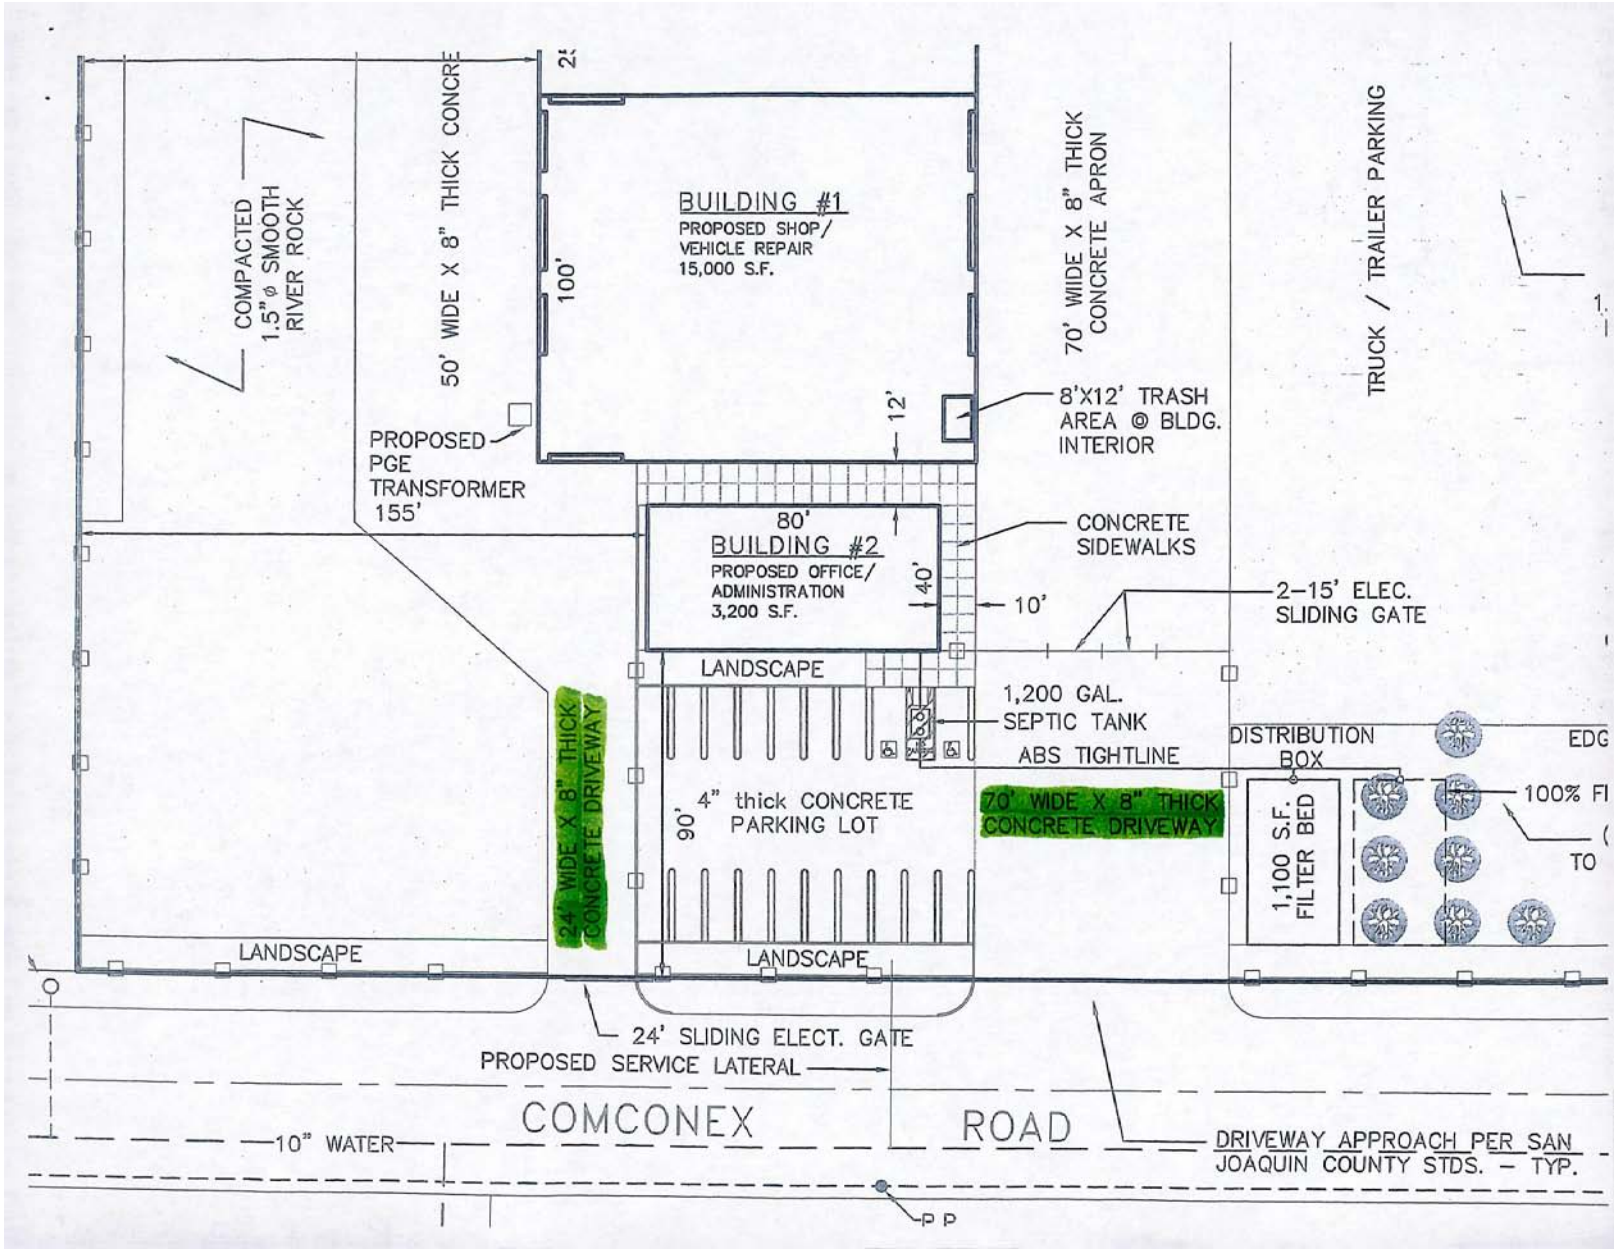
COMPACTED 1.5"ø SMOOTH RIVER ROCK
50' WIDE X 8" THICK CONCRE
BUILDING #1
PROPOSED SHOP/ VEHICLE REPAIR 15,000 S.F.
100'
70' WIDE X 8" THICK CONCRETE APRON
TRUCK / TRAILER PARKING
8'X12' TRASH AREA @ BLDG. INTERIOR
12'
PROPOSED PGE TRANSFORMER 155'
80'
BUILDING #2
PROPOSED OFFICE/ ADMINISTRATION 3,200 S.F.
40'
CONCRETE SIDEWALKS
10'
2-15' ELEC. SLIDING GATE
LANDSCAPE
1,200 GAL. SEPTIC TANK
ABS TIGHTLINE
DISTRIBUTION BOX
24' WIDE X 8" THICK CONCRETE DRIVEWAY
90'
4" thick CONCRETE PARKING LOT
70' WIDE X 8" THICK CONCRETE DRIVEWAY
1,100 S.F. FILTER BED
100% FI
TO
LANDSCAPE
LANDSCAPE
24' SLIDING ELECT. GATE
PROPOSED SERVICE LATERAL
COMCONEX ROAD
10" WATER
DRIVEWAY APPROACH PER SAN JOAQUIN COUNTY STDS. - TYP.
P P