ALL FLAGGERS WILL COMMUNICATE THROUGH HAND SIGNALS AND WALKIE TALKIES WITH ONE ANOTHER

NOT TO SCALE

ADDITIONAL FLAGGER TO MAINTAIN CLOSURE ASSIST BICYCLE, PEDESTRIAN AND DRIVE WAY TRAFFIC SHOULD NEED ARISE

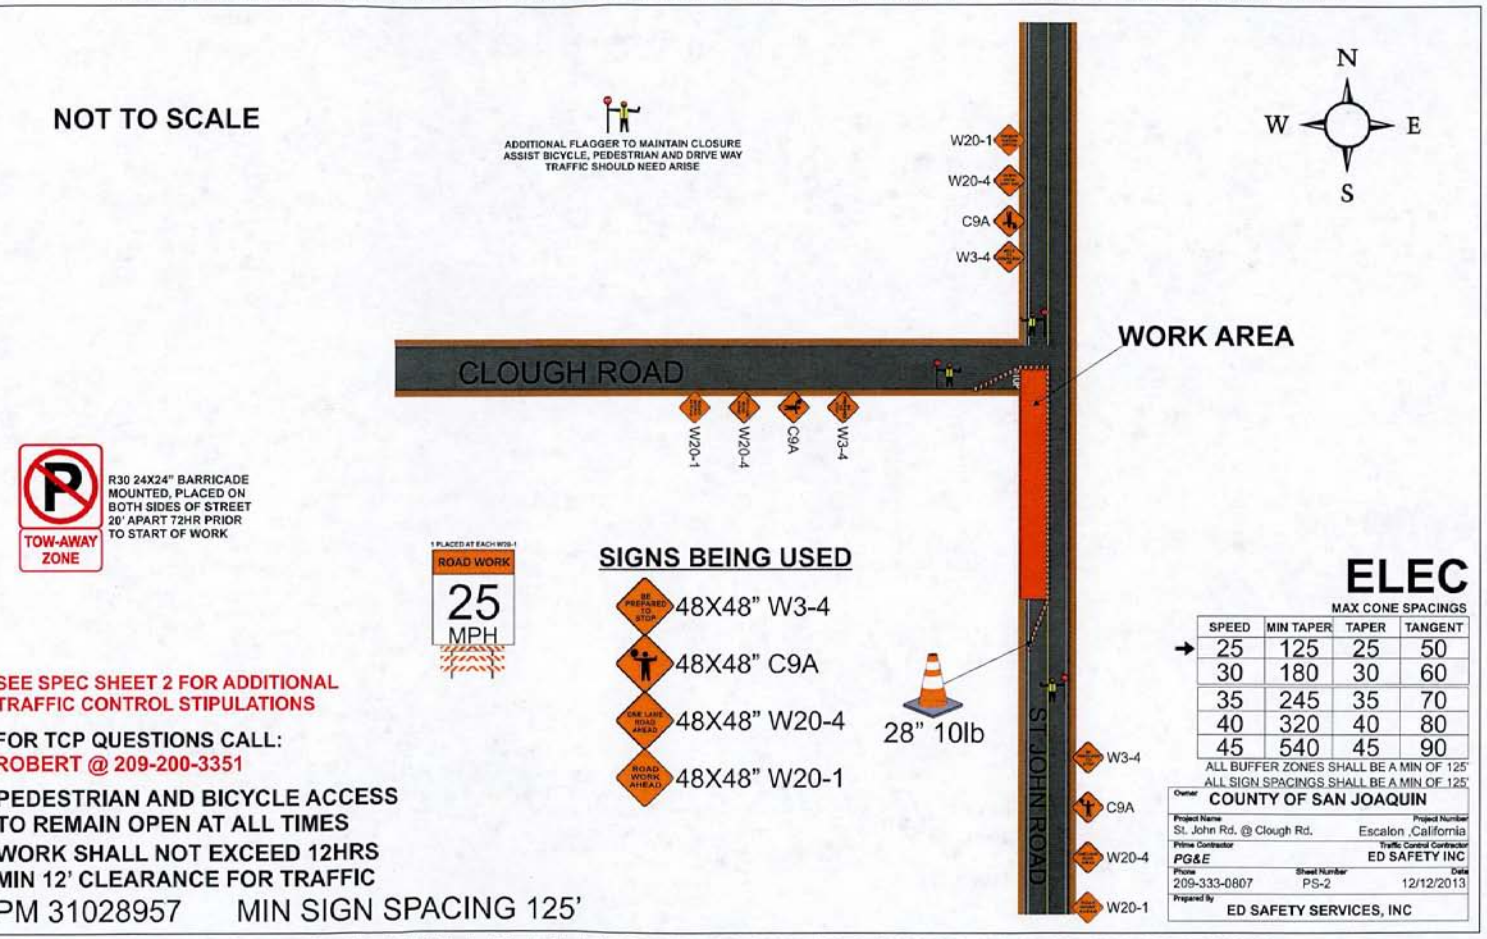

R30 24X24" BARRICADE MOUNTED, PLACED ON BOTH SIDES OF STREET 20' APART 72HR PRIOR TO START OF WORK

TOW-AWAY ZONE

1 PLACED AT EACH W20-1

ROAD WORK

25 MPH

SIGNS BEING USED

- 48X48" W3-4
- 48X48" C9A
- 48X48" W20-4
- 48X48" W20-1

28" 10lb

ELEC

MAX CONE SPACINGS

SPEED	MIN TAPER	TAPER	TANGENT
25	125	25	50
30	180	30	60
35	245	35	70
40	320	40	80
45	540	45	90

ALL BUFFER ZONES SHALL BE A MIN OF 125'
ALL SIGN SPACINGS SHALL BE A MIN OF 125'

Owner: COUNTY OF SAN JOAQUIN
Project Name: St. John Rd. @ Clough Rd.
Project Number: Escalon ,California
Prime Contractor: PG&E
Traffic Control Contractor: ED SAFETY INC
Phone: 209-333-0807
Sheet Number: PS-2
Date: 12/12/2013
Prepared By: ED SAFETY SERVICES, INC

SEE SPEC SHEET 2 FOR ADDITIONAL TRAFFIC CONTROL STIPULATIONS

FOR TCP QUESTIONS CALL:
ROBERT @ 209-200-3351

PEDESTRIAN AND BICYCLE ACCESS TO REMAIN OPEN AT ALL TIMES
WORK SHALL NOT EXCEED 12HRS
MIN 12' CLEARANCE FOR TRAFFIC

PM 31028957 MIN SIGN SPACING 125'

HOURS OF WORK SHALL BE DETERMINED BY THE COUNTY OF SAN JOAQUIN

ALL FLAGGERS WILL COMMUNICATE THROUGH HAND SIGNALS AND WALKIE TALKIES WITH ONE ANOTHER

NOT TO SCALE

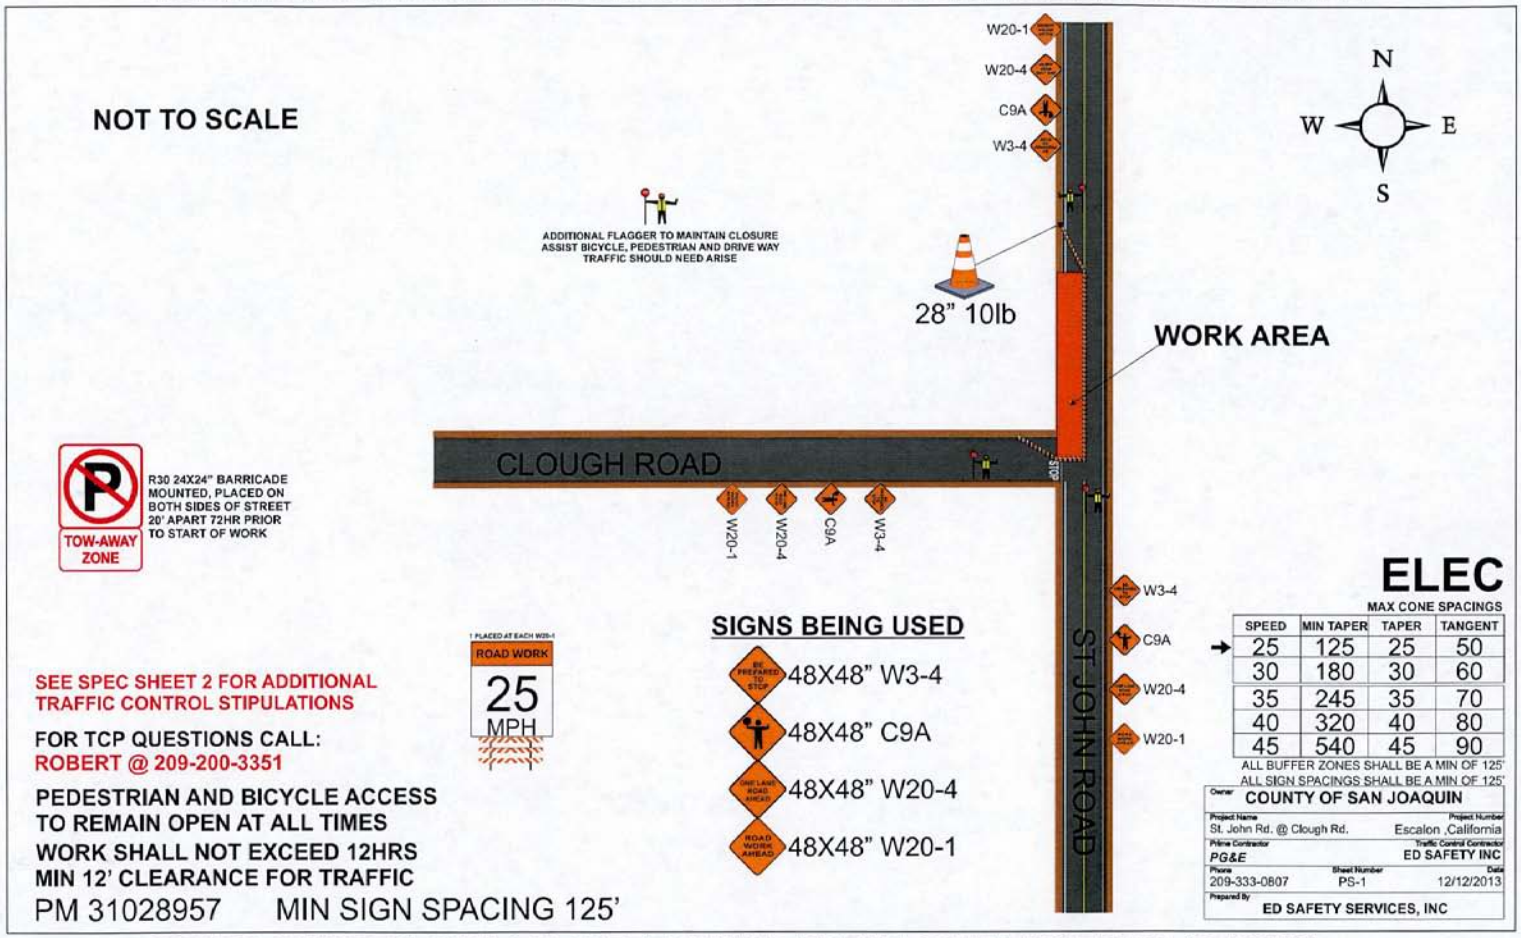

SIGNS BEING USED

- 48X48" W3-4
- 48X48" C9A
- 48X48" W20-4
- 48X48" W20-1

SEE SPEC SHEET 2 FOR ADDITIONAL TRAFFIC CONTROL STIPULATIONS

FOR TCP QUESTIONS CALL:
ROBERT @ 209-200-3351

PEDESTRIAN AND BICYCLE ACCESS TO REMAIN OPEN AT ALL TIMES

WORK SHALL NOT EXCEED 12HRS

MIN 12' CLEARANCE FOR TRAFFIC

PM 31028957 MIN SIGN SPACING 125'

ELEC

MAX CONE SPACINGS

SPEED	MIN TAPER	TAPER	TANGENT
25	125	25	50
30	180	30	60
35	245	35	70
40	320	40	80
45	540	45	90

ALL BUFFER ZONES SHALL BE A MIN OF 125'
ALL SIGN SPACINGS SHALL BE A MIN OF 125'

Owner: COUNTY OF SAN JOAQUIN

Project Name: St. John Rd. @ Clough Rd. — Project Number: Escalon ,California

Prime Contractor: PG&E — Traffic Control Contractor: ED SAFETY INC

Phone: 209-333-0807 — Sheet Number: PS-1 — Date: 12/12/2013

Prepared By: ED SAFETY SERVICES, INC

HOURS OF WORK SHALL BE DETERMINED BY THE COUNTY OF SAN JOAQUIN