IMPROVEMENT PLANS
FOR
SOUTH BIRD RD. CONVEYOR CROSSING

SAN JOAQUIN COUNTY, CALIFORNIA
SEPTEMBER 2014

LEGEND:

- EASEMENT LINE
- PROPERTY LINE
- SECTION CORNER
- CONTROL POINT
- ROAD BARRICADE
- CONCRETE BARRIER
- GATE
- SIGN
- EXISTING FENCE
- 34.00 PROPOSED ELEVATION
- 35.75 = MATCH MATCH EXISTING ELEVATION
- TOP / TOE SLOPE GRADING

ABBREVIATIONS:

AB	AGGREGATE BASE
AC	ASPHALT CONCRETE
BC	BEGIN CURVE
BOT	BOTTOM
CL	CENTERLINE, CLASS
CLR	CLEAR
CO	CLEAN OUT
CONC	CONCRETE
CR	CURB RETURN
DIA	DIAMETER
E	EAST
ELEV	ELEVATION
EC	END CURVE
EP	EDGE OF PAVEMENT
ESMT	EASEMENT
EX, EXIST	EXISTING
FL	FLOW LINE ELEVATION
GB	GRADE BREAK
GR	GRATE ELEVATION
HOR	HORIZONTAL
HP	HIGH POINT
INV	PIPE OR MANHOLE INVERT ELEVATION
L	LENGTH OF CURVE
LF	LINEAR FEET
LP	LOW POINT
LT	LEFT
MAX	MAXIMUM
MH	MAINTENANCE HOLE
MIN	MINIMUM
MUTCD	MANUAL ON UNIFORM TRAFFIC CONTROL DEVICES
N	NORTH
OC	ON CENTER
OR	SURFACE DRAINAGE OVERLAND RELEASE
PCC	PORTLAND CEMENT CONCRETE
PL	PROPERTY LINE
PRC	POINT OF REVERSE CURVATURE
PUE	PUBLIC UTILITY EASEMENT
R	CURVE RADIUS
R.C.	RELATIVE COMPACTION
RT	RIGHT
R/W	RIGHT OF WAY
S	SOUTH
SFPUC	SAN FRANCISCO PUBLIC UTILITIES COMMISSION
STD	STANDARD
TBC	TOP BACK OF CURB
TF	TOP OF FOOTING
TP	TOP OF PAVEMENT
T.I.	TRAFFIC INDEX
TYP	TYPICAL
VERT	VERTICAL
W	WEST

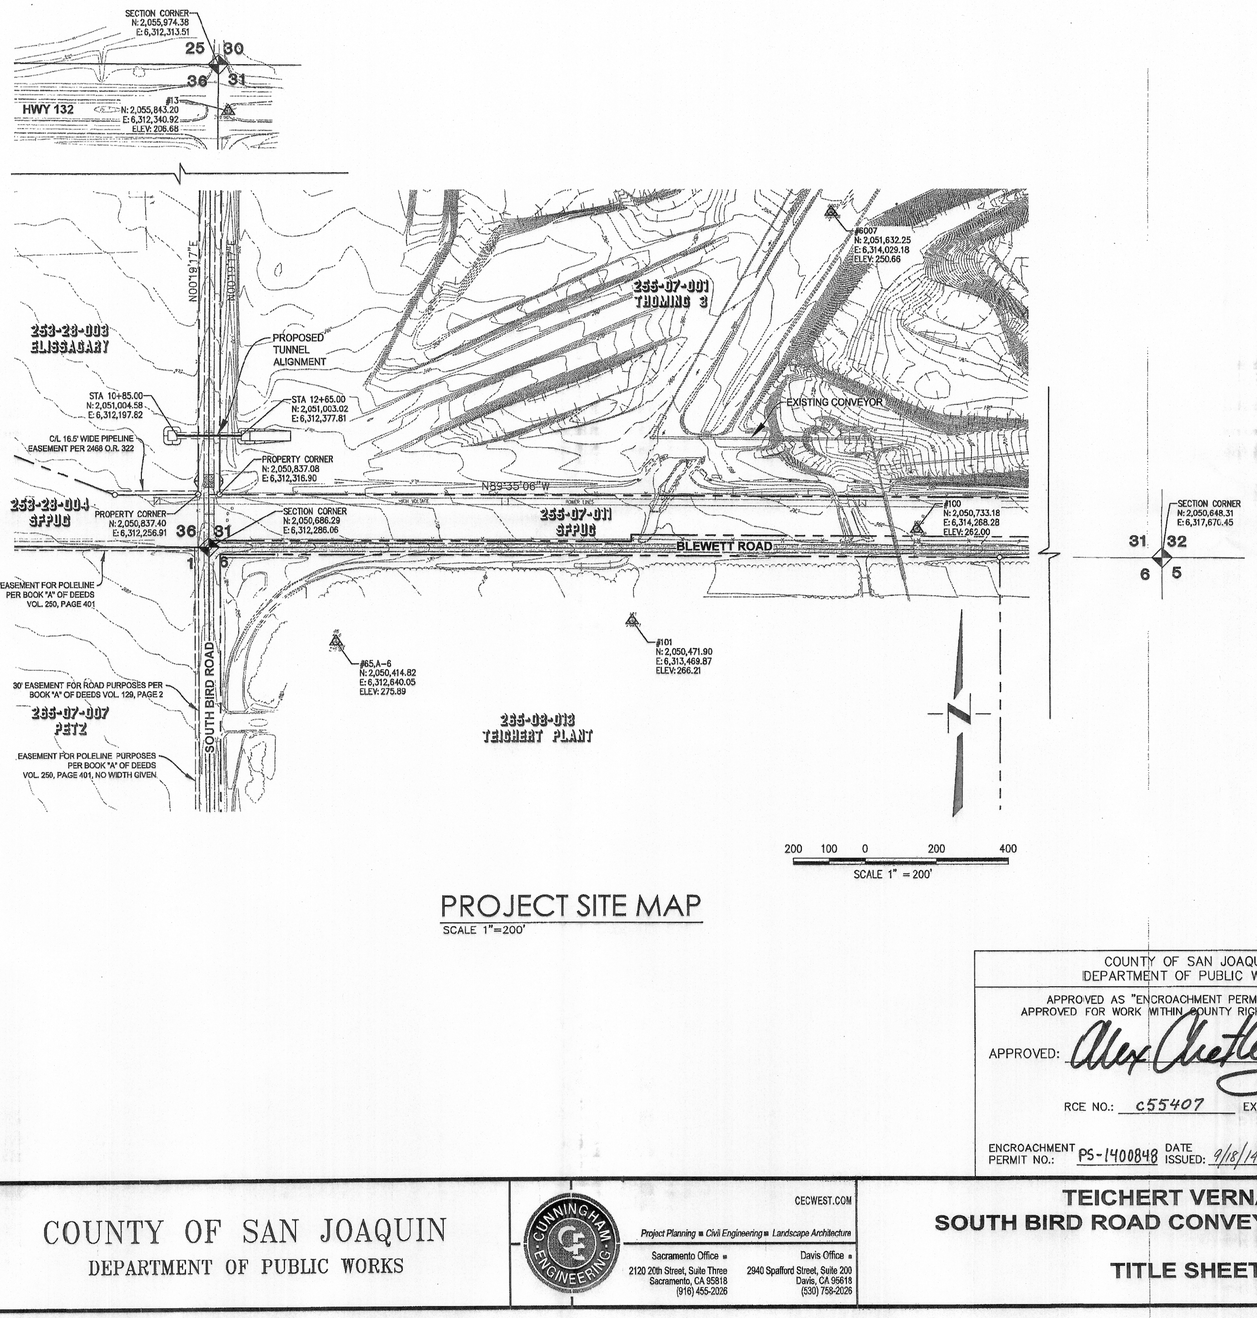

PROJECT SITE MAP
SCALE 1"=200'

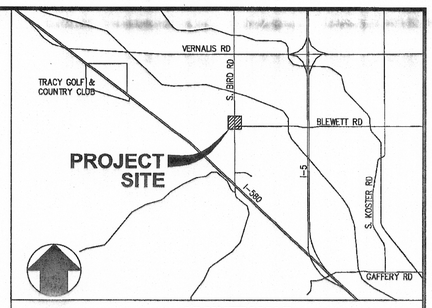

VICINITY MAP
NTS

SHEET INDEX:

C1.0 TITLE SHEET
C2.0 NOTES AND DETAILS
C3.0 PLAN AND PROFILE
C4.0 TRAFFIC CONTROL AND PHASING PLAN

APPLICANT:

TEICHERT MATERIALS
P.O. BOX 15002
SACRAMENTO, CA 95851
(916)484-3306

CIVIL ENGINEER:

CUNNINGHAM ENGINEERING
2940 SPAFFORD ST., SUITE 200
DAVIS, CA 95616
(530)758-2026

GEOTECHNICAL ENGINEER:

KLEINFELDER
2001 ARCH-AIRPORT ROAD, SUITE 100
STOCKTON, CA 95206
(209)948-1345

COUNTY OF SAN JOAQUIN
DEPARTMENT OF PUBLIC WORKS

APPROVED AS "ENCROACHMENT PERMIT PLAN SET"
APPROVED FOR WORK WITHIN COUNTY RIGHT-OF-WAY ONLY

APPROVED: Alex Chetley 9/16/14 DATE

RCE NO.: C55407 EXP. DATE: 12/31/2014

ENCROACHMENT PERMIT NO.: PS-1400848 DATE ISSUED: 9/18/14 BY: S. Cooper

DATE SIGNED: 9/8/14

THESE DRAWINGS ARE NOT CONSIDERED FINAL UNTIL THE ENGINEER'S SEAL BELOW HAS BEEN SIGNED AND DATED.

REGISTERED PROFESSIONAL ENGINEER — STEVEN N. GREENFIELD — No. C50880 — CIVIL — STATE OF CALIFORNIA

DRAWING STATUS:

- ○ PRELIMINARY - NOT FOR CONSTRUCTION
- ● PERMIT SET
- ○ BID SET
- ○ CONSTRUCTION SET

REVISIONS

NO.	DESCRIPTION	DATE	BY
1			

COUNTY OF SAN JOAQUIN
DEPARTMENT OF PUBLIC WORKS

CECWEST.COM
Project Planning ■ Civil Engineering ■ Landscape Architecture
Sacramento Office ■ 2120 20th Street, Suite Three, Sacramento, CA 95818, (916) 455-2026
Davis Office ■ 2940 Spafford Street, Suite 200, Davis, CA 95618, (530) 758-2026

TEICHERT VERNALIS
SOUTH BIRD ROAD CONVEYOR CROSSING

TITLE SHEET

DESIGNED BY NC
DRAWN BY NC
CHECKED BY SG
SCALE AS SHOWN

SHEET C1.0 OF 4
DATE: 9/8/2014

1363.01

S:\Projects\1300\1363 Vernalis Plant Blvd Road\AutoCAD\1363-01 (c)\SHEETS\1363-01-C1.0-TITLE.dwg - Layout: 9/08/2014 - 2:14PM Plotted by: nbl