ONE-WAY ROAD CLOSURE

FOR PIPE LAYOUT AND FUSION

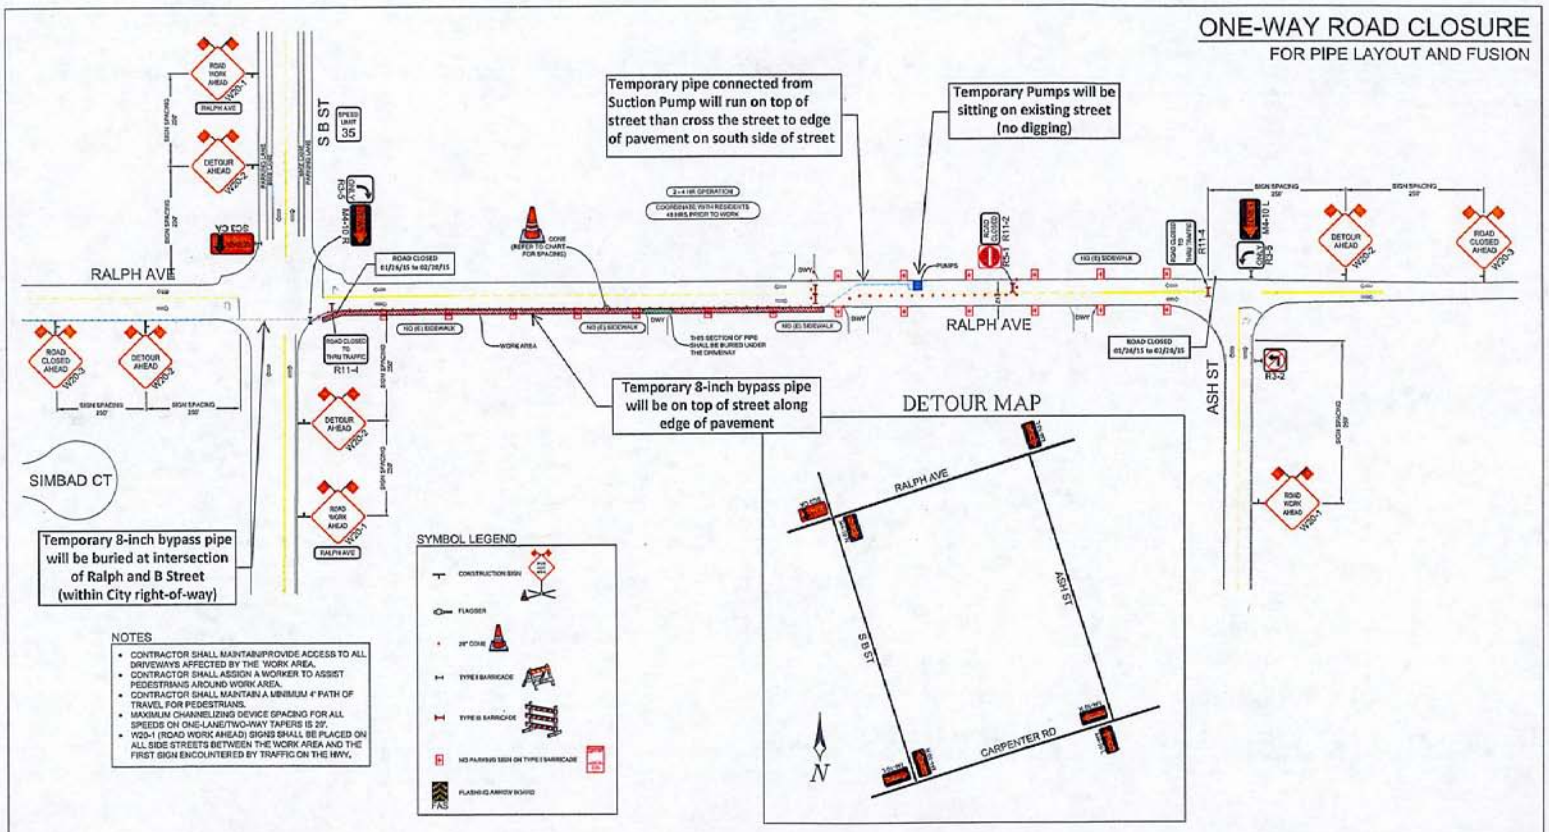

CONST. HOURS: 8:00AM - 4:30PM MON-FRI

REVISIONS			
NO.	DESCRIPTION	REVISED BY	DATE
1	SCOPE AND LAYOUT CHANGES PER RYAN	CAA	DEC 31, 2014
2	PER FIELD MEETING 2015-01-05	CAA	JAN 5, 2014
3	PER CITY COMMENTS	DC	JAN 14, 2014
4	PER CITY COMMENTS	CAA	JAN 28, 2014

ROADS < 50 MPH: MINIMUM 36" SIGN PANELS (48" SIGNS MAY BE USED)

ROADS ≥ 50 MPH: MINIMUM 48" SIGN PANELS

ALMENDARIZ CONSULTING

1136 SUNCAST LN STE 9
EL DORADO HILLS, CA 95762
(888) 706-1211 OFFICE (888) 705-7022 FAX
CA C31 LIC #929666

LOCATION RALPH AVE, STOCKTON, CA

MUNSON PUMP

CONTACT RYAN ANDERSON
PHONE* (775) 298-6491

PROJECT NO. 140955
DRAWN SM
DESIGNED DC
CHECKED CAA

DATE SEPTEMBER 22, 2014

SHEET NO. 4 OF 9