ROAD CLOSURE

FOR PUMP / PIPE SET-UP AND OPERATION

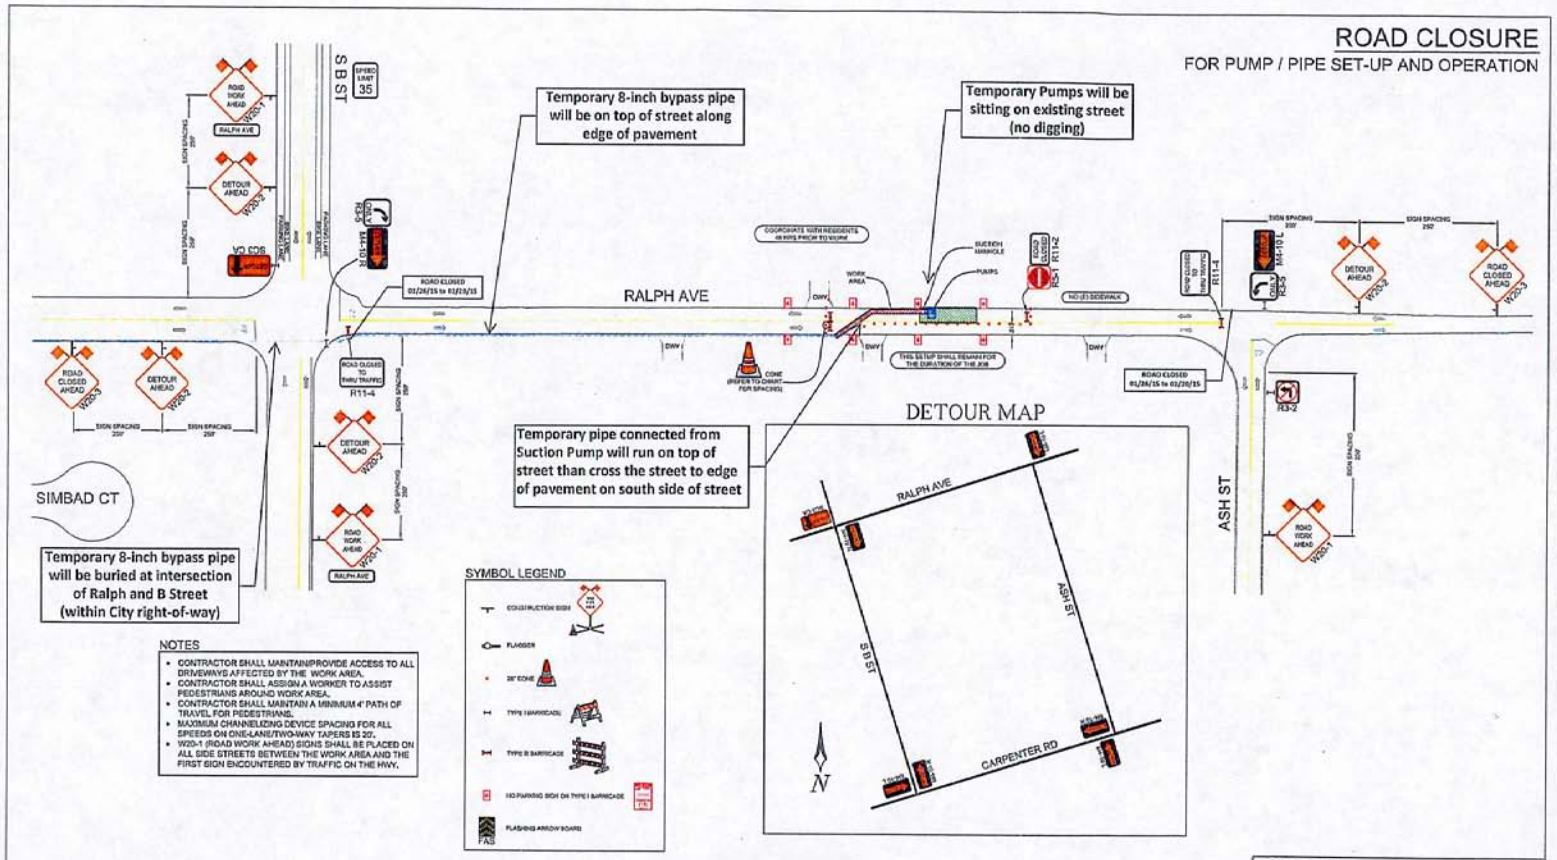

CONST. HOURS: 8:00AM - 4:30PM MON-FRI

REVISIONS			
NO.	REQUIRED	REVISED BY	DATE
1	SCOPE AND LAYOUT CHANGES PER RYAN	CAA	DEC 31, 2013
2	PER FIELD MEETING 2013-01-08	CAA	JAN 8, 2014
3	PER CITY COMMENTS	DC	JAN 14, 2014
4	PER CITY COMMENTS	CAA	JAN 28, 2014

ALMENDARIZ CONSULTING
1136 SUNCAST LN STE 9
EL DORADO HILLS, CA 95762
(530) 306-1211 OFFICE (530) 701-7022 FAX
CA CSI LIC #979606

LOCATION RALPH AVE, STOCKTON, CA

MUNSON PUMP

CONTACT RYAN ANDERSON
PHONE* (775) 250-6491

PROJECT NO. 140955
DRAWN SM
DESIGNED DC
CHECKED CAA
DATE SEPTEMBER 22, 2014

SHEET NO. 3 OF 9