STOCKTON CALIFORNIA HIGHWAY PATROL

WILCOX ROAD IMPROVEMENTS
SAN JOAQUIN COUNTY, CALIFORNIA
SEPTEMBER, 2014

ABBREVIATIONS

ABBREVIATION	DESCRIPTION
@	AT
AB	AGGREGATE BASE
ABS	ACRYLONITRILE-BUTADIENE-STYRENE
AC	ASPHALT CONCRETE
BCR	BEGINNING OF CURB RETURN
BO	BLOWOFF
BOC	BACK OF CURB
BOW	BACK OF WALK
C & G	CURB AND GUTTER
C,G, & SW	CURB, GUTTER, AND SIDEWALK
CL	CENTERLINE
CB	CATCH BASIN
CJ	CONSTRUCTION JOINT
CO	CLEANOUT
DIA	DIAMETER
DIP	DUCTILE IRON PIPE
DWG	DRAWING
EBOW	EXISTING BACK OF WALK
ECR	END OF CURB RETURN
EL	ELEVATION
EG	EXISTING GROUND
EP	EDGE OF PAVEMENT, EXISTING PAVEMENT
ESMT	EASEMENT
EX.	EXISTING
FL	FLOWLINE
FH	FIRE HYDRANT
FOC	FACE OF CURB
FT.	FEET
G	GROUND
GB	GRADE BREAK
HP	HIGH POINT
ID	INSIDE DIAMETER
IN.	INCH
LF	LINEAL FEET
LH	LAMP HOLE
LP	LOW POINT
LT	LEFT
LTS	LIME TREATED SUB-BASE
MAX	MAXIMUM
MH	MAINTENANCE HOLE
MID	MERCED IRRIGATION DISTRICT
MIN	MINIMUM
NO.	NUMBER
NRCP	NON-REINFORCED CONCRETE PIPE
NTS	NOT TO SCALE
OD	OUTSIDE DIAMETER
P	PAVEMENT
PC	POINT OF CURVATURE
PCC	POINT OF COMPOUND CURVATURE
POT	POINT OF TANGENCY
PP	POWER POLE
PRC	POINT OF REVERSE CURVATURE
PT	POINT
PUE	PUBLIC UTILITY EASEMENT
PVC	POLYVINYL CHLORIDE
PL	PROPERTY LINE
R	RADIAL OR RADIUS
R/W	RIGHT-OF-WAY
RC	ROLL-CURB
RCP	REINFORCED CONCRETE PIPE
RP	RADIUS POINT
RT	RIGHT
SD	STORM DRAIN
SS	SANITARY SEWER
SL	STREET LIGHT
SW	SIDEWALK
SDMH	STORM DRAIN MAINTENANCE HOLE
SHT	SHEET
SSMH	SANITARY SEWER MAINTENANCE HOLE
STA	STATION
STD	STANDARD
TC	TOP OF CURB
TOW	TOP OF WALL
THRU	THROUGH
TI	TRAFFIC INDEX
TID	TURLOCK IRRIGATION DISTRICT
TYP	TYPICAL
UCM	UNIVERSITY OF CALIFORNIA MERCED
VERT	VERTICAL
W	WATER
WP	WEAKENED PLANE
(W)	WEST
(E)	EAST
(S)	SOUTH
(N)	NORTH
±	PLUS OR MINUS

UTILITY SERVICES PROVIDED BY:

1. STORM DRAINAGE: WILCOX COMMERCIAL PARK ASSOCIATION
2. SANITARY SEWER: CSA 15
3. WATER: CAL WATER
4. STREET LIGHTS: P.G.&E.
5. ELECTRICITY: P.G.&E.
6. NATURAL GAS: P.G.&E.
7. TELEPHONE: AT&T
8. CABLE T.V.: COMCAST

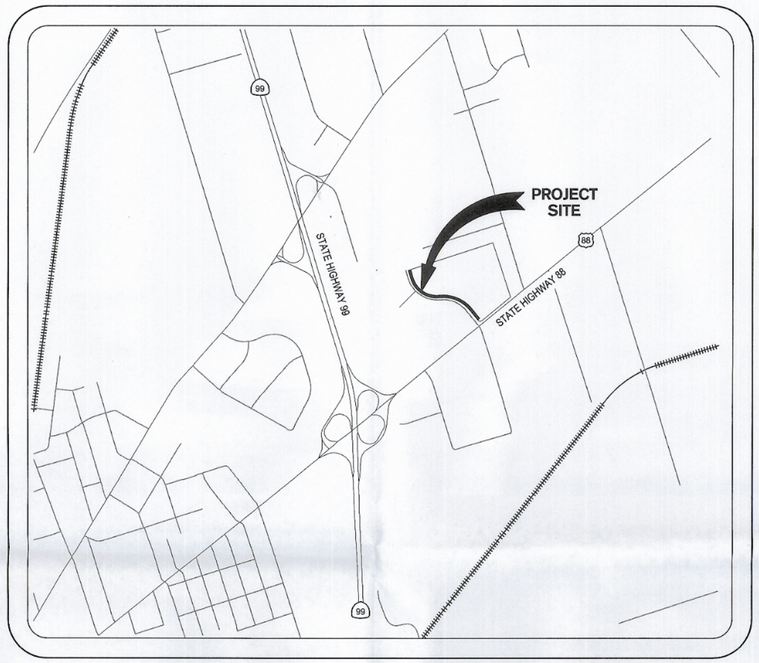

VICINITY MAP
NOT TO SCALE

LEGEND

EXISTING		PROPOSED
	ELECTRICAL CONDUIT	
3.0	GROUND CONTOUR	3.0
11.93C	CONCRETE ELEVATION	11.93C
15.50FL	FLOWLINE ELEVATION	15.50FL
15.50BW	BACK OF WALK ELEVATION	15.50BW
8"SS	SANITARY SEWER LINE	8"SS
8"SD	STORM DRAIN LINE	8"SD
8"W	WATER LINE	8"W
IRR	LANDSCAPE IRRIGATION WATER LINE	
C	COMMUNICATION / DATA / FIRE	
	CURB, GUTTER, AND SIDEWALK	
	CURB	
	DRAINAGE INLET	
	GATE VALVE	
	FIRE HYDRANT	
	SIGN	
	WATER METER	W
	EXISTING TREE	
	ELECTROLIER	
	PROPERTY LINE	
	EASEMENT	
	FLOOD ZONE BOUNDARY	

CIVIL SHEET LIST

SHEET NUMBER	SHEET TITLE
C1.0	COVER SHEET
C2.0	GENERAL NOTES & SPECIFICATIONS
C3.0	WILCOX ROAD - STA. 1+00.00 TO STA. 7+00.00
C3.1	WILCOX ROAD - STA. 7+00.00 TO STA. 13+06.69

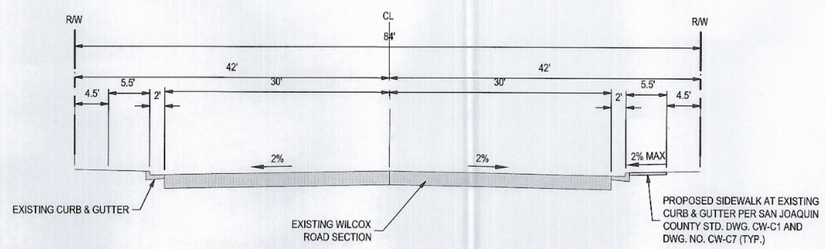

WILCOX ROAD TYPICAL SECTION
NOT TO SCALE

BENCH MARK:

ERM 248 IS THE SOUTHEASTERLY BOLT (WITH A CHISELED "X") ON THE ELECTROLIER BASE ON THE SOUTH SIDE OF CHEROKEE RD AT THE ON-RAMP TO HWY 99 SOUTHBOUND FROM CHEROKEE RD EASTBOUND IN NE STOCKTON.

COUNTY OF SAN JOAQUIN
DEPATERMENT OF PUBLIC WORKS
APPROVED AS "ENCROACHMENT PERMIT PLAN SET"
APPROVED WORK WITHIN COUNTY RIGHT-OF-WAY ONLY
APPROVED: Alex Chetley DATE 9/16/14
RCE NO.: C55407 EXP. DATE: 12/31/14
ENCROACHMENT PERMIT NO.: ES-A02ABC DATE ISSUED: 9/16/14 BY: Scott Cooper

CALL BEFORE YOU DIG
CA: 800-227-2600
NV: 800-227-2600

REGISTERED PROFESSIONAL ENGINEER
PAUL J. SCHNEIDER
No. 62498
Exp. 09/30/15
CIVIL
STATE OF CALIFORNIA

DATE SIGNED: 09/12/14

REVISIONS	NO.	DESCRIPTION	COUNTY APPROVAL: APPROVED BY:	DATE

WILCOX ROAD IMPROVEMENTS
COVER SHEET

PREPARED IN THE OFFICE OF:

SIEGFRIED
3244 Brookside Road, Suite 100 Stockton, California 95219
209-943-2021 www.siegfriedeng.com Fax: 209-942-0214
CIVIL ENGINEERING
STRUCTURAL ENGINEERING
LANDSCAPE ARCHITECTURE
LAND SURVEYING

DESIGN ENGINEER

DATE: 9/12/14 ~~9/10/2014~~
R.C.E. NO.: 62498
EXP DATE: 09/2015

DRAWN BY: MDE
SCALE: AS SHOWN
SHEET 1 OF 4
C1.0
JOB NO. 13372
DRAWING FILE NO. G-

F:\13projects\13372 Stockton CHP\Improvement plans\Off-Site Improvement Plans\13372 C1.0 COVER SHEET.dwg