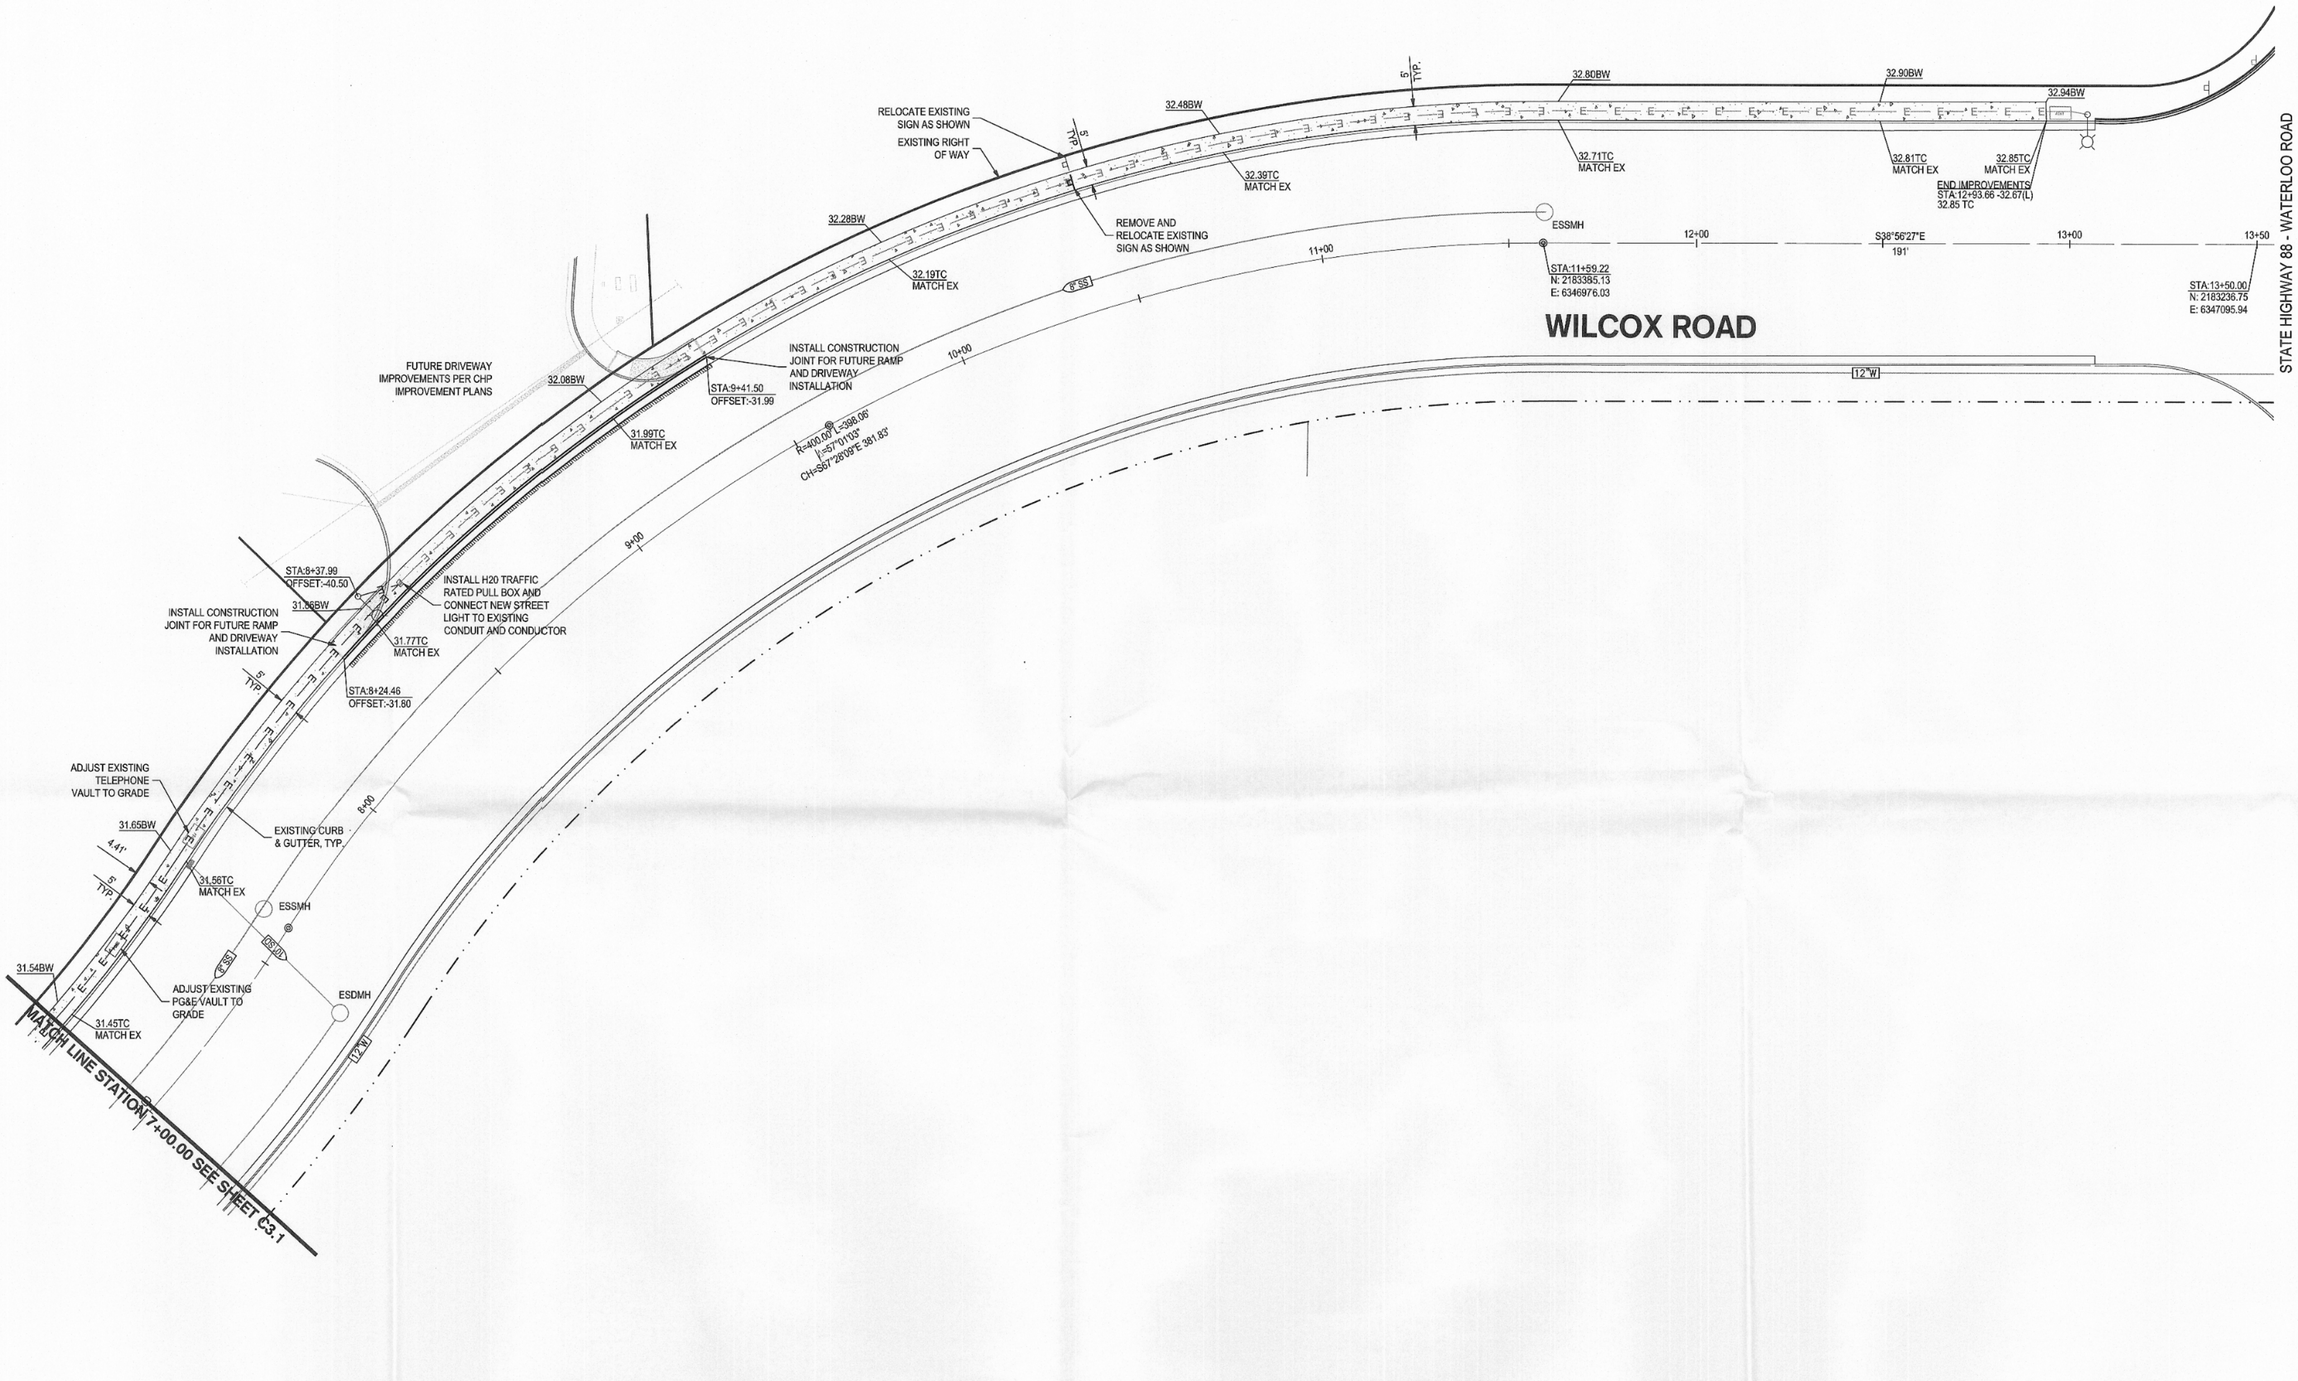

BENCH MARK:

ERM 248 IS THE SOUTHEASTERLY BOLT (WITH A CHISELED "X") ON THE ELECTROLIER BASE ON THE SOUTH SIDE OF CHEROKEE RD AT THE ON-RAMP TO HWY 99 SOUTHBOUND FROM CHEROKEE RD EASTBOUND IN NE STOCKTON.

LEGEND

PEDESTRIAN CONCRETE - 4" 2500 PSI CONCRETE OVER 6" CLASS II AGGREGATE BASE OVER SUBGRADE PREPARED PER COUNTY SPECIFICATIONS SECTION 19.

0' 10' 20' 40'
SCALE: 1"=20'

CA: 800-227-2600
CALL BEFORE YOU DIG
UNDERGROUND SERVICE ALERT
NV: 800-227-2600

REGISTERED PROFESSIONAL ENGINEER
PAUL J. SCHNEIDER
No. 62498
Exp. 09/30/15
CIVIL
STATE OF CALIFORNIA

DATE SIGNED: 09/12/14

REVISIONS	NO.	DESCRIPTION	COUNTY APPROVAL APPROVED BY:	DATE

WILCOX ROAD IMPROVEMENTS

WILCOX ROAD - STA. 7+00.00 TO STA. 13+06.69

PREPARED IN THE OFFICE OF:

SIEGFRIED
* CIVIL ENGINEERING
* STRUCTURAL ENGINEERING
* LAND/SCAPE ARCHITECTURE
* LAND SURVEYING
3244 Brookside Road, Suite 100 Stockton, California 95219
209-943-2021 www.siegfriedeng.com Fx: 209-942-0214

DESIGN ENGINEER

DATE: 9/18/2014
R.C.E. NO.: 62498
EXP DATE: 09/2015

DRAWN BY:	MDE
SCALE:	AS SHOWN
SHEET	4 OF 4
	C3.1
JOB NO.	13372
DRAWING FILE NO.	G-

F:\13projects\13372 Stockton CHP\Improvement plans\Off-Site Improvement Plans\13372 C3.1 WILCOX ROAD - STA. 7+00.00 TO STA. 13+06.69.dwg