BNSF - Escalon
McHenry Ave

Page 1 of 4

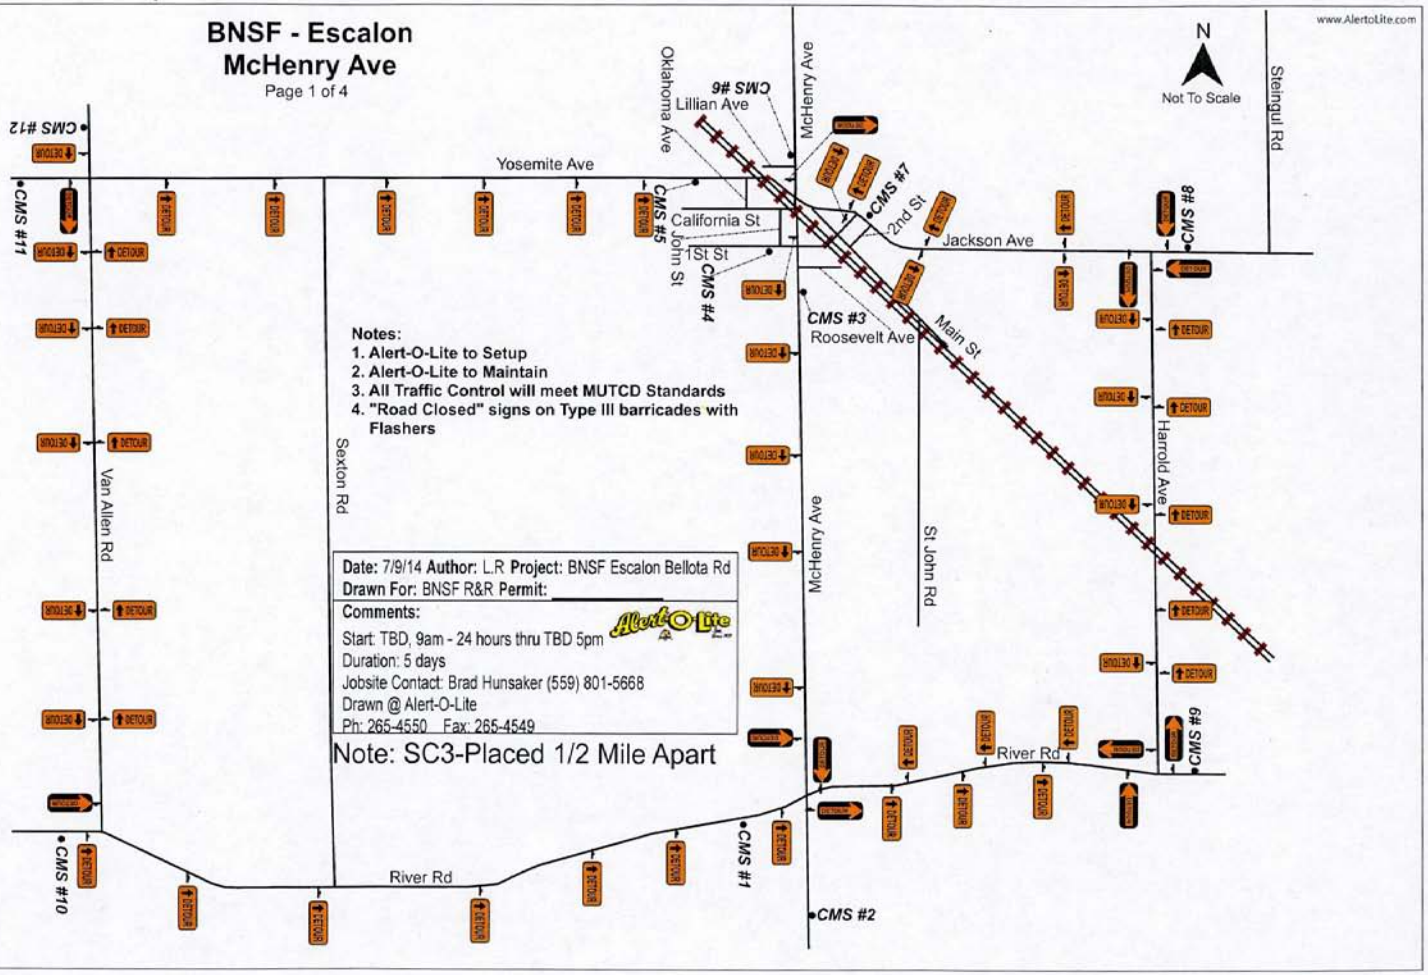

Notes:
1. **Alert-O-Lite to Setup**
2. **Alert-O-Lite to Maintain**
3. **All Traffic Control will meet MUTCD Standards**
4. **"Road Closed" signs on Type III barricades with Flashers**

Date: 7/9/14 **Author:** L.R **Project:** BNSF Escalon Bellota Rd
Drawn For: BNSF R&R **Permit:** _____

Comments:
Start: TBD, 9am - 24 hours thru TBD 5pm
Duration: 5 days
Jobsite Contact: Brad Hunsaker (559) 801-5668
Drawn @ Alert-O-Lite
Ph: 265-4550 Fax: 265-4549

Note: SC3-Placed 1/2 Mile Apart

www.AlertoLite.com

BNSF - Escalon
McHenry Ave

Page 3 of 4

N

Not To Scale

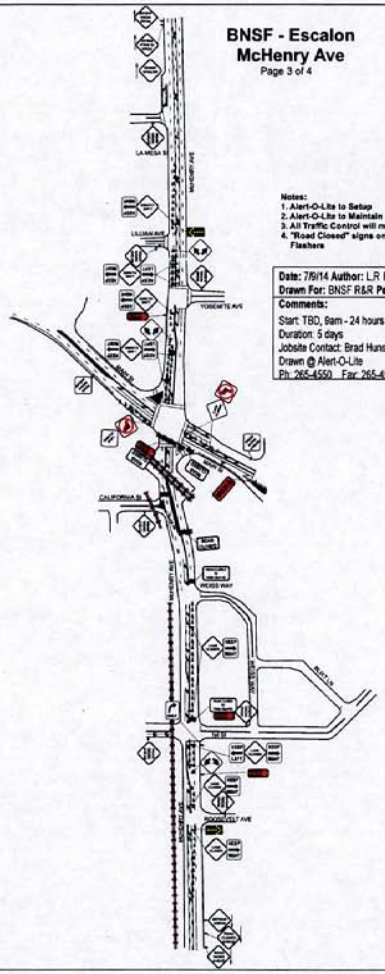

Notes:
1. Alert-O-Lite to Setup
2. Alert-O-Lite to Maintain
3. All Traffic Control will meet MUTCD Standards
4. "Road Closed" signs on Type III barricades with Flashers

Date: 7/9/14 **Author:** LR **Project:** BNSF Escalon Bellota Rd
Drawn For: BNSF R&R **Permit:**
Comments:
Start: TBD, 9am - 24 hours thru TBD 5pm
Duration: 5 days
Jobsite Contact: Brad Hunsaker (559) 801-5668
Drawn @ Alert-O-Lite
Ph: 265-4550 Fax: 265-4549

www.AlertoLite.com

BNSF - Escalon
McHenry Ave

N

Not To Scale

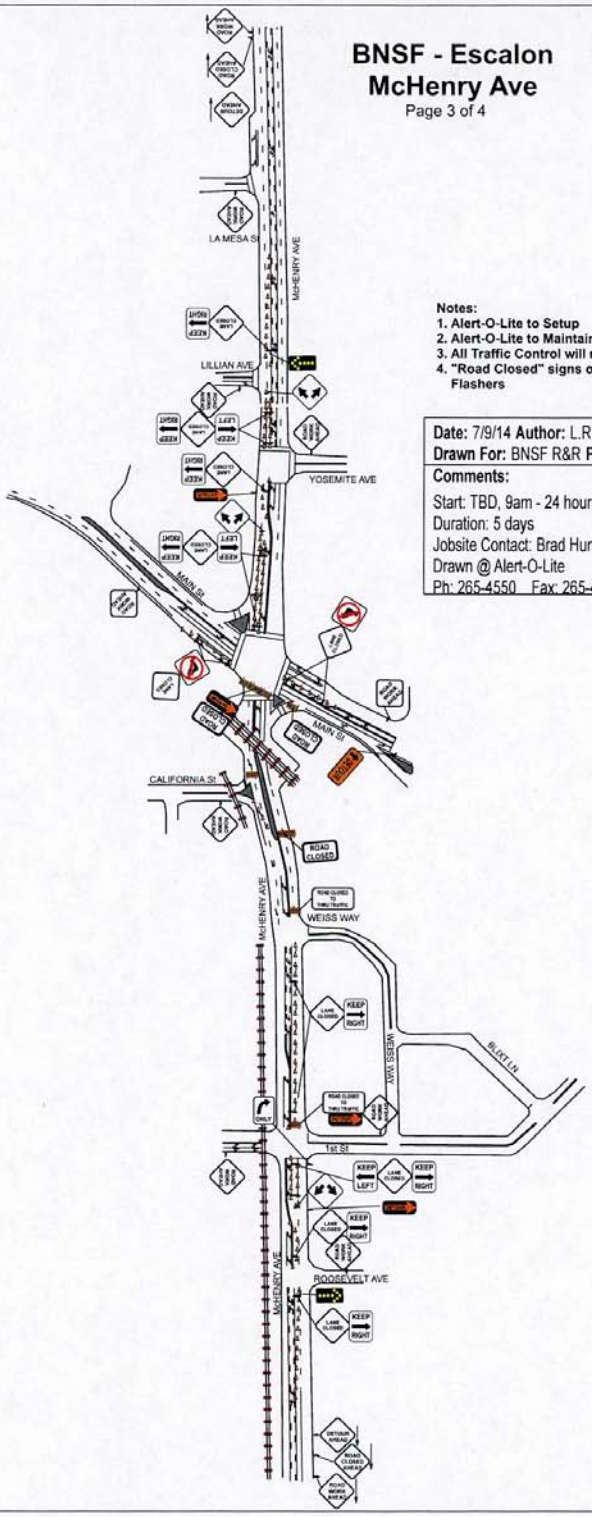

Notes:
1. **Alert-O-Lite to Setup**
2. **Alert-O-Lite to Maintain**
3. **All Traffic Control will meet MUTCD Standards**
4. **"Road Closed" signs on Type III barricades with Flashers**

Date: 7/9/14 **Author:** L.R **Project:** BNSF Escalon Bellota Rd
Drawn For: BNSF R&R **Permit:** _____

Comments:

Start: TBD, 9am - 24 hours thru TBD 5pm

Duration: 5 days

Jobsite Contact: Brad Hunsaker (559) 801-5668

Drawn @ Alert-O-Lite

Ph: 265-4550 Fax: 265-4549