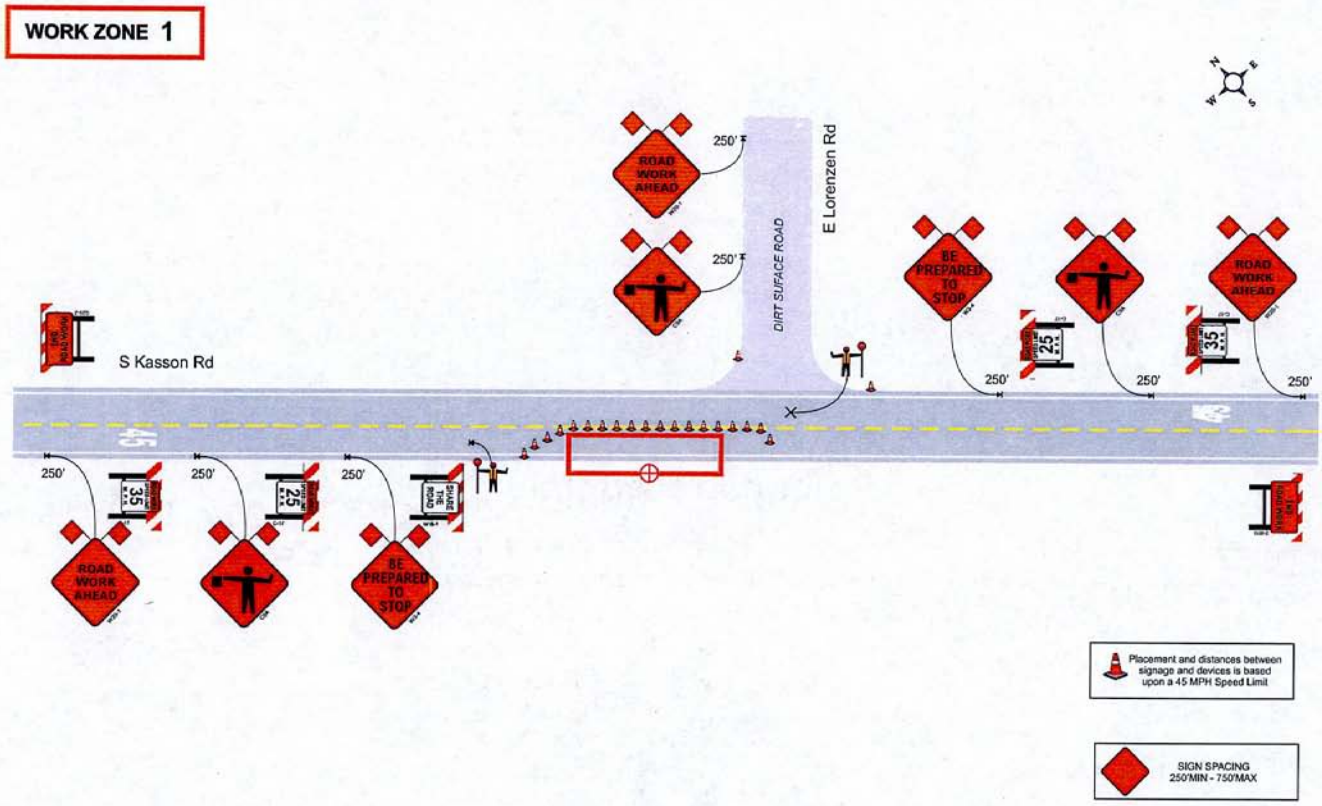
WORK ZONE 1
S Kasson Rd
E Lorenzen Rd
DIRT SURFACE ROAD
ROAD WORK AHEAD
BE PREPARED TO STOP
SHARE THE ROAD
250'
45
Placement and distances between signage and devices is based upon a 45 MPH Speed Limit
SIGN SPACING 250'MIN - 750'MAX

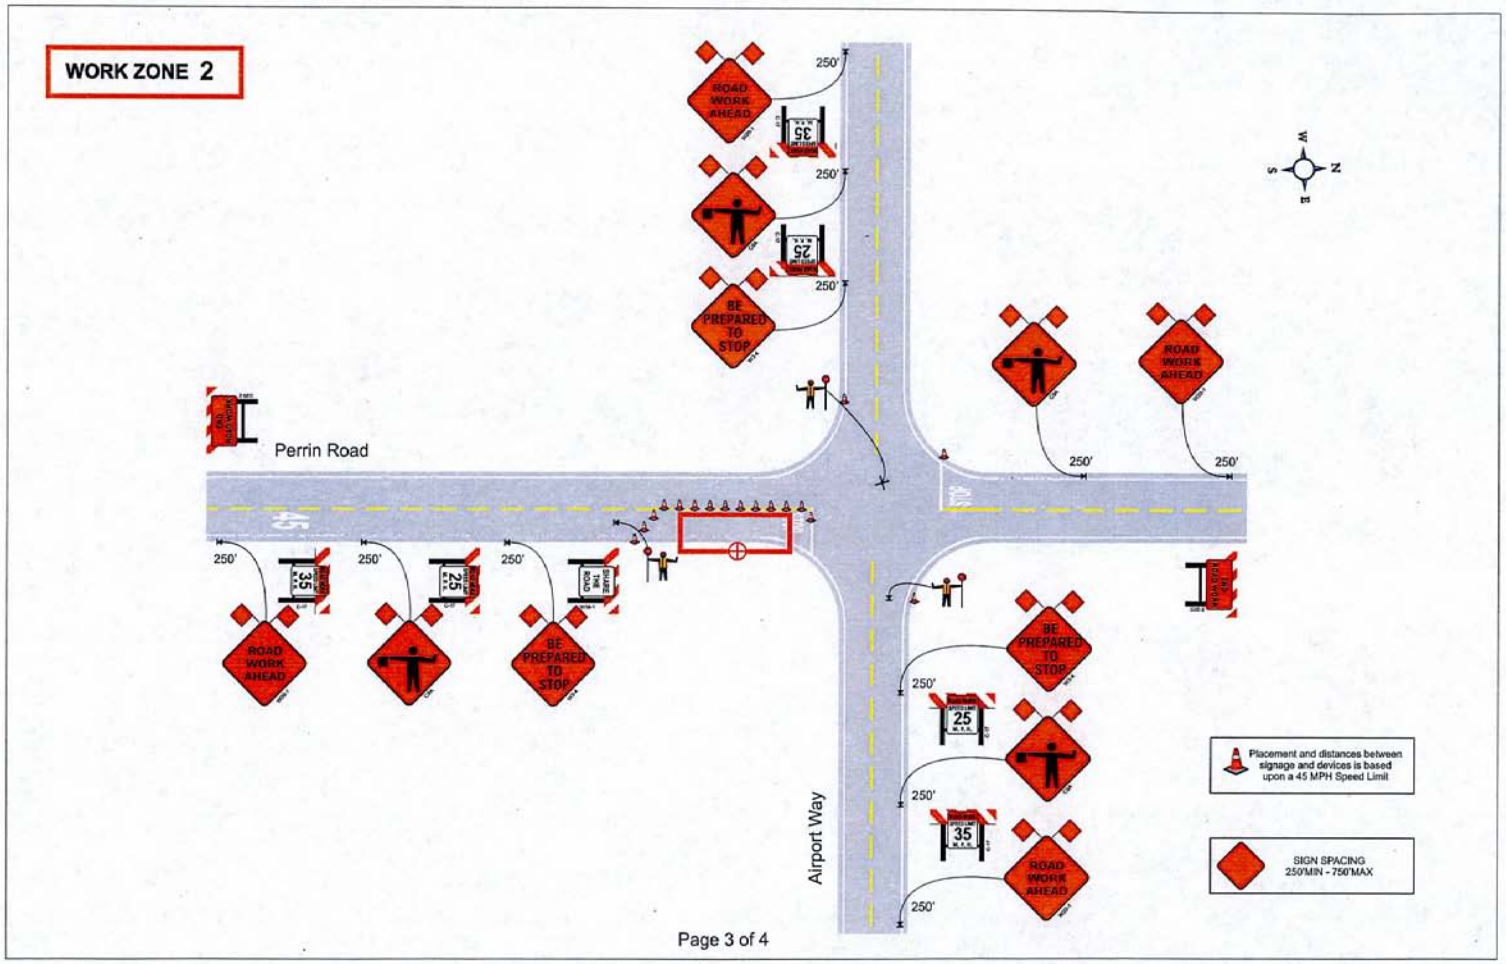
WORK ZONE 2
Perrin Road
Airport Way
ROAD WORK AHEAD
BE PREPARED TO STOP
35
25
250'
Placement and distances between signage and devices is based upon a 45 MPH Speed Limit
SIGN SPACING 250'MIN - 750'MAX