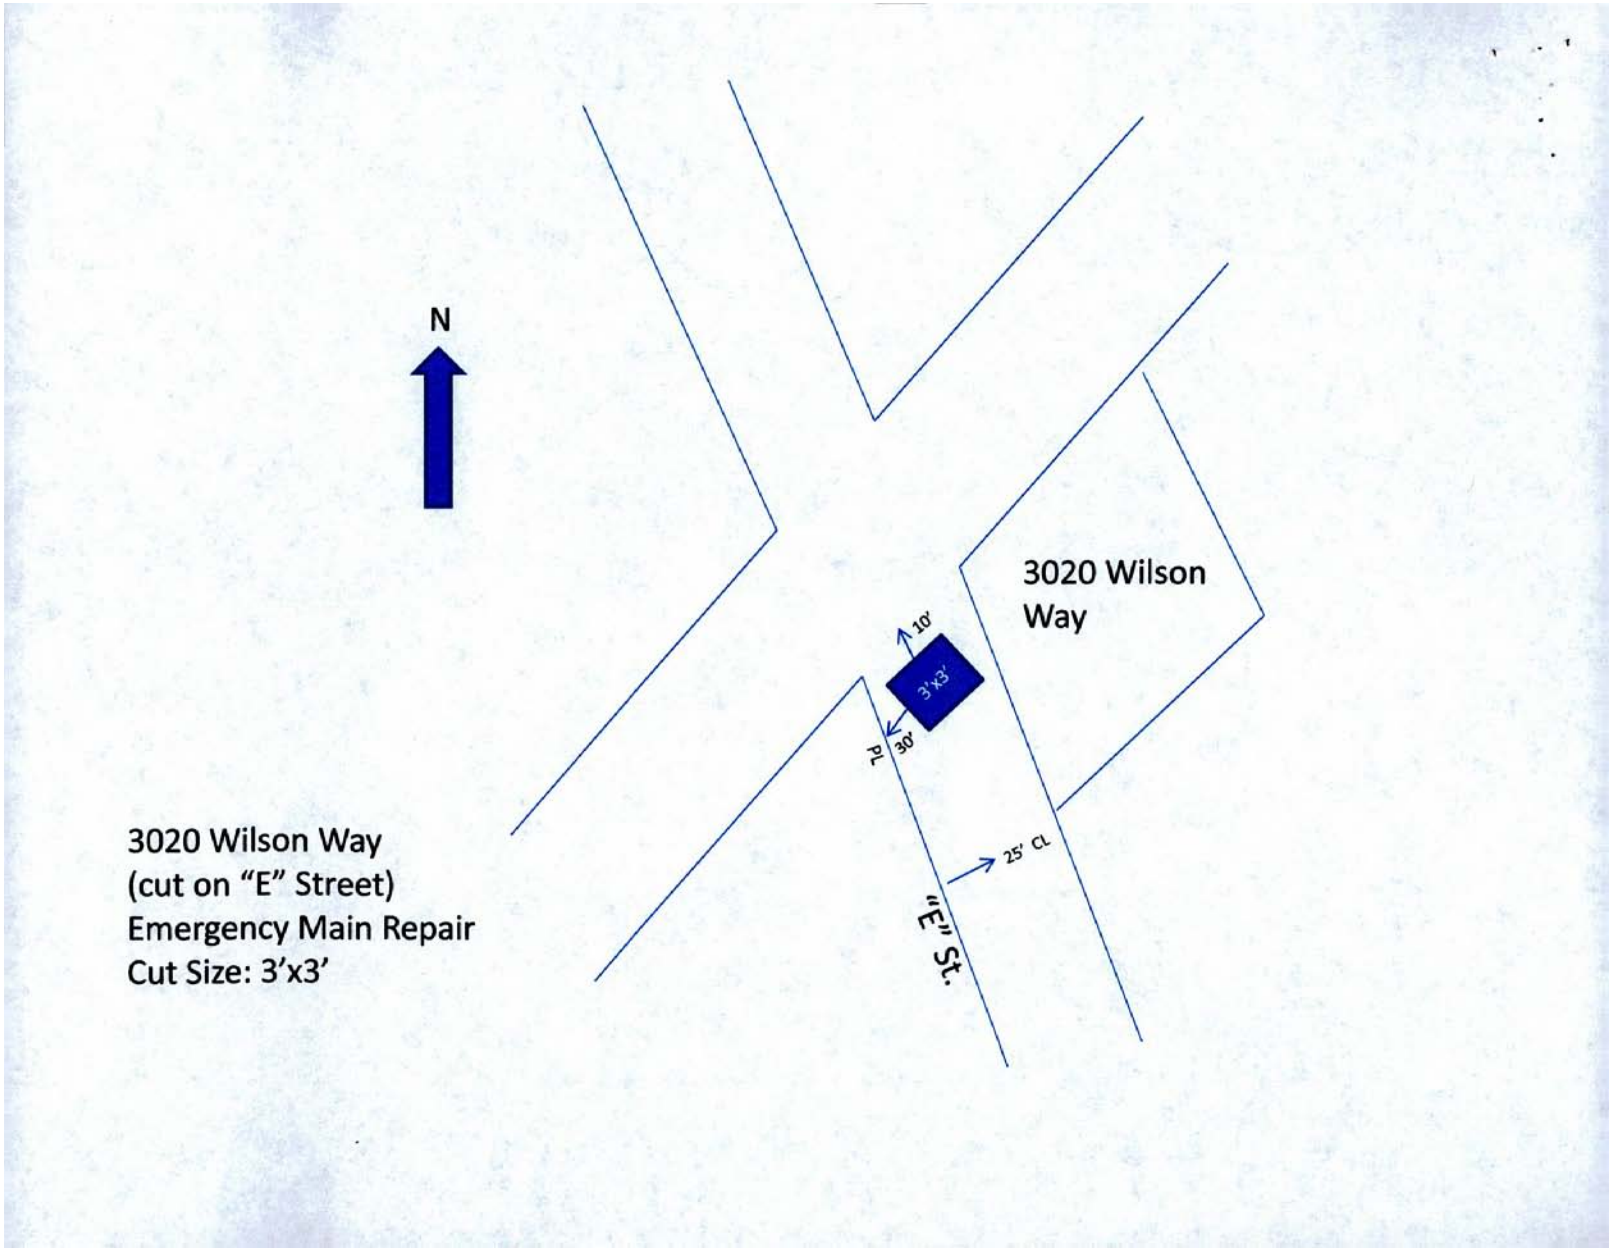

3020 Wilson Way
(cut on "E" Street)
Emergency Main Repair
Cut Size: 3'x3'