CITY OF TRACY
SAN JOAQUIN COUNTY, CALIFORNIA

INFORMATION HANDOUT – ITEM A

CONSTRUCTION CROSS SECTIONS

FOR

11TH STREET EAST TRACY OVERHEAD BRIDGE REPLACEMENT

(N. MacArthur Drive to Cabe Road)
CIP 73063
Federal Project No. BHLS-5192(020)

CIP 73063
FEDERAL AID PROJECT NO. BHLS-5192(020)

TRACY

Think Inside the Triangle™

Back of Cover Page

LEGEND:

BOC	BACK OF CURB	FOC	FACE OF CURB
BOW	BACK OF WALK	FOW	FACE OF WALK
CP	CATCH POINT	GB	GRADE BREAK
EP	EDGE OF PAVEMENT	HP	HINGE POINT
ETW	EDGE OF TRAVELED WAY	PG	PROFILE GRADES
FL	FLOW LINE	SC	SAWCUT

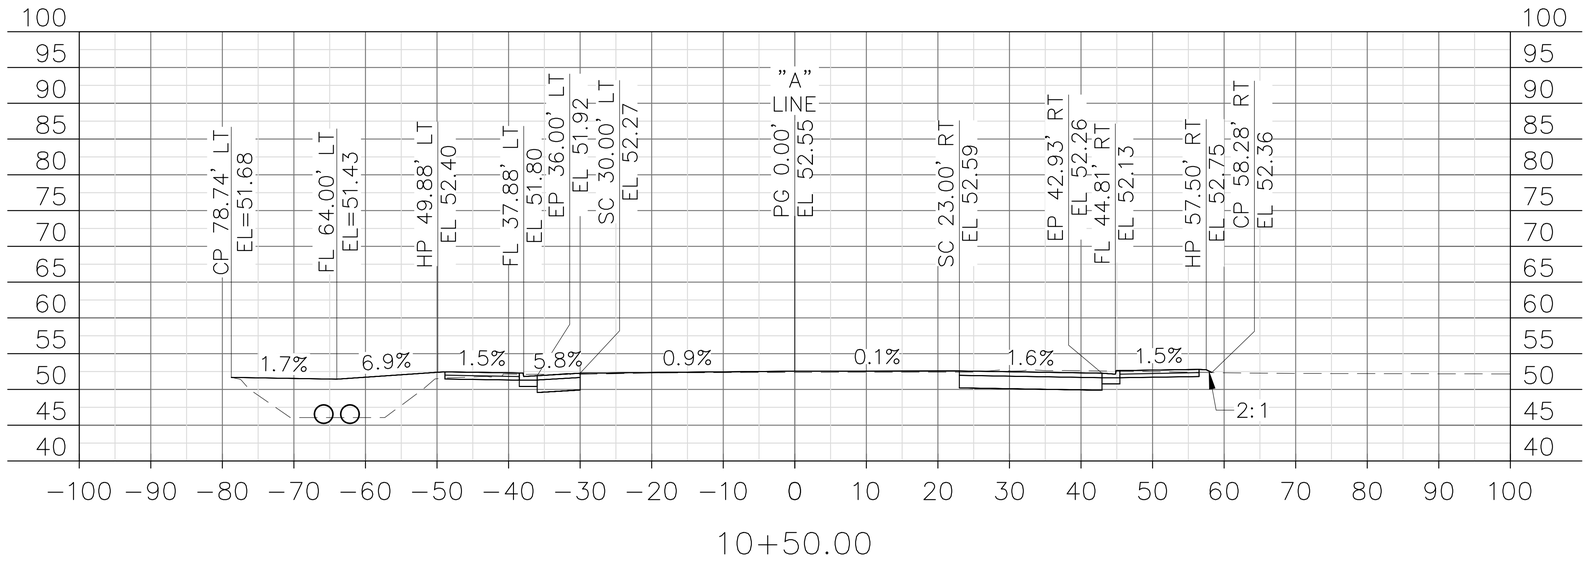

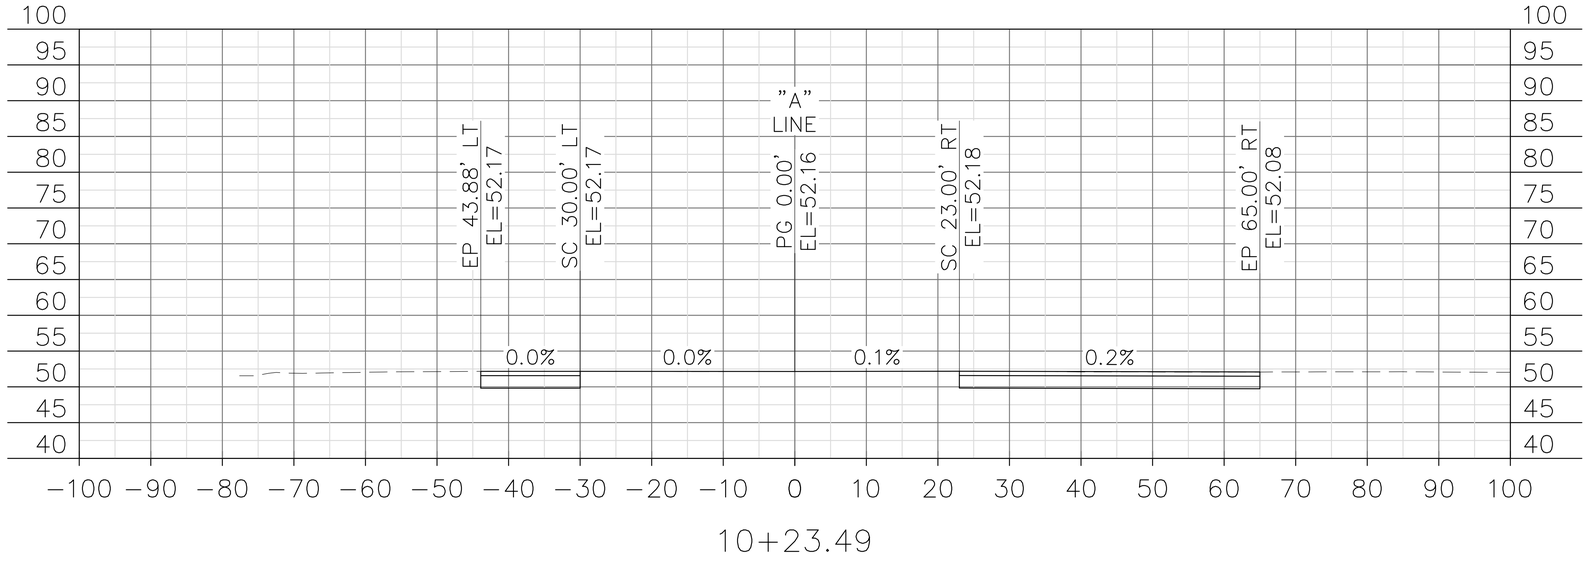

FOR ACCURATE SCALE WHEN PLOTTING USE 24" X 36" PAPER

02/05/15
DATE

dh drakehaglan AND ASSOCIATES
11060 White Rock Road, Suite 200
Rancho Cordova, CA 95670

REVISIONS			
STM	DATE	DESCRIPTION	APPROVED

DESIGNED BY	DRAWN BY	CHECKED BY	SCALE
M. MCDONNELL	A. BOYES	J.SILVA	1"=10'

CITY OF TRACY

11th ST EAST TRACY OVERHEAD

11th STREET CROSS SECTIONS

CS-1

SHEET 1
OF 68 SHEETS

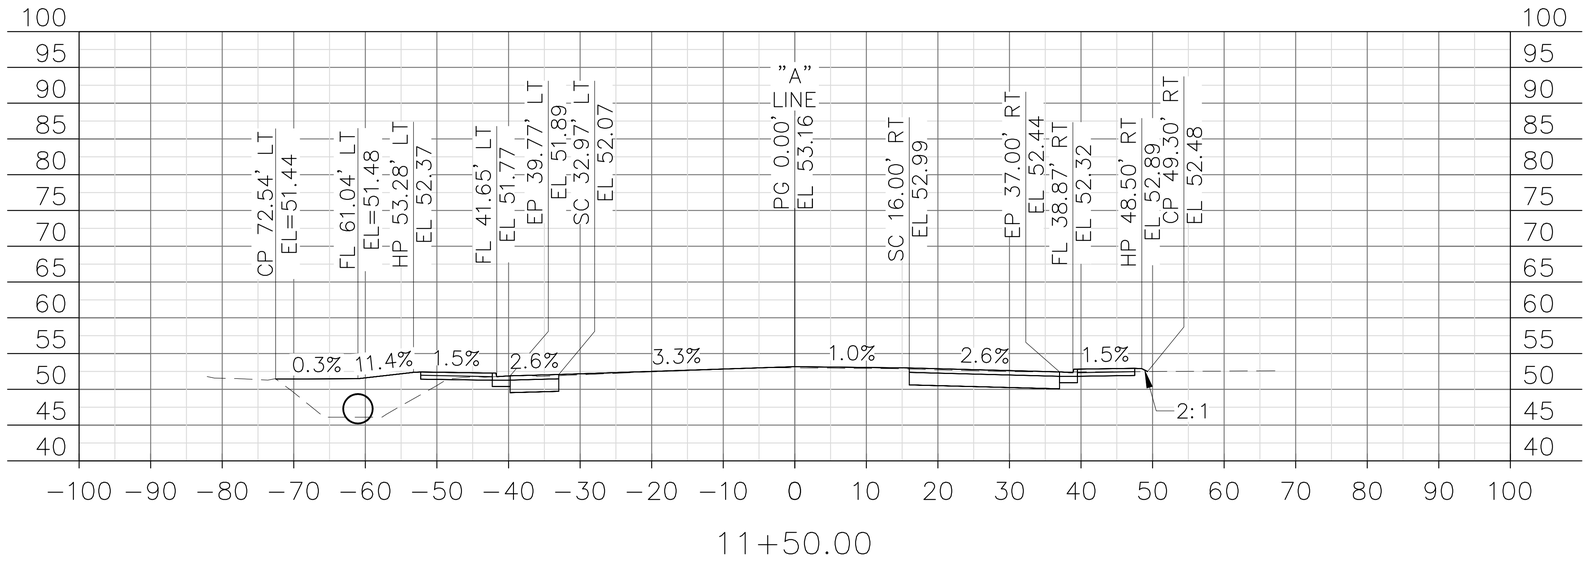

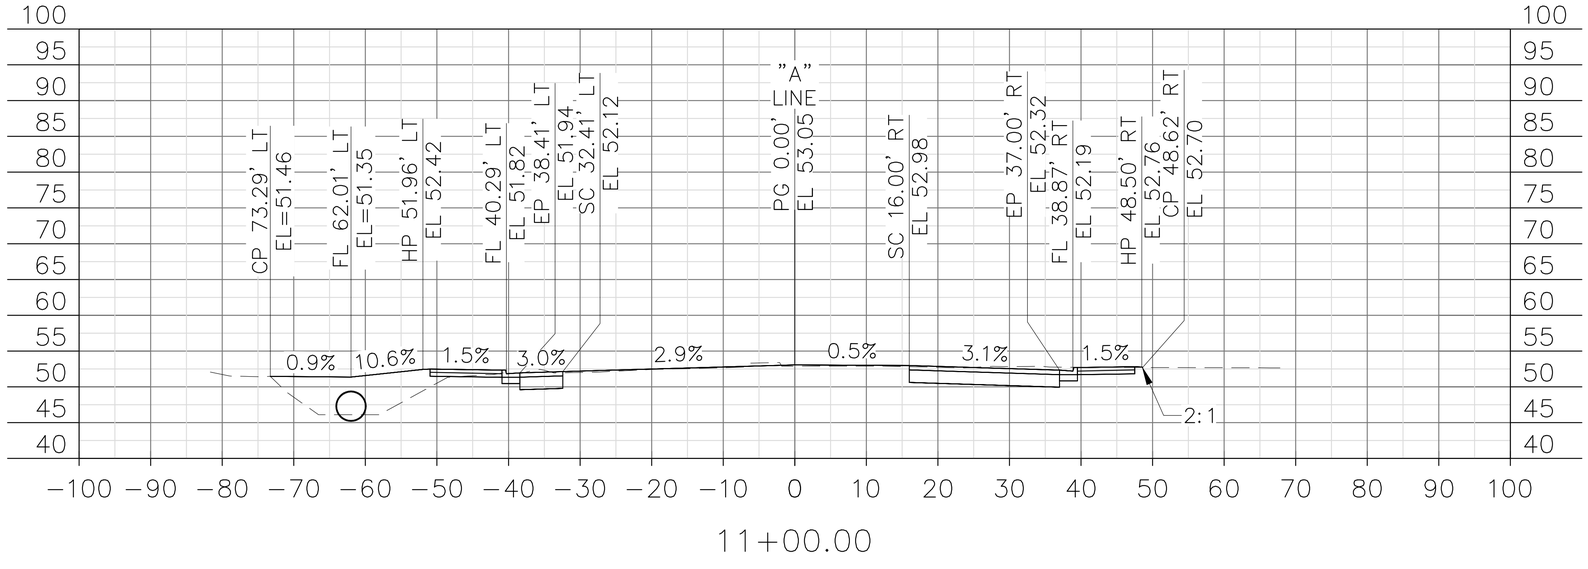

FOR ACCURATE SCALE WHEN PLOTTING USE 24" X 36" PAPER

02/05/15
DATE

dh drakehaglan AND ASSOCIATES
11080 White Rock Road, Suite 200
Rancho Cordova, CA 95670

REVISIONS			
STM	DATE	DESCRIPTION	APPROVED

DESIGNED BY	DRAWN BY	CHECKED BY	SCALE
M. MCCONNELL	A. BOYES	J.SILVA	1"=10'

CITY OF TRACY

11th ST EAST TRACY OVERHEAD
11th STREET CROSS SECTIONS

CS-2

SHEET 2
OF 68 SHEETS

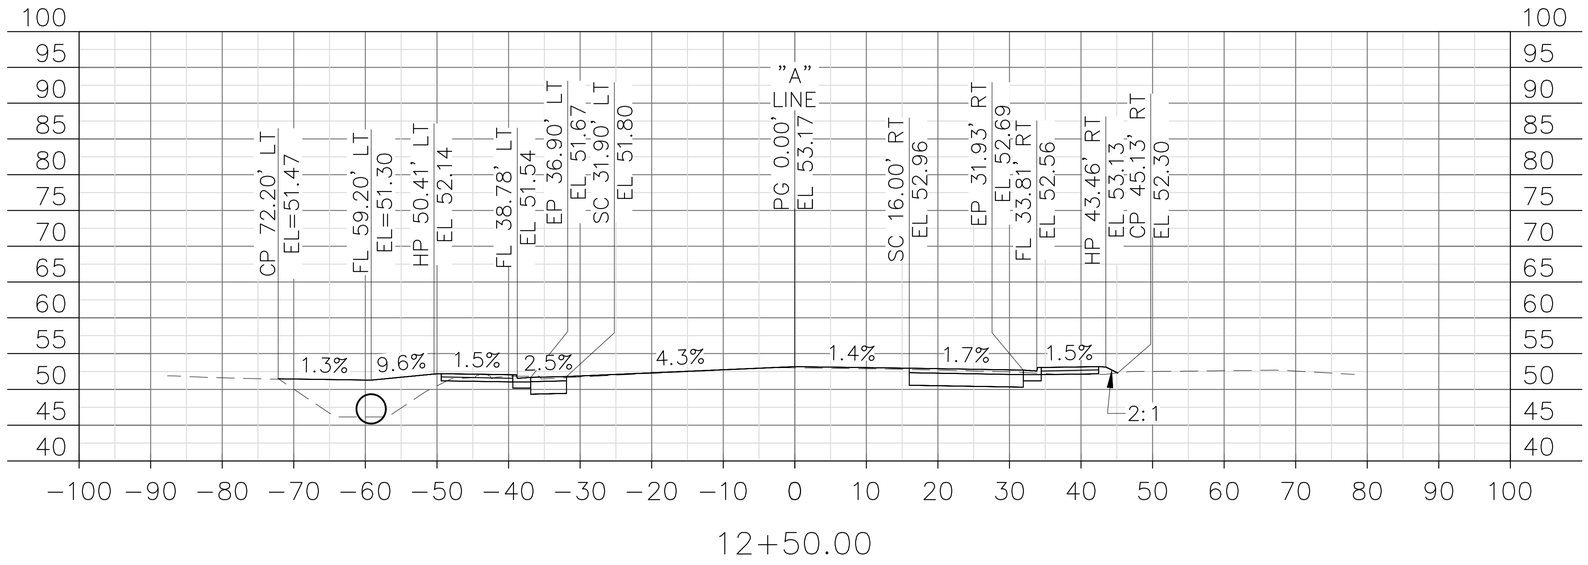

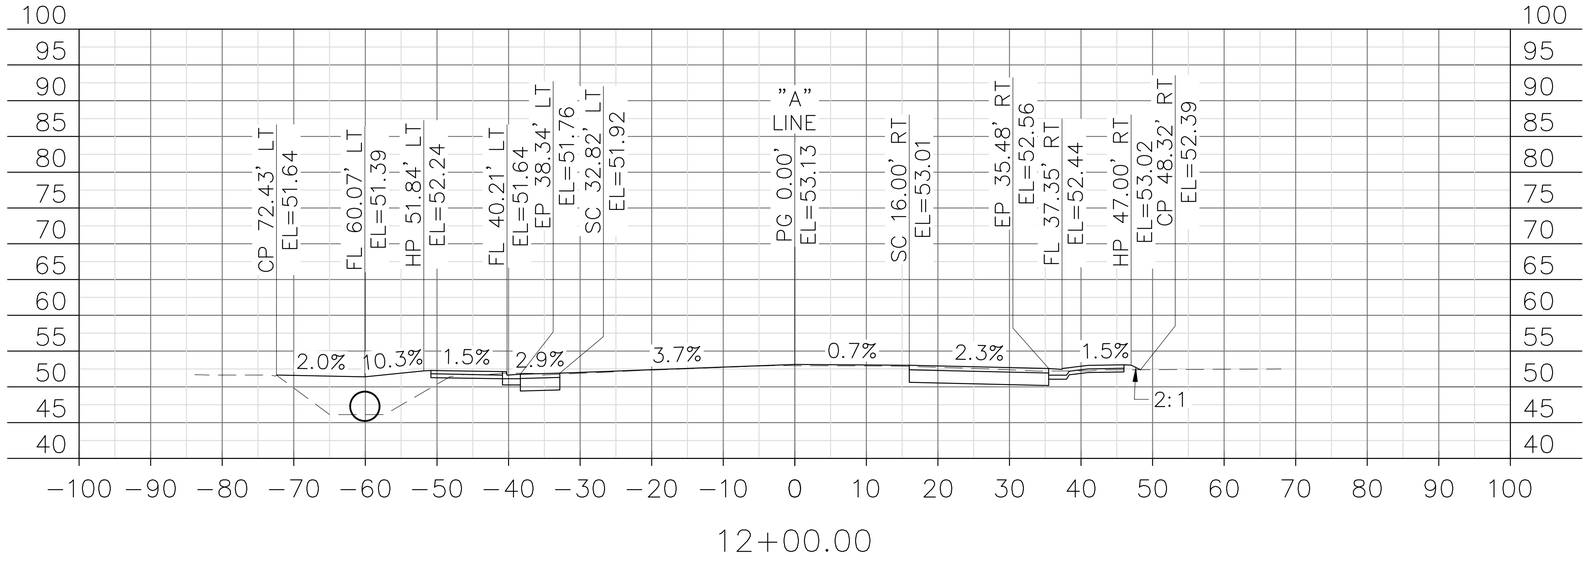

FOR ACCURATE SCALE WHEN PLOTTING USE 24" X 36" PAPER

02/05/15
DATE

dh drakehaglan AND ASSOCIATES
11080 White Rock Road, Suite 200
Rancho Cordova, CA 95670

STM	DATE	REVISIONS DESCRIPTION	APPROVED

DESIGNED BY	DRAWN BY	CHECKED BY	SCALE
M. MCCONNELL	A. BOYES	J.SILVA	1"=10'

CITY OF TRACY

11th ST EAST TRACY OVERHEAD

11th STREET CROSS SECTIONS

CS-3

SHEET 3
OF 68 SHEETS

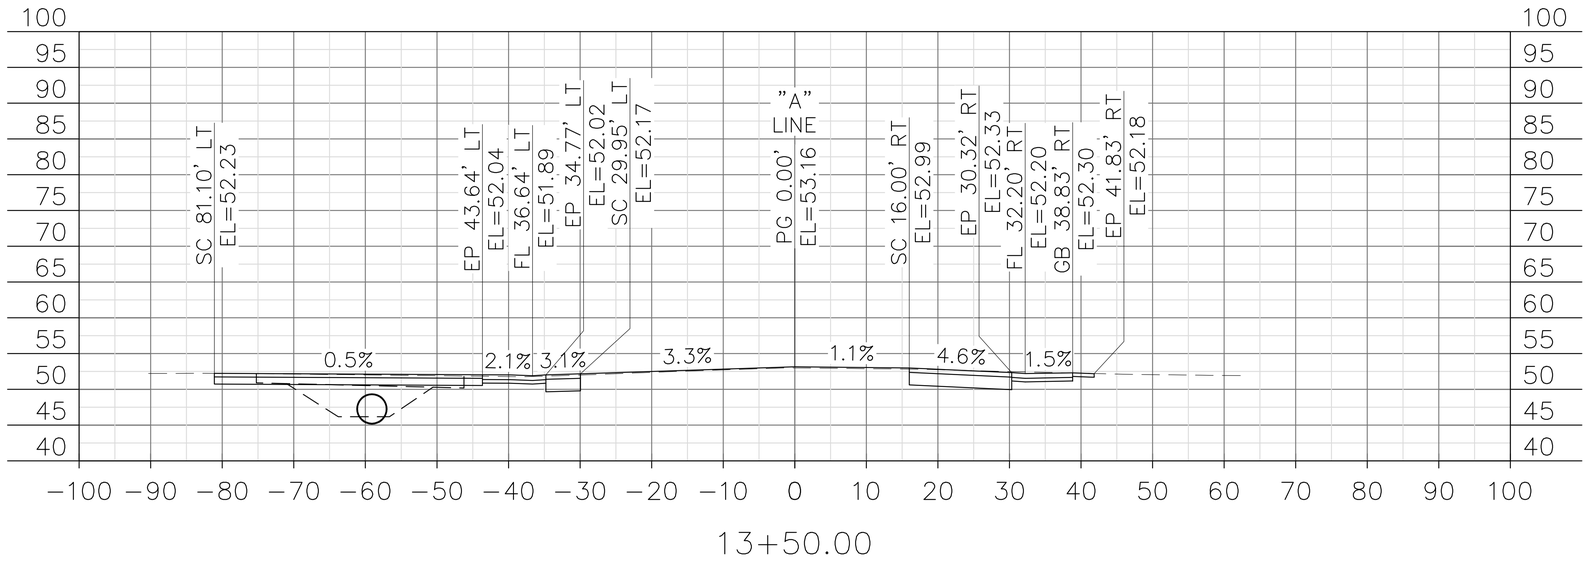

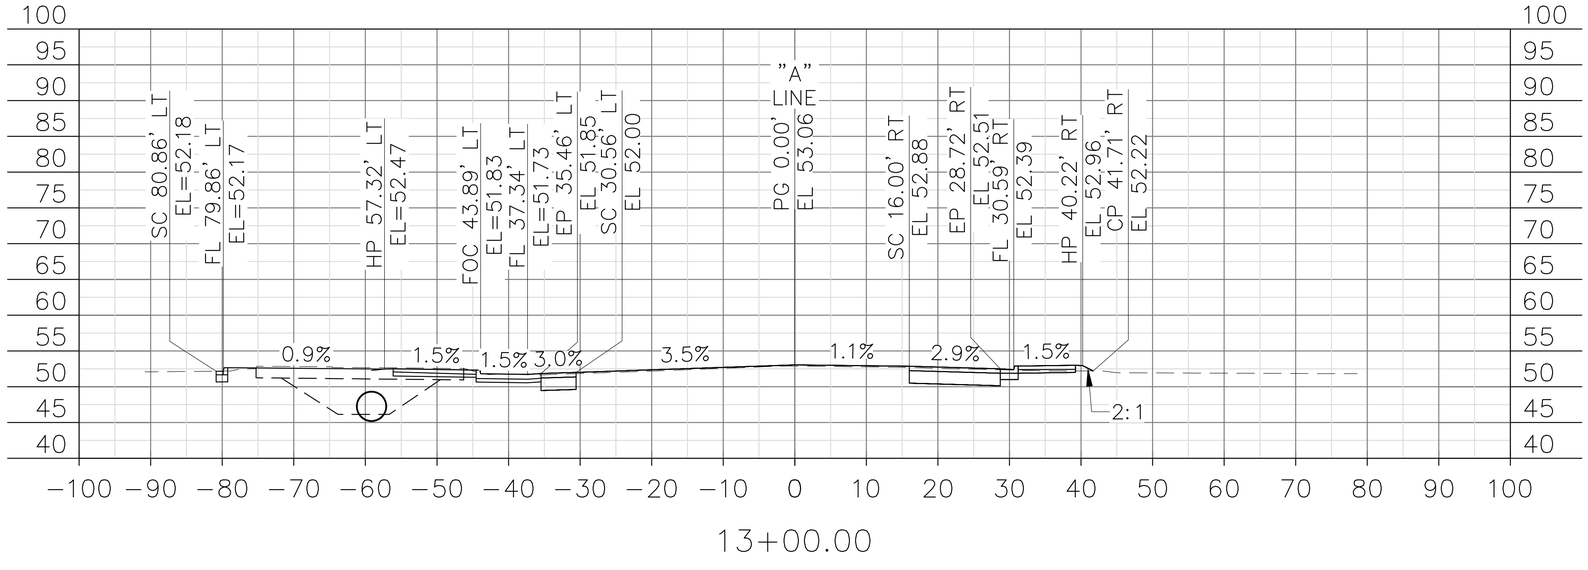

FOR ACCURATE SCALE WHEN PLOTTING USE 24" X 36" PAPER

02/05/15
DATE

dh drakehaglan AND ASSOCIATES
11080 White Rock Road, Suite 200
Rancho Cordova, CA 95670

REVISIONS			
STM	DATE	DESCRIPTION	APPROVED

DESIGNED BY	M. MCCONNELL	DRAWN BY	A. BOYES
CHECKED BY	J.SILVA	SCALE	1"=10'

CITY OF TRACY

11th ST EAST TRACY OVERHEAD
11th STREET CROSS SECTIONS

CS-4

SHEET 4
OF 68 SHEETS

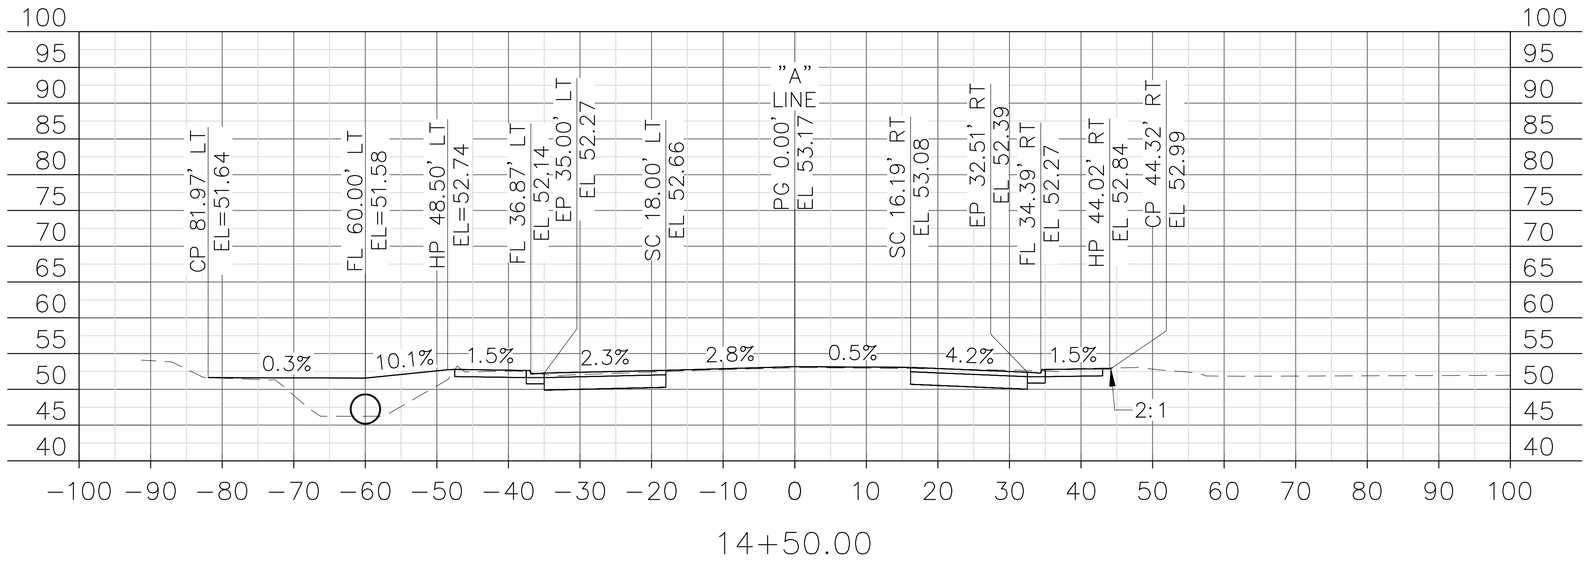

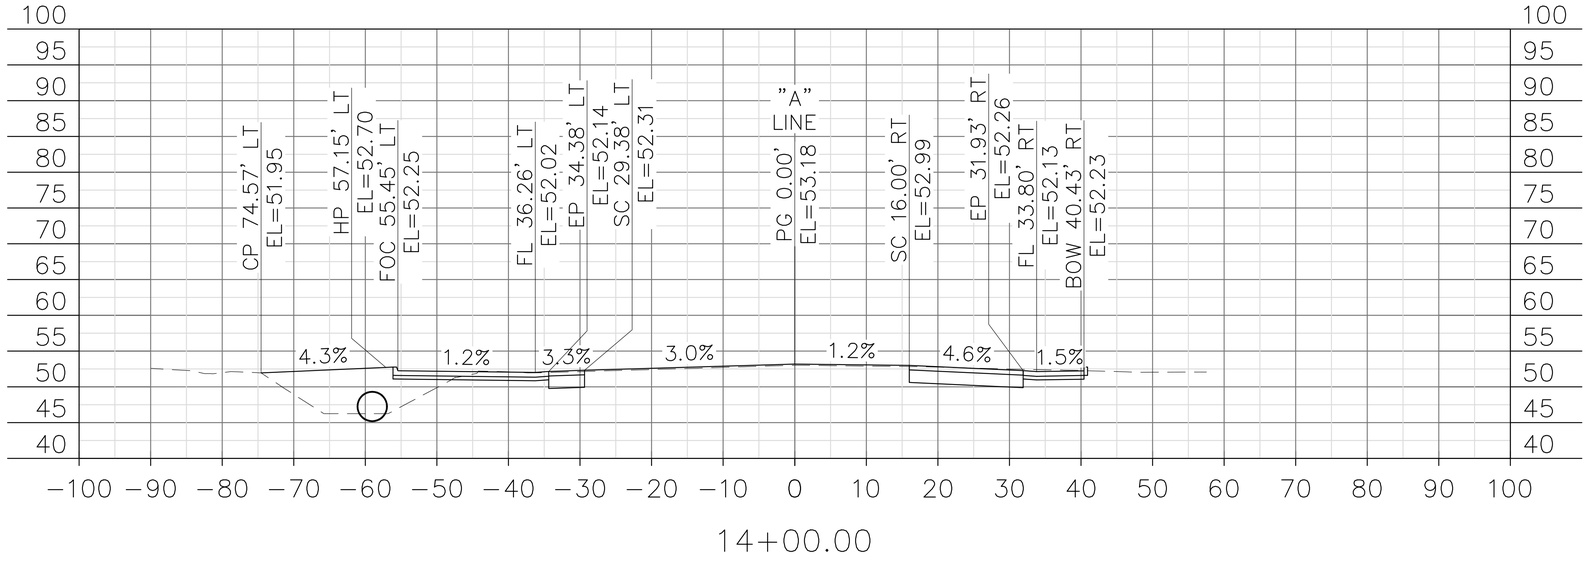

FOR ACCURATE SCALE WHEN PLOTTING USE 24" X 36" PAPER

02/05/15
DATE

dh drakehaglan AND ASSOCIATES
11080 White Rock Road, Suite 200
Rancho Cordova, CA 95670

STM	DATE	REVISIONS DESCRIPTION	APPROVED

DESIGNED BY	DRAWN BY	CHECKED BY	SCALE
M. MCCONNELL	A. BOYES	J.SILVA	1"=10'

CITY OF TRACY

11th ST EAST TRACY OVERHEAD

11th STREET CROSS SECTIONS

CS-5

SHEET 5
OF 68 SHEETS

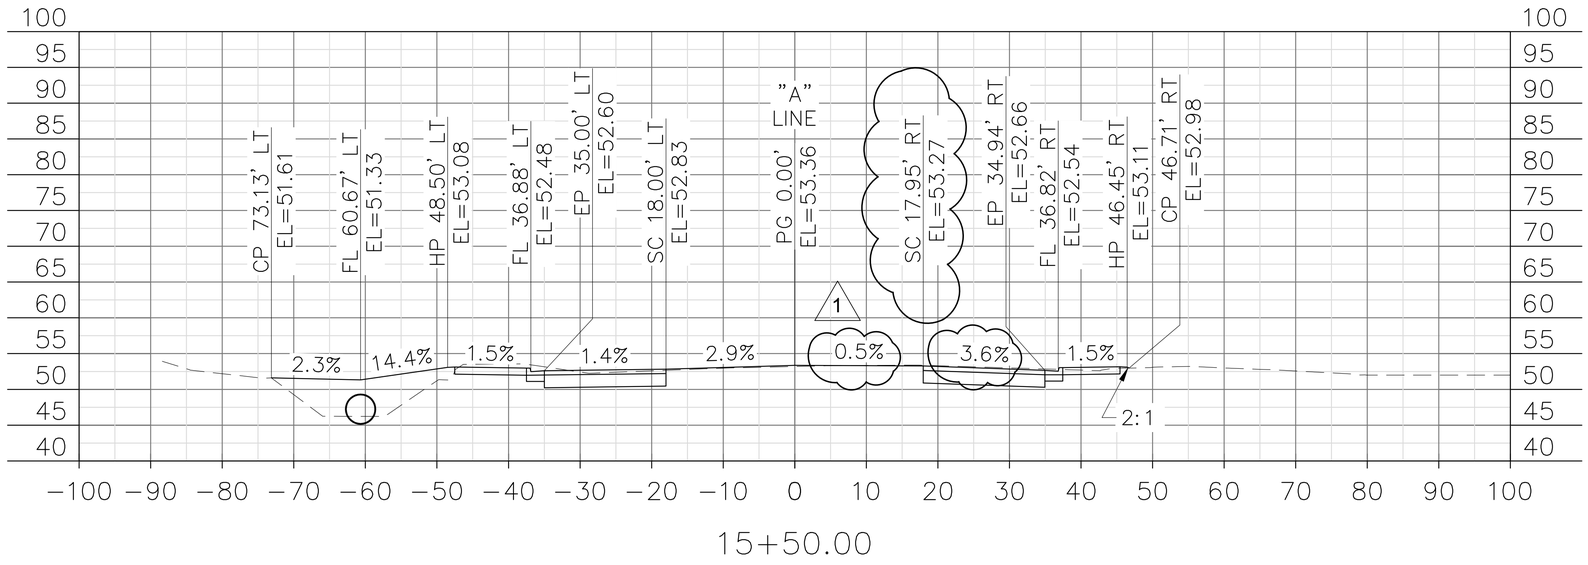

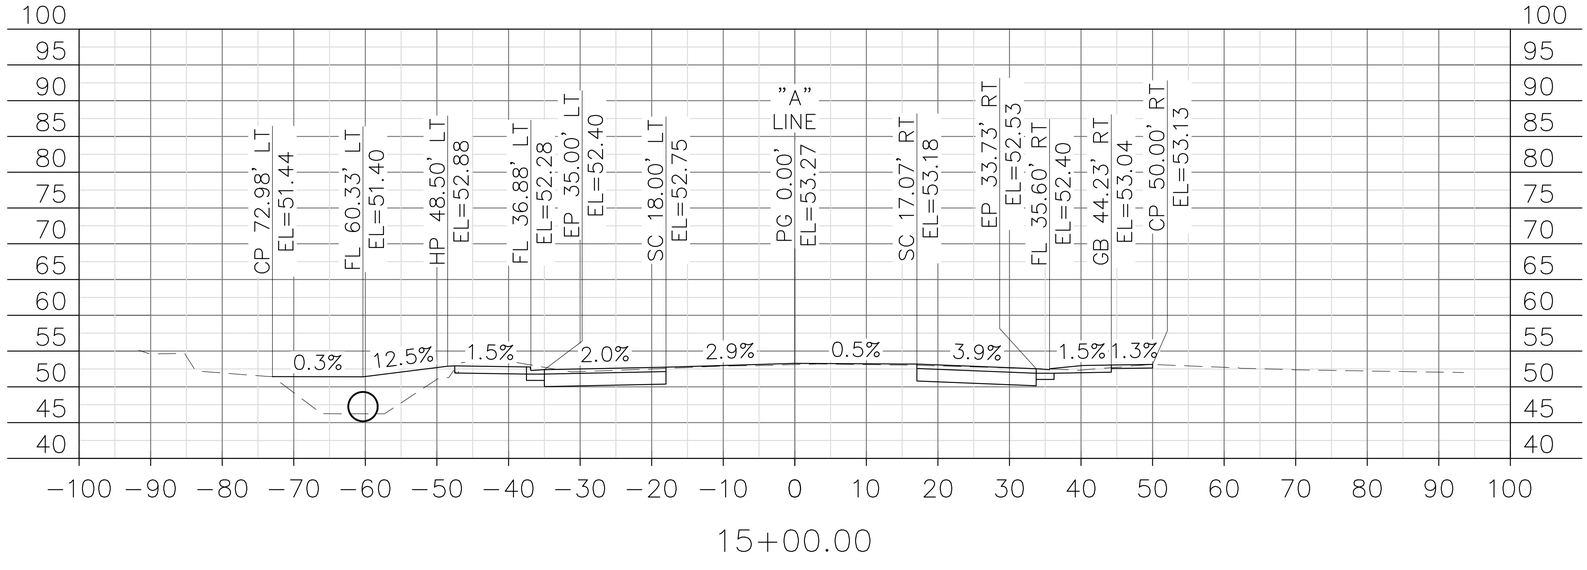

FOR ACCURATE SCALE WHEN PLOTTING USE 24" X 36" PAPER

02/05/15
DATE

dh drakehaglan AND ASSOCIATES
11060 White Rock Road, Suite 200
Rancho Cordova, CA 95670

REVISIONS			
STM	DATE	DESCRIPTION	APPROVED
1		REVISED PER ADDENDUM No. 1	

DESIGNED BY	M. MCCONNELL		
DRAWN BY	A. BOYES	CHECKED BY	J.SILVA
		SCALE	1"=10'

CITY OF TRACY

11th ST EAST TRACY OVERHEAD

11th STREET CROSS SECTIONS

CS-6

SHEET 6
OF 68 SHEETS

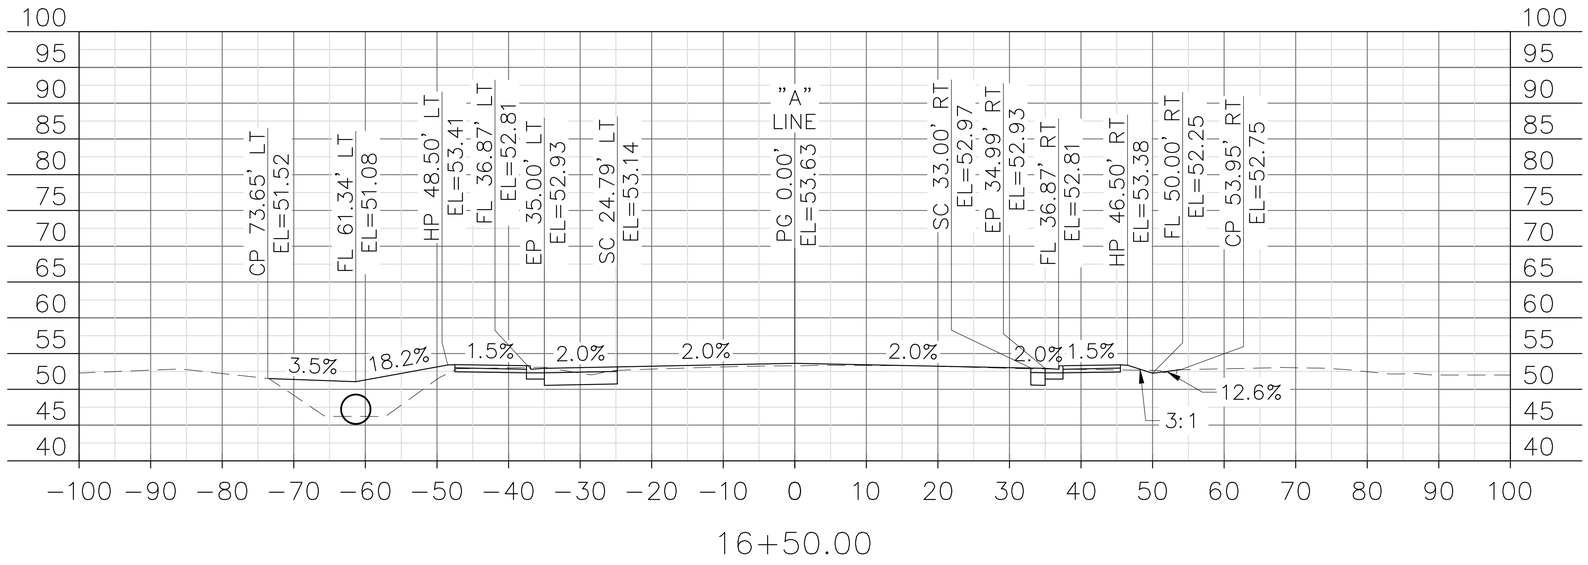

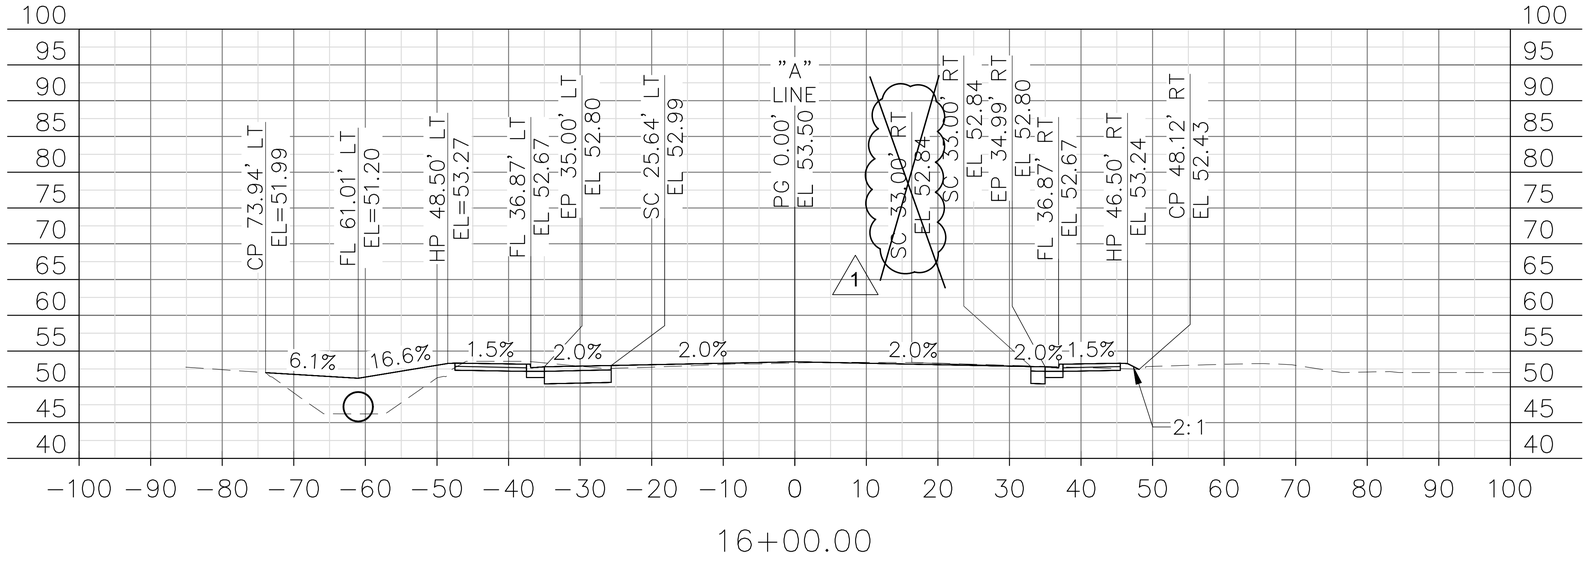

FOR ACCURATE SCALE WHEN PLOTTING USE 24" X 36" PAPER

02/05/15
DATE

dh drakehaglan AND ASSOCIATES
11060 White Rock Road, Suite 200
Rancho Cordova, CA 95670

REVISIONS			
STM	DATE	DESCRIPTION	APPROVED
1		REVISED PER ADDENDUM No. 1	

DESIGNED BY	DRAWN BY	CHECKED BY	SCALE
M. MCCONNELL	A. BOYES	J.SILVA	1"=10'

CITY OF TRACY

11th ST EAST TRACY OVERHEAD
11th STREET CROSS SECTIONS

CS-7

SHEET 7
OF 68 SHEETS

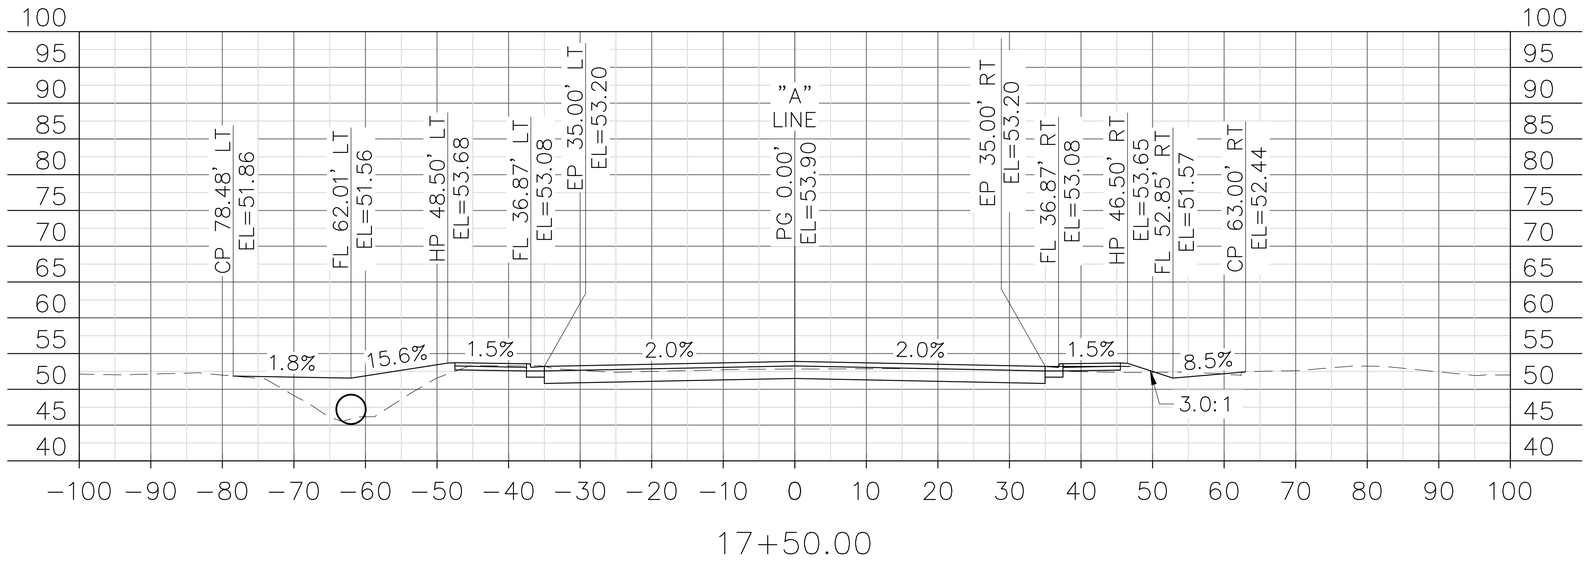

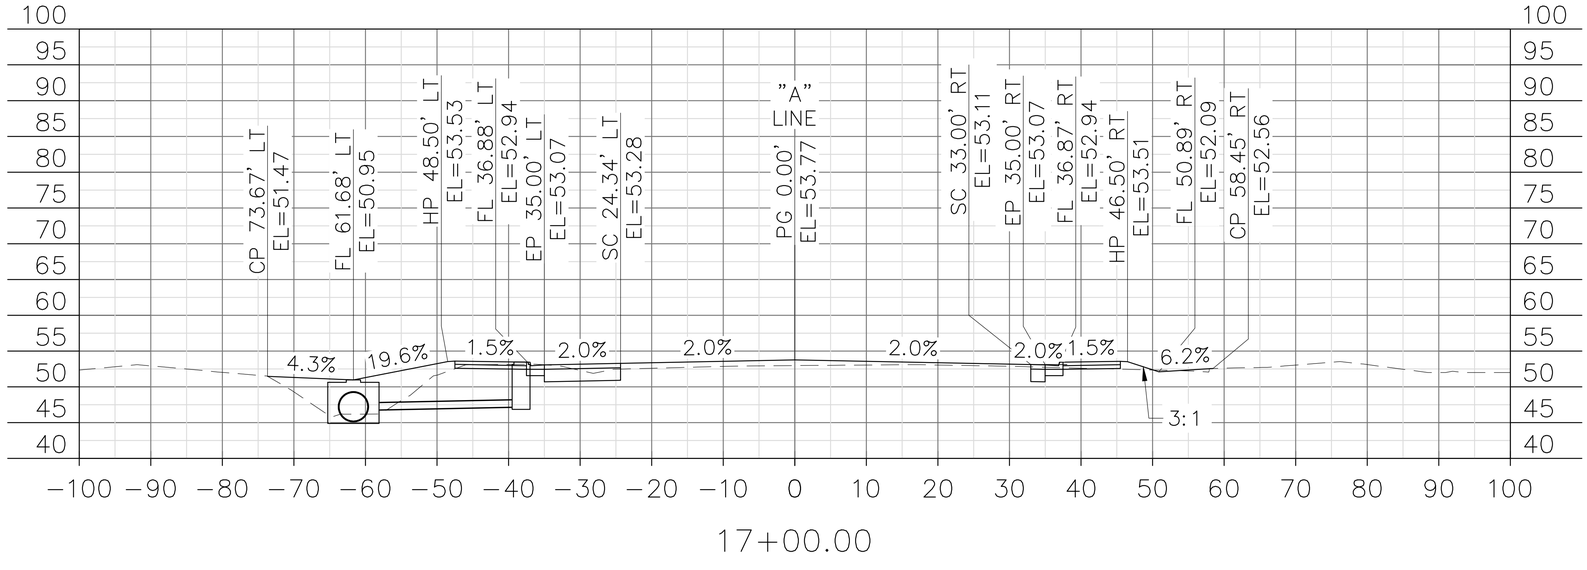

FOR ACCURATE SCALE WHEN PLOTTING USE 24" X 36" PAPER

02/05/15
DATE

dh drakehaglan AND ASSOCIATES
11080 White Rock Road, Suite 200
Rancho Cordova, CA 95670

STM	DATE	REVISIONS DESCRIPTION	APPROVED

DESIGNED BY M. MCCONNELL
DRAWN BY A. BOYES
CHECKED BY J.SILVA
SCALE 1"=10'

CITY OF TRACY

11th ST EAST TRACY OVERHEAD
11th STREET CROSS SECTIONS

CS-8

SHEET 8
OF 68 SHEETS

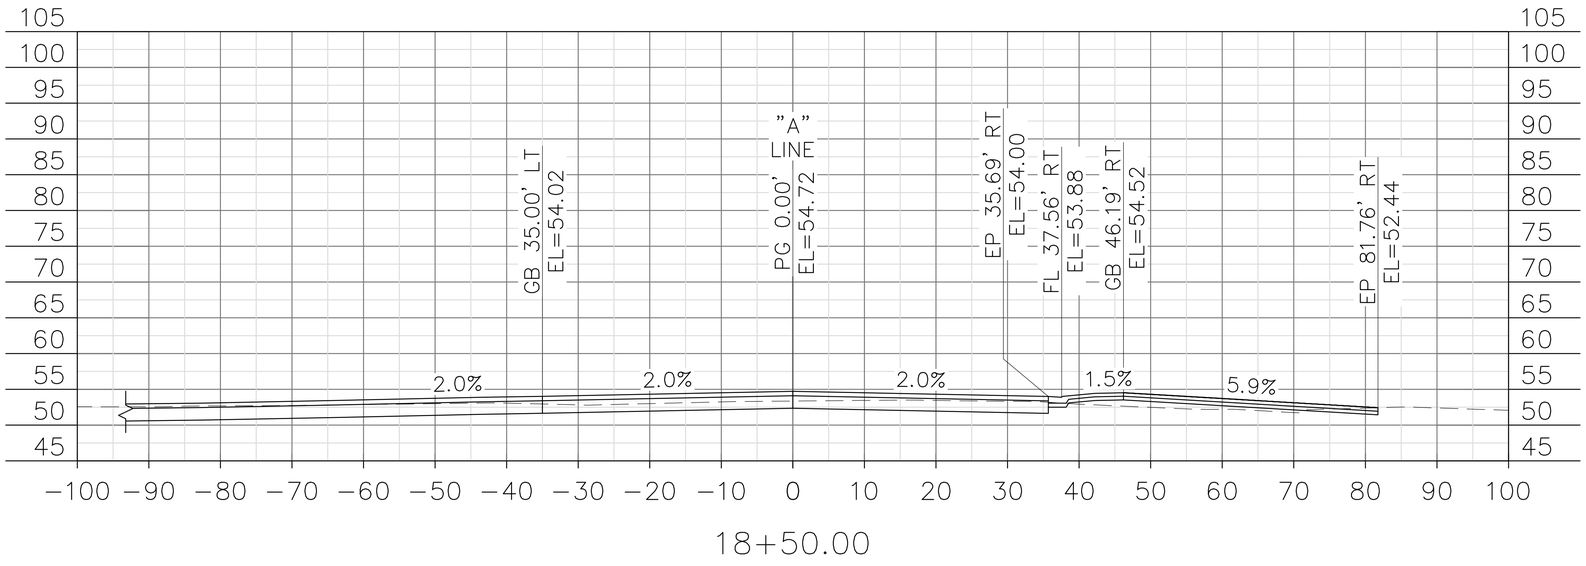

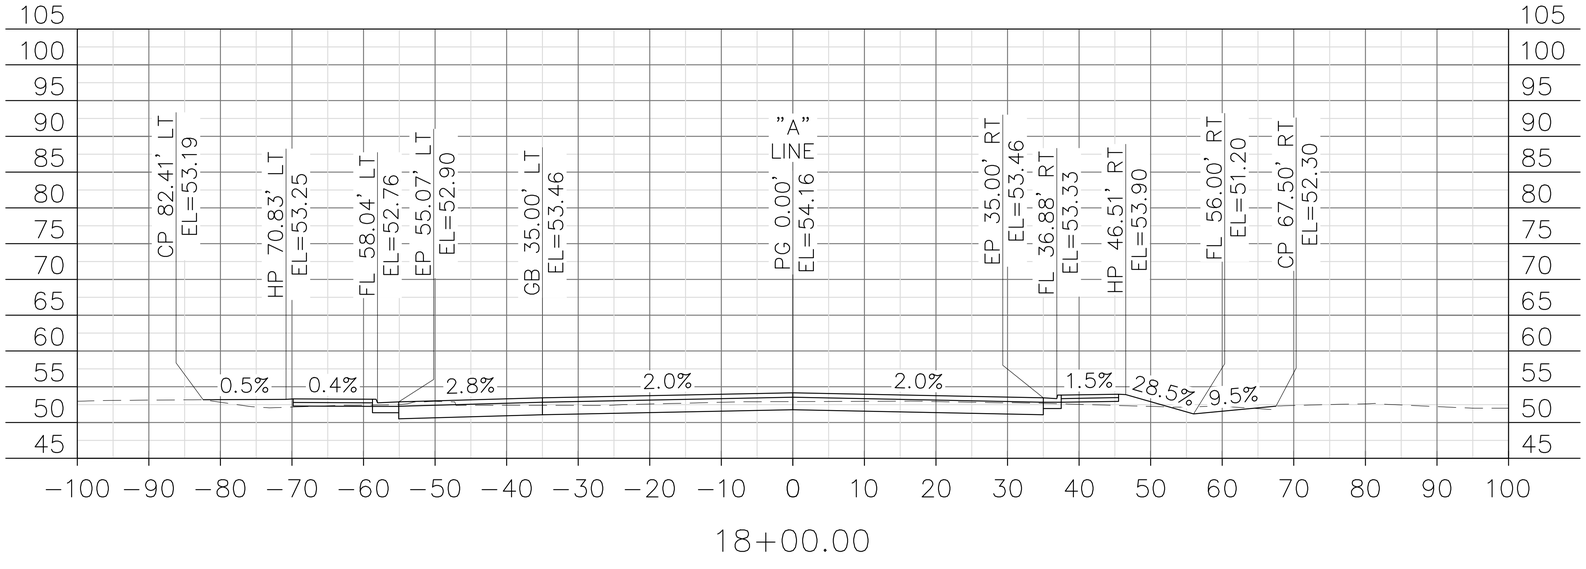

FOR ACCURATE SCALE WHEN PLOTTING USE 24" X 36" PAPER

02/05/15
DATE

dh drakehaglan AND ASSOCIATES
11080 White Rock Road, Suite 200
Rancho Cordova, CA 95670

REVISIONS			
STM	DATE	DESCRIPTION	APPROVED

DESIGNED BY	M. MCCONNELL	CHECKED BY	J.SILVA
DRAWN BY	A. BOYES	SCALE	1"=10'

CITY OF TRACY

11th ST EAST TRACY OVERHEAD
11th STREET CROSS SECTIONS

CS-9

SHEET 9
OF 68 SHEETS

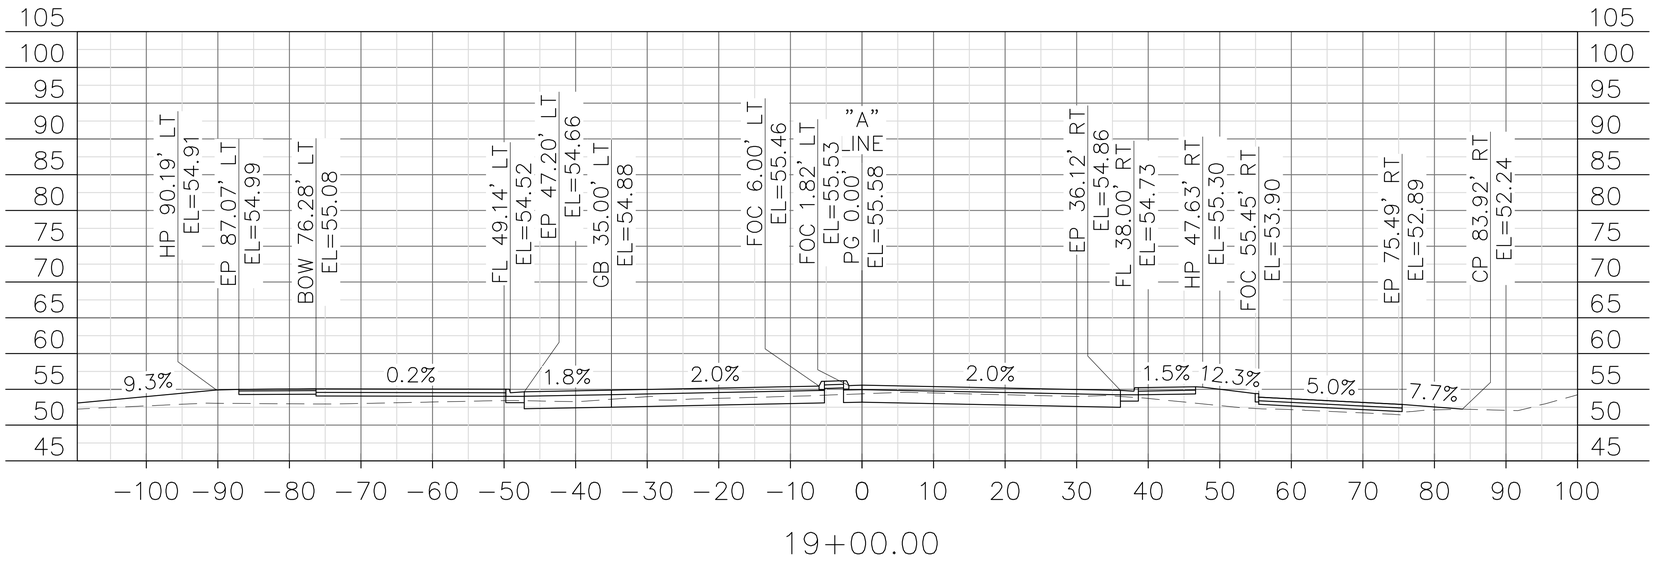

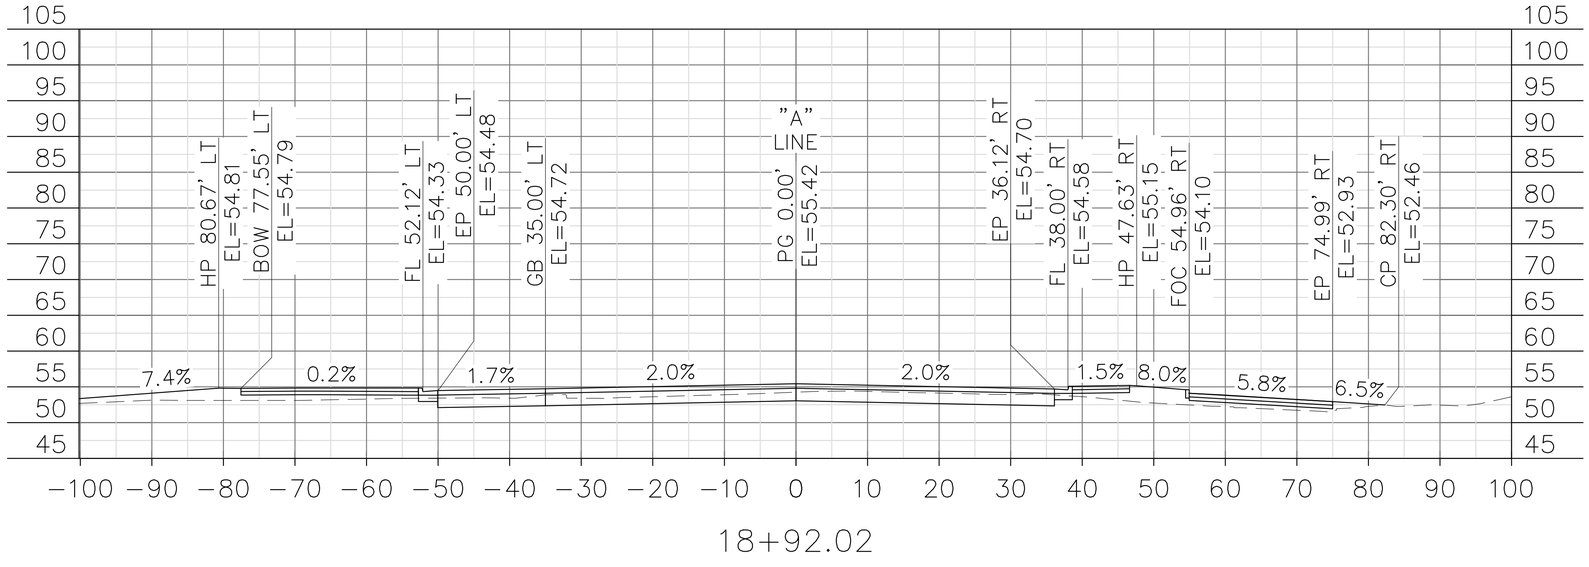

FOR ACCURATE SCALE WHEN PLOTTING USE 24" X 36" PAPER

02/05/15
DATE

dh drakehaglan AND ASSOCIATES
11060 White Rock Road, Suite 200
Rancho Cordova, CA 95670

REVISIONS			
STM	DATE	DESCRIPTION	APPROVED

DESIGNED BY	DRAWN BY	CHECKED BY	SCALE
M. MCCONNELL	A. BOYES	J.SILVA	1"=10'

CITY OF TRACY

11th ST EAST TRACY OVERHEAD
11th STREET CROSS SECTIONS

CS-10

SHEET 10
OF 68 SHEETS

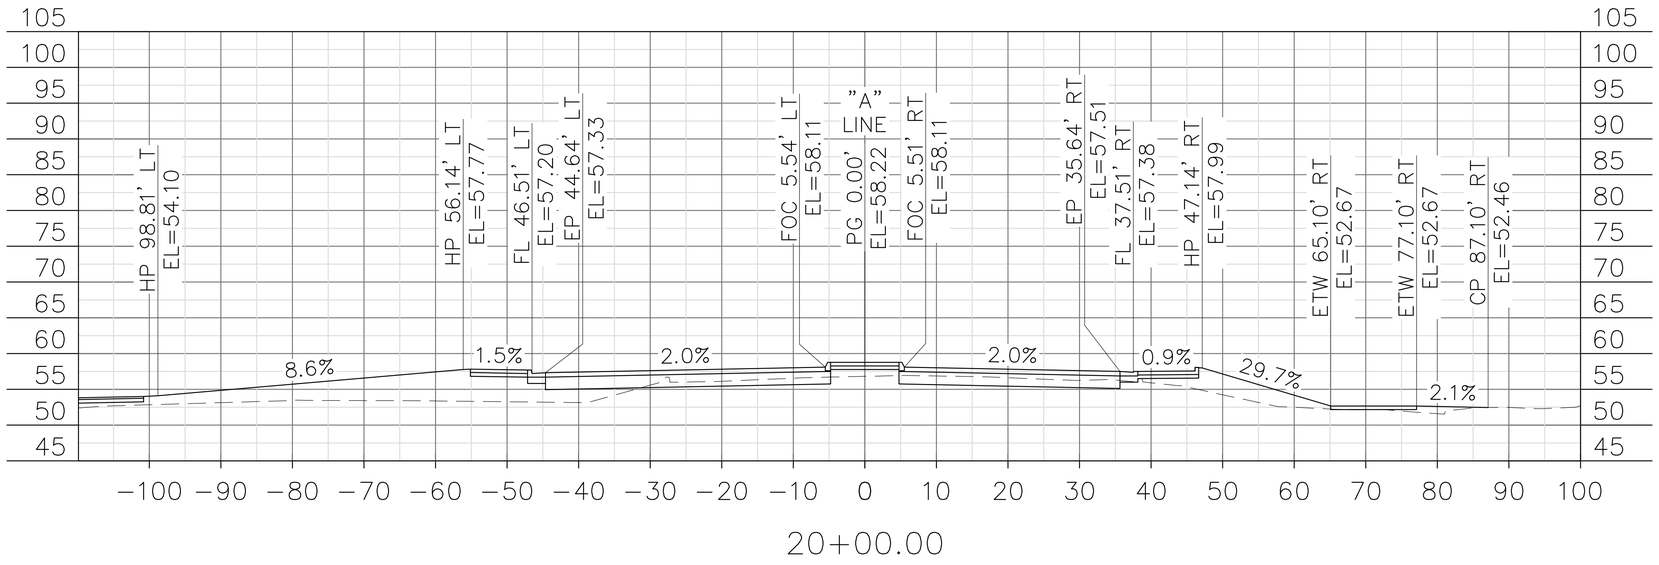

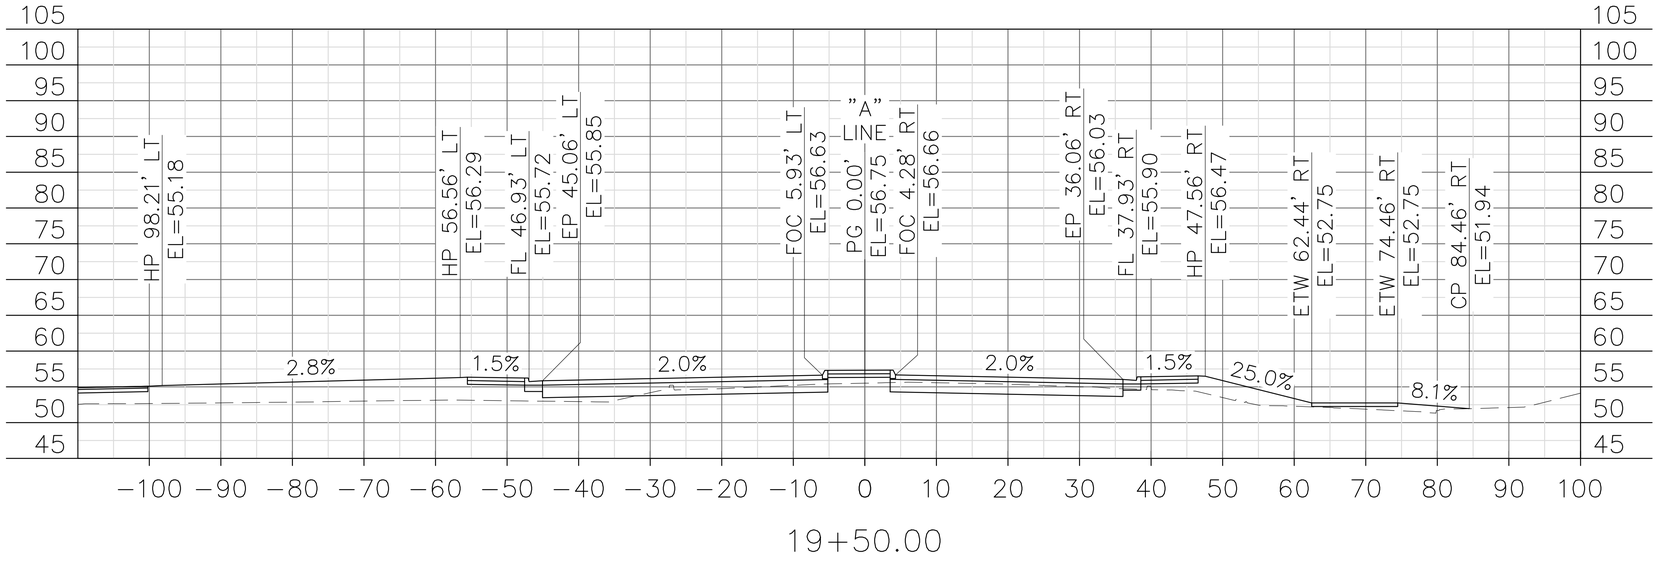

FOR ACCURATE SCALE WHEN PLOTTING USE 24" X 36" PAPER

02/05/15
DATE

dh drakehaglan AND ASSOCIATES
11060 White Rock Road, Suite 200
Rancho Cordova, CA 95670

REVISIONS			
STM	DATE	DESCRIPTION	APPROVED

DESIGNED BY M. MCCONNELL
DRAWN BY A. BOYES
CHECKED BY J.SILVA
SCALE 1"=10'

CITY OF TRACY

11th ST EAST TRACY OVERHEAD
11th STREET CROSS SECTIONS

CS-11

SHEET 11
OF 68 SHEETS

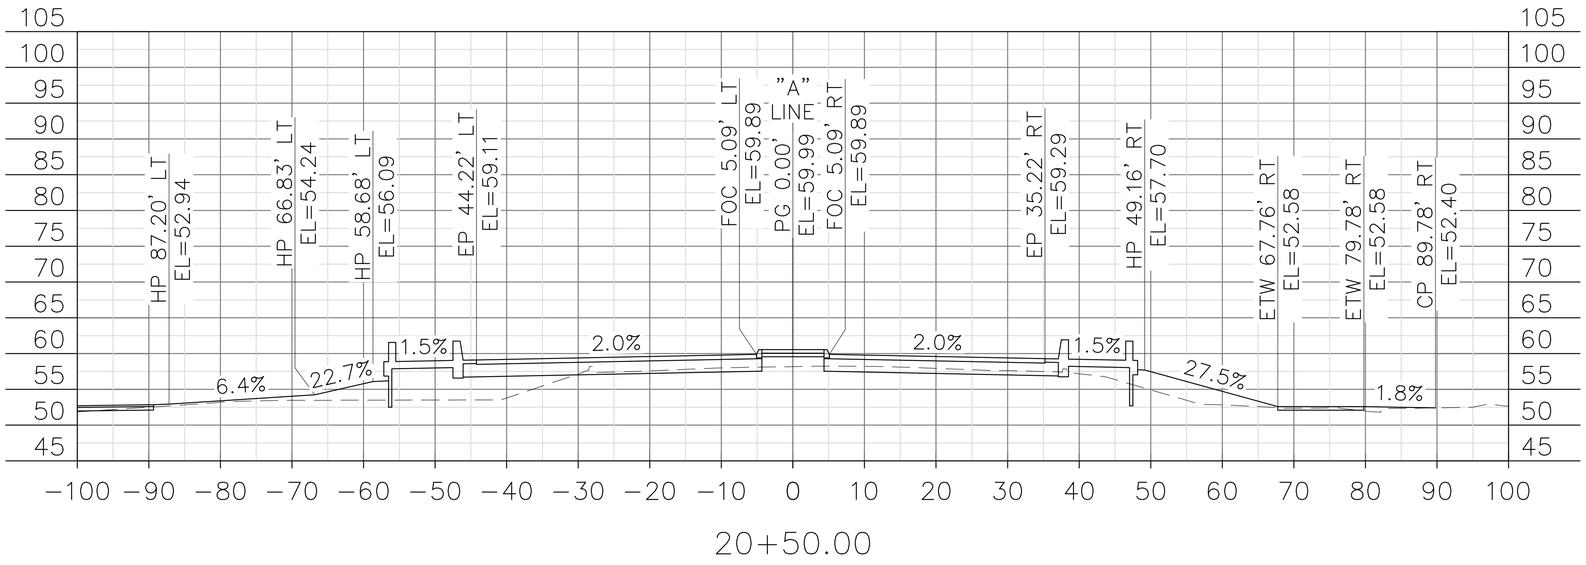

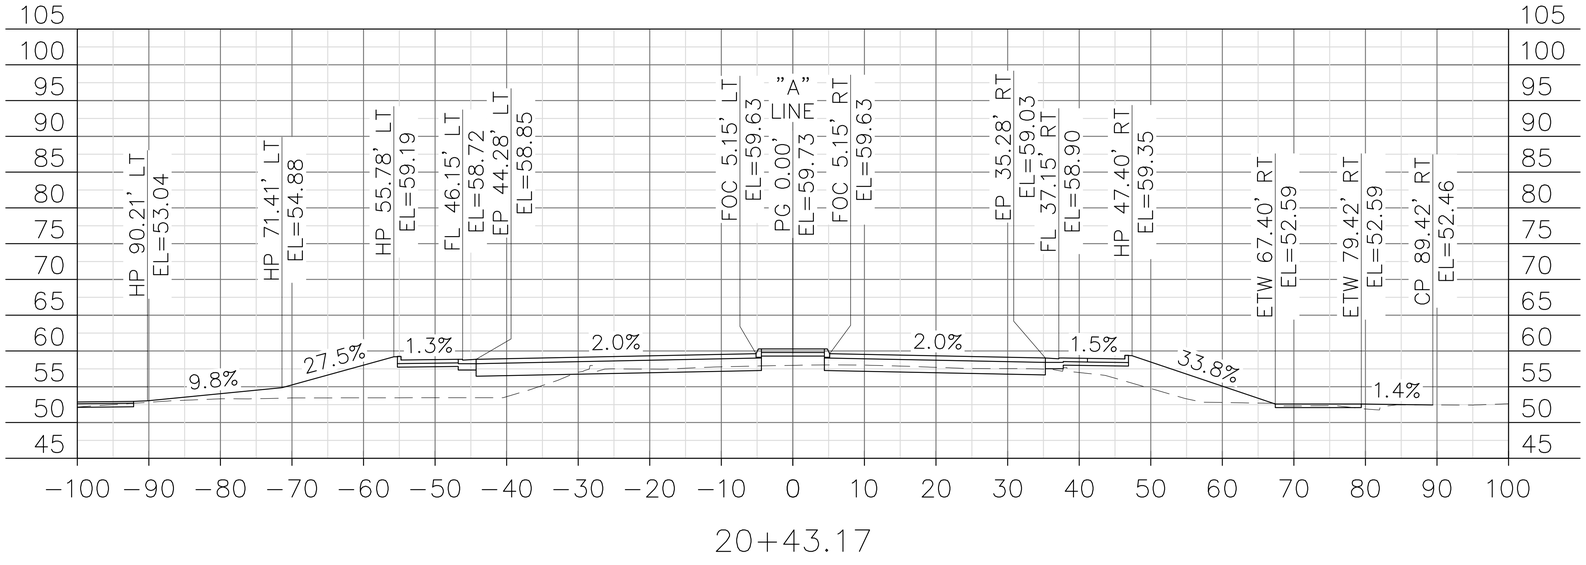

FOR ACCURATE SCALE WHEN PLOTTING USE 24" X 36" PAPER

02/05/15
DATE

dh drakehaglan AND ASSOCIATES
11080 White Rock Road, Suite 200
Rancho Cordova, CA 95670

REVISIONS			
STM	DATE	DESCRIPTION	APPROVED

DESIGNED BY M. MCCONNELL	DRAWN BY A. BOYES	CHECKED BY J.SILVA	SCALE 1"=10'

CITY OF TRACY

11th ST EAST TRACY OVERHEAD

11th STREET CROSS SECTIONS

CS-12

SHEET 12
OF 68 SHEETS

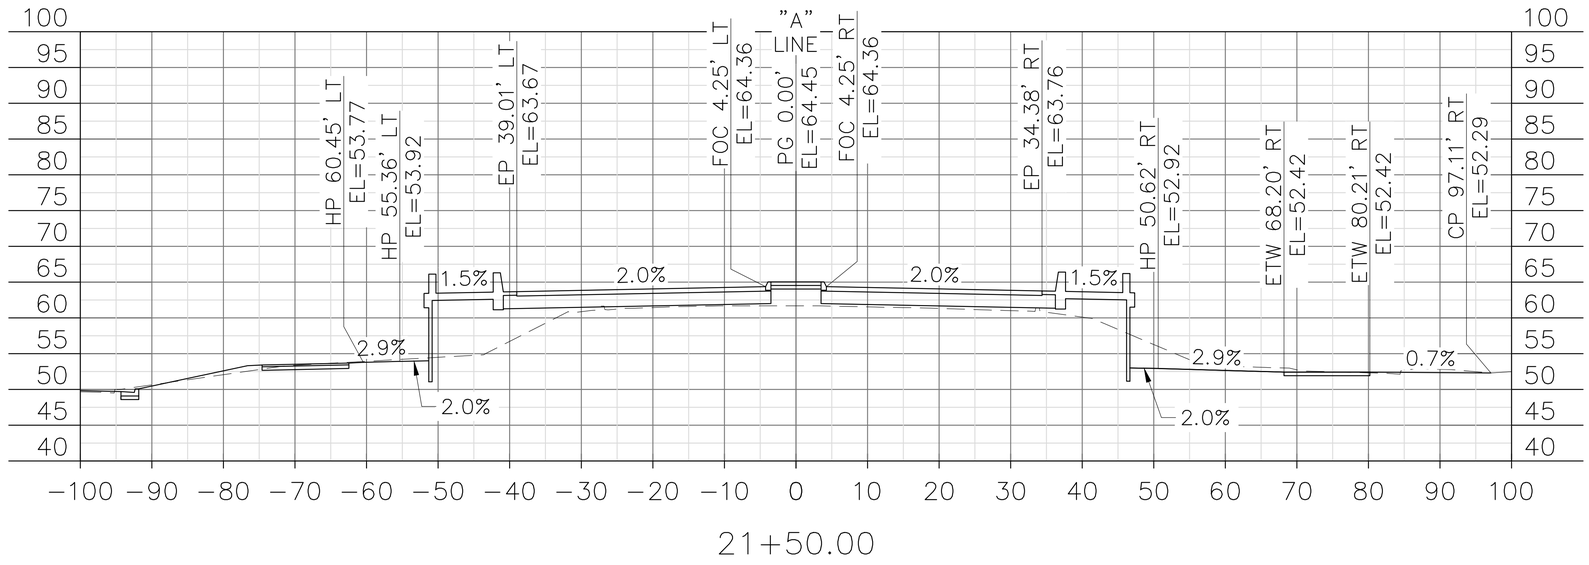

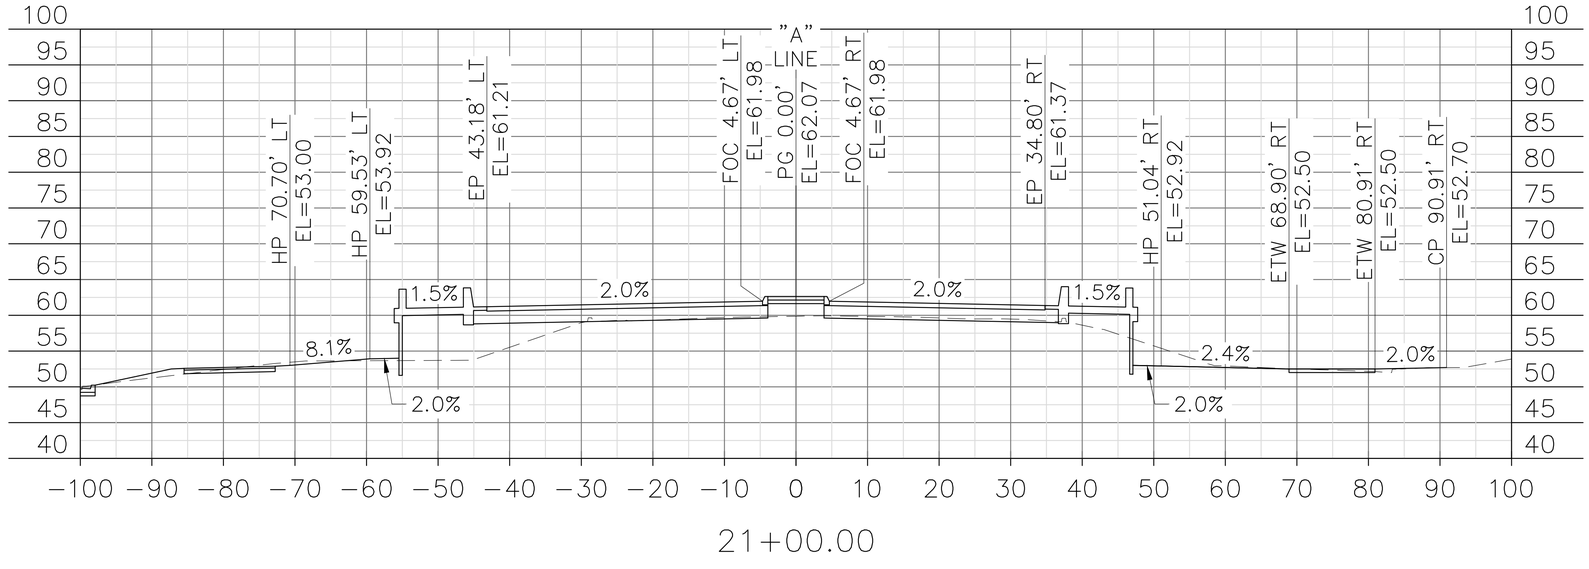

FOR ACCURATE SCALE WHEN PLOTTING USE 24" X 36" PAPER

02/05/15
DATE

dh drakehaglan AND ASSOCIATES
11080 White Rock Road, Suite 200
Rancho Cordova, CA 95670

REVISIONS			
STM	DATE	DESCRIPTION	APPROVED

DESIGNED BY	M. MCCONNELL	SCALE	1"=10'
DRAWN BY	A. BOYES		
CHECKED BY	J.SILVA		

CITY OF TRACY

11th ST EAST TRACY OVERHEAD
11th STREET CROSS SECTIONS

CS-13

SHEET 13
OF 68 SHEETS

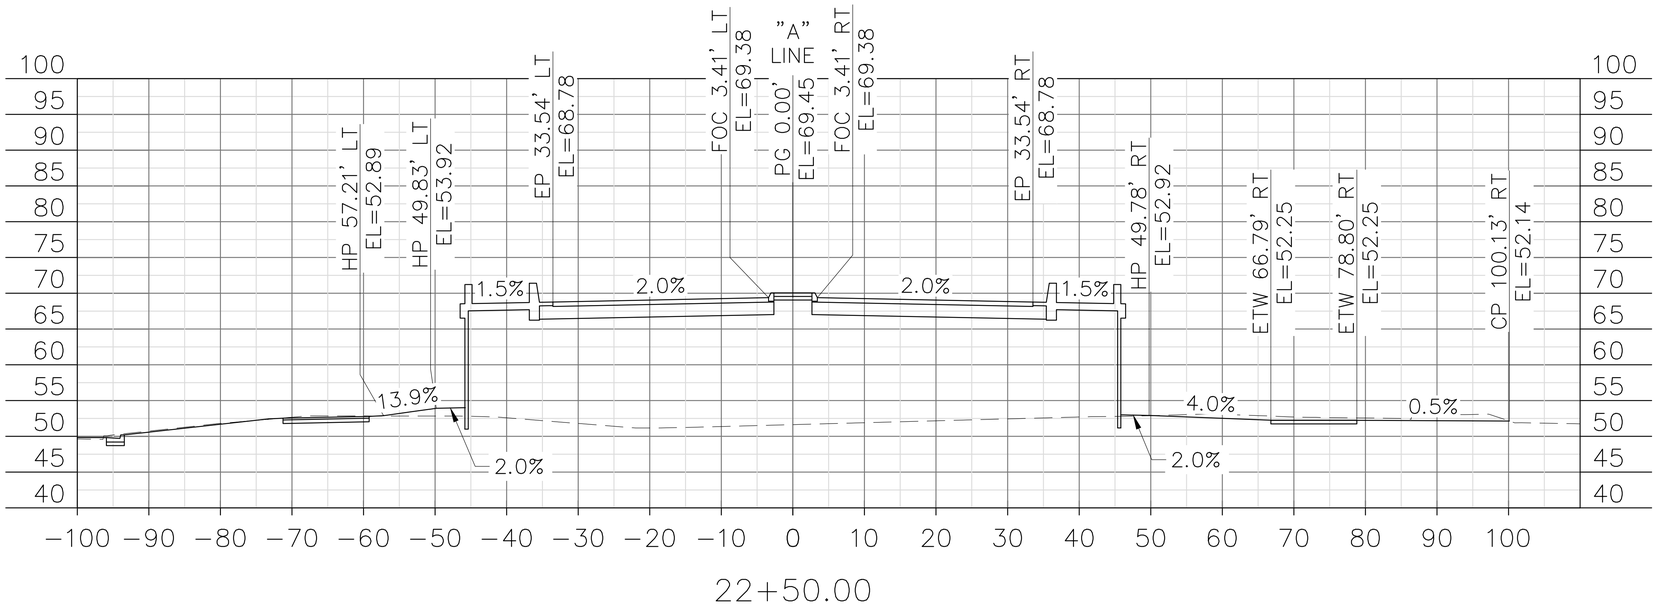

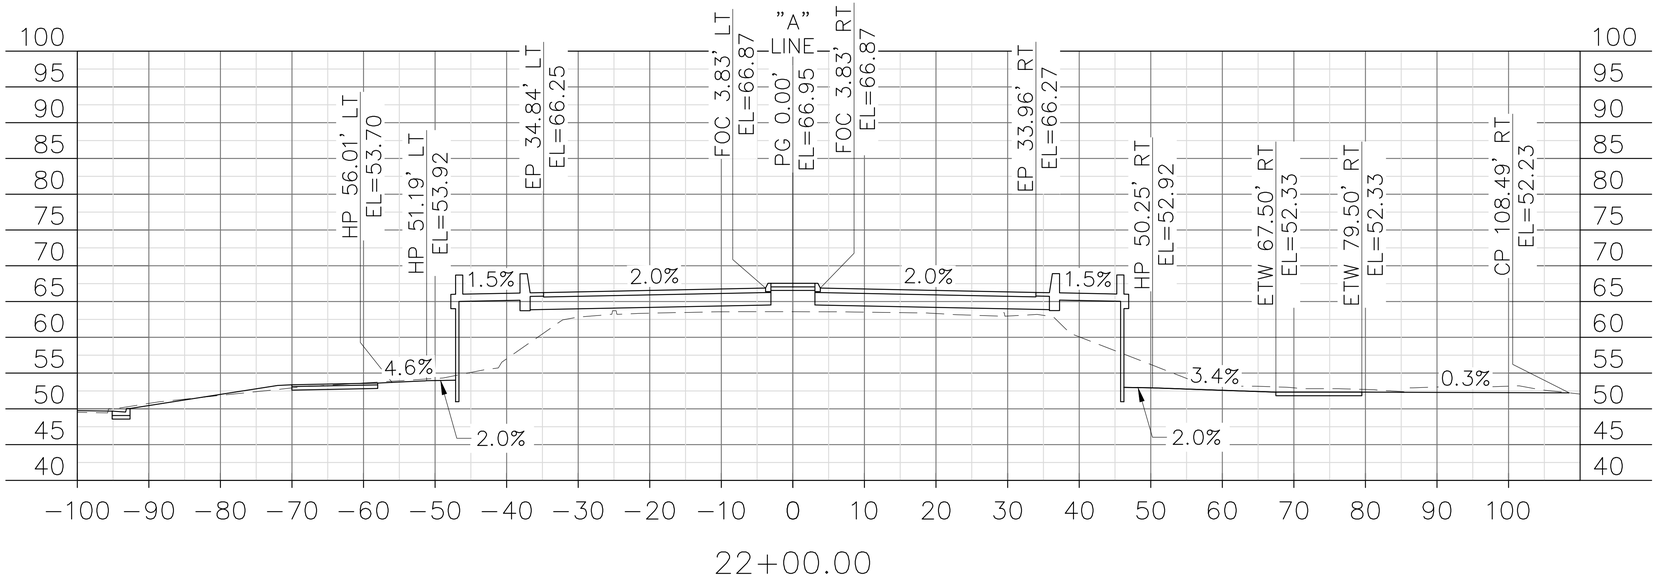

FOR ACCURATE SCALE WHEN PLOTTING USE 24" X 36" PAPER

02/05/15
DATE

dh drakehaglan AND ASSOCIATES
11080 White Rock Road, Suite 200
Rancho Cordova, CA 95670

REVISIONS			
STM	DATE	DESCRIPTION	APPROVED

DESIGNED BY	M. MCCONNELL		
DRAWN BY	A. BOYES	CHECKED BY	J.SILVA
		SCALE	1"=10'

CITY OF TRACY

11th ST EAST TRACY OVERHEAD
11th STREET CROSS SECTIONS

CS-14

SHEET 14
OF 68 SHEETS

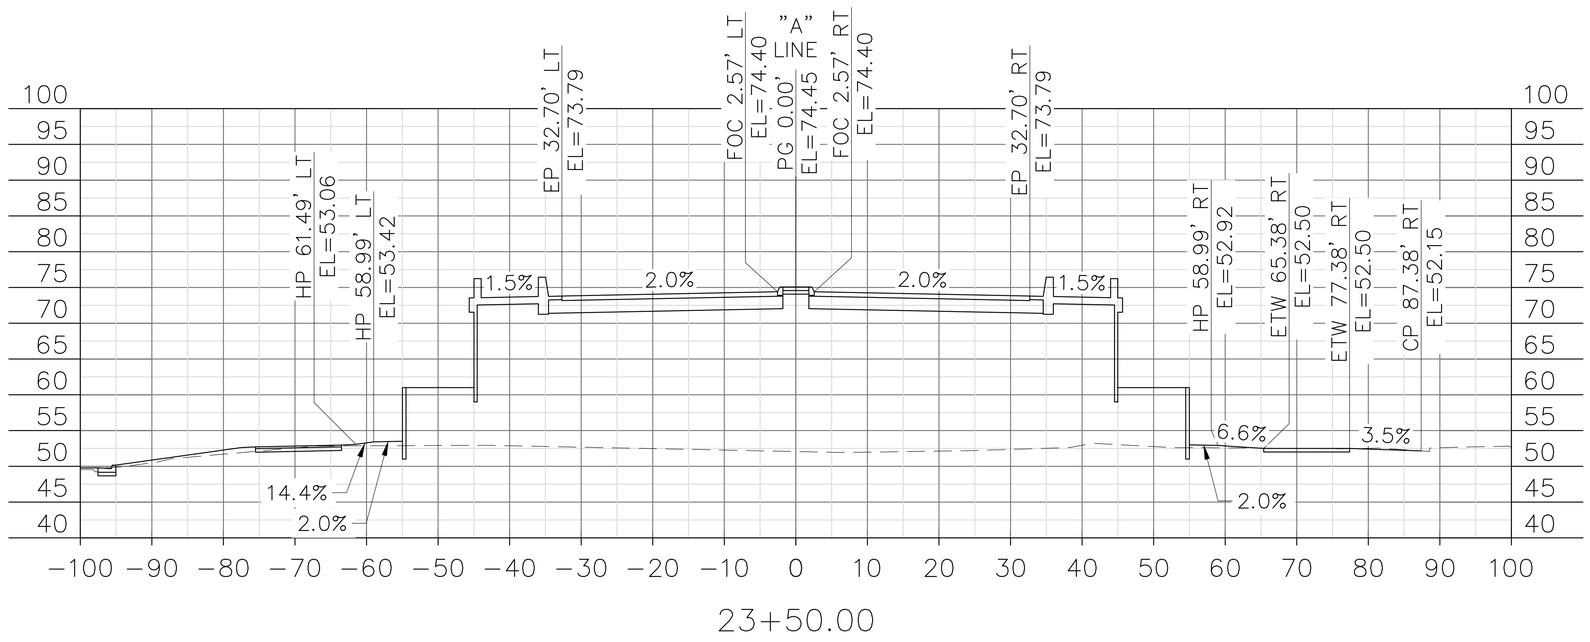

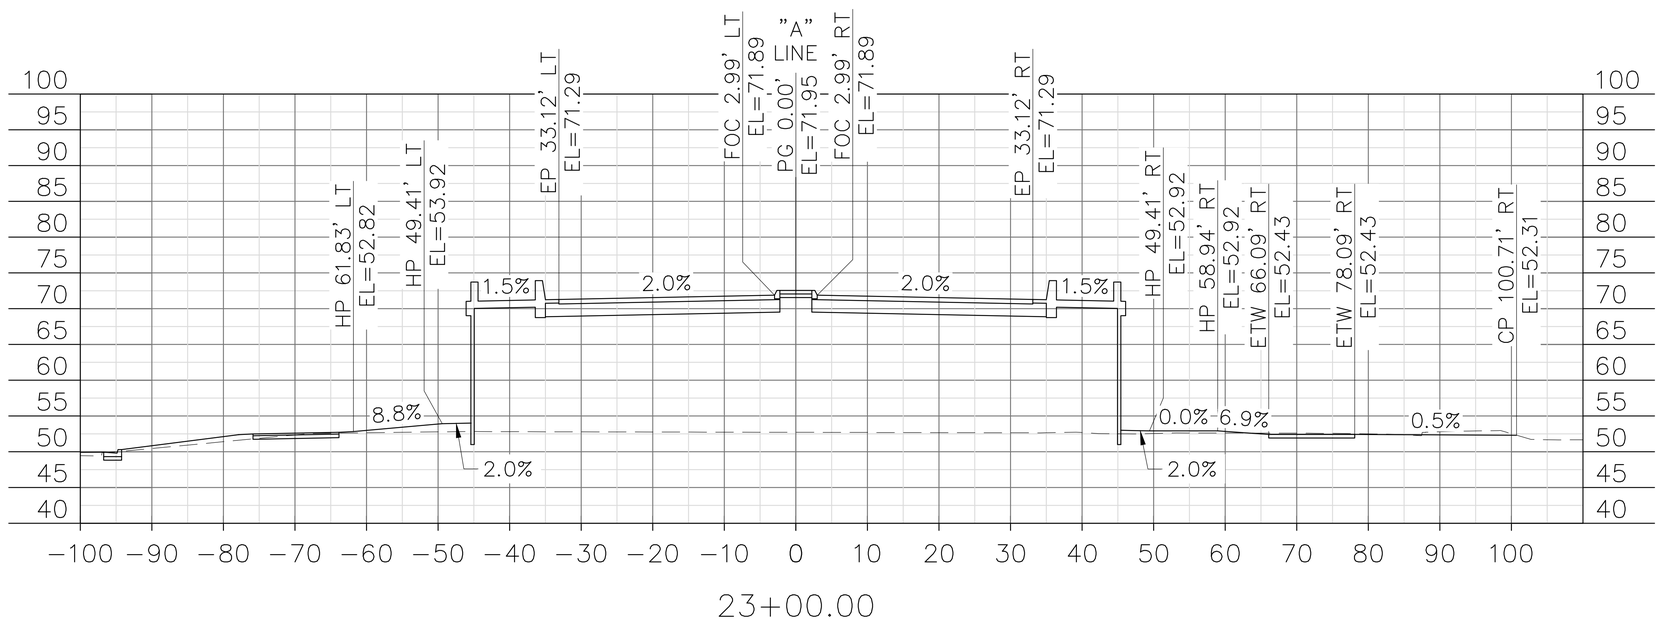

FOR ACCURATE SCALE WHEN PLOTTING USE 24" X 36" PAPER

02/05/15
DATE

dh drakehaglan AND ASSOCIATES
11060 White Rock Road, Suite 200
Rancho Cordova, CA 95670

STM	DATE	REVISIONS DESCRIPTION	APPROVED

DESIGNED BY	DRAWN BY	CHECKED BY	SCALE
M. MCCONNELL	A. BOYES	J. SILVA	1"=10'

CITY OF TRACY

11th ST EAST TRACY OVERHEAD
11th STREET CROSS SECTIONS

CS-15

SHEET 15
OF 68 SHEETS

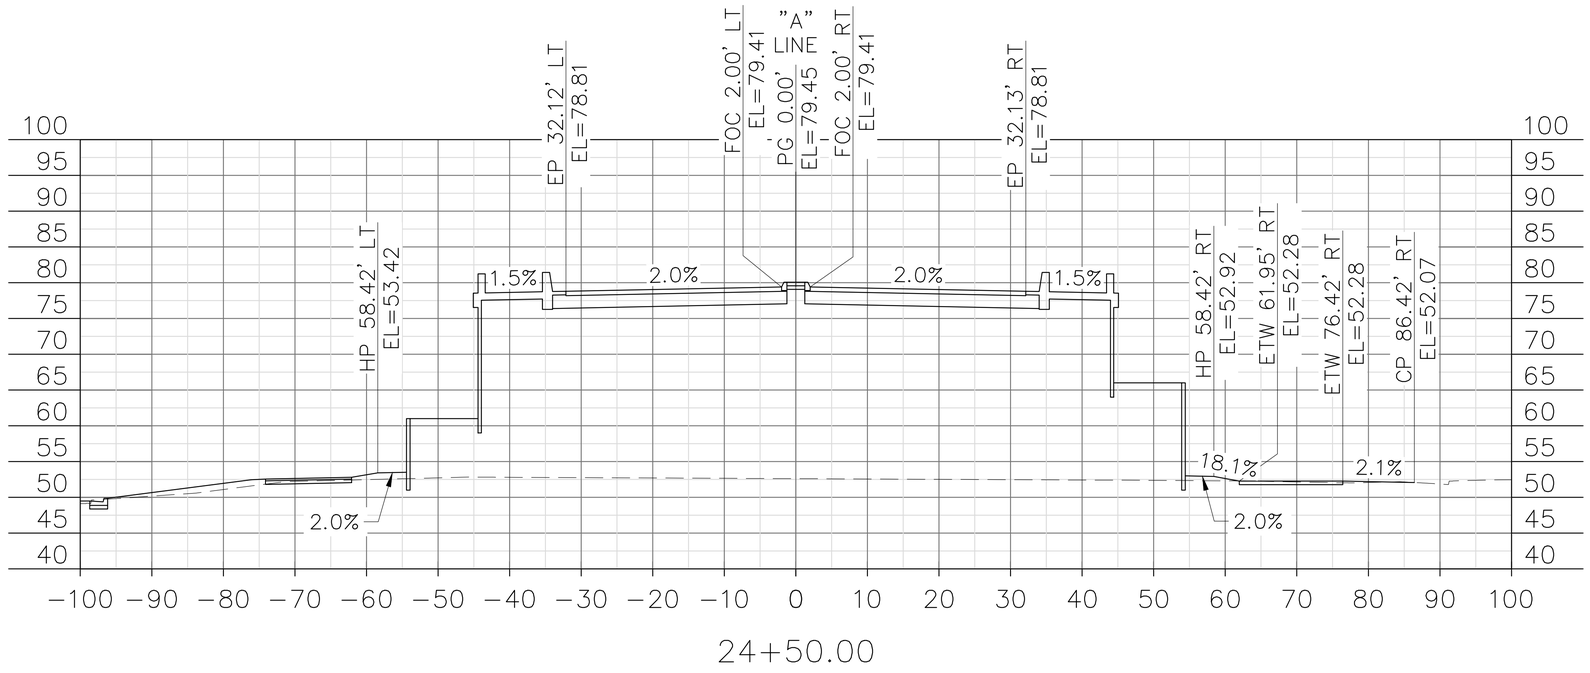

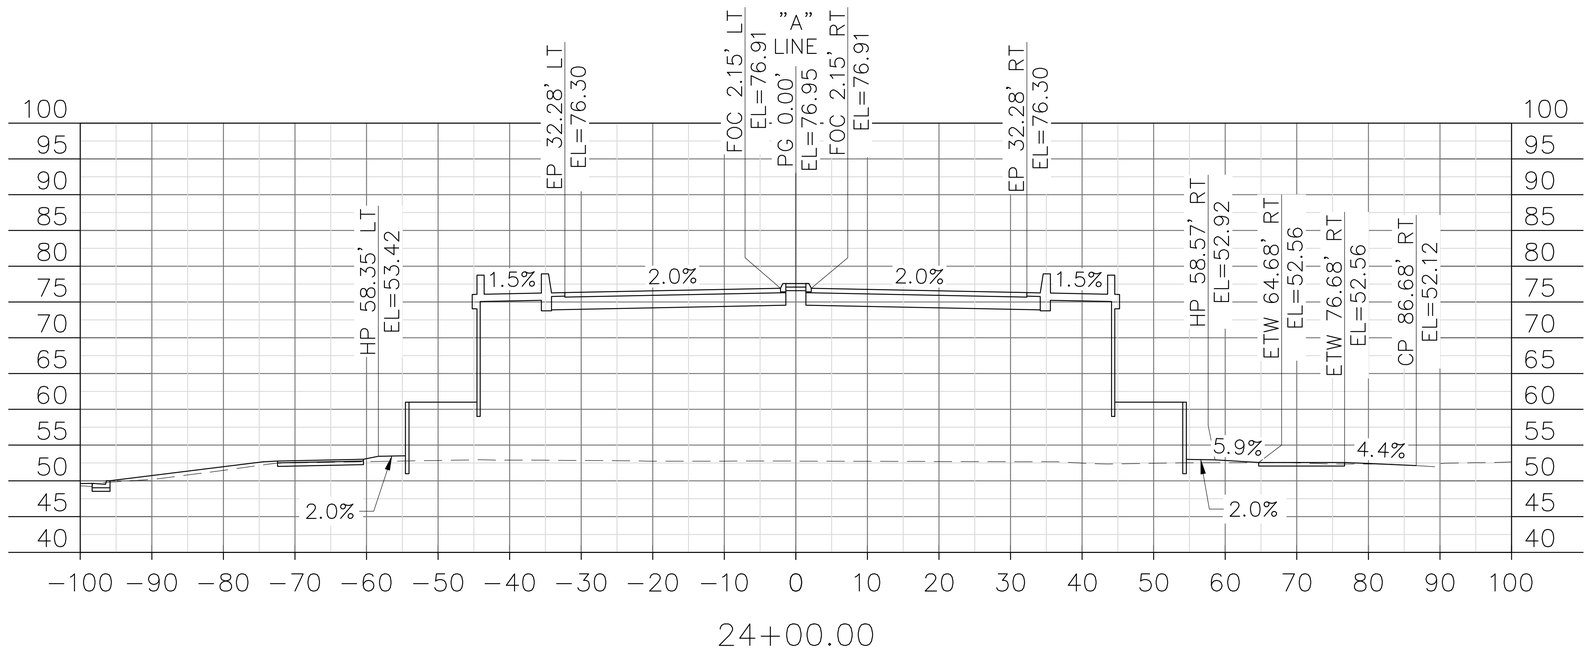

FOR ACCURATE SCALE WHEN PLOTTING USE 24" X 36" PAPER

02/05/15
DATE

dh drakehaglan AND ASSOCIATES
11080 White Rock Road, Suite 200
Rancho Cordova, CA 95670

STM	DATE	REVISIONS DESCRIPTION	APPROVED

DESIGNED BY	DRAWN BY	CHECKED BY	SCALE
M. MCCONNELL	A. BOYES	J. SILVA	1"=10'

CITY OF TRACY

11th ST EAST TRACY OVERHEAD

11th STREET CROSS SECTIONS

CS-16

SHEET 16
OF 68 SHEETS

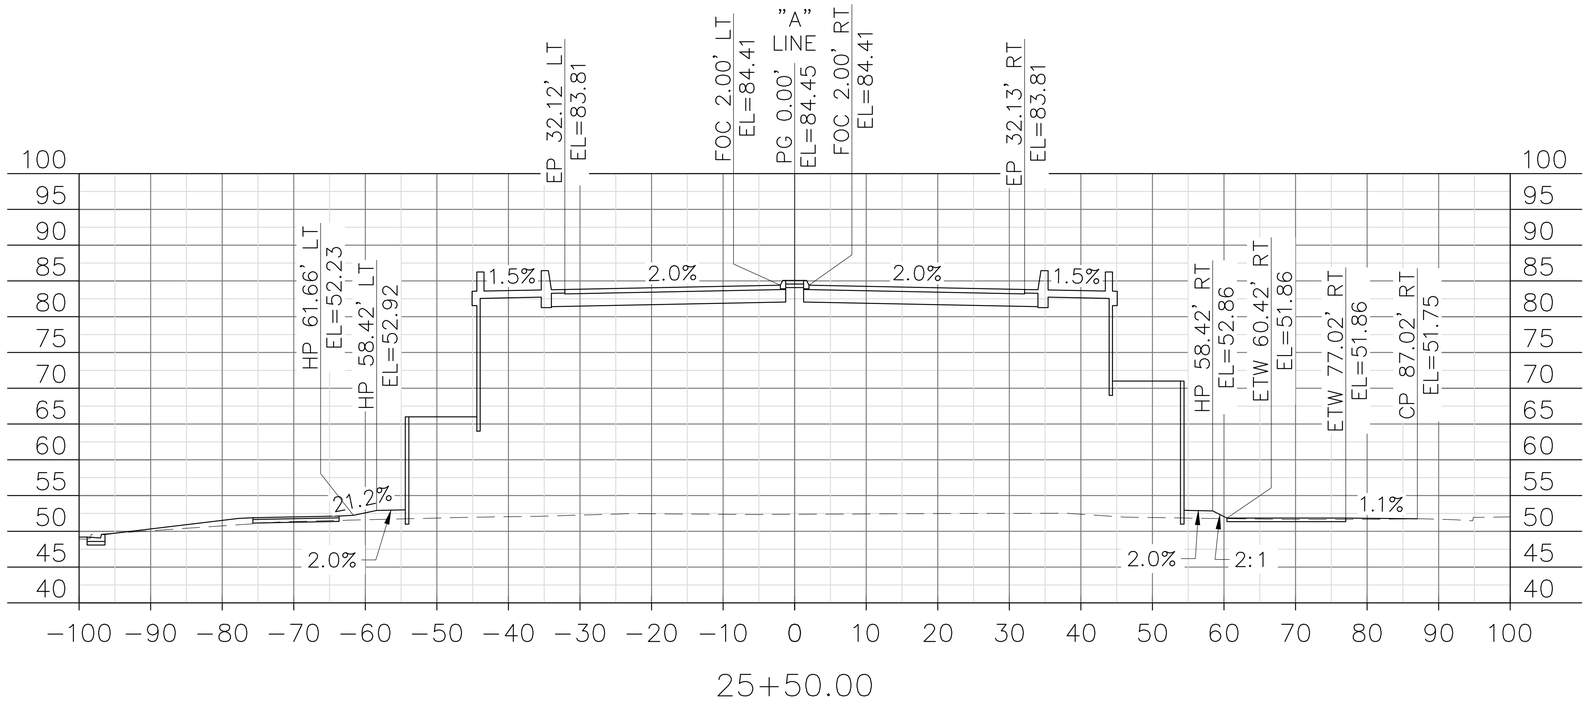

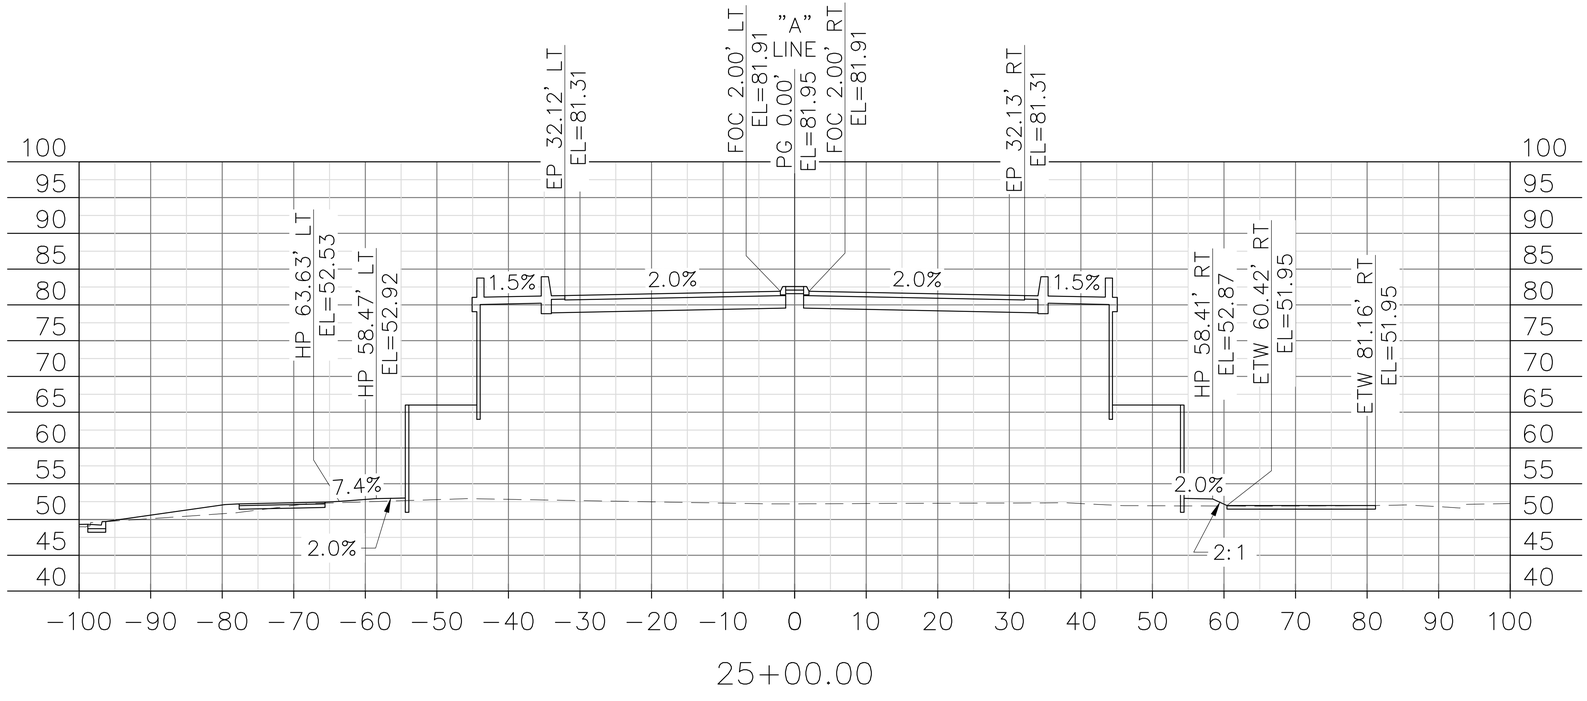

FOR ACCURATE SCALE WHEN PLOTTING USE 24" X 36" PAPER

02/05/15
DATE

dh drakehaglan AND ASSOCIATES
11080 White Rock Road, Suite 200
Rancho Cordova, CA 95670

REVISIONS			
STM	DATE	DESCRIPTION	APPROVED

DESIGNED BY M. MCCONNELL
DRAWN BY A. BOYES
CHECKED BY J.SILVA
SCALE 1"=10'

CITY OF TRACY

11th ST EAST TRACY OVERHEAD

11th STREET CROSS SECTIONS

CS-17

SHEET 17
OF 68 SHEETS

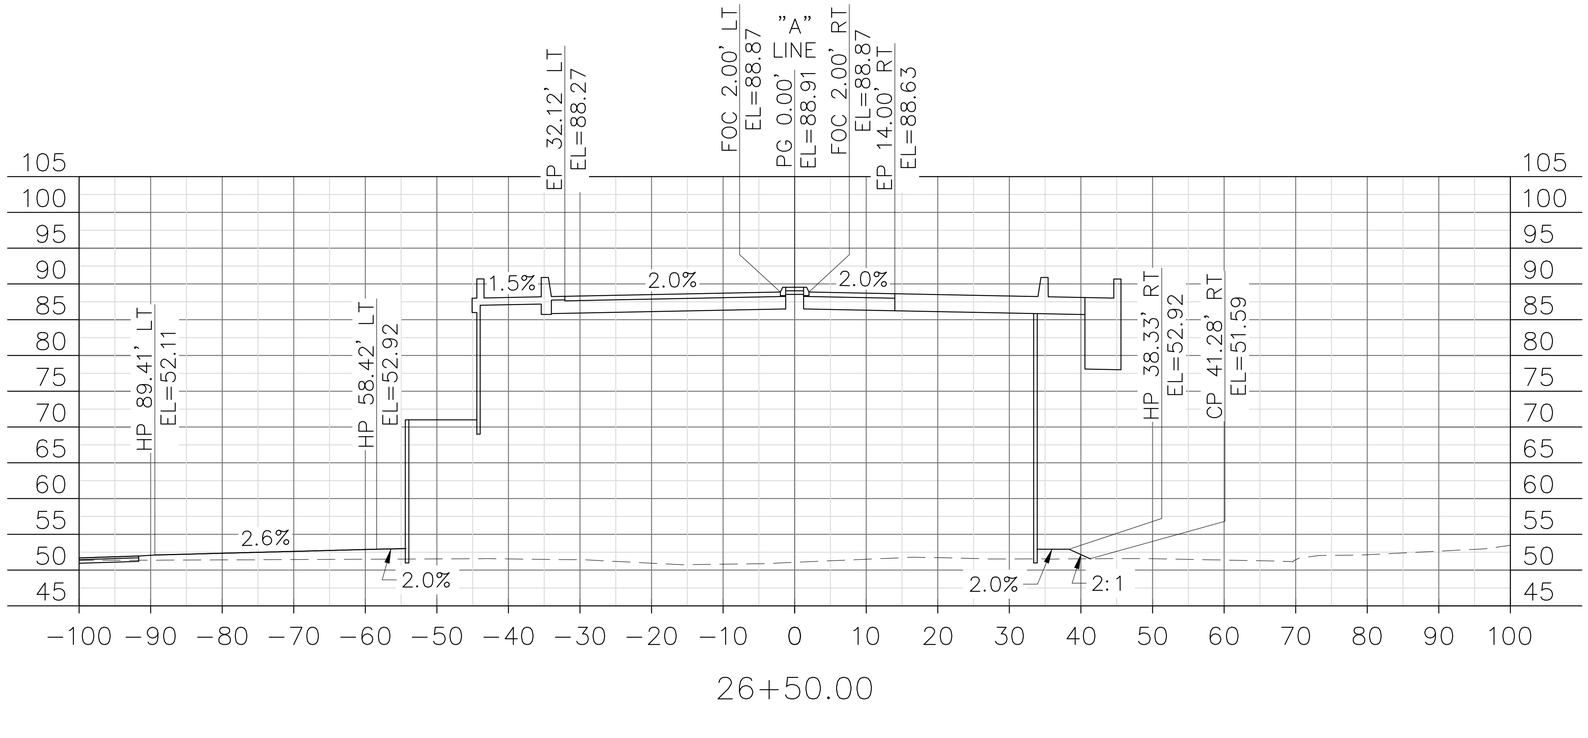

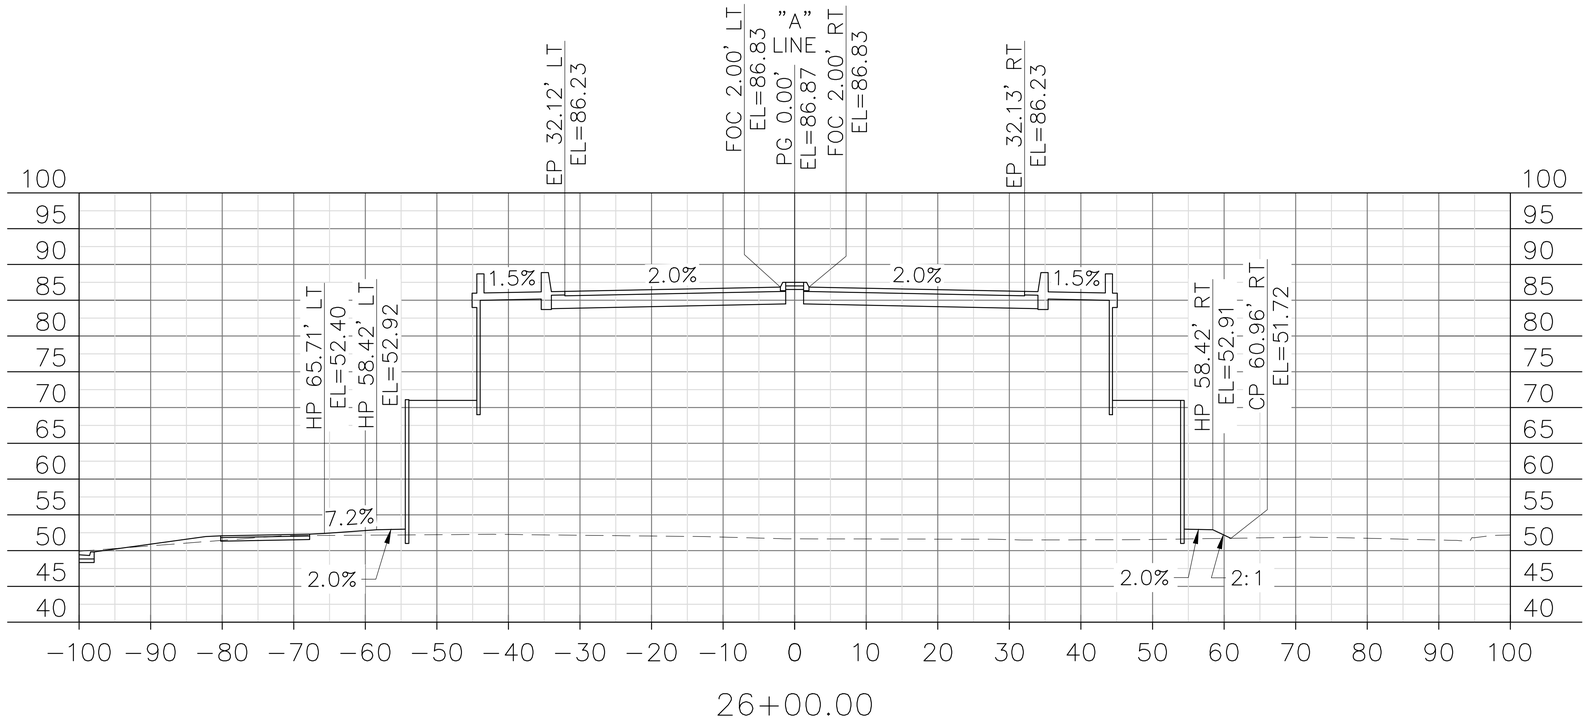

FOR ACCURATE SCALE WHEN PLOTTING USE 24" X 36" PAPER

02/05/15
DATE

dh drakehaglan AND ASSOCIATES
11060 White Rock Road, Suite 200
Rancho Cordova, CA 95670

STM	REVISIONS DATE	DESCRIPTION	APPROVED

DESIGNED BY M. MCCONNELL
DRAWN BY A. BOYES
CHECKED BY J.SILVA
SCALE 1"=10'

CITY OF TRACY

11th ST EAST TRACY OVERHEAD

11th STREET CROSS SECTIONS

CS-18

SHEET 18
OF 68 SHEETS

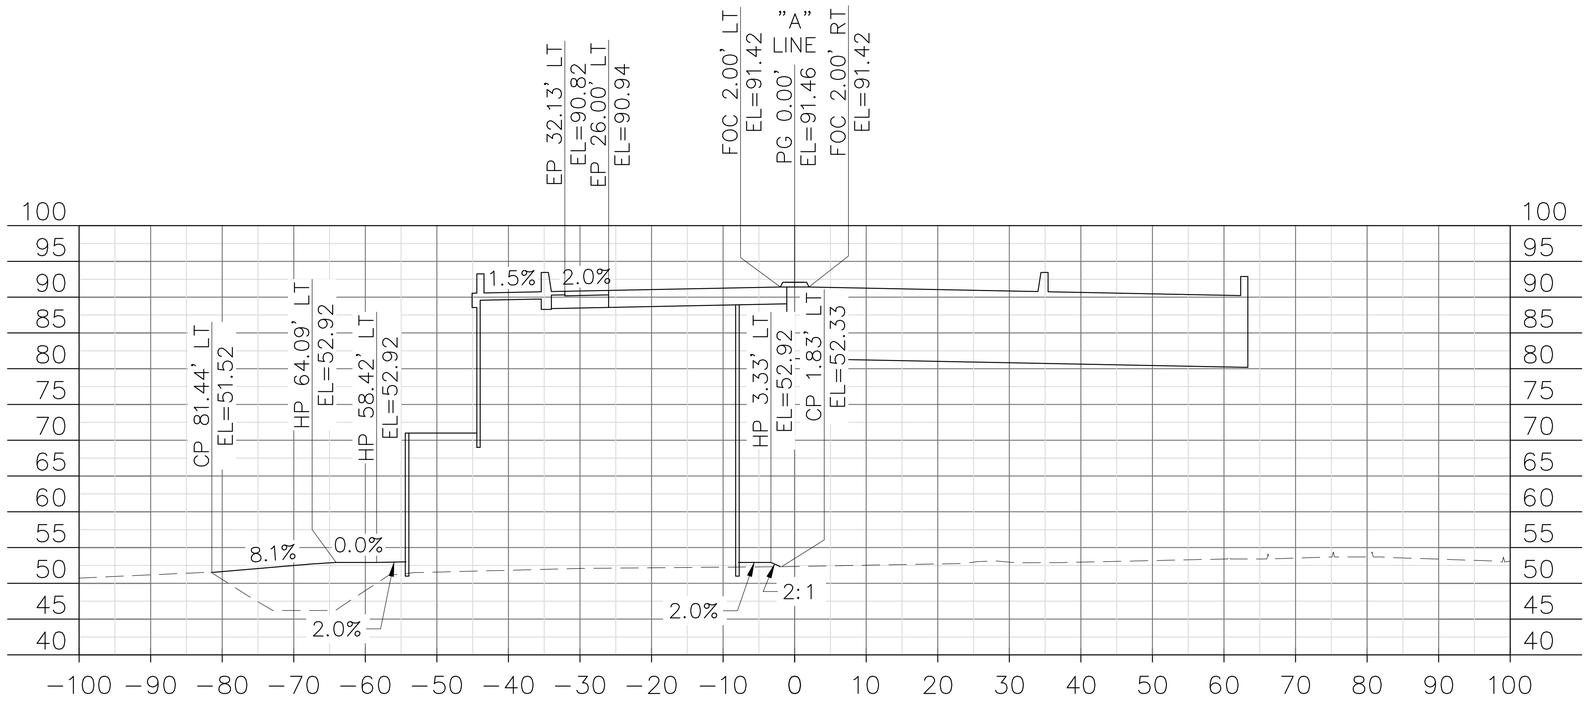

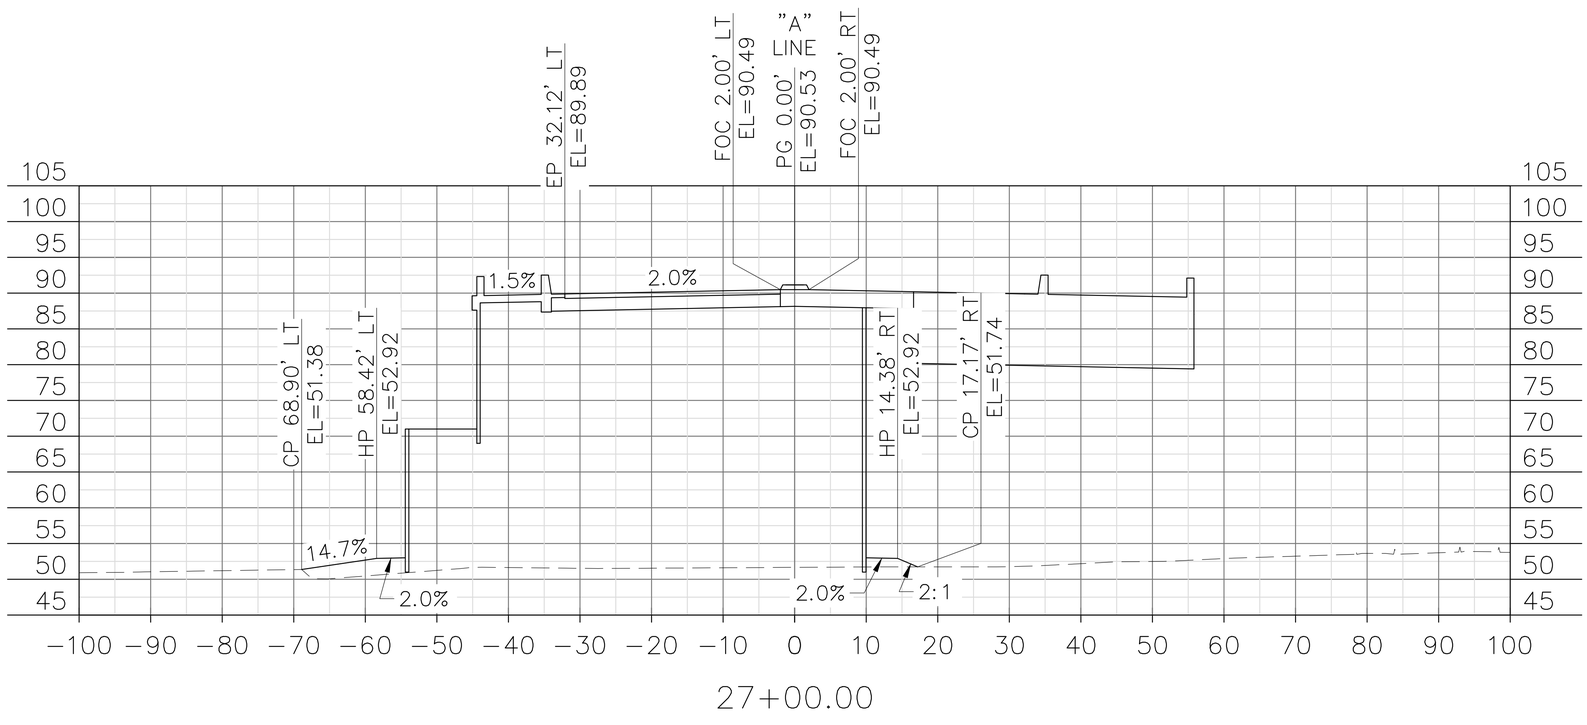

FOR ACCURATE SCALE WHEN PLOTTING USE 24" X 36" PAPER

02/05/15
DATE

dh drakehaglan AND ASSOCIATES
11080 White Rock Road, Suite 200
Rancho Cordova, CA 95670

STM	DATE	REVISIONS DESCRIPTION	APPROVED

DESIGNED BY	DRAWN BY	CHECKED BY	SCALE
M. MCCONNELL	A. BOYES	J. SILVA	1"=10'

CITY OF TRACY

11th ST EAST TRACY OVERHEAD
11th STREET CROSS SECTIONS

CS-19

SHEET 19
OF 68 SHEETS

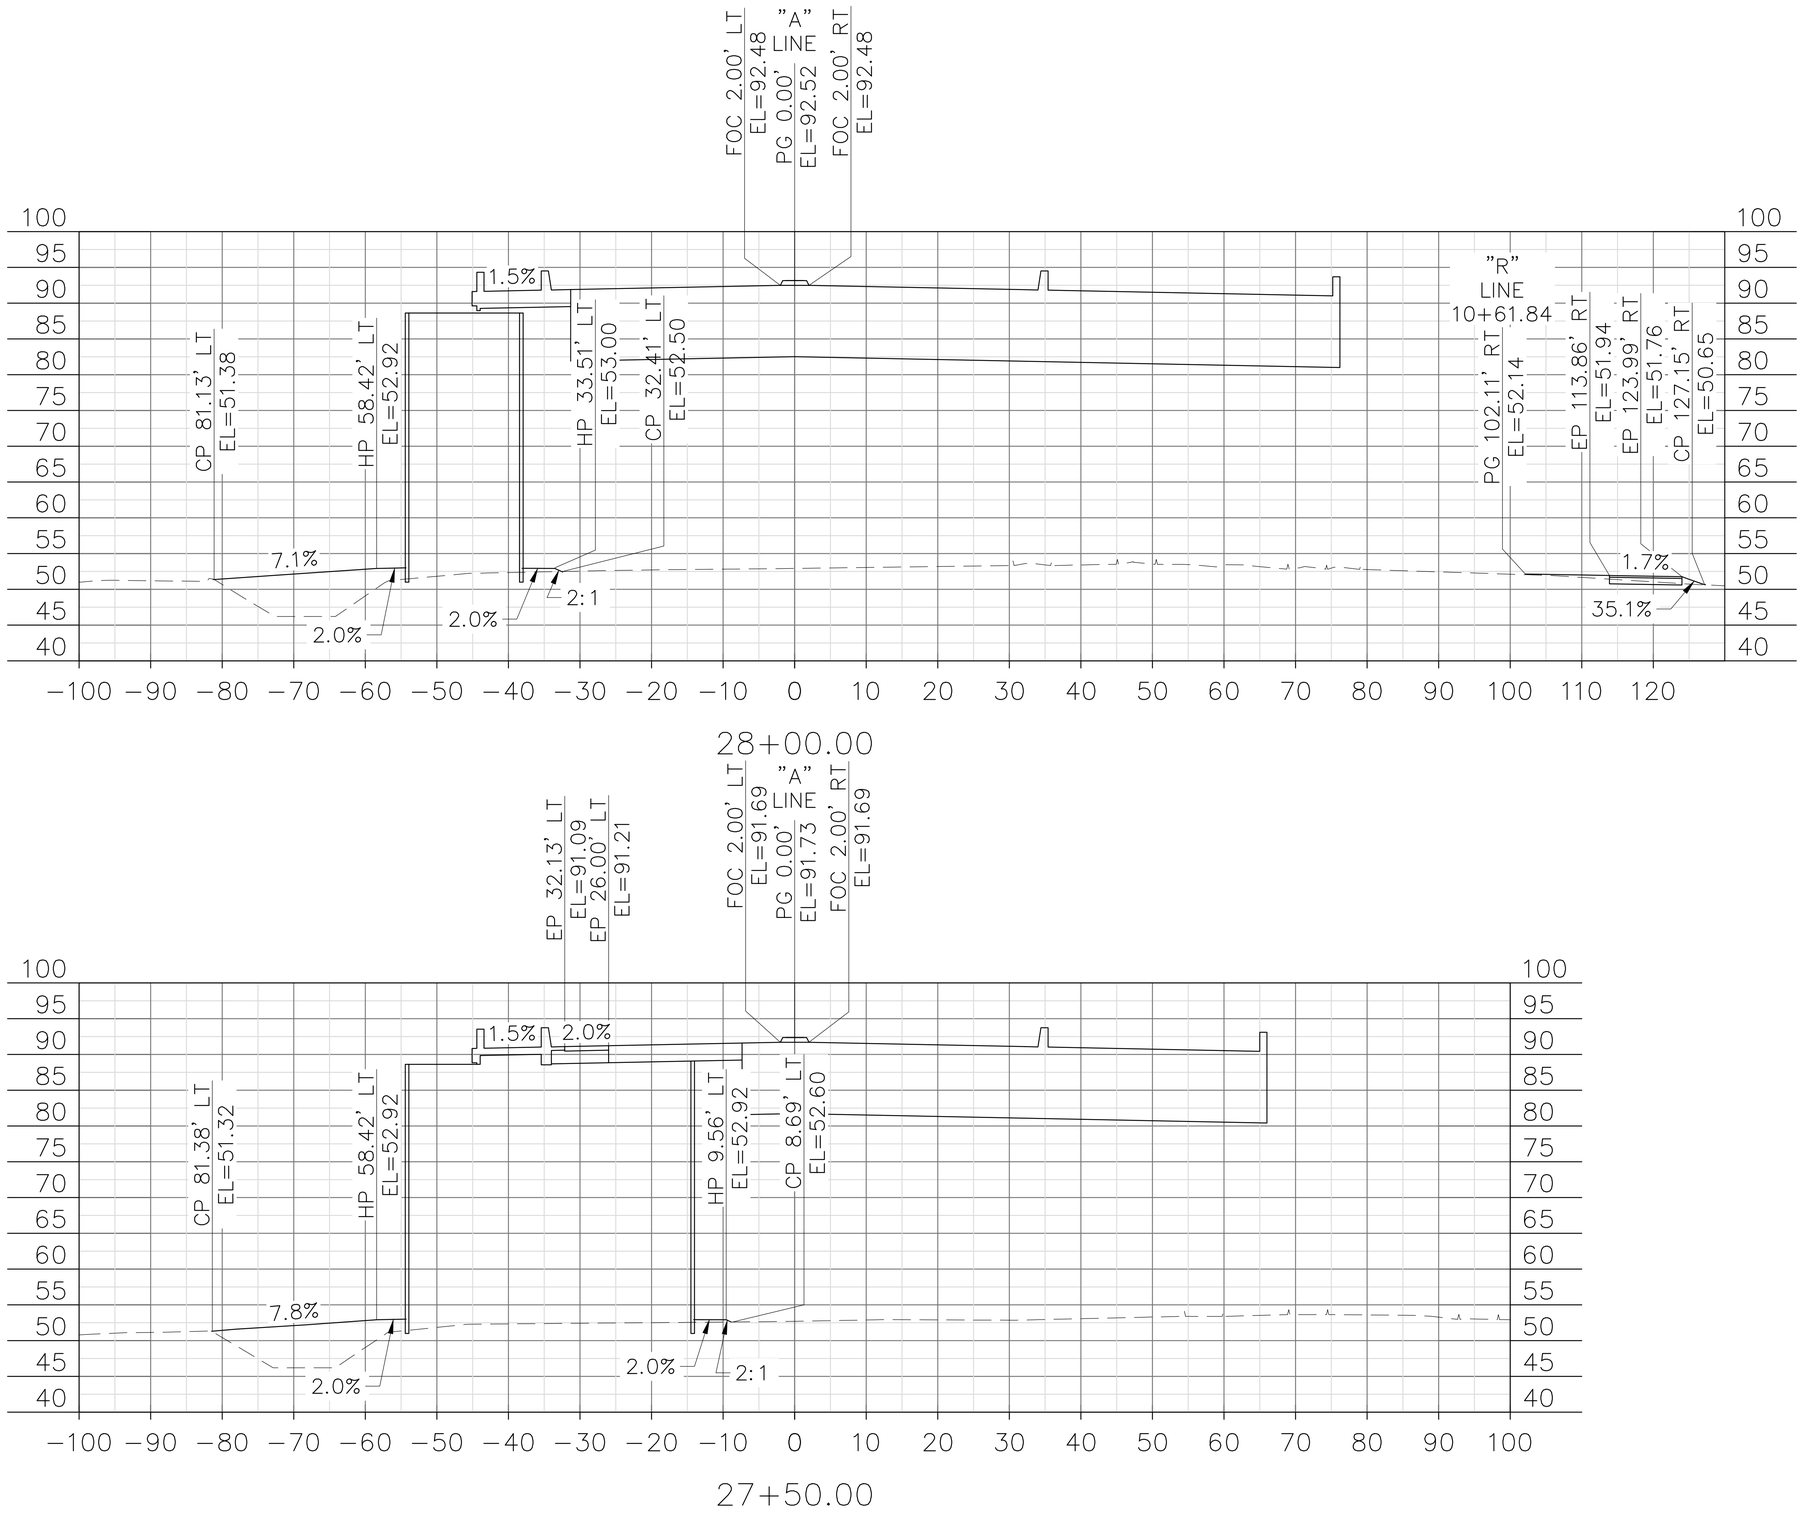

FOR ACCURATE SCALE WHEN PLOTTING USE 24" X 36" PAPER

02/05/15
DATE

dh drakehaglan AND ASSOCIATES
11060 White Rock Road, Suite 200
Rancho Cordova, CA 95670

REVISIONS		
SYM	DATE	DESCRIPTION

APPROVED

DESIGNED BY M. MCCONNELL
DRAWN BY A. BOYES
CHECKED BY J.SILVA
SCALE 1"=10'

CITY OF TRACY

11th ST EAST TRACY OVERHEAD

11th STREET CROSS SECTIONS

CS-20

SHEET 20
OF 68 SHEETS

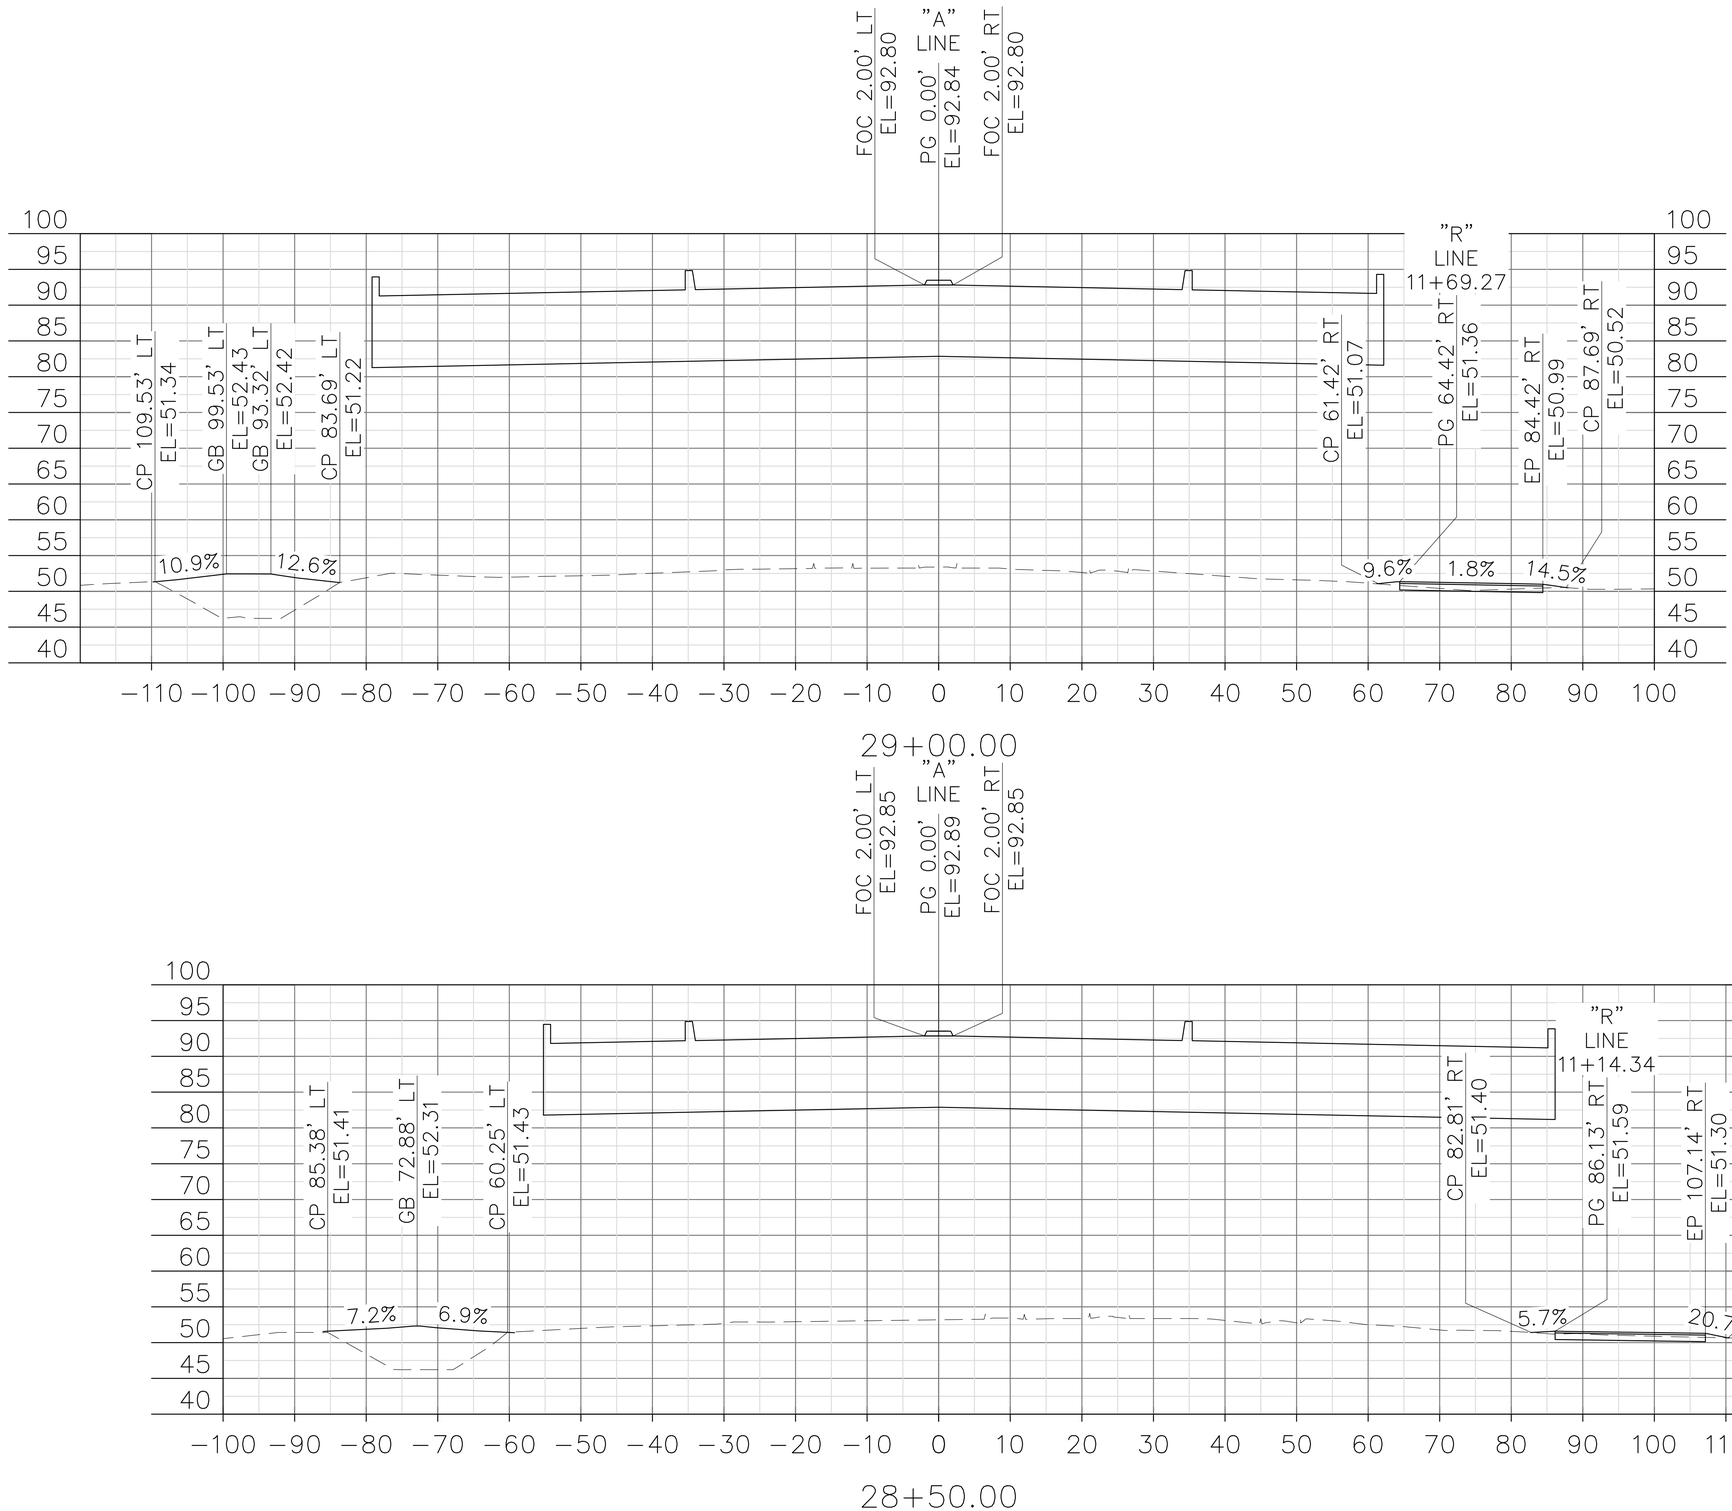

FOR ACCURATE SCALE WHEN PLOTTING USE 24" X 36" PAPER

02/05/15
DATE

dh drakehaglan AND ASSOCIATES
11060 White Rock Road, Suite 200
Rancho Cordova, CA 95670

REVISIONS			
SYM	DATE	DESCRIPTION	APPROVED

DESIGNED BY	DRAWN BY	CHECKED BY	SCALE
M. MCCONNELL	A. BOYES	J.SILVA	1"=10'

CITY OF TRACY

11th ST EAST TRACY OVERHEAD

11th STREET CROSS SECTIONS

CS-21

SHEET 21
OF 68 SHEETS

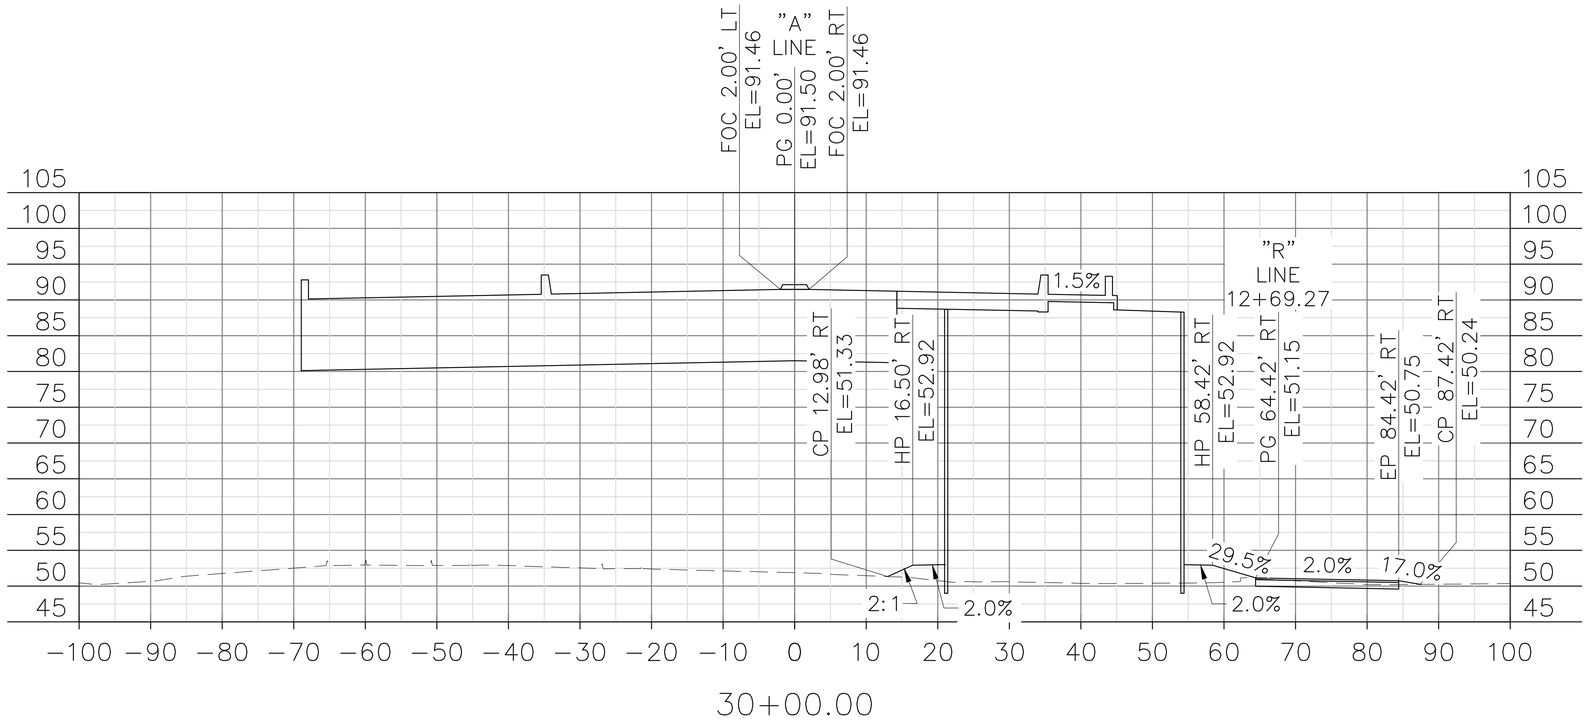

30+00.00

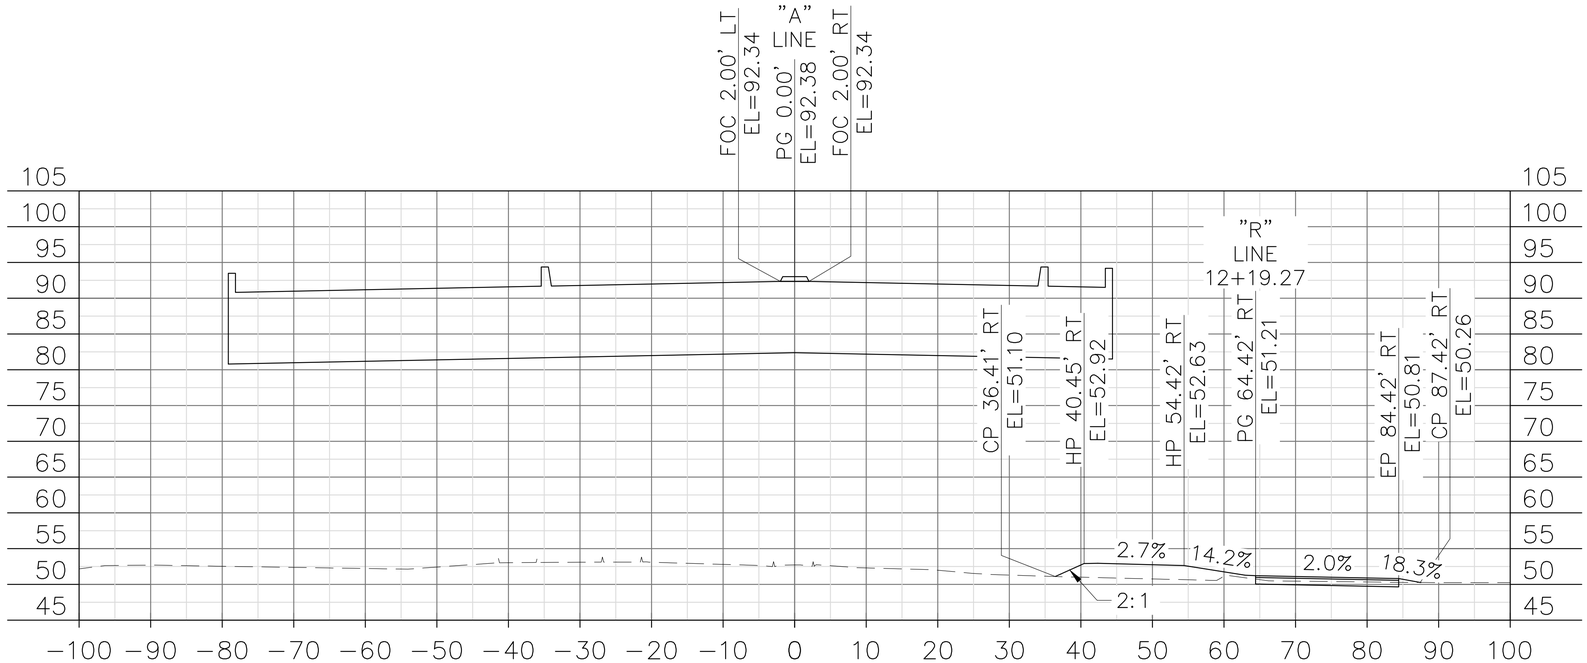

29+50.00

FOR ACCURATE SCALE WHEN PLOTTING USE 24" X 36" PAPER

02/05/15
DATE

dh drakehaglan AND ASSOCIATES
11060 White Rock Road, Suite 200
Rancho Cordova, CA 95670

REVISIONS			
STM	DATE	DESCRIPTION	APPROVED

DESIGNED BY	M. MCCONNELL		
DRAWN BY	A. BOYES	CHECKED BY	J.SILVA
		SCALE	1"=10'

CITY OF TRACY

11th ST EAST TRACY OVERHEAD

11th STREET CROSS SECTIONS

CS-22

SHEET 22
OF 68 SHEETS

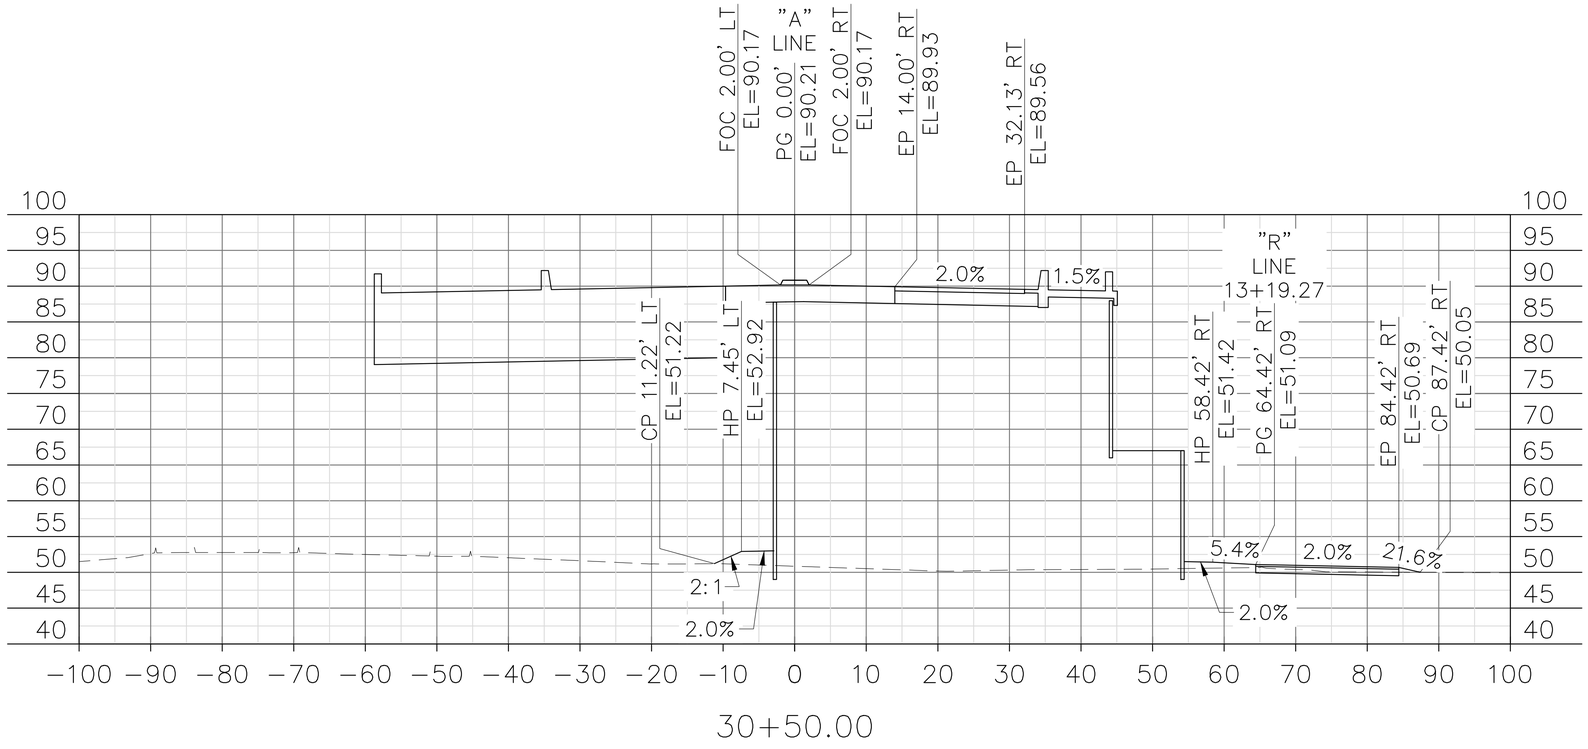

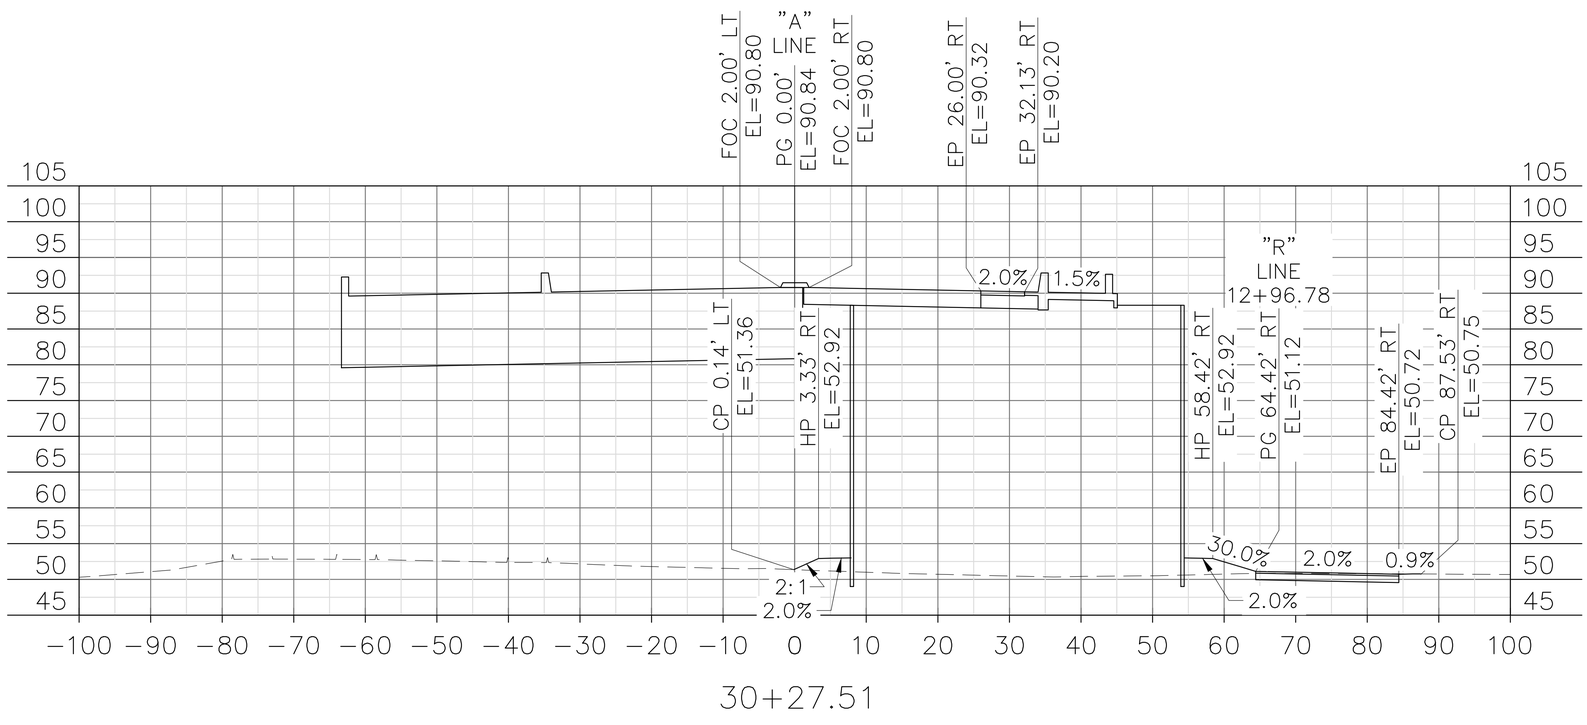

FOR ACCURATE SCALE WHEN PLOTTING USE 24" X 36" PAPER

02/05/15
DATE

dh drakehaglan
AND ASSOCIATES
11060 White Rock Road, Suite 200
Rancho Cordova, CA 95670

REVISIONS			
STM	DATE	DESCRIPTION	APPROVED

DESIGNED BY	DRAWN BY	CHECKED BY	SCALE
M. MCCONNELL	A. BOYES	J. SILVA	1"=10'

CITY OF TRACY

11th ST EAST TRACY OVERHEAD

11th STREET CROSS SECTIONS

CS-23

SHEET 23
OF 68 SHEETS

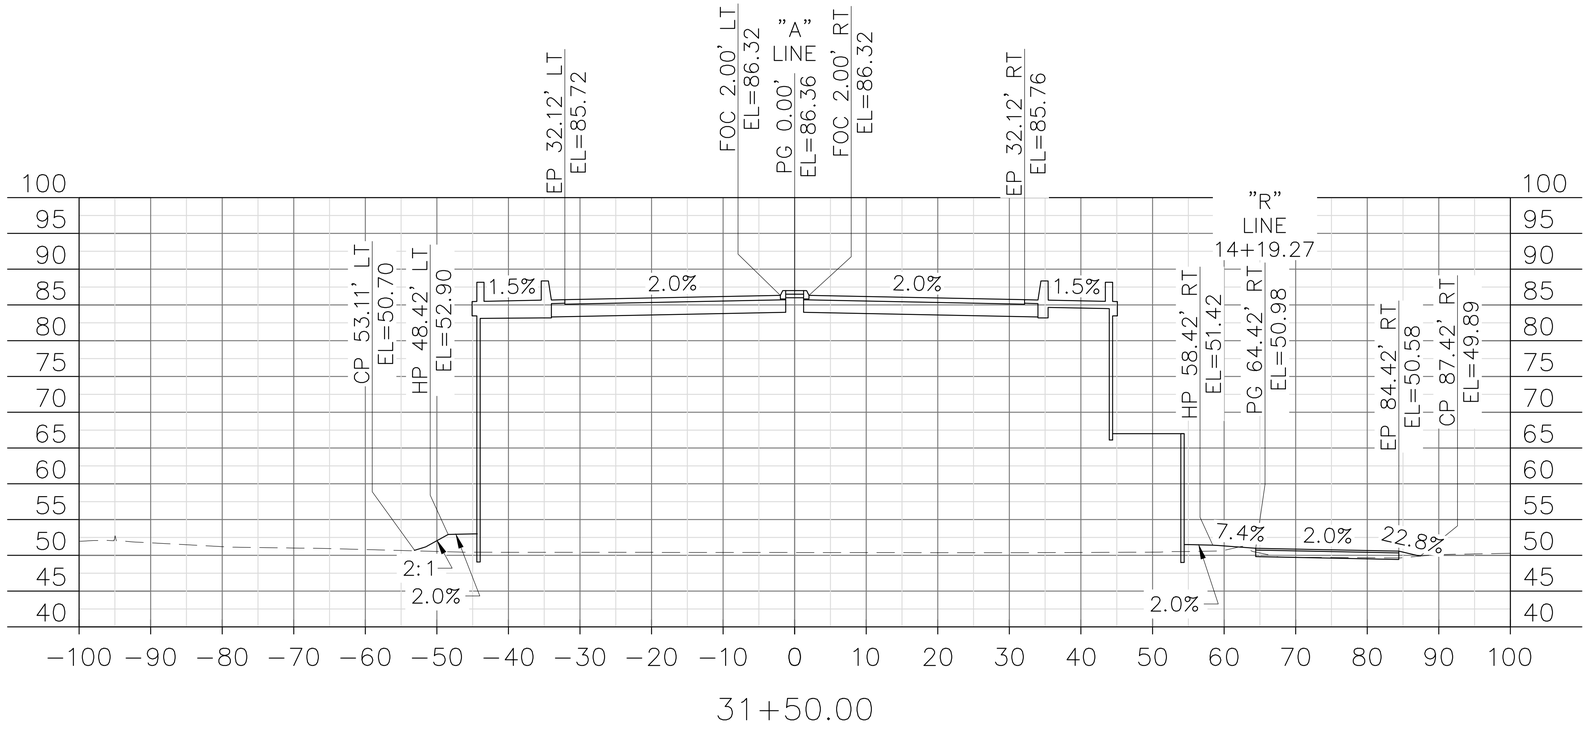

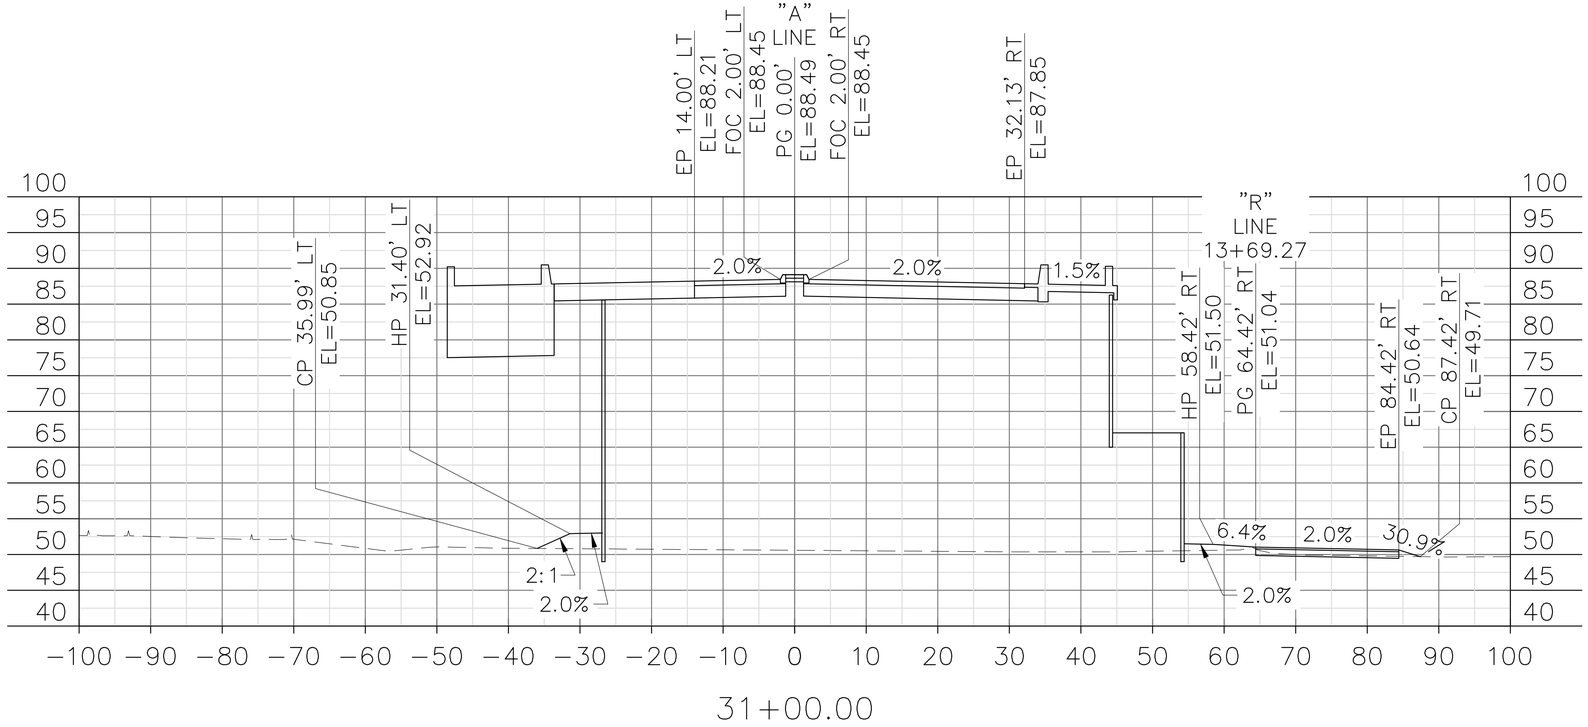

FOR ACCURATE SCALE WHEN PLOTTING USE 24" X 36" PAPER

02/05/15
DATE

dh drakehaglan AND ASSOCIATES
11060 White Rock Road, Suite 200
Rancho Cordova, CA 95670

REVISIONS			
STM	DATE	DESCRIPTION	APPROVED

DESIGNED BY M. MCCONNELL
DRAWN BY A. BOYES
CHECKED BY J.SILVA
SCALE 1"=10'

CITY OF TRACY

11th ST EAST TRACY OVERHEAD

11th STREET CROSS SECTIONS

CS-24

SHEET 24
OF 68 SHEETS

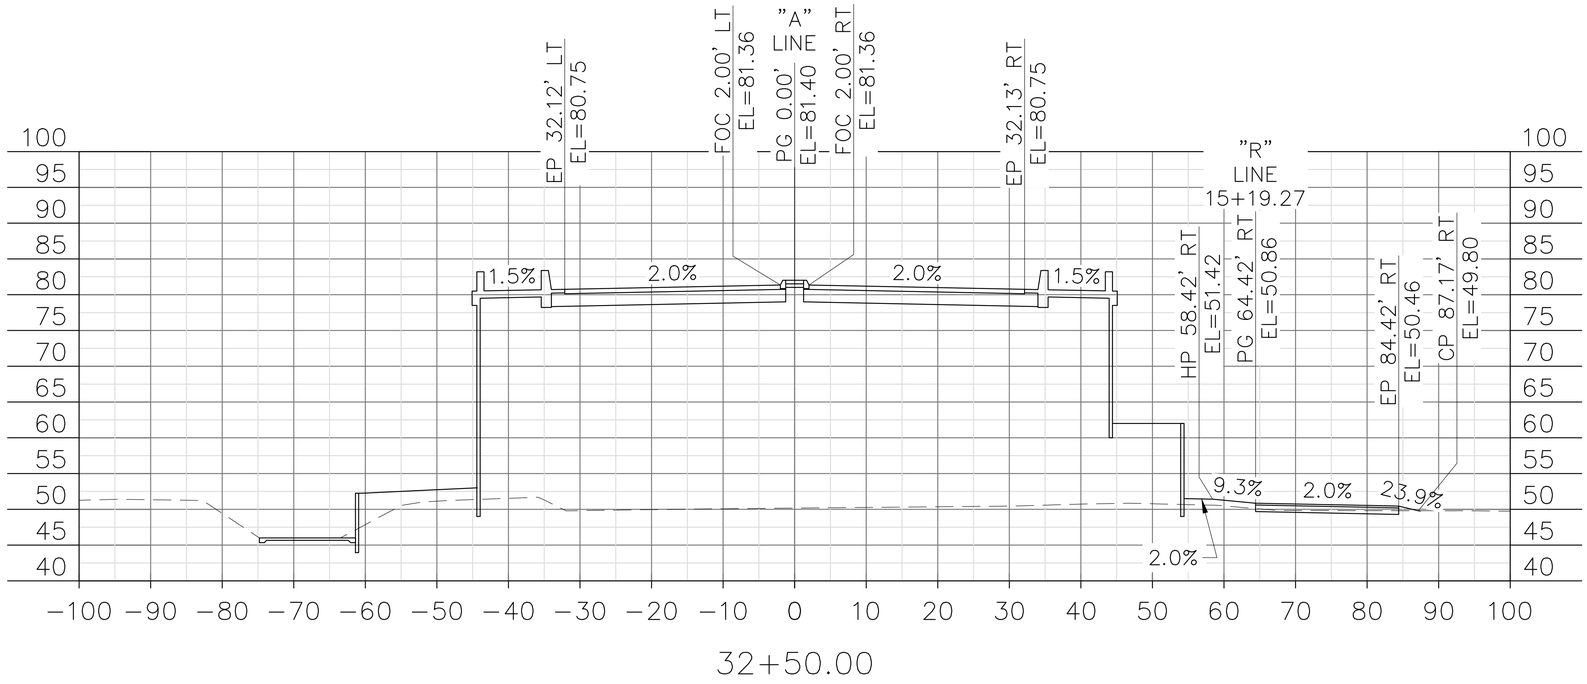

32+50.00

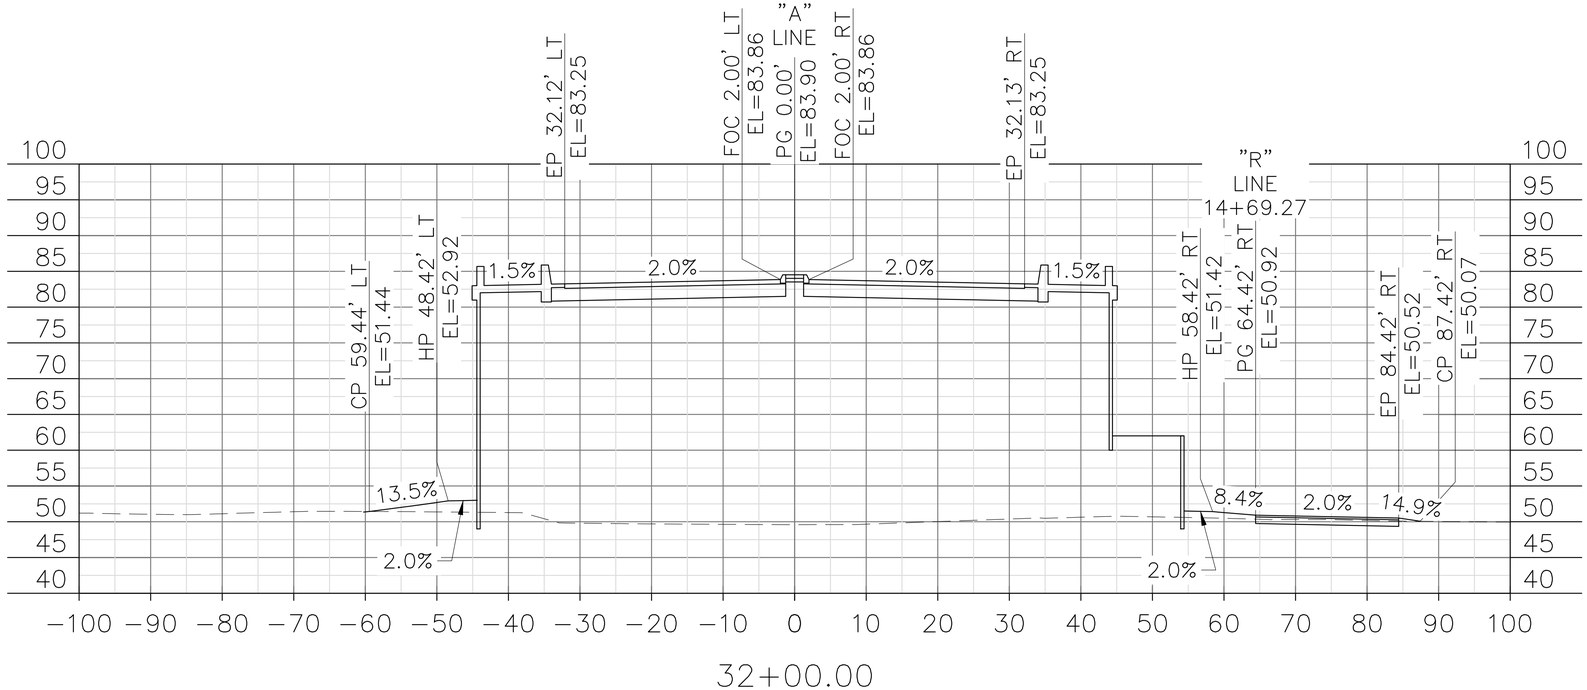

32+00.00

FOR ACCURATE SCALE WHEN PLOTTING USE 24" X 36" PAPER

02/05/15
DATE

dh drakehaglan AND ASSOCIATES
11060 White Rock Road, Suite 200
Rancho Cordova, CA 95670

SYM	DATE	REVISIONS DESCRIPTION	APPROVED

DESIGNED BY	DRAWN BY	CHECKED BY	SCALE
M. MCCONNELL	A. BOYES	J.SILVA	1"=10'

CITY OF TRACY

11th ST EAST TRACY OVERHEAD

11th STREET CROSS SECTIONS

CS-25

SHEET 25
OF 68 SHEETS

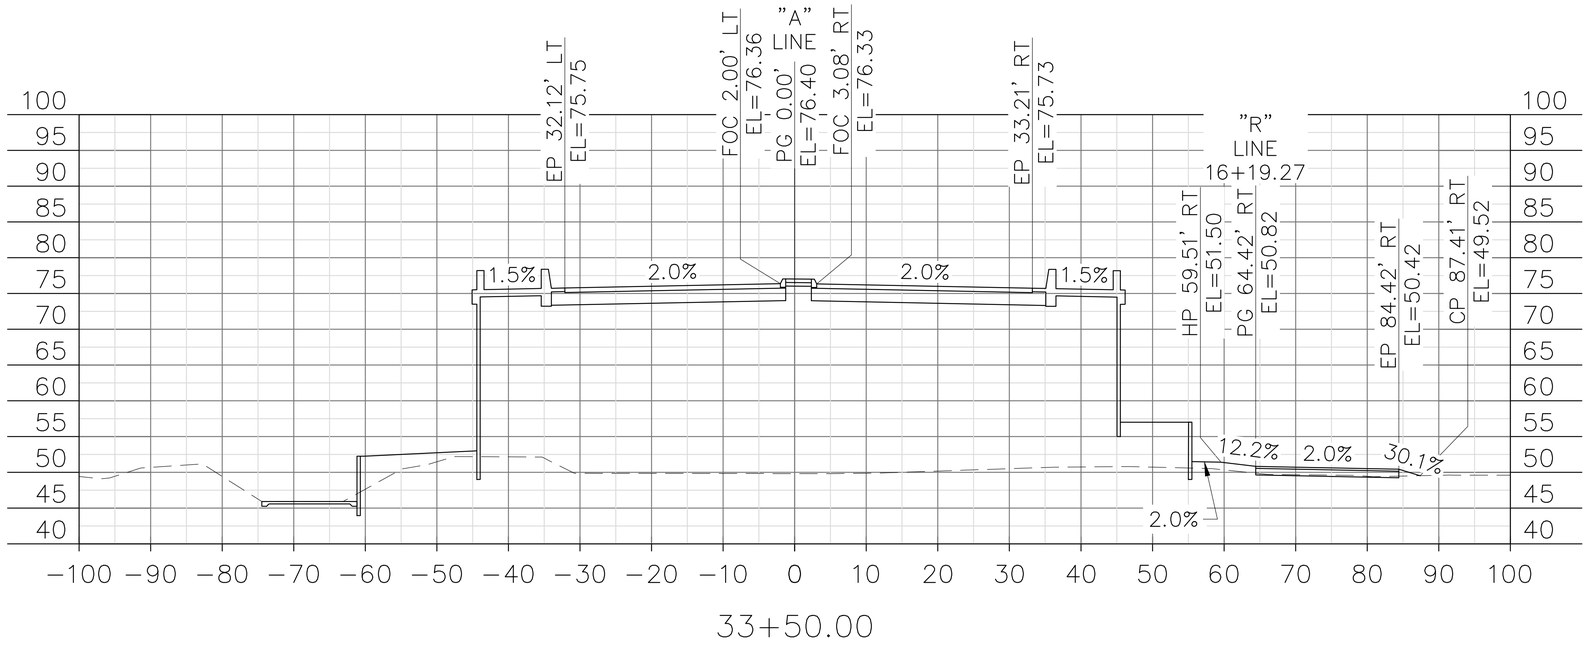

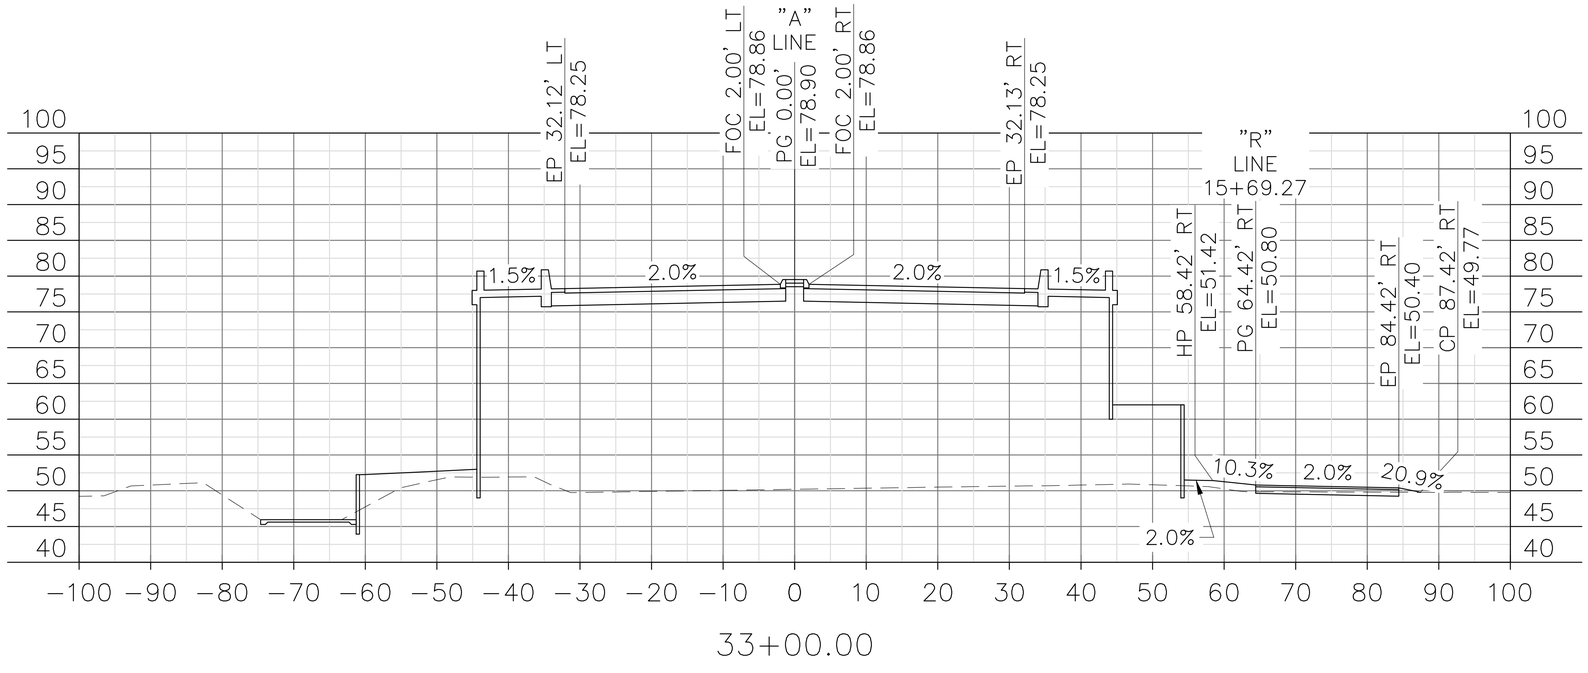

FOR ACCURATE SCALE WHEN PLOTTING USE 24" X 36" PAPER

02/05/15
DATE

dh drakehaglan
AND ASSOCIATES
11080 White Rock Road, Suite 200
Rancho Cordova, CA 95670

STM	DATE	REVISIONS DESCRIPTION	APPROVED

DESIGNED BY	DRAWN BY	CHECKED BY	SCALE
M. MCCONNELL	A. BOYES	J. SILVA	1"=10'

CITY OF TRACY

11th ST EAST TRACY OVERHEAD
11th STREET CROSS SECTIONS

CS-26

SHEET 26
OF 68 SHEETS

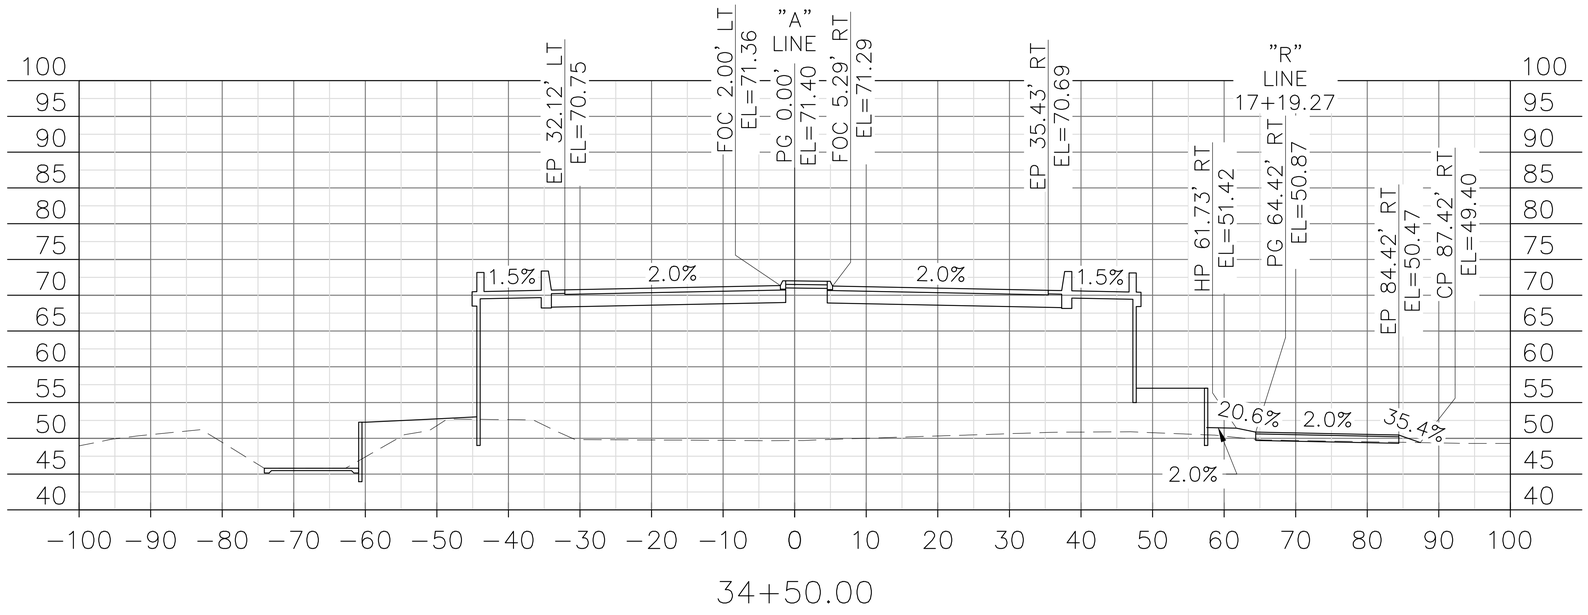

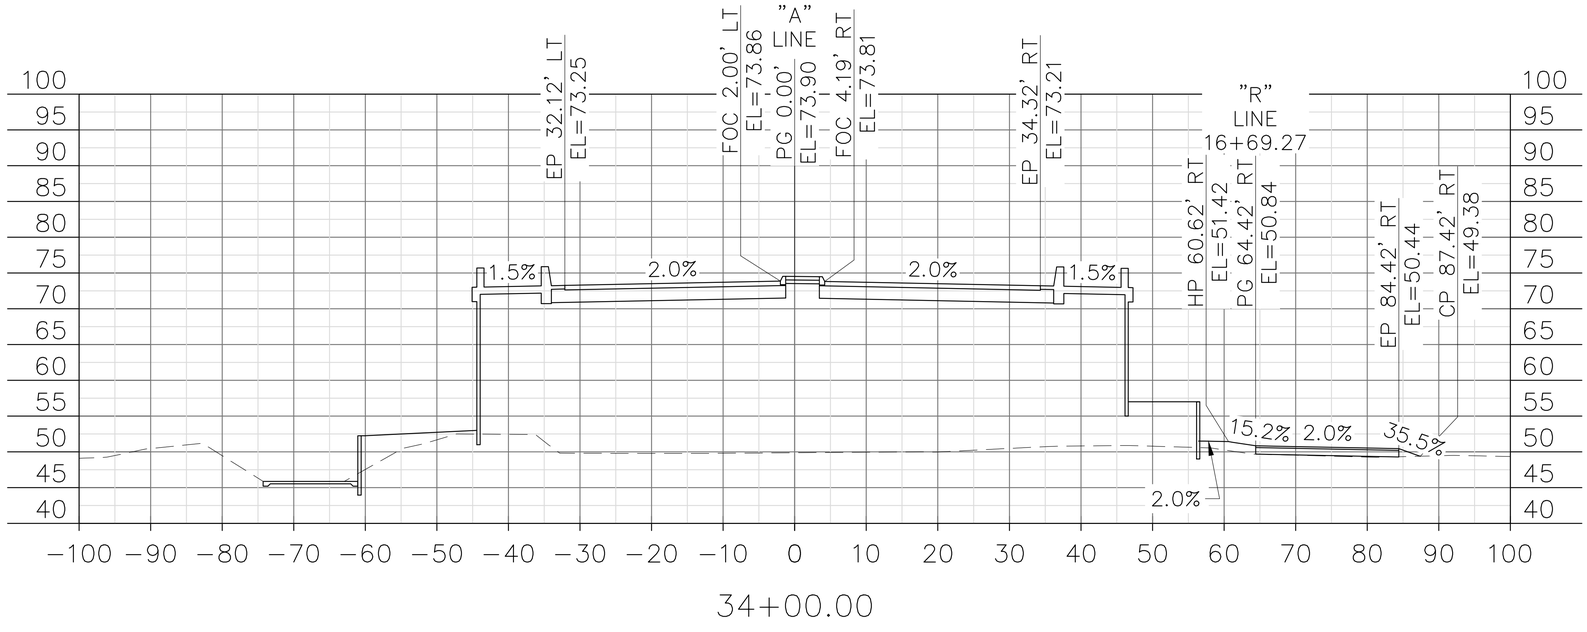

FOR ACCURATE SCALE WHEN PLOTTING USE 24" X 36" PAPER

02/05/15
DATE

dh drakehaglan AND ASSOCIATES
11060 White Rock Road, Suite 200
Rancho Cordova, CA 95670

STM	DATE	REVISIONS DESCRIPTION	APPROVED

DESIGNED BY	DRAWN BY	CHECKED BY	SCALE
M. MCCONNELL	A. BOYES	J. SILVA	1"=10'

CITY OF TRACY

11th ST EAST TRACY OVERHEAD

11th STREET CROSS SECTIONS

CS-27

SHEET 27
OF 68 SHEETS

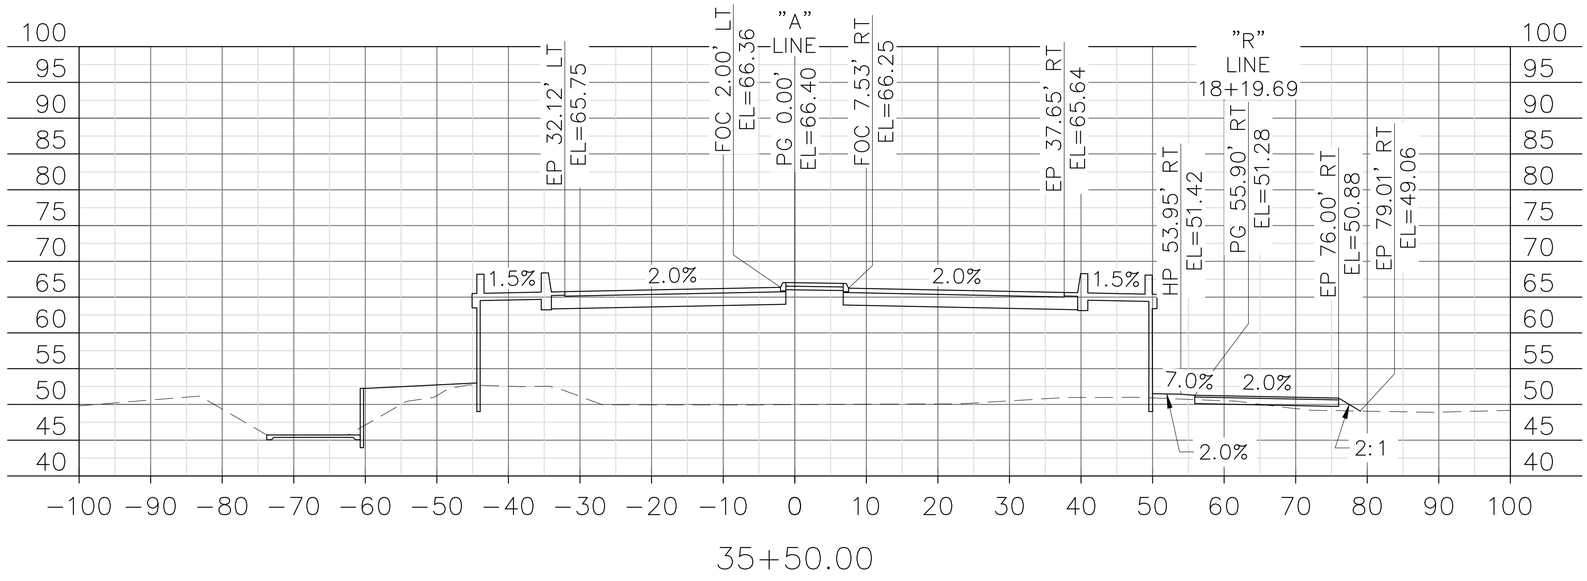

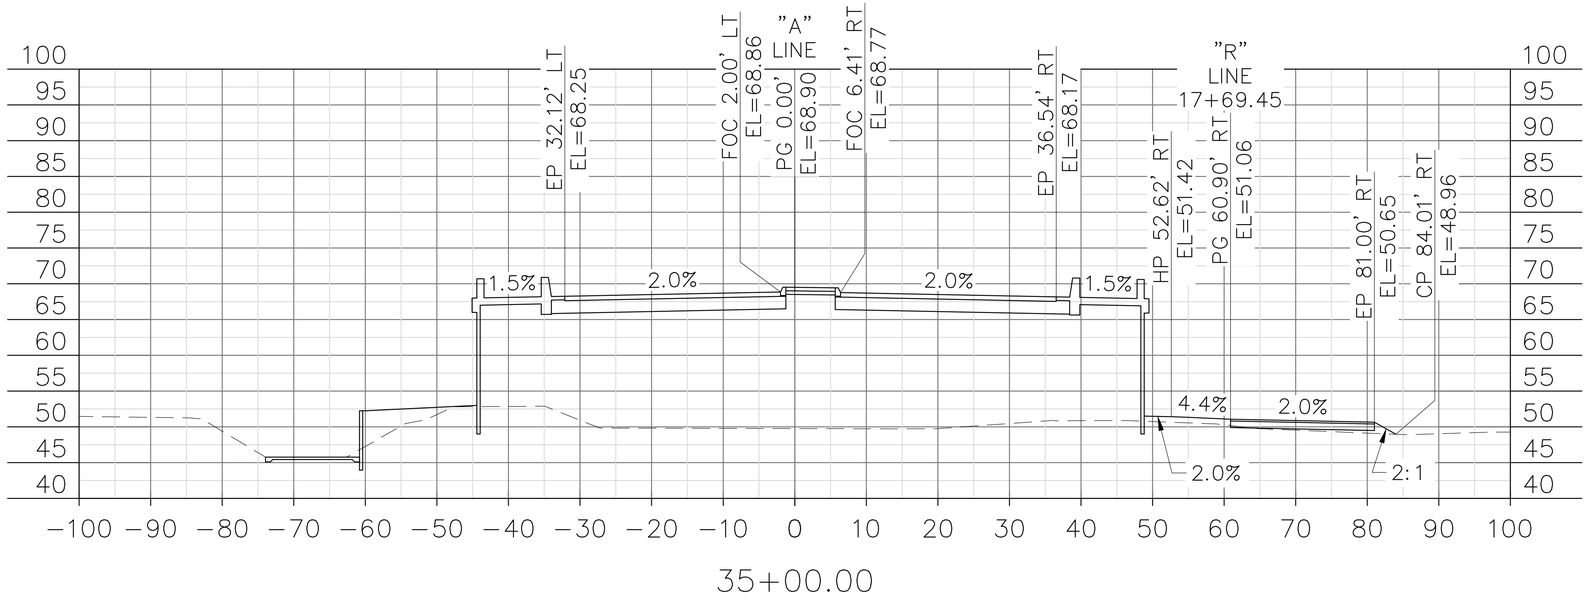

FOR ACCURATE SCALE WHEN PLOTTING USE 24" X 36" PAPER

02/05/15
DATE

dh drakehaglan AND ASSOCIATES
11080 White Rock Road, Suite 200
Rancho Cordova, CA 95670

STM	DATE	REVISIONS DESCRIPTION	APPROVED

DESIGNED BY	DRAWN BY	CHECKED BY	SCALE
M. MCCONNELL	A. BOYES	J. SILVA	1"=10'

CITY OF TRACY

11th ST EAST TRACY OVERHEAD
11th STREET CROSS SECTIONS

CS-28

SHEET 28
OF 68 SHEETS

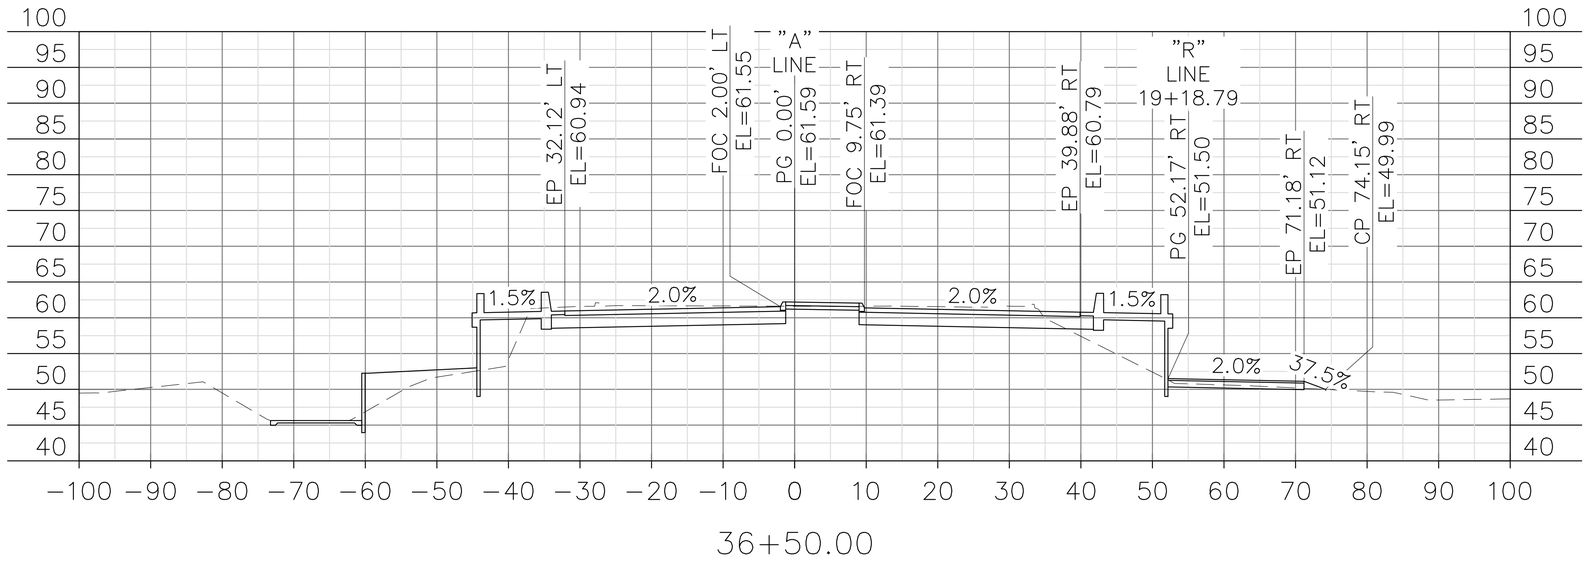

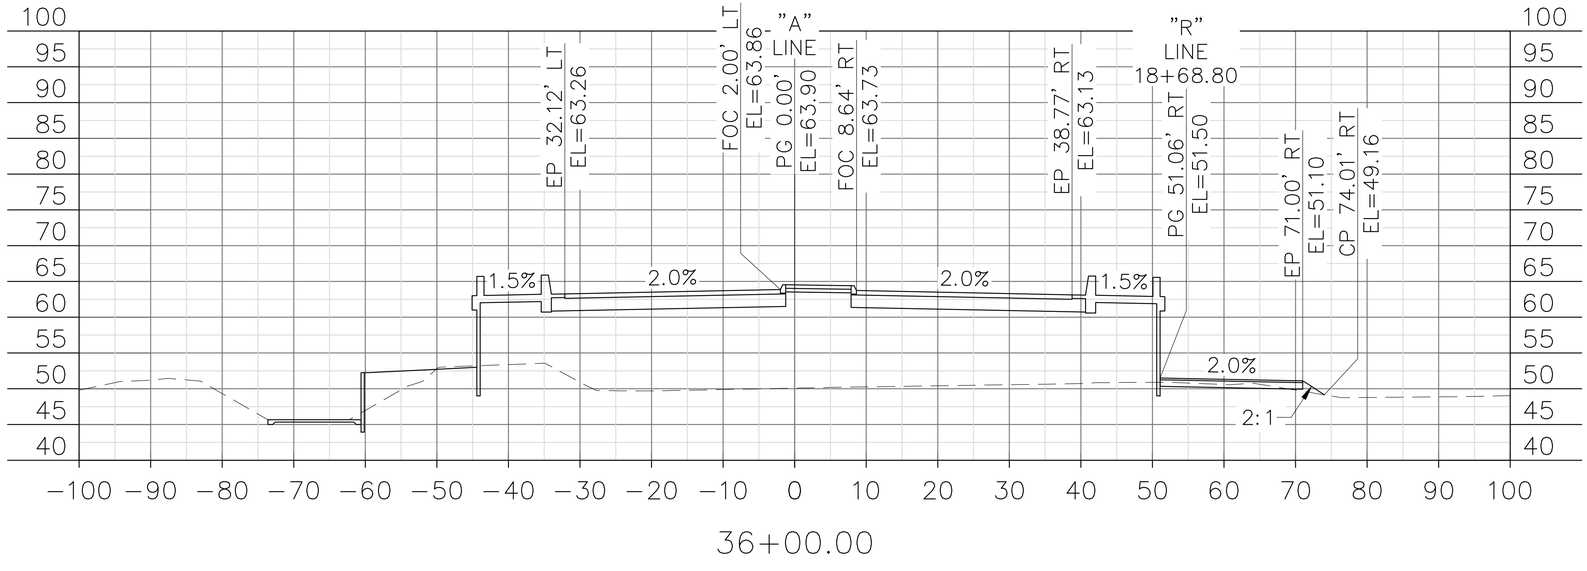

FOR ACCURATE SCALE WHEN PLOTTING USE 24" X 36" PAPER

02/05/15
DATE

dh drakehaglan AND ASSOCIATES
11060 White Rock Road, Suite 200
Rancho Cordova, CA 95670

REVISIONS			
STM	DATE	DESCRIPTION	APPROVED

DESIGNED BY	DRAWN BY	CHECKED BY	SCALE
M. MCCONNELL	A. BOYES	J. SILVA	1"=10'

CITY OF TRACY

11th ST EAST TRACY OVERHEAD
11th STREET CROSS SECTIONS

CS-29

SHEET 29
OF 68 SHEETS

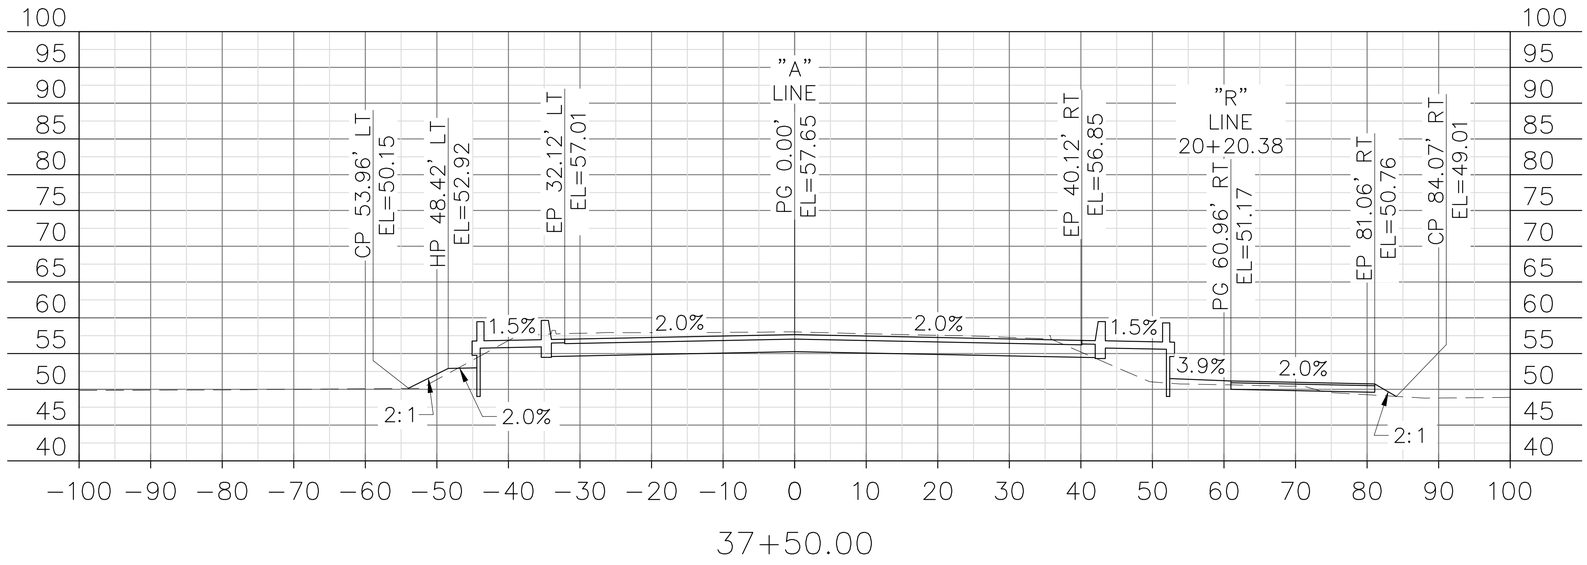

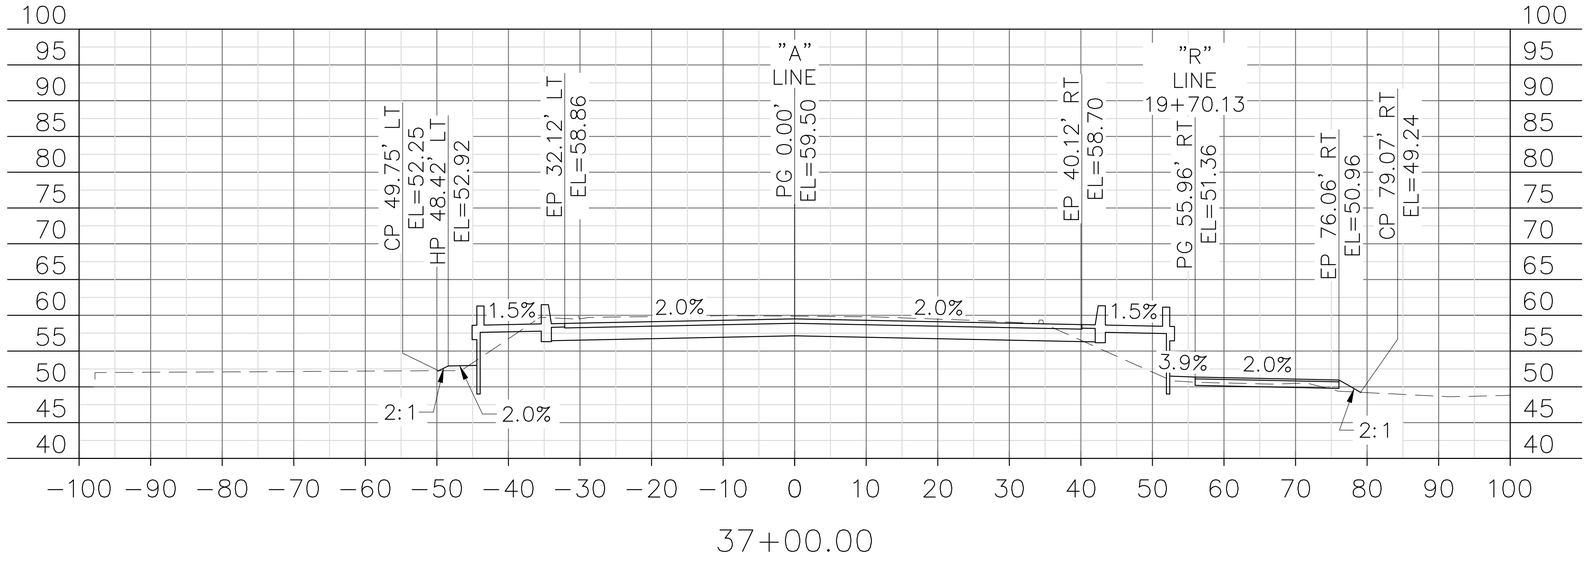

FOR ACCURATE SCALE WHEN PLOTTING USE 24" X 36" PAPER

02/05/15
DATE

dh drakehaglan AND ASSOCIATES
11080 White Rock Road, Suite 200
Rancho Cordova, CA 95670

STM	DATE	REVISIONS DESCRIPTION	APPROVED

DESIGNED BY	DRAWN BY	CHECKED BY	SCALE
M. MCCONNELL	A. BOYES	J.SILVA	1"=10'

CITY OF TRACY

11th ST EAST TRACY OVERHEAD
11th STREET CROSS SECTIONS

CS-30

SHEET 30
OF 68 SHEETS

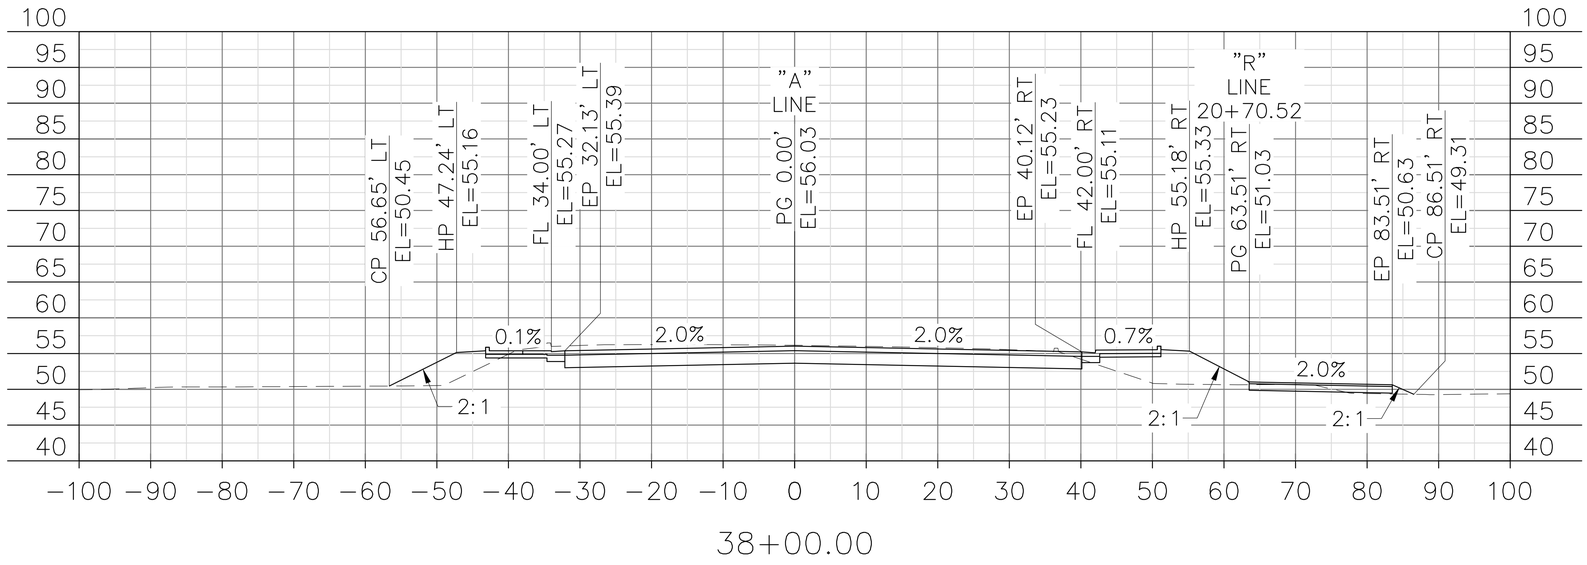

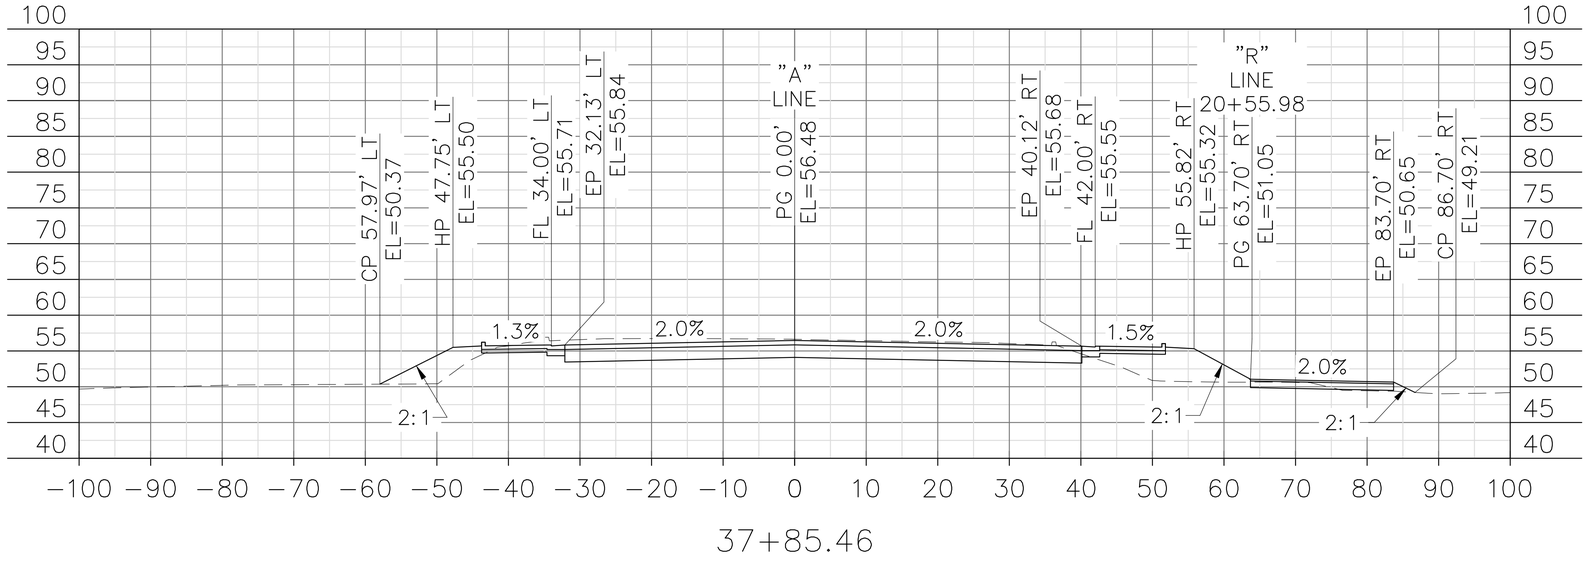

FOR ACCURATE SCALE WHEN PLOTTING USE 24" X 36" PAPER

02/05/15
DATE

dh drakehaglan AND ASSOCIATES
11080 White Rock Road, Suite 200
Rancho Cordova, CA 95670

STM	DATE	REVISIONS DESCRIPTION	APPROVED

DESIGNED BY	DRAWN BY	CHECKED BY	SCALE
M. MCCONNELL	A. BOYES	J.SILVA	1"=10'

CITY OF TRACY

11th ST EAST TRACY OVERHEAD
11th STREET CROSS SECTIONS

CS-31

SHEET 31
OF 68 SHEETS

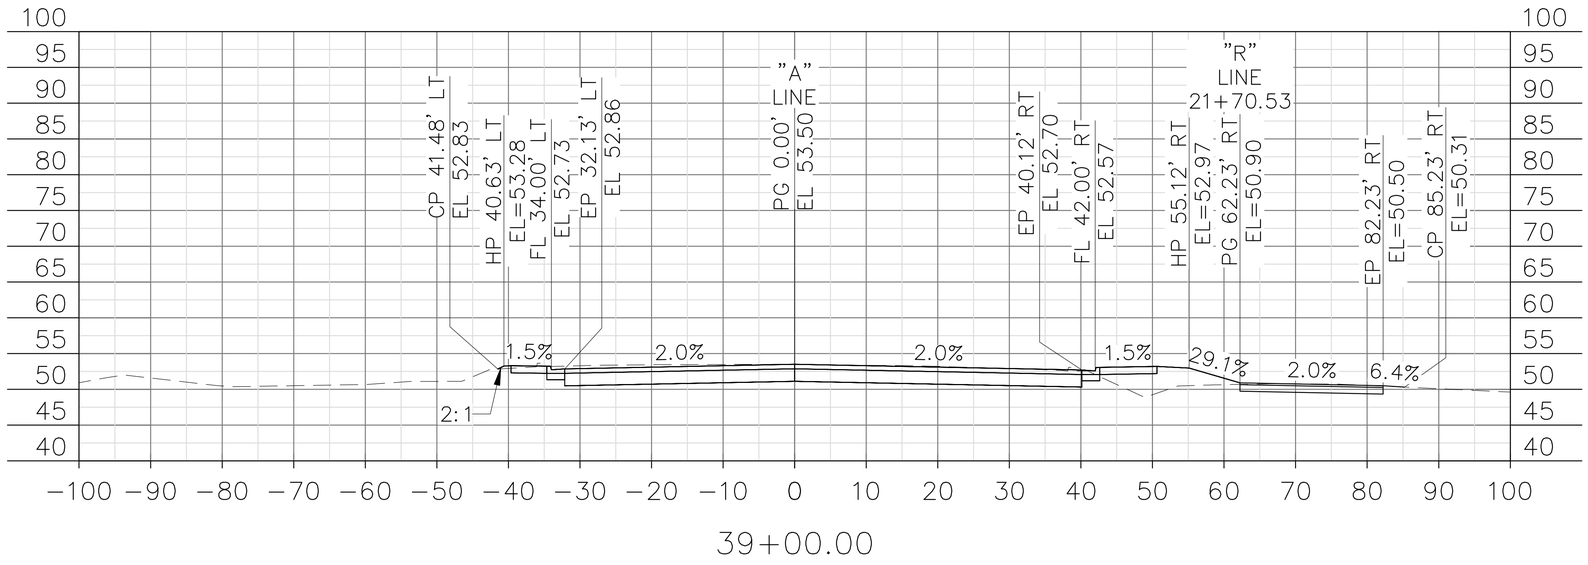

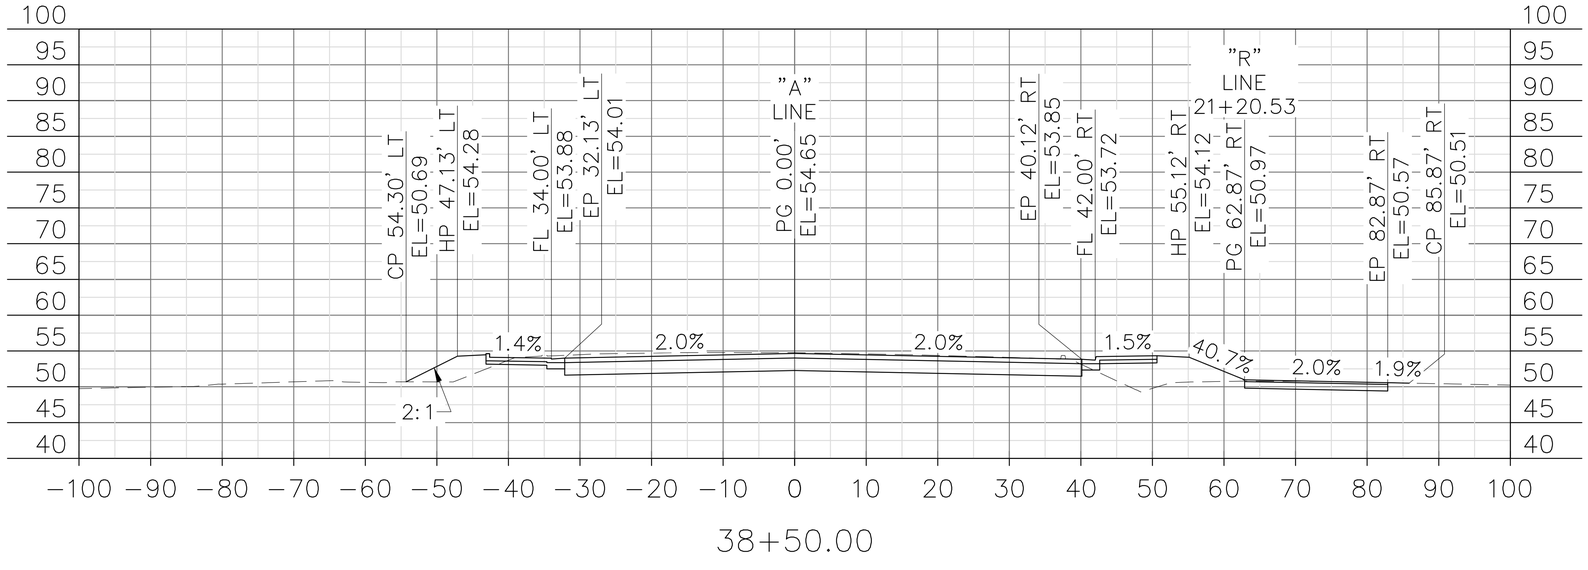

FOR ACCURATE SCALE WHEN PLOTTING USE 24" X 36" PAPER

02/05/15
DATE

dh drakehaglan AND ASSOCIATES
11060 White Rock Road, Suite 200
Rancho Cordova, CA 95670

REVISIONS			
STM	DATE	DESCRIPTION	APPROVED

DESIGNED BY M. MCCONNELL
DRAWN BY A. BOYES
CHECKED BY J. SILVA
SCALE 1"=10'

CITY OF TRACY

11th ST EAST TRACY OVERHEAD
11th STREET CROSS SECTIONS

CS-32

SHEET 32
OF 68 SHEETS

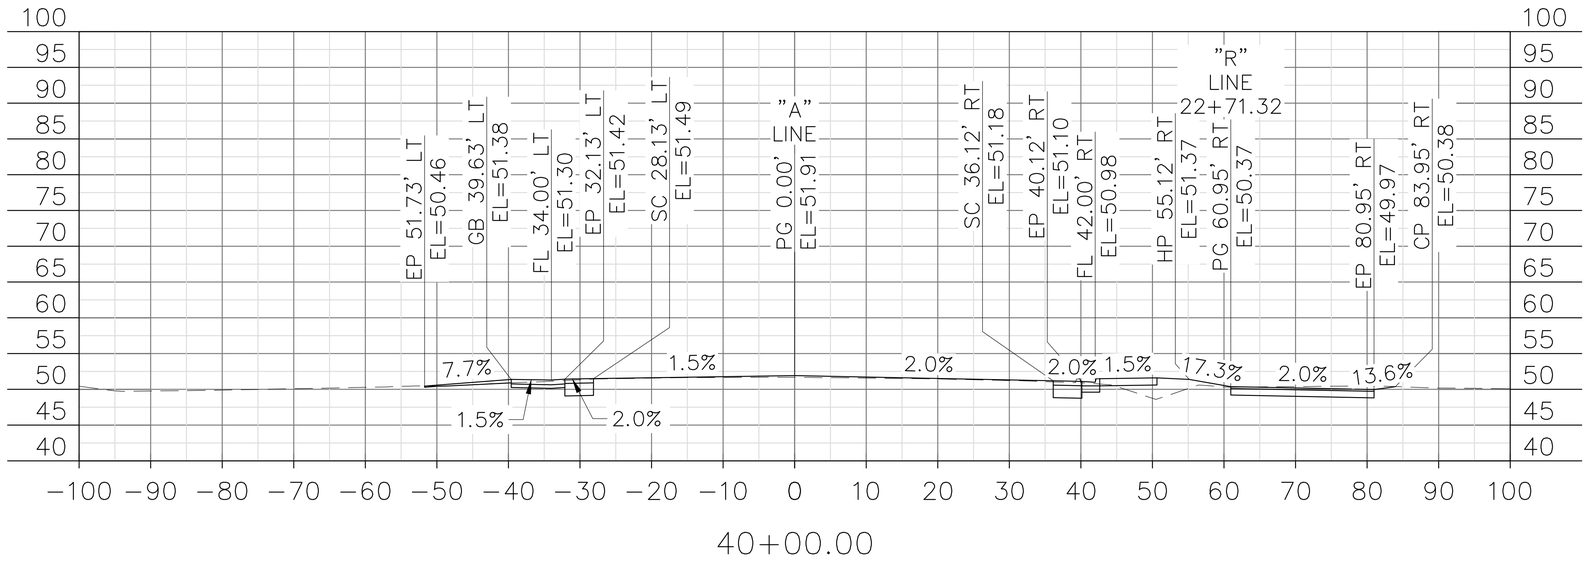

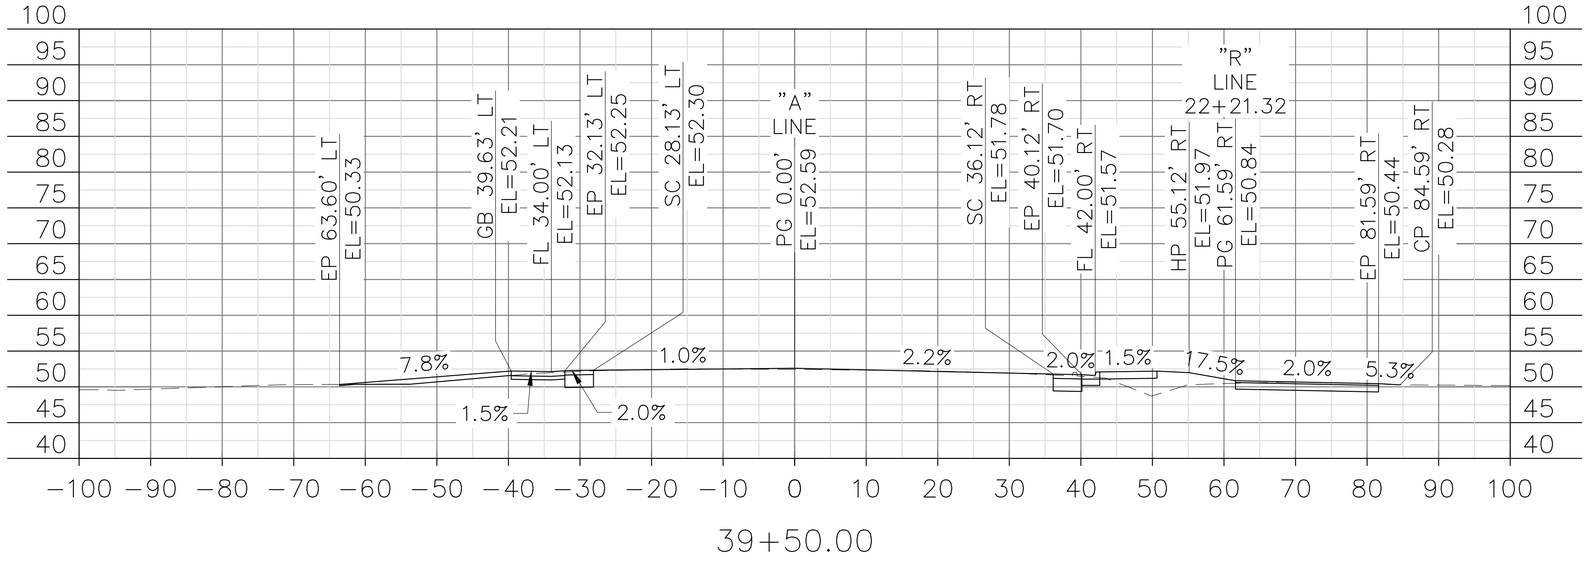

FOR ACCURATE SCALE WHEN PLOTTING USE 24" X 36" PAPER

02/05/15
DATE

dh drakehaglan AND ASSOCIATES
11060 White Rock Road, Suite 200
Rancho Cordova, CA 95670

STM	DATE	REVISIONS DESCRIPTION	APPROVED

DESIGNED BY	DRAWN BY	CHECKED BY	SCALE
M. MCCONNELL	A. BOYES	J.SILVA	1"=10'

CITY OF TRACY

11th ST EAST TRACY OVERHEAD
11th STREET CROSS SECTIONS

CS-33

SHEET 33
OF 68 SHEETS

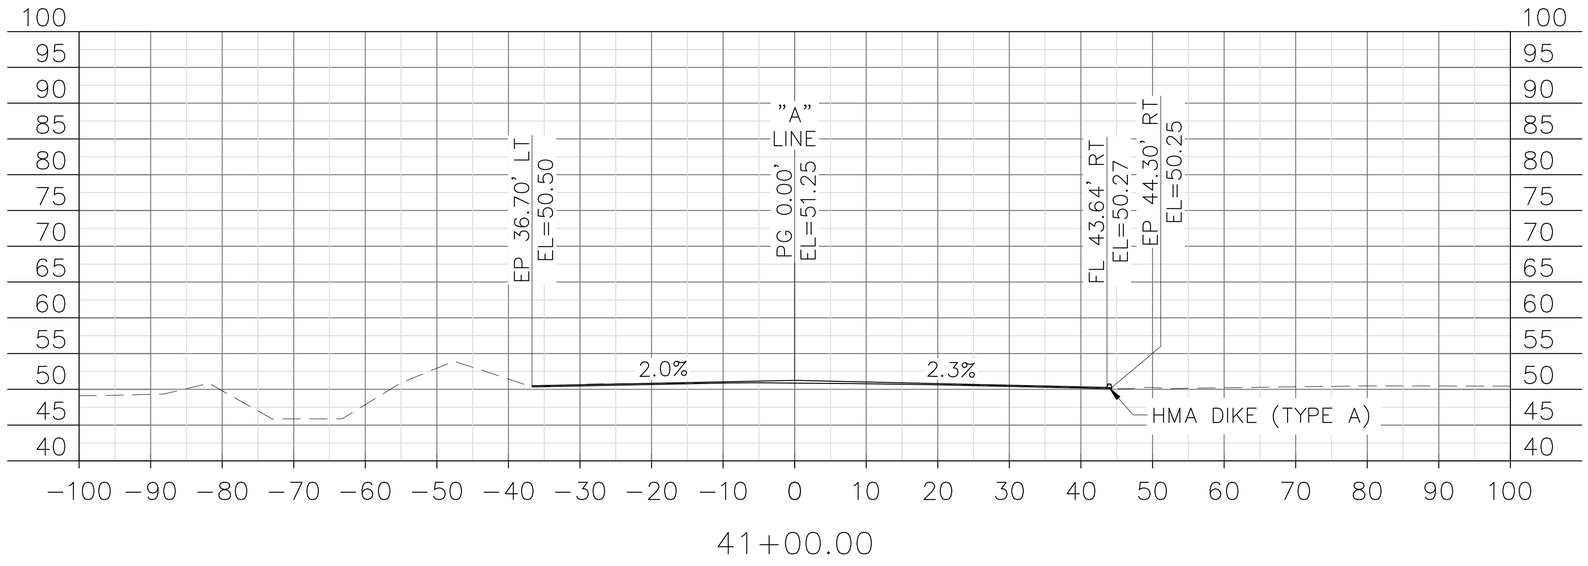

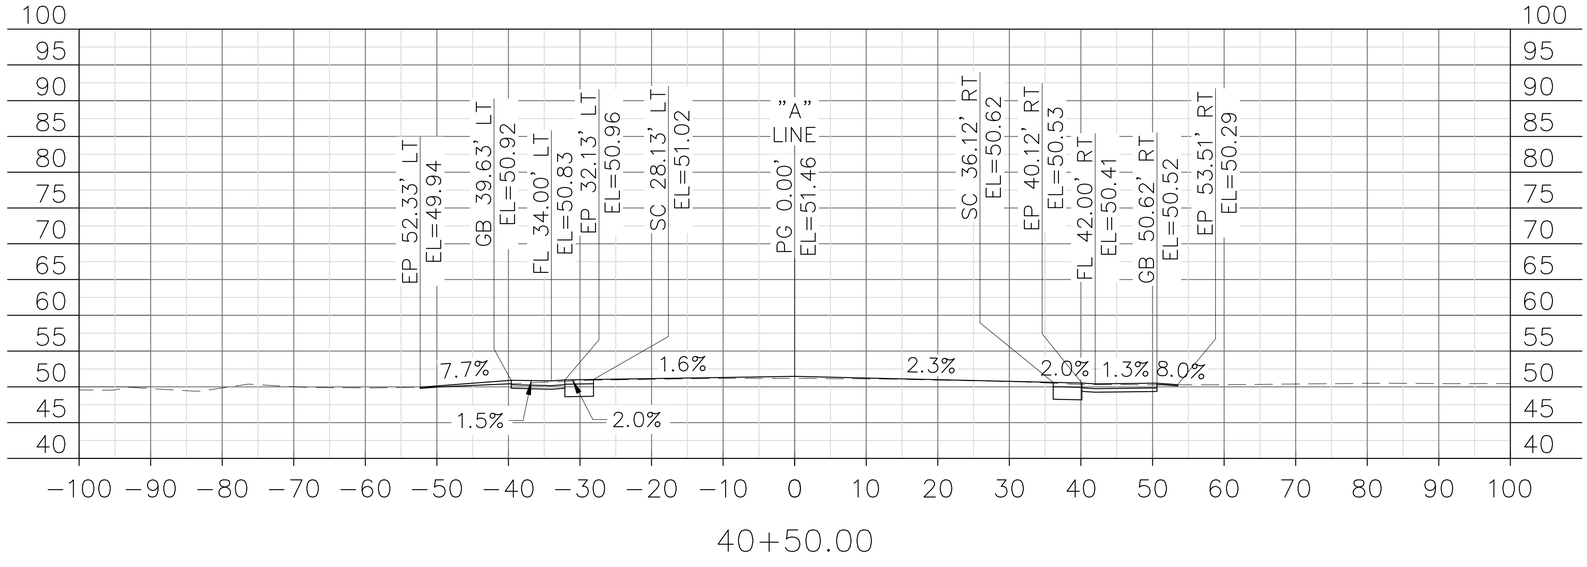

FOR ACCURATE SCALE WHEN PLOTTING USE 24" X 36" PAPER

02/05/15
DATE

dh drakehaglan AND ASSOCIATES
11060 White Rock Road, Suite 200
Rancho Cordova, CA 95670

REVISIONS			
STM	DATE	DESCRIPTION	APPROVED

DESIGNED BY	DRAWN BY	CHECKED BY	SCALE
M. MCCONNELL	A. BOYES	J. SILVA	1"=10'

CITY OF TRACY

11th ST EAST TRACY OVERHEAD
11th STREET CROSS SECTIONS

CS-34

SHEET 34
OF 68 SHEETS

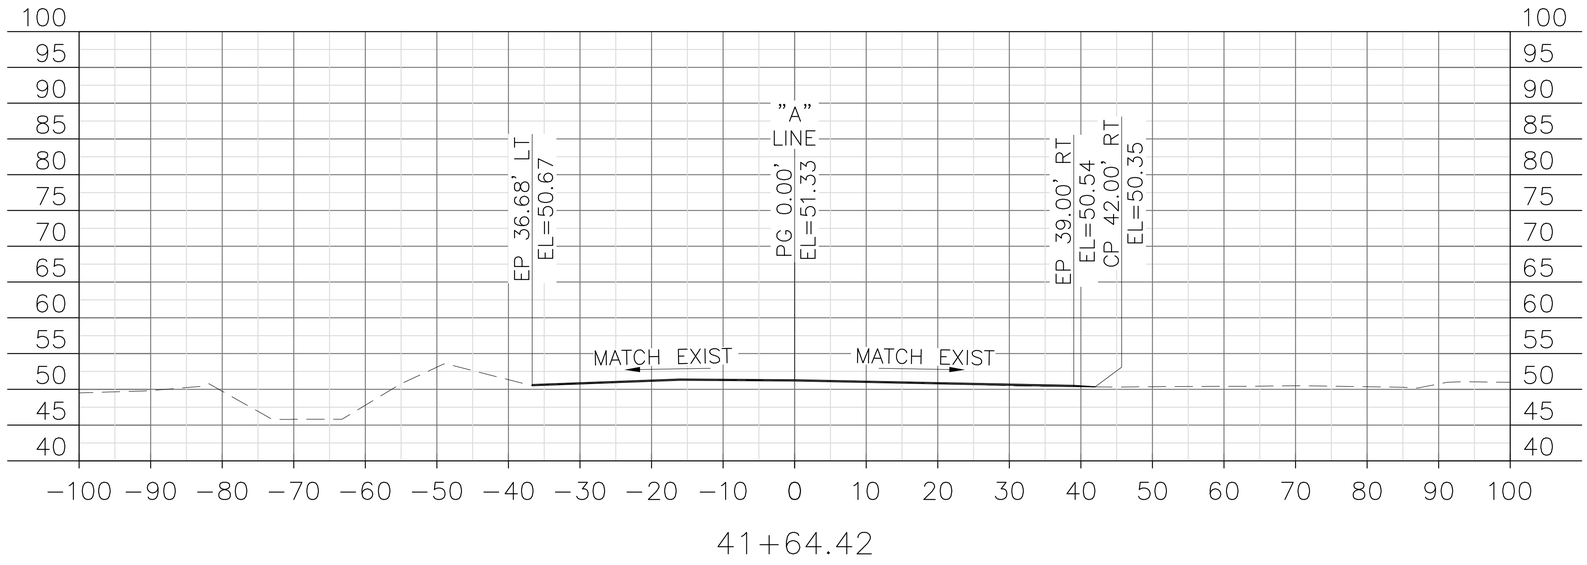

41+64.42

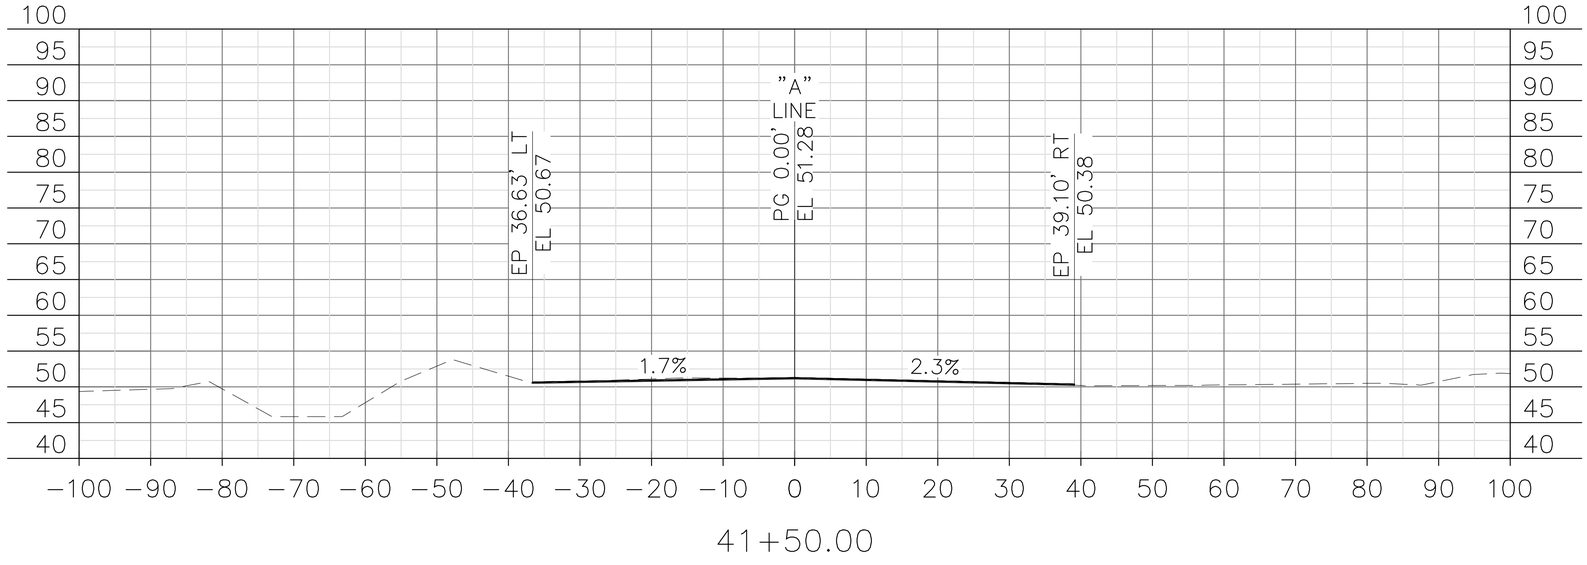

41+50.00

FOR ACCURATE SCALE WHEN PLOTTING USE 24" X 36" PAPER

02/05/15
DATE

dh drakehaglan AND ASSOCIATES
11060 White Rock Road, Suite 200
Rancho Cordova, CA 95670

REVISIONS			
STM	DATE	DESCRIPTION	APPROVED

DESIGNED BY M. MCCONNELL
DRAWN BY A. BOYES
CHECKED BY J. SILVA
SCALE 1"=10'

CITY OF TRACY

11th ST EAST TRACY OVERHEAD

11th STREET CROSS SECTIONS

CS-35

SHEET 35
OF 68 SHEETS

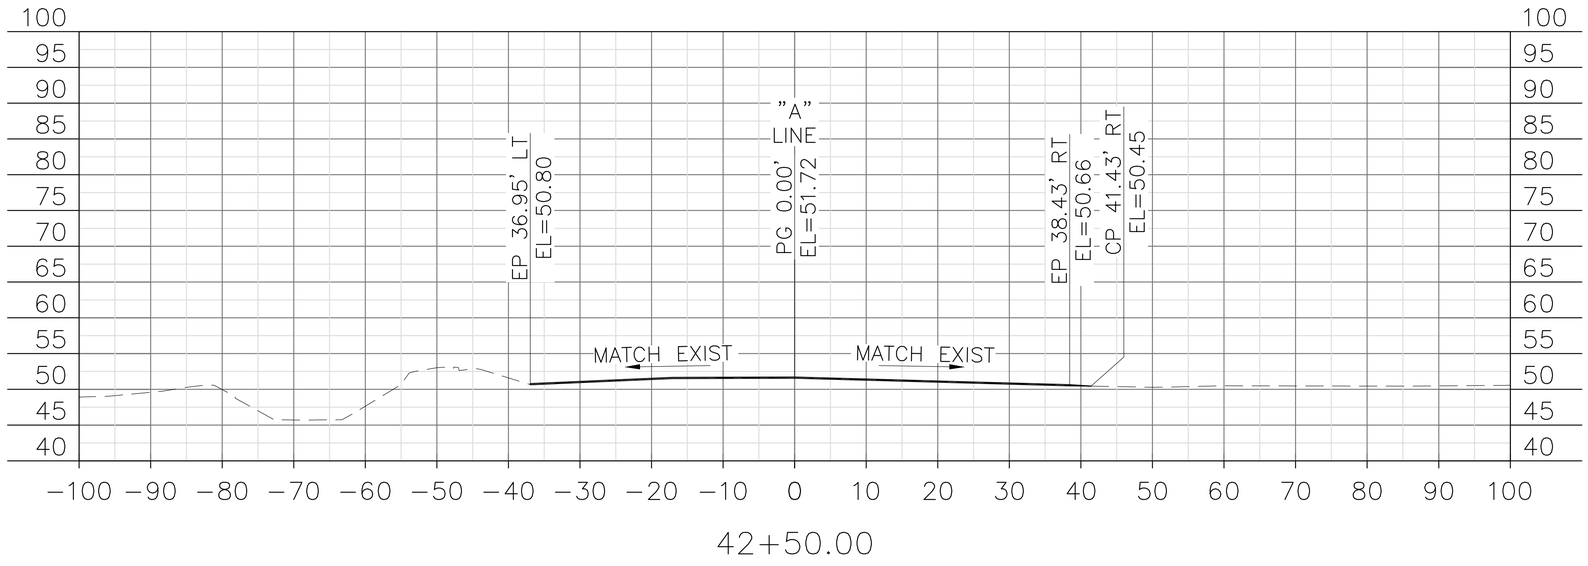

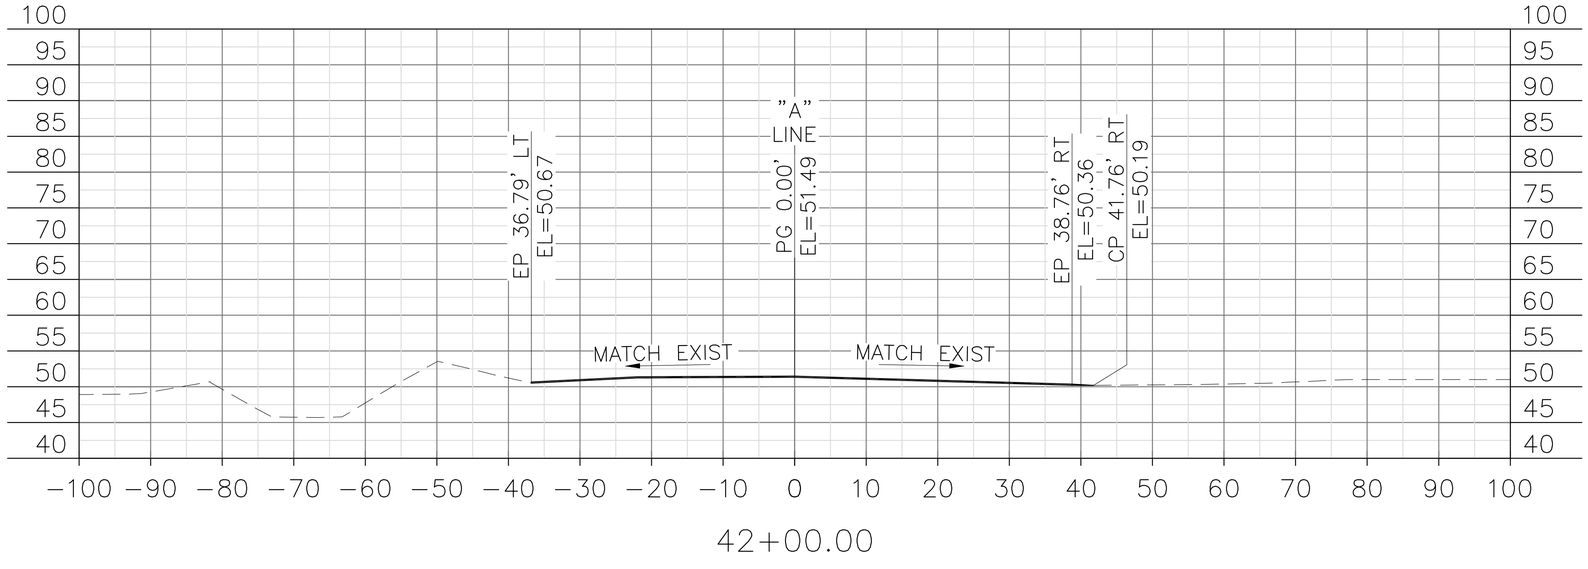

FOR ACCURATE SCALE WHEN PLOTTING USE 24" X 36" PAPER

02/05/15
DATE

dh drakehaglan AND ASSOCIATES
11060 White Rock Road, Suite 200
Rancho Cordova, CA 95670

REVISIONS			
STM	DATE	DESCRIPTION	APPROVED

DESIGNED BY	M. MCCONNELL		
DRAWN BY	A. BOYES	CHECKED BY	J.SILVA
		SCALE	1"=10'

CITY OF TRACY

11th ST EAST TRACY OVERHEAD
11th STREET CROSS SECTIONS

CS-36

SHEET 36
OF 68 SHEETS

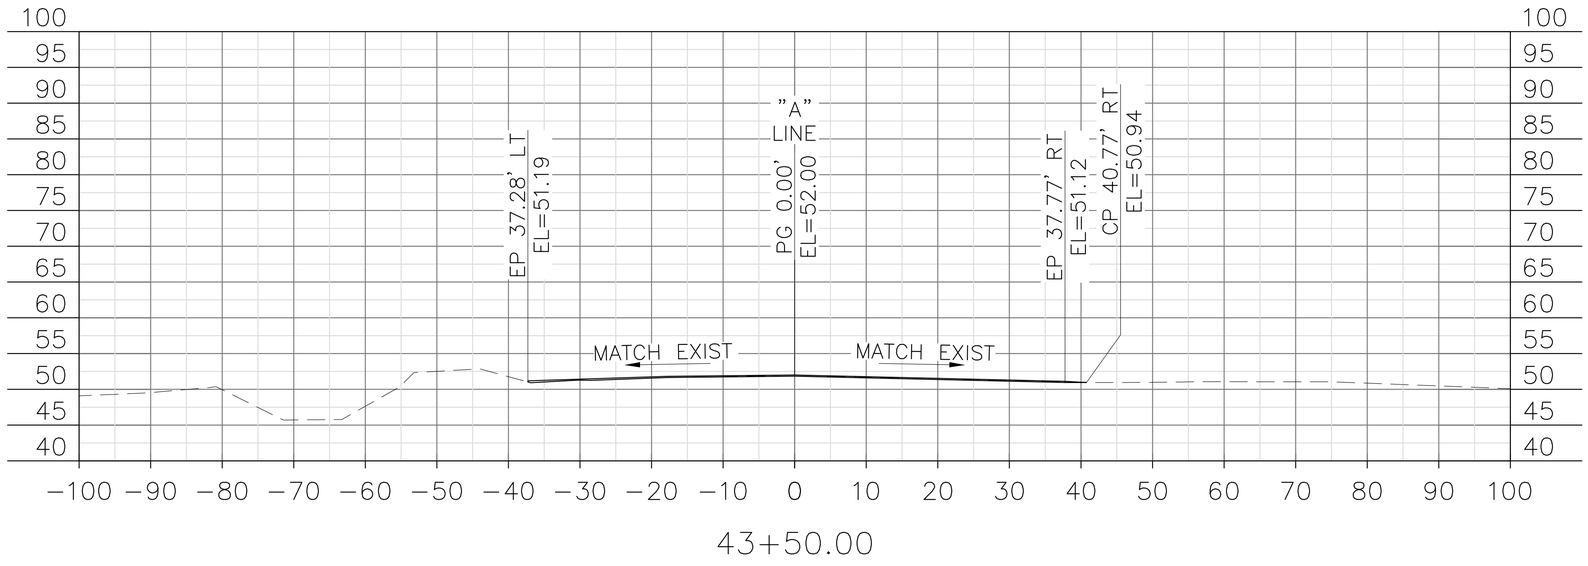

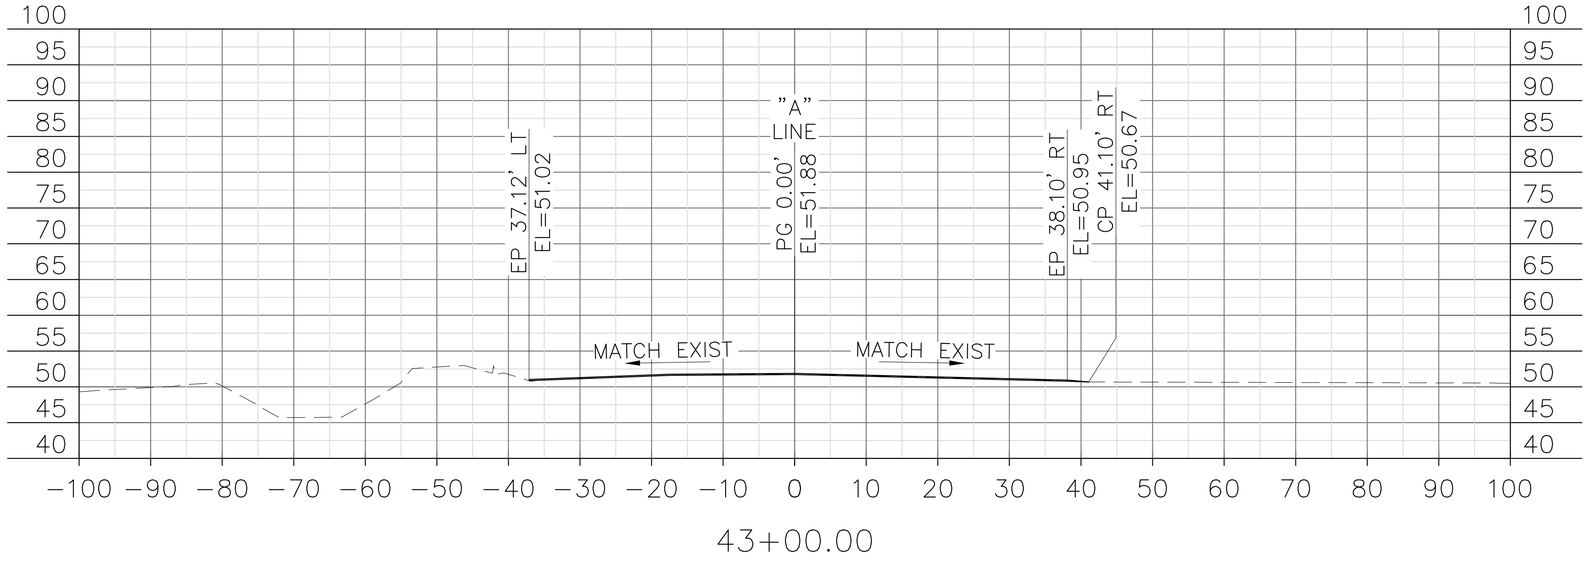

FOR ACCURATE SCALE WHEN PLOTTING USE 24" X 36" PAPER

02/05/15
DATE

dh drakehaglan AND ASSOCIATES
11080 White Rock Road, Suite 200
Rancho Cordova, CA 95670

REVISIONS			
STM	DATE	DESCRIPTION	APPROVED

DESIGNED BY	DRAWN BY	CHECKED BY	SCALE
M. MCCONNELL	A. BOYES	J. SILVA	1"=10'

CITY OF TRACY

11th ST EAST TRACY OVERHEAD

11th STREET CROSS SECTIONS

CS-37

SHEET 37
OF 68 SHEETS

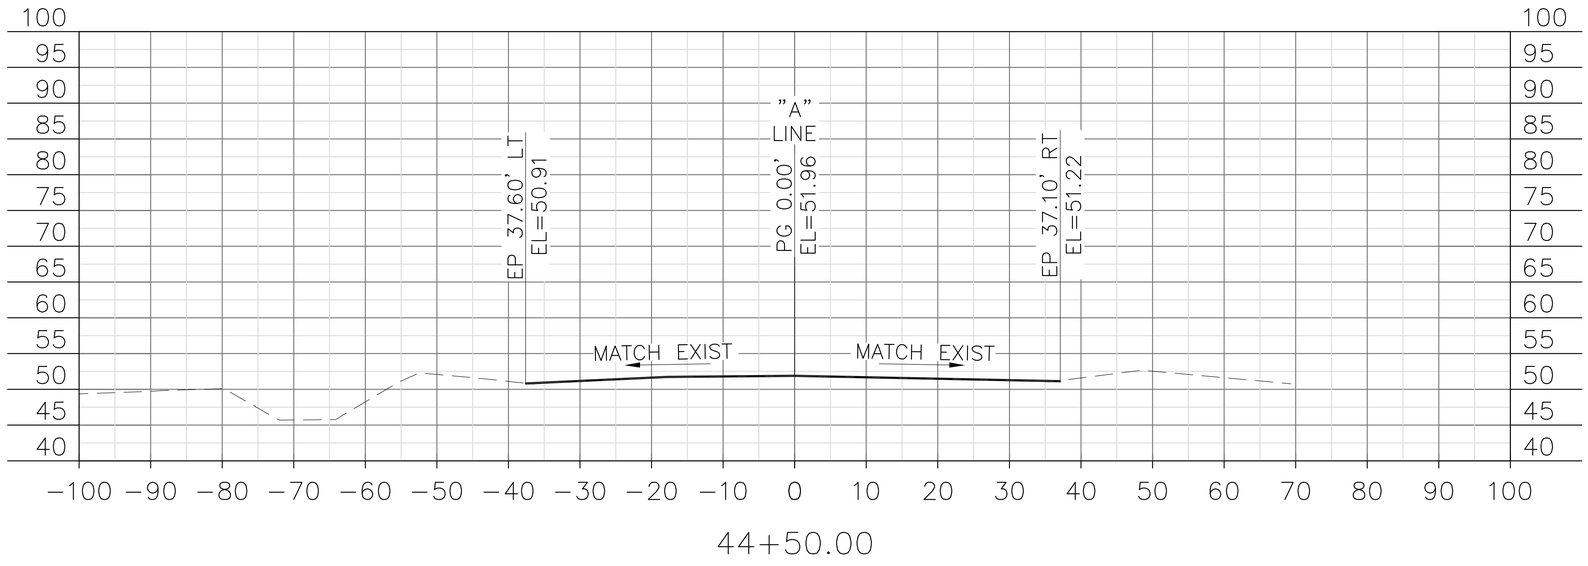

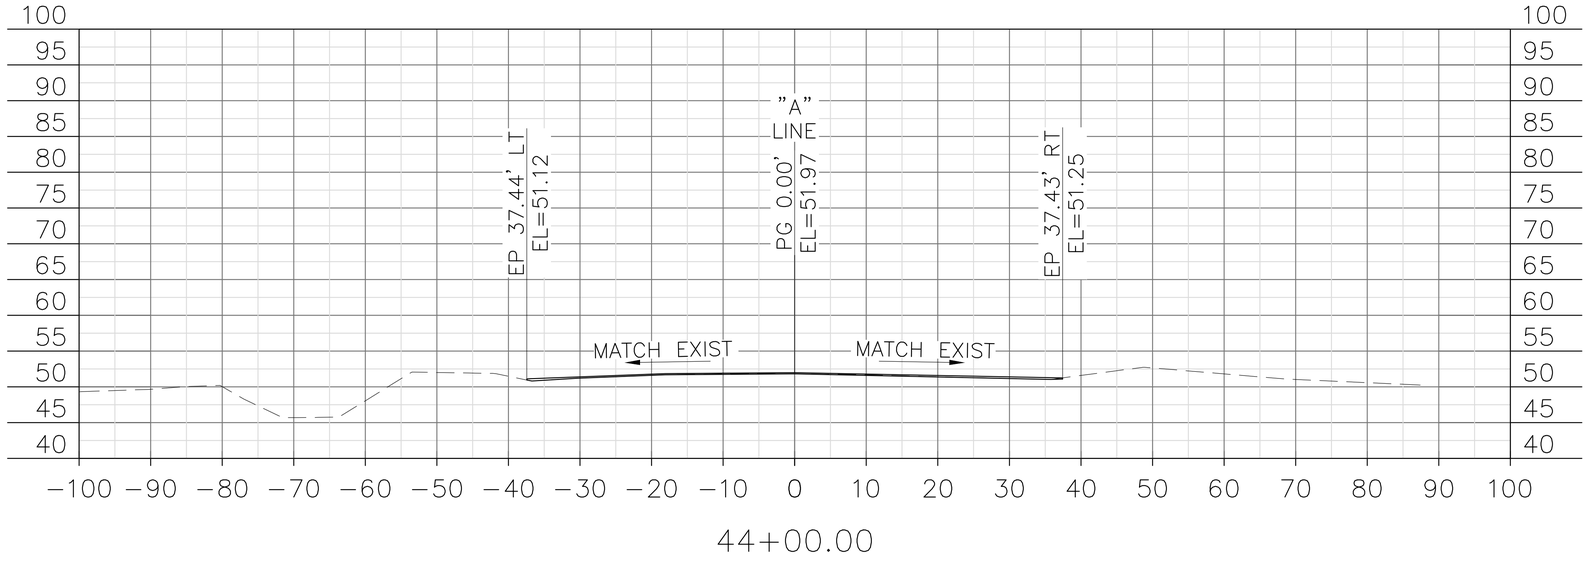

FOR ACCURATE SCALE WHEN PLOTTING USE 24" X 36" PAPER

02/05/15
DATE

dh drakehaglan AND ASSOCIATES
11080 White Rock Road, Suite 200
Rancho Cordova, CA 95670

REVISIONS			
STM	DATE	DESCRIPTION	APPROVED

DESIGNED BY	DRAWN BY	CHECKED BY	SCALE
M. MCCONNELL	A. BOYES	J.SILVA	1"=10'

CITY OF TRACY

11th ST EAST TRACY OVERHEAD
11th STREET CROSS SECTIONS

CS-38

SHEET 38
OF 68 SHEETS

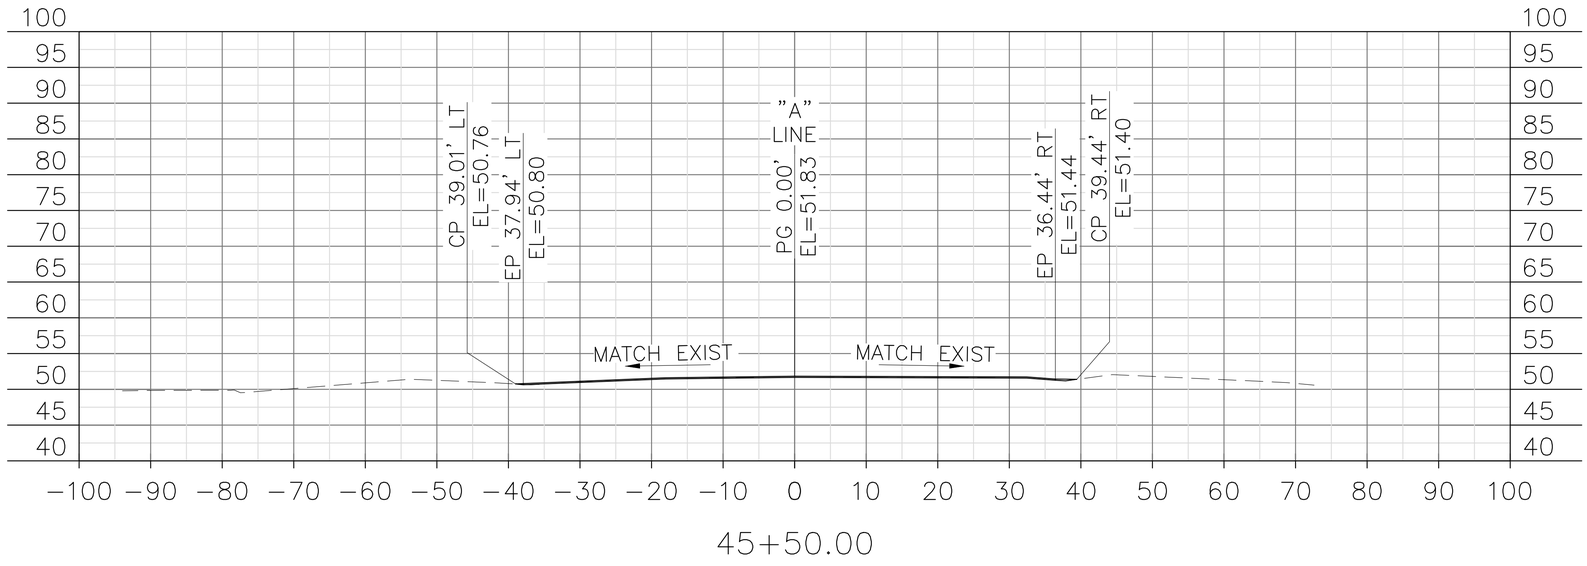

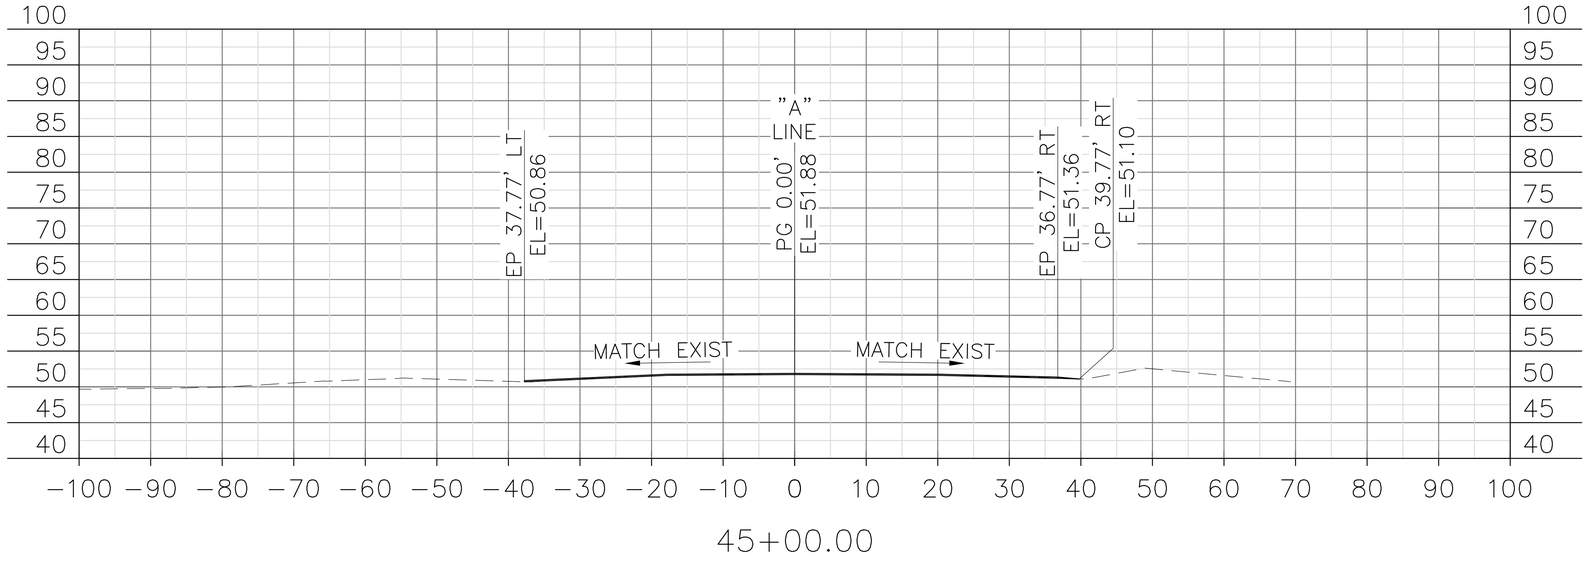

FOR ACCURATE SCALE WHEN PLOTTING USE 24" X 36" PAPER

02/05/15
DATE

dh drakehaglan AND ASSOCIATES
11080 White Rock Road, Suite 200
Rancho Cordova, CA 95670

REVISIONS			
STM	DATE	DESCRIPTION	APPROVED

DESIGNED BY	DRAWN BY	CHECKED BY	SCALE
M. MCCONNELL	A. BOYES	J.SILVA	1"=10'

CITY OF TRACY

11th ST EAST TRACY OVERHEAD
11th STREET CROSS SECTIONS

CS-39

SHEET 39
OF 68 SHEETS

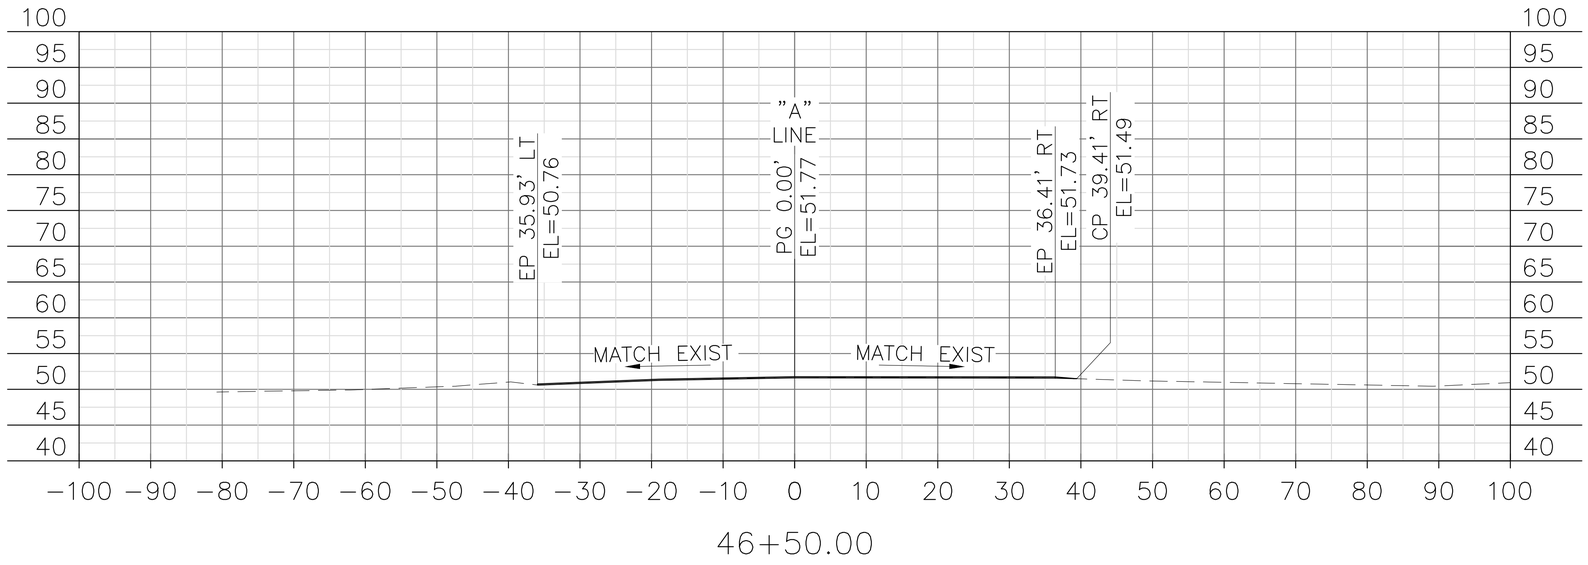

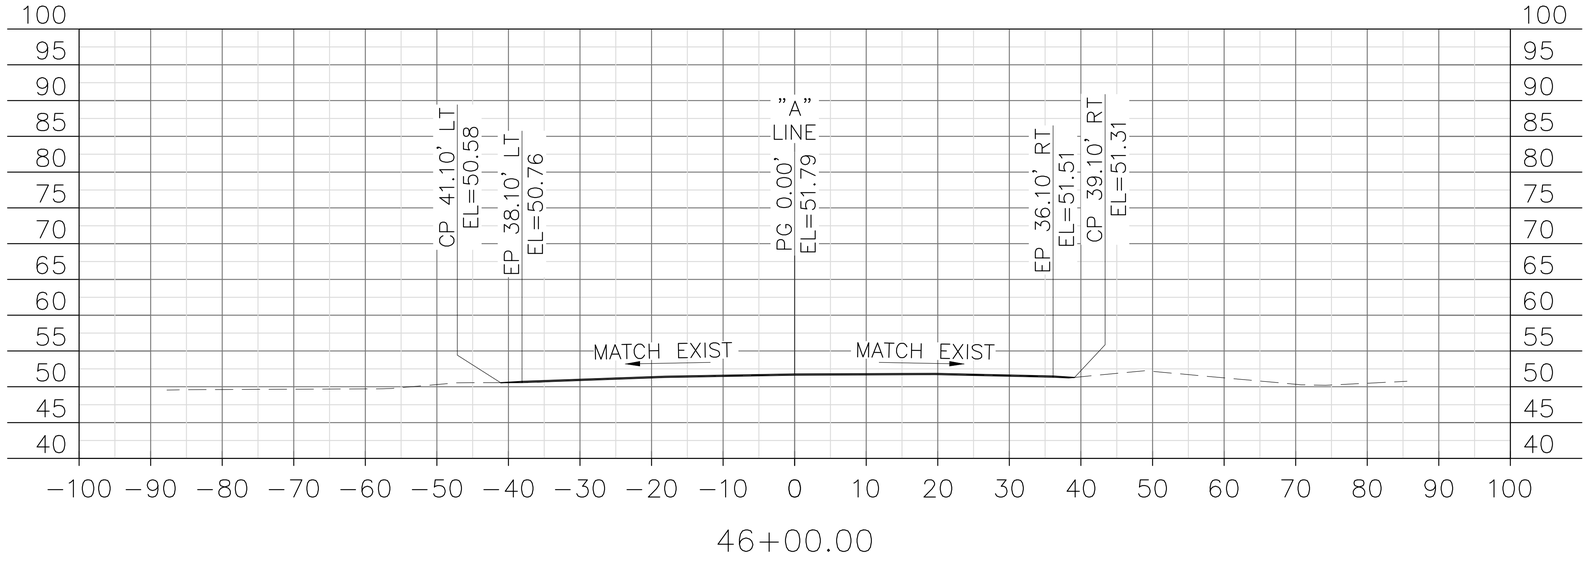

FOR ACCURATE SCALE WHEN PLOTTING USE 24" X 36" PAPER

02/05/15
DATE

dh drakehaglan AND ASSOCIATES
11060 White Rock Road, Suite 200
Rancho Cordova, CA 95670

REVISIONS			
STM	DATE	DESCRIPTION	APPROVED

DESIGNED BY M. MCCONNELL	DRAWN BY A. BOYES	CHECKED BY J. SILVA	SCALE 1"=10'

CITY OF TRACY

11th ST EAST TRACY OVERHEAD

11th STREET CROSS SECTIONS

CS-40

SHEET 40
OF 68 SHEETS

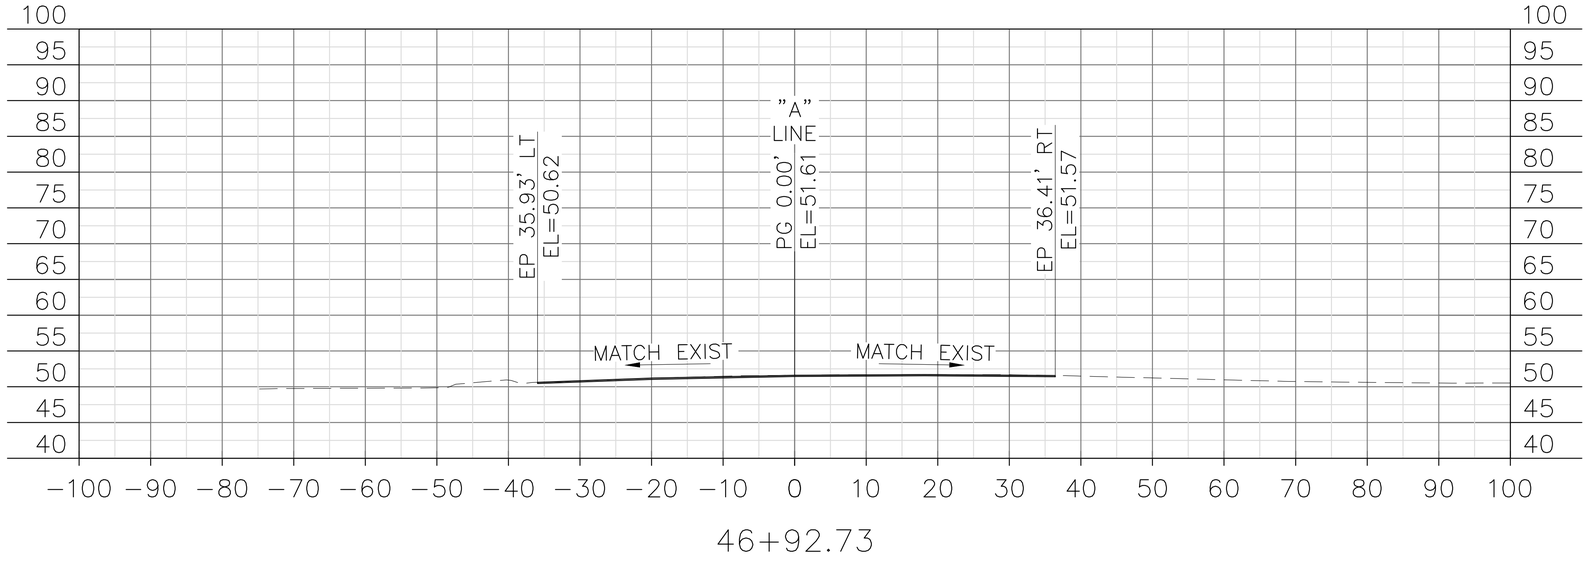

FOR ACCURATE SCALE WHEN PLOTTING USE 24" X 36" PAPER

dh drakehaglan AND ASSOCIATES
11080 White Rock Road, Suite 200
Rancho Cordova, CA 95670

02/05/15
DATE

STM	DATE	REVISIONS DESCRIPTION	APPROVED

DESIGNED BY M. MCCONNELL
DRAWN BY A. BOYES
CHECKED BY J. SILVA
SCALE 1"=10'

CITY OF TRACY

11th ST EAST TRACY OVERHEAD
11th STREET CROSS SECTIONS

CS-41

SHEET 41
OF 68 SHEETS

LEGEND:

BOC	BACK OF CURB	FOC	FACE OF CURB
BOW	BACK OF WALK	FOW	FACE OF WALK
CP	CATCH POINT	GB	GRADE BREAK
EP	EDGE OF PAVEMENT	HP	HINGE POINT
ETW	EDGE OF TRAVELED WAY	PG	PROFILE GRADES
FL	FLOW LINE	SC	SAWCUT

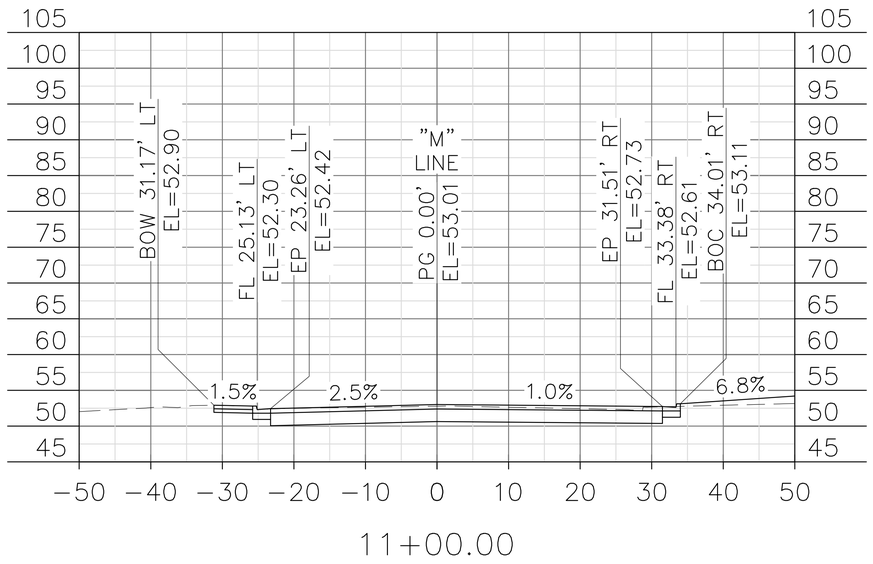

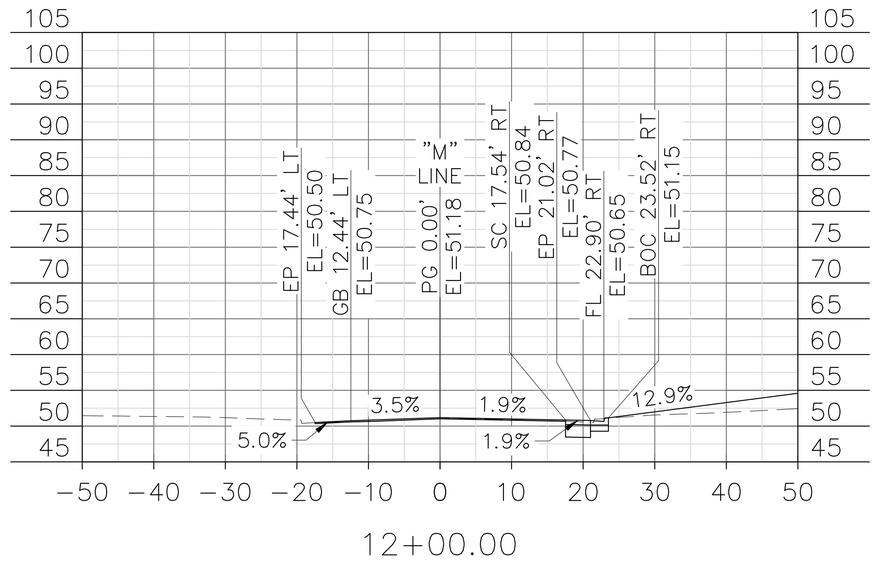

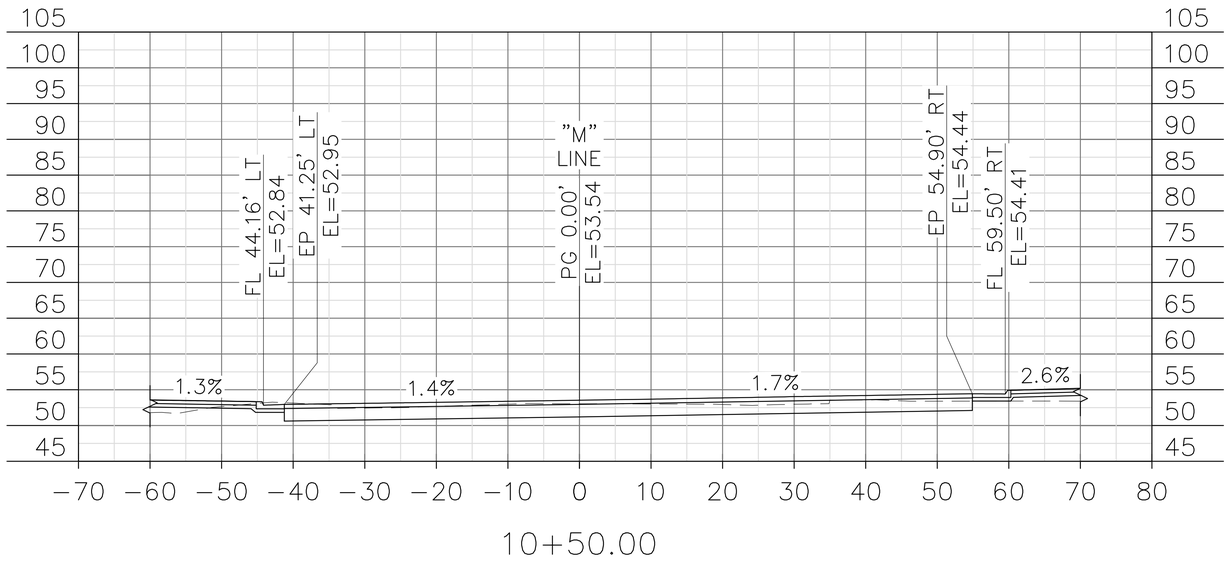

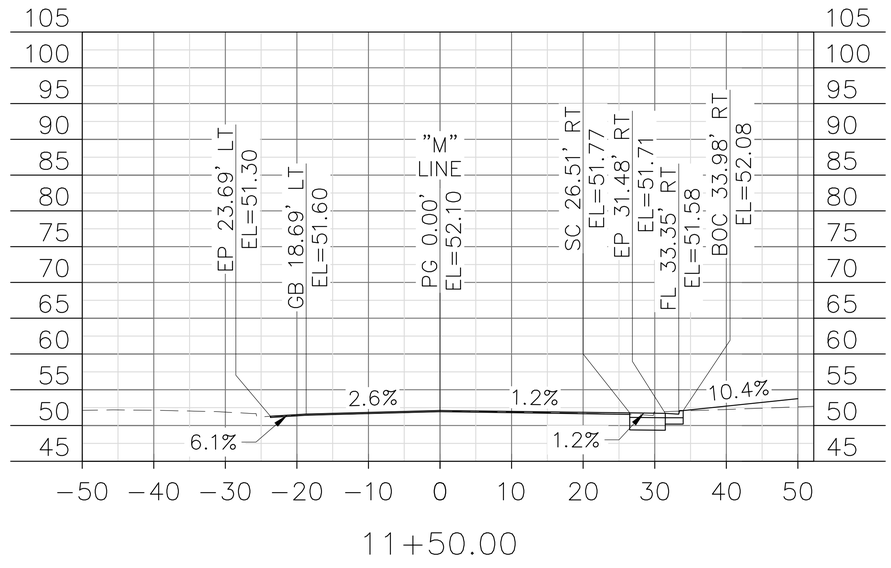

FOR ACCURATE SCALE WHEN PLOTTING USE 24" X 36" PAPER

02/05/15
DATE

dh drakehaglan AND ASSOCIATES
11060 White Rock Road, Suite 200
Rancho Cordova, CA 95670

REVISIONS			
STM	DATE	DESCRIPTION	APPROVED

DESIGNED BY	M. MCCONNELL		
DRAWN BY	A. BOYES	CHECKED BY	J. SILVA
		SCALE	1"=10'

CITY OF TRACY

11th ST EAST TRACY OVERHEAD
MacARTHUR DRIVE CROSS SECTIONS

CS-42

SHEET 42
OF 68 SHEETS

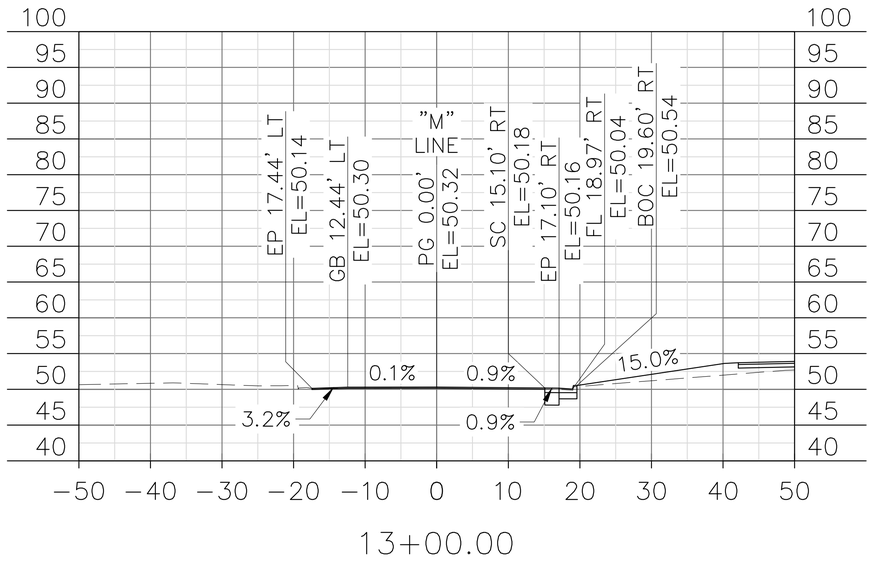

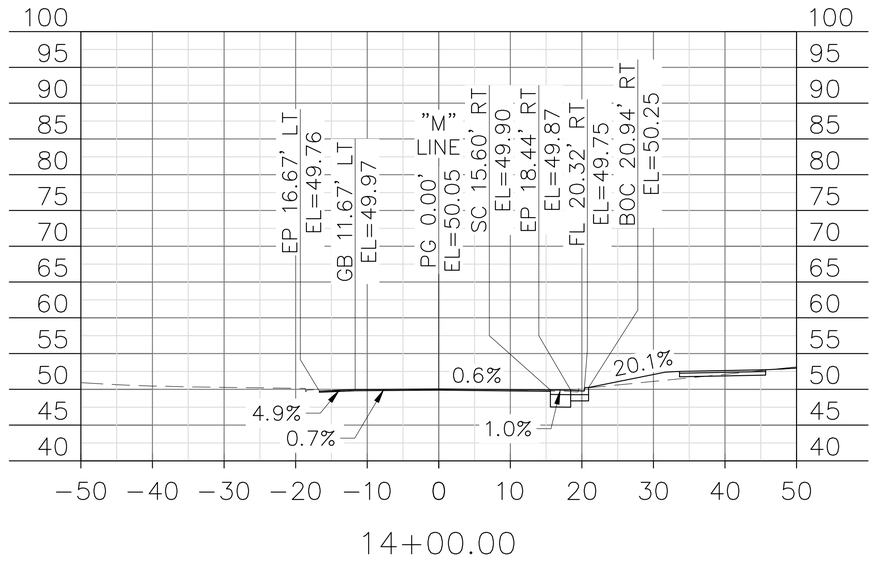

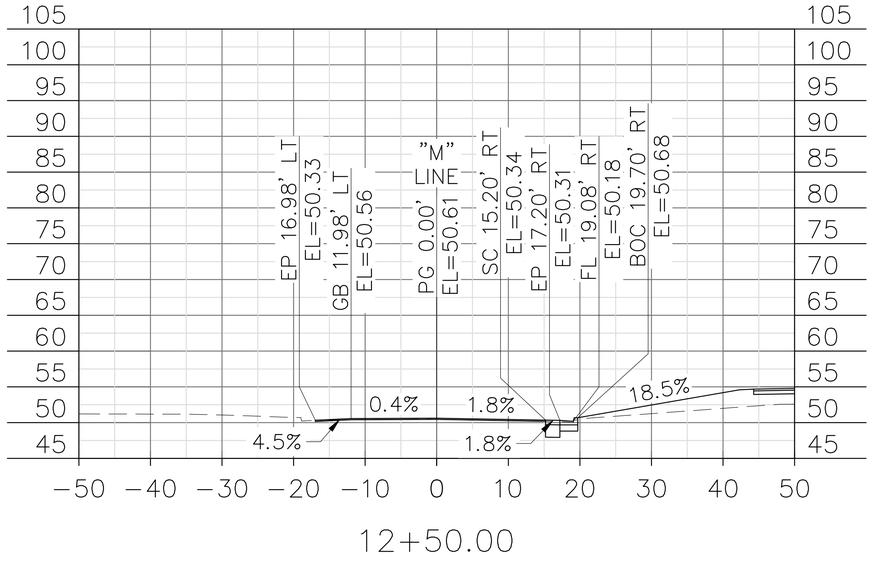

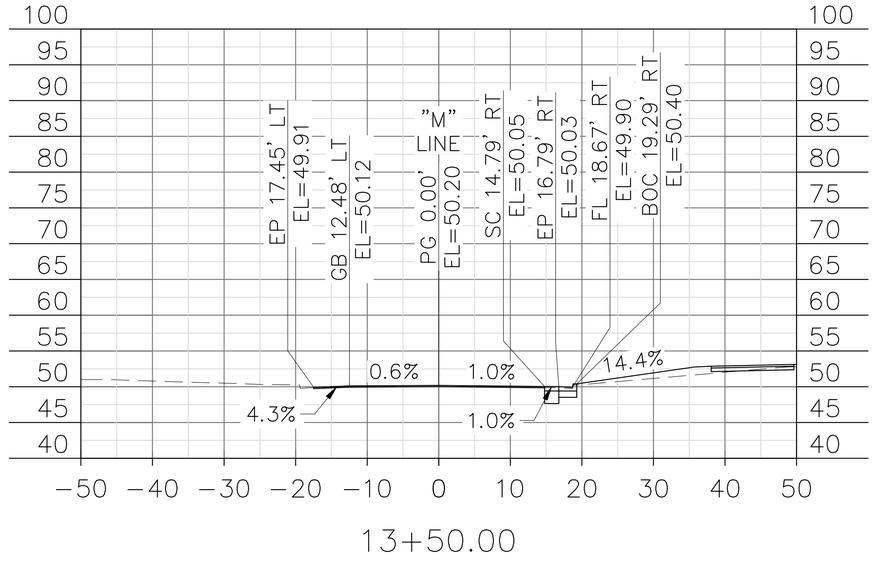

FOR ACCURATE SCALE WHEN PLOTTING USE 24" X 36" PAPER

02/05/15
DATE

dh drakehaglan AND ASSOCIATES
11060 White Rock Road, Suite 200
Rancho Cordova, CA 95670

REVISIONS			
STM	DATE	DESCRIPTION	APPROVED

DESIGNED BY M. MCCONNELL
DRAWN BY A. BOYES
CHECKED BY J. SILVA
SCALE 1"=10'

CITY OF TRACY

11th ST EAST TRACY OVERHEAD
MacARTHUR DRIVE CROSS SECTIONS

CS-43

SHEET 43
OF 68 SHEETS

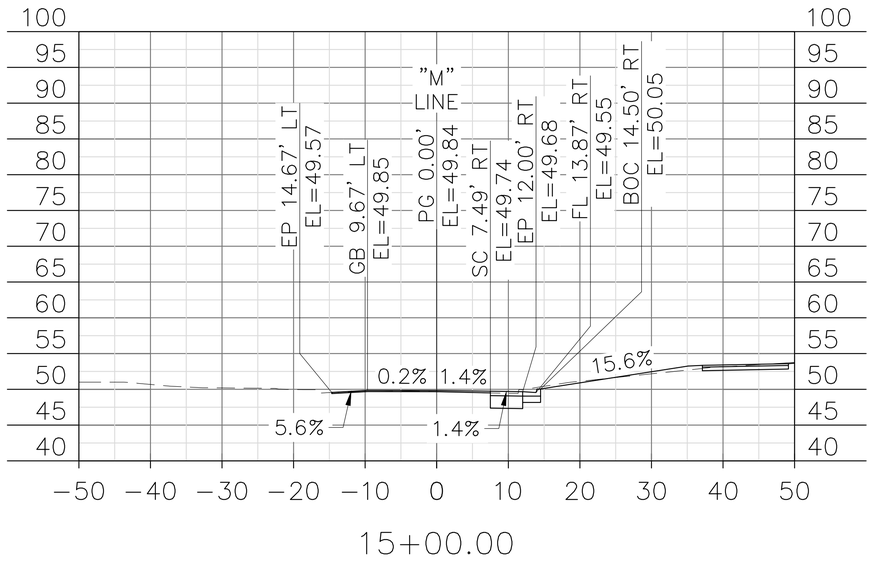

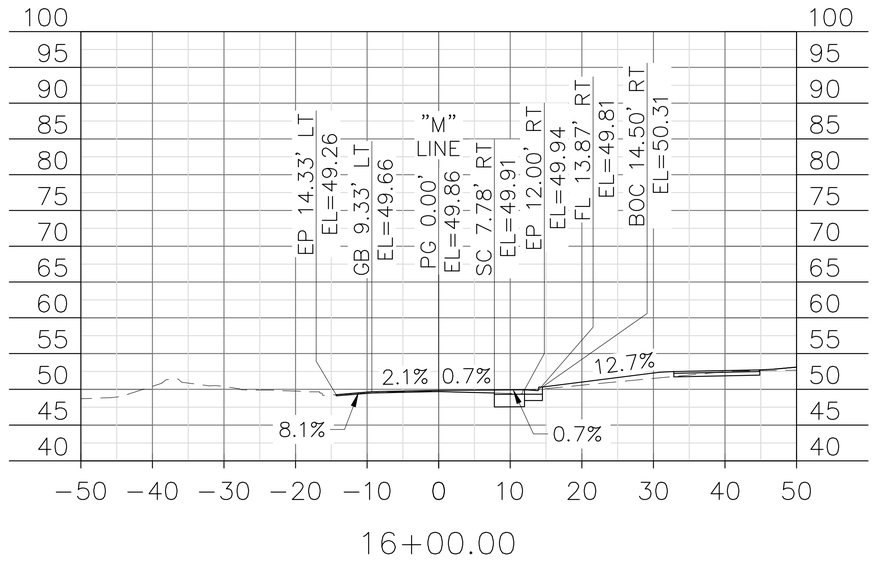

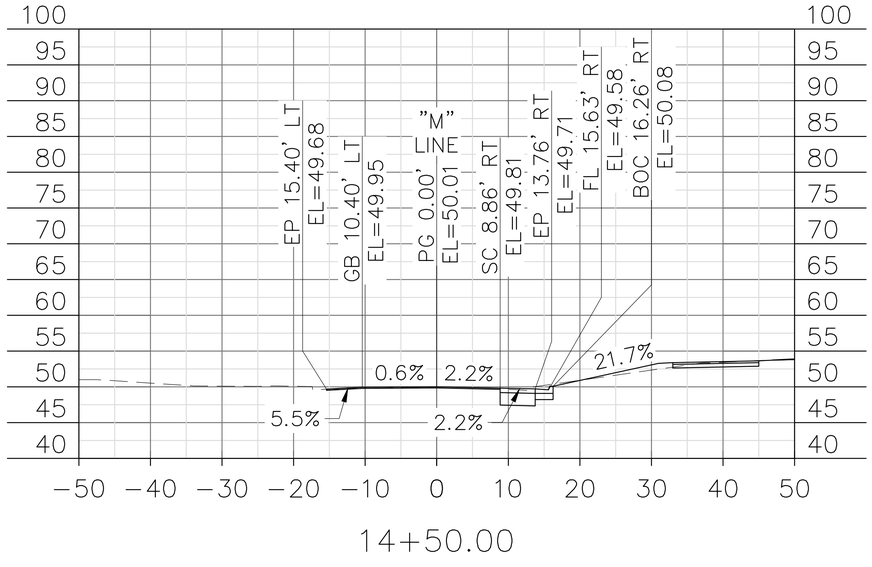

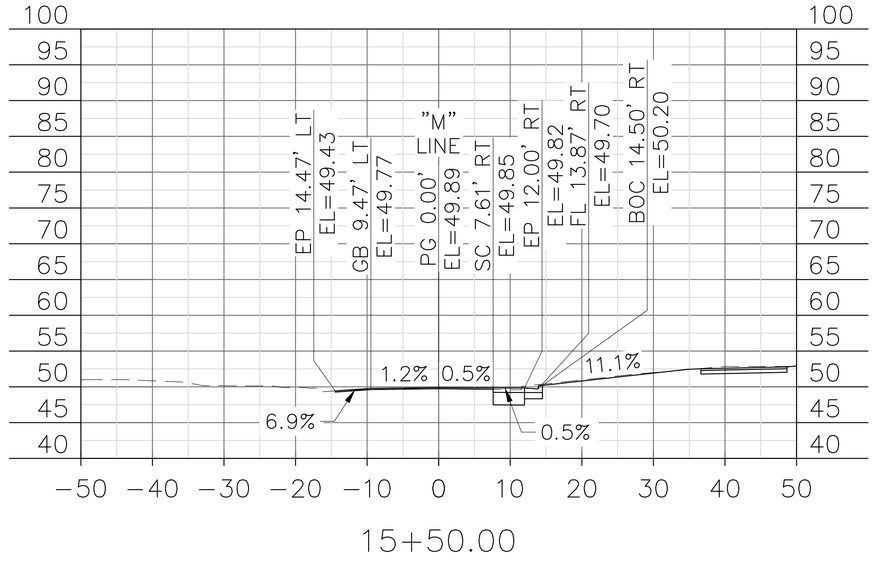

FOR ACCURATE SCALE WHEN PLOTTING USE 24" X 36" PAPER

02/05/15
DATE

dh drakehaglan AND ASSOCIATES
11060 White Rock Road, Suite 200
Rancho Cordova, CA 95670

REVISIONS			
STM	DATE	DESCRIPTION	APPROVED

DESIGNED BY	DRAWN BY	CHECKED BY	SCALE
M. MCCONNELL	A. BOYES	J. SILVA	1"=10'

CITY OF TRACY

11th ST EAST TRACY OVERHEAD
MacARTHUR DRIVE CROSS SECTIONS

CS-44

SHEET 44
OF 68 SHEETS

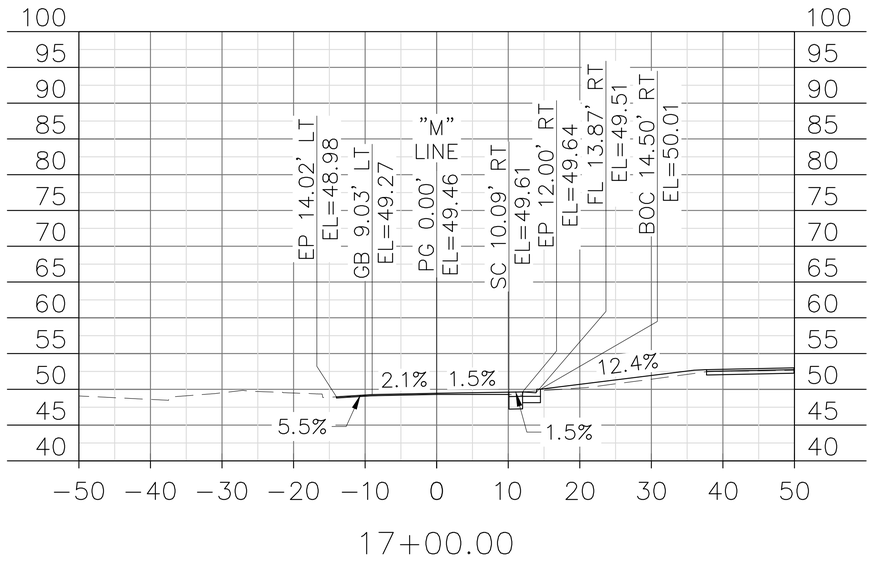

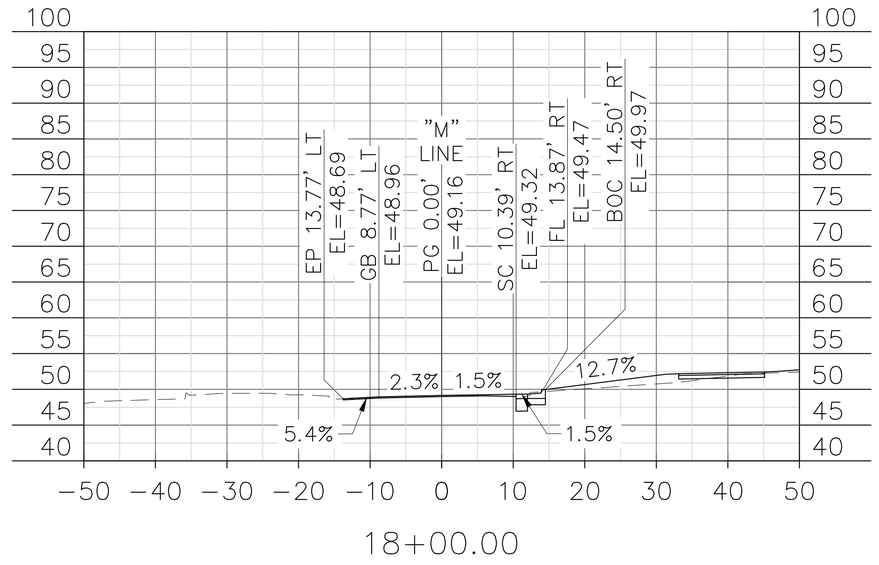

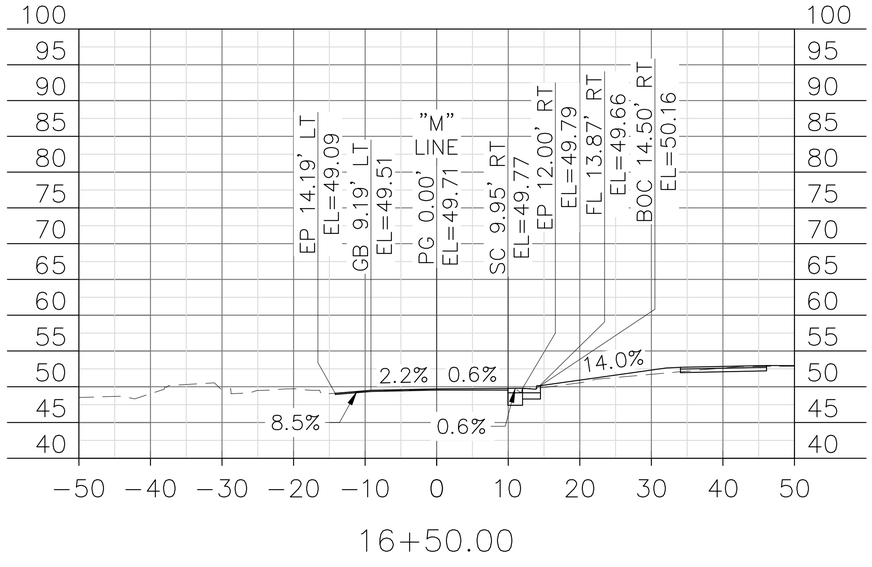

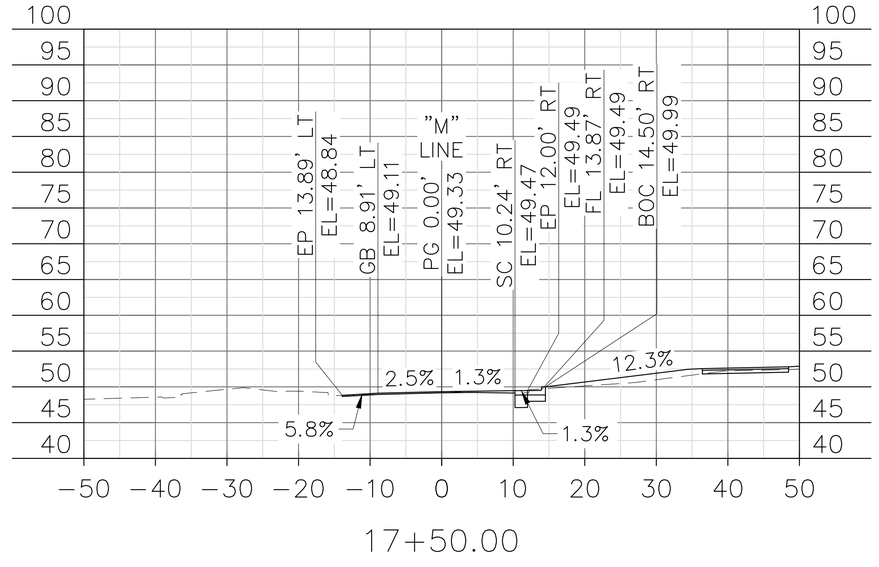

FOR ACCURATE SCALE WHEN PLOTTING USE 24" X 36" PAPER

02/05/15
DATE

dh drakehaglan AND ASSOCIATES
11060 White Rock Road, Suite 200
Rancho Cordova, CA 95670

STM	DATE	REVISIONS DESCRIPTION	APPROVED

DESIGNED BY	DRAWN BY	CHECKED BY	SCALE
M. MCCONNELL	A. BOYES	J. SILVA	1"=10'

CITY OF TRACY

11th ST EAST TRACY OVERHEAD
MacARTHUR DRIVE CROSS SECTIONS

CS-45

SHEET 45
OF 68 SHEETS

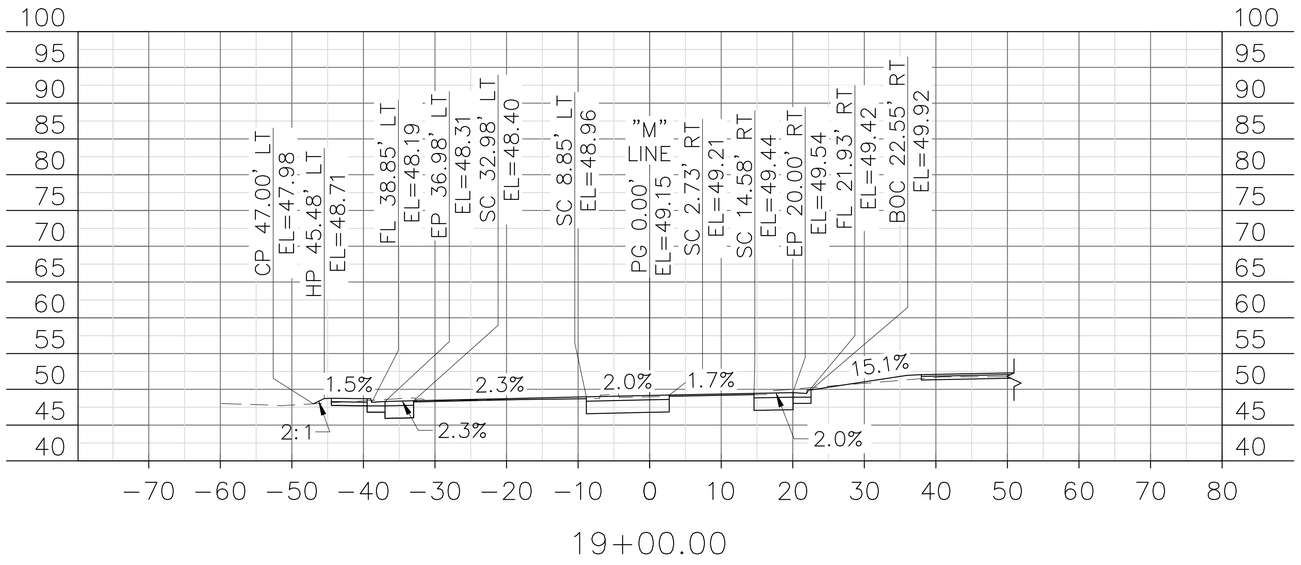

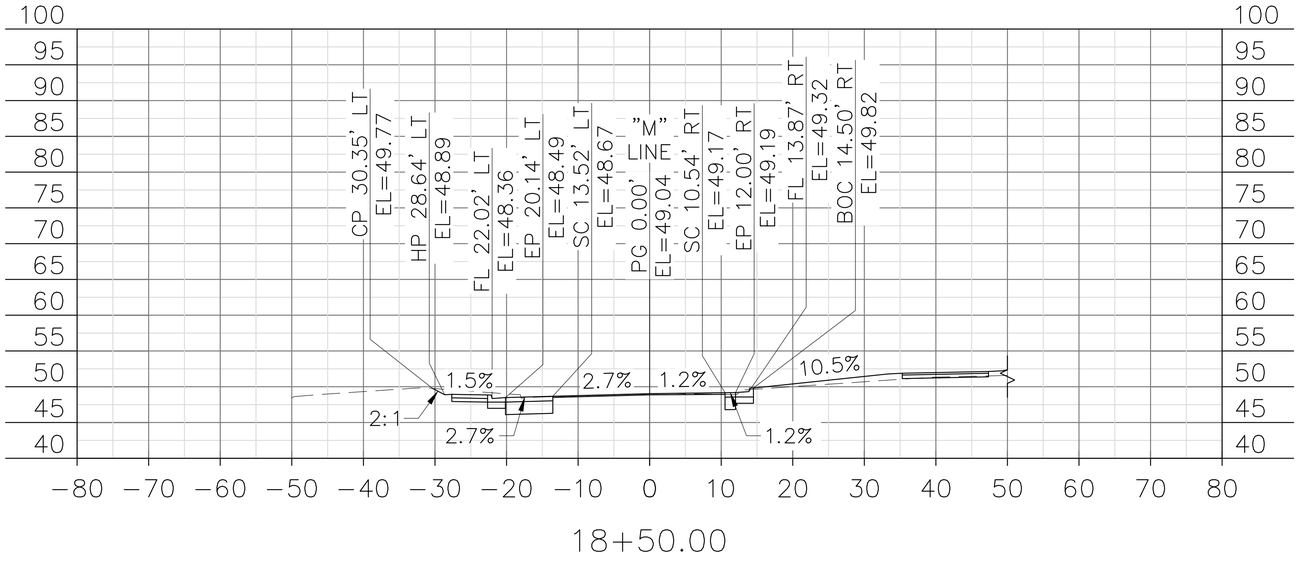

FOR ACCURATE SCALE WHEN PLOTTING USE 24" X 36" PAPER

02/05/15
DATE

dh drakehaglan AND ASSOCIATES
11060 White Rock Road, Suite 200
Rancho Cordova, CA 95670

REVISIONS			
STM	DATE	DESCRIPTION	APPROVED

DESIGNED BY	DRAWN BY	CHECKED BY	SCALE
M. MCCONNELL	A. BOYES	J.SILVA	1"=10'

CITY OF TRACY

11th ST EAST TRACY OVERHEAD

MacARTHUR DRIVE CROSS SECTIONS

CS-46

SHEET 46
OF 68 SHEETS

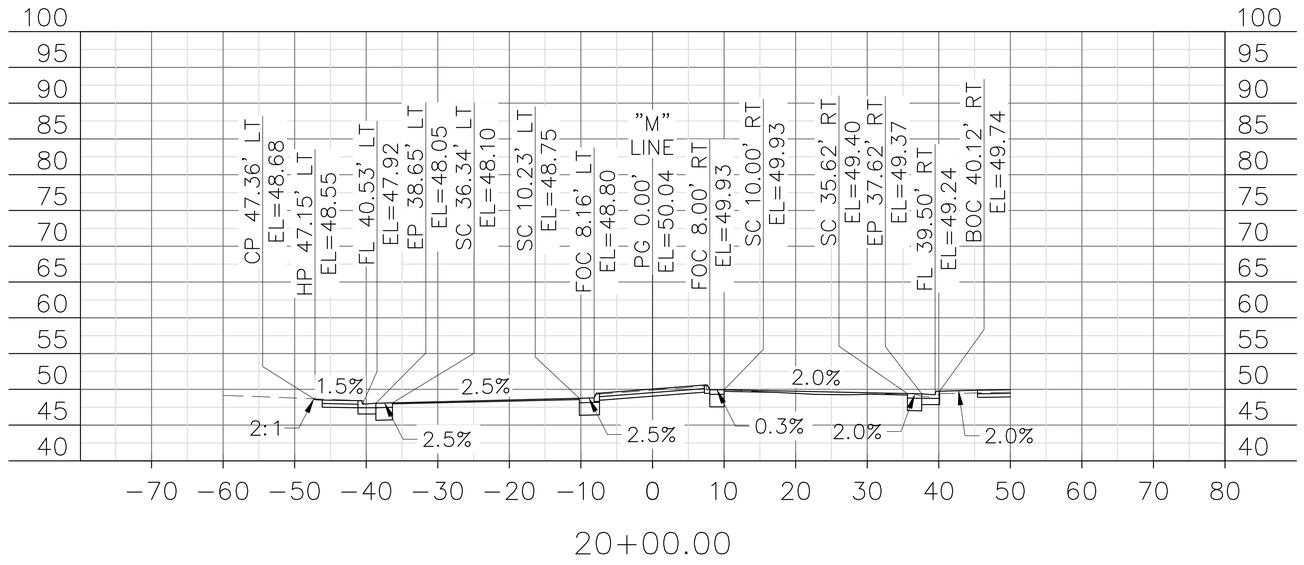

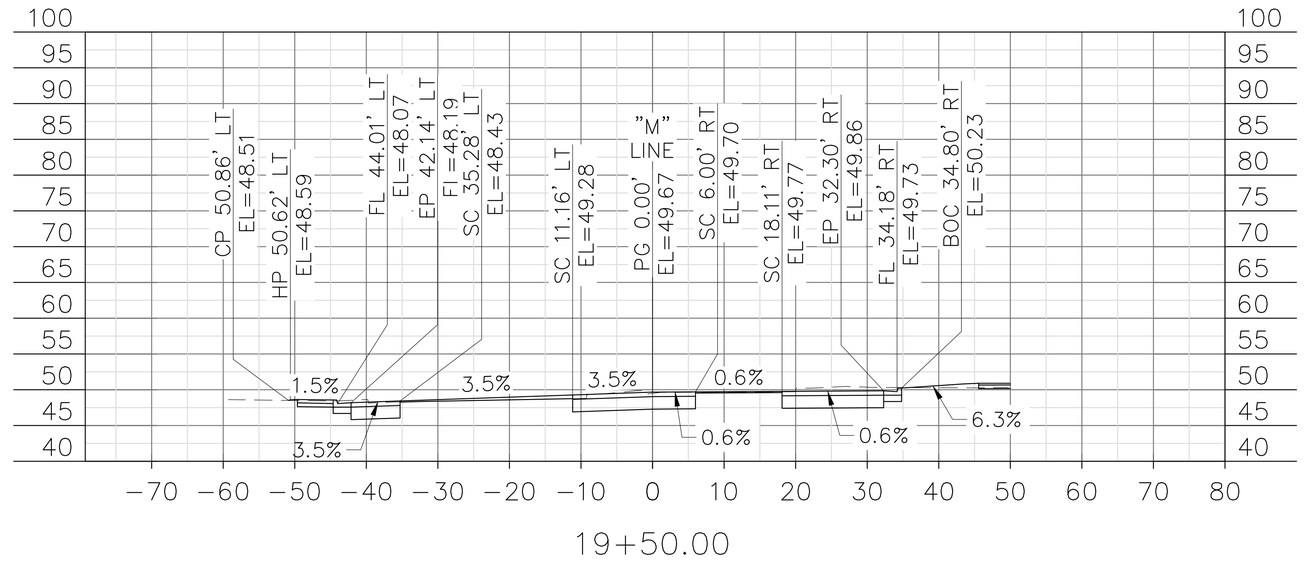

FOR ACCURATE SCALE WHEN PLOTTING USE 24" X 36" PAPER

02/05/15
DATE

dh drakehaglan AND ASSOCIATES
11060 White Rock Road, Suite 200
Rancho Cordova, CA 95670

REVISIONS			
STM	DATE	DESCRIPTION	APPROVED

DESIGNED BY	M. MCCONNELL	DRAWN BY	A. BOYES
CHECKED BY	J. SILVA	SCALE	1"=10'

CITY OF TRACY

11th ST EAST TRACY OVERHEAD
MacARTHUR DRIVE CROSS SECTIONS

CS-47

SHEET 47
OF 68 SHEETS

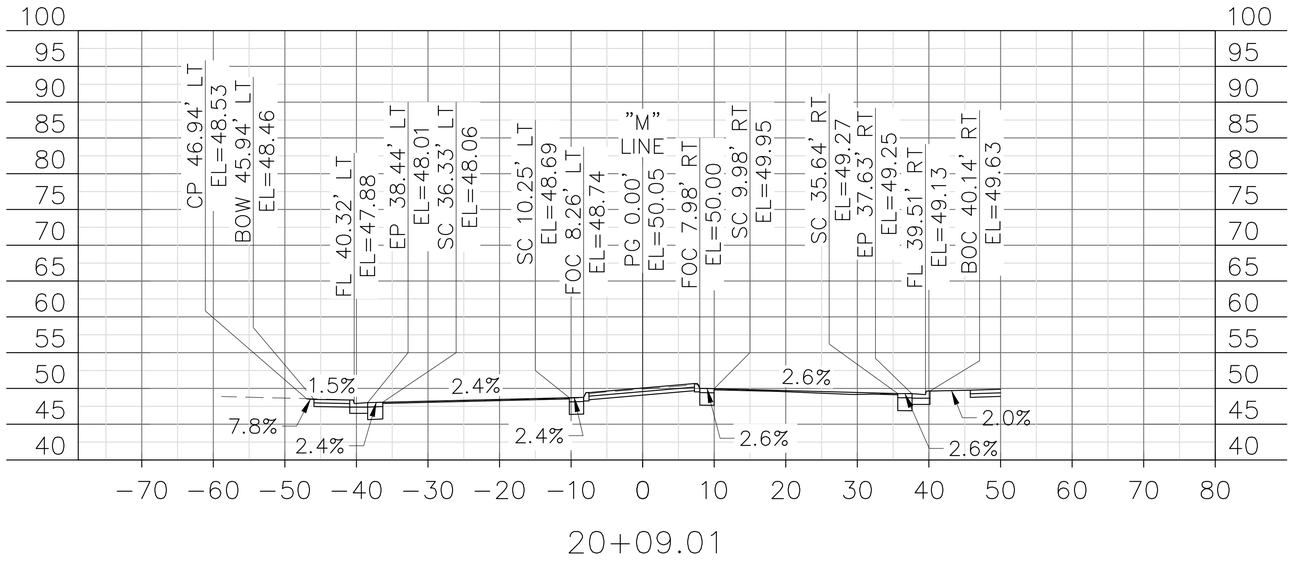

FOR ACCURATE SCALE WHEN PLOTTING USE 24" X 36" PAPER

02/05/15
DATE

dh drakehaglan AND ASSOCIATES
11080 White Rock Road, Suite 200
Rancho Cordova, CA 95670

REVISIONS			
STM	DATE	DESCRIPTION	APPROVED

DESIGNED BY M. MCCONNELL
DRAWN BY A. BOYES
CHECKED BY J. SILVA
SCALE 1"=10'

CITY OF TRACY

11th ST EAST TRACY OVERHEAD

MacARTHUR DRIVE CROSS SECTIONS

CS-48

SHEET 48
OF 68 SHEETS

LEGEND:

BOC	BACK OF CURB	FOC	FACE OF CURB
BOW	BACK OF WALK	FOW	FACE OF WALK
CP	CATCH POINT	GB	GRADE BREAK
EP	EDGE OF PAVEMENT	HP	HINGE POINT
ETW	EDGE OF TRAVELED WAY	PG	PROFILE GRADES
FL	FLOW LINE	SC	SAWCUT

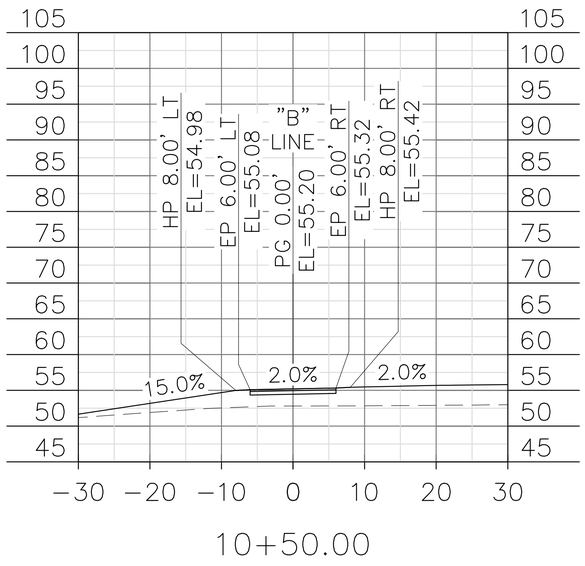

10+50.00

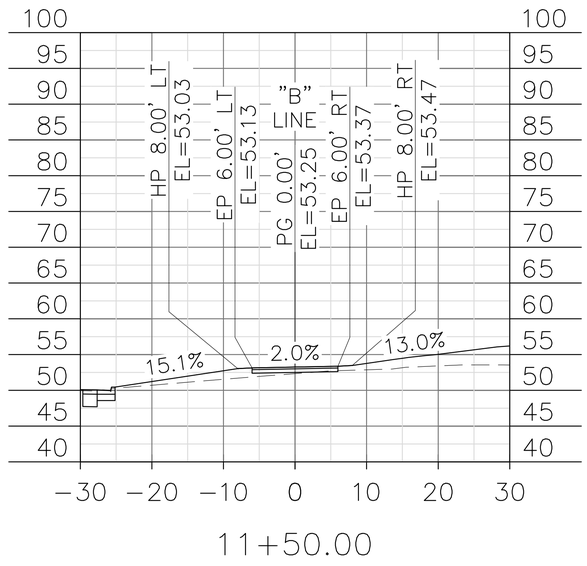

11+50.00

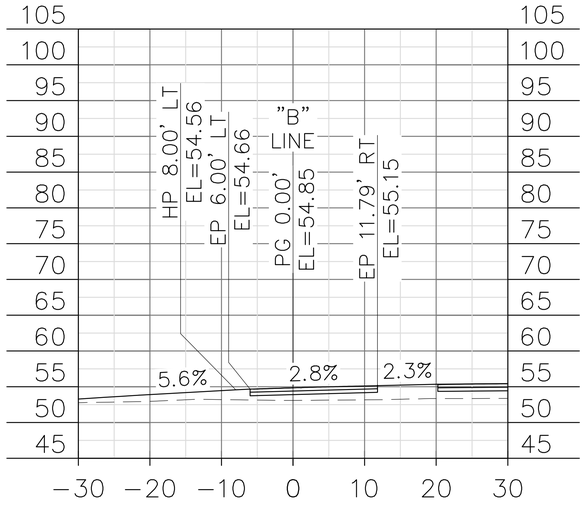

10+00.00

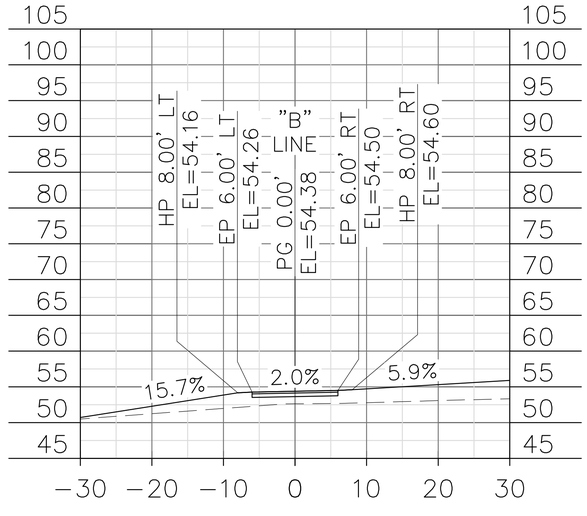

11+00.00

FOR ACCURATE SCALE WHEN PLOTTING USE 24" X 36" PAPER

02/05/15
DATE

dh drakehaglan AND ASSOCIATES
11060 White Rock Road, Suite 200
Rancho Cordova, CA 95670

REVISIONS			
STM	DATE	DESCRIPTION	APPROVED

DESIGNED BY	M. MCCONNELL	SCALE	1"=10'
DRAWN BY	A. BOYES		
CHECKED BY	J. SILVA		

CITY OF TRACY

11th ST EAST TRACY OVERHEAD
BIKE PATH CROSS SECTIONS

CS-49

SHEET 49
OF 68 SHEETS

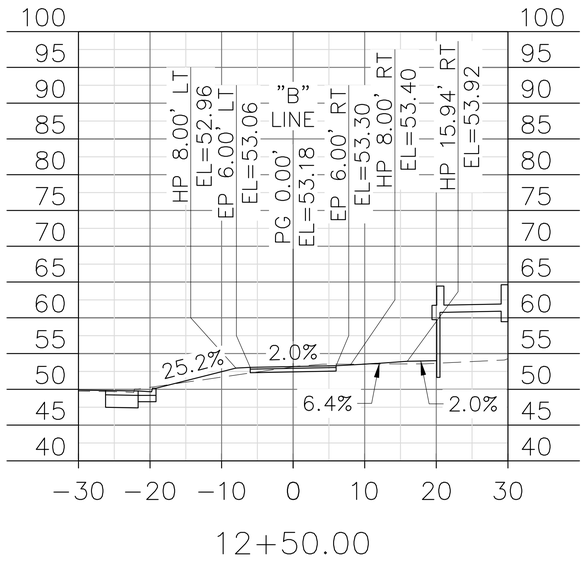

12+50.00

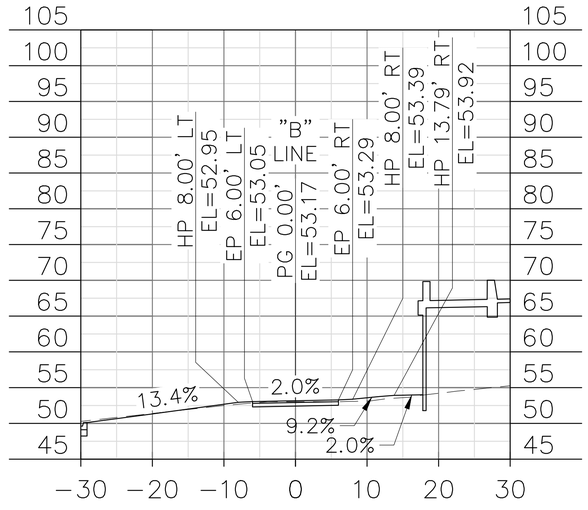

13+50.00

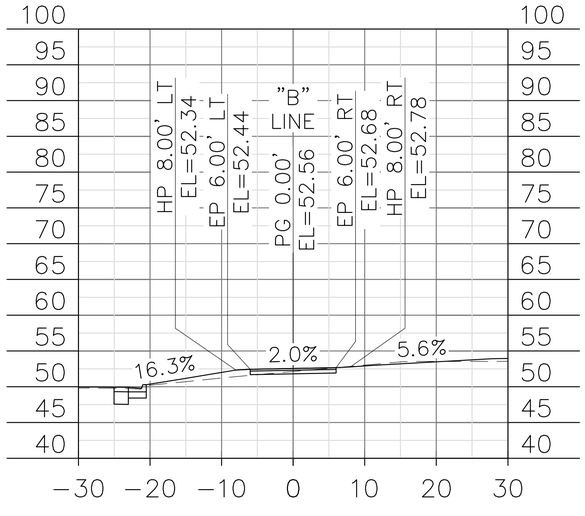

12+00.00

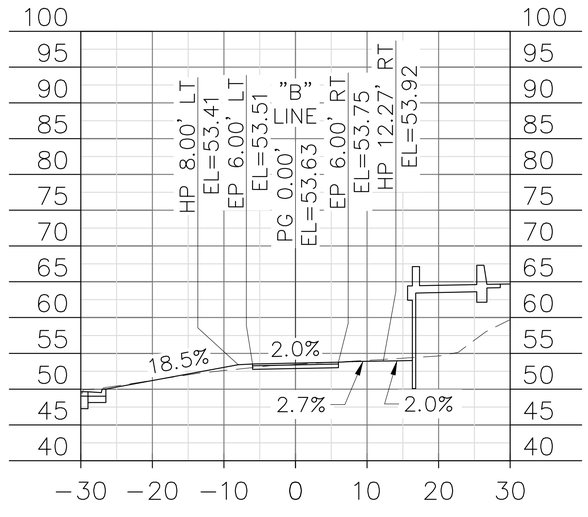

13+00.00

FOR ACCURATE SCALE WHEN PLOTTING USE 24" X 36" PAPER

02/05/15
DATE

dh drakehaglan AND ASSOCIATES
11060 White Rock Road, Suite 200
Rancho Cordova, CA 95670

REVISIONS			
STM	DATE	DESCRIPTION	APPROVED

DESIGNED BY	DRAWN BY	CHECKED BY	SCALE
M. MCCONNELL	A. BOYES	J.SILVA	1"=10'

CITY OF TRACY

11th ST EAST TRACY OVERHEAD
BIKE PATH CROSS SECTIONS

CS-50

SHEET 50
OF 68 SHEETS

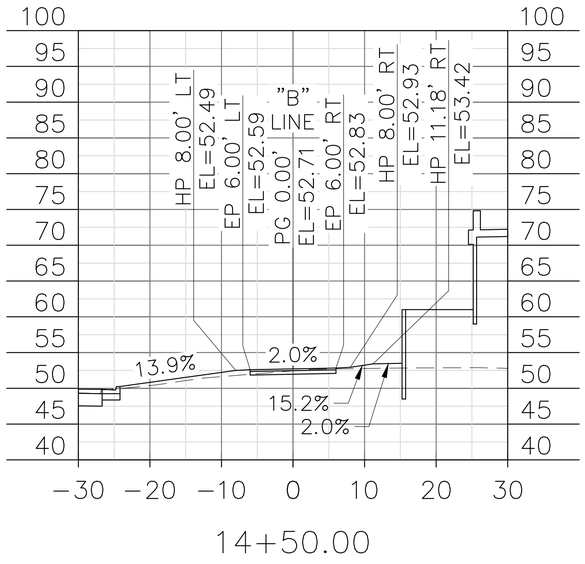

14+50.00

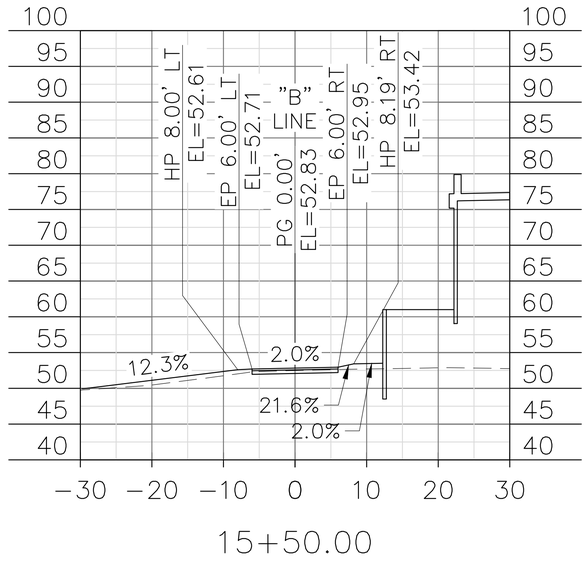

15+50.00

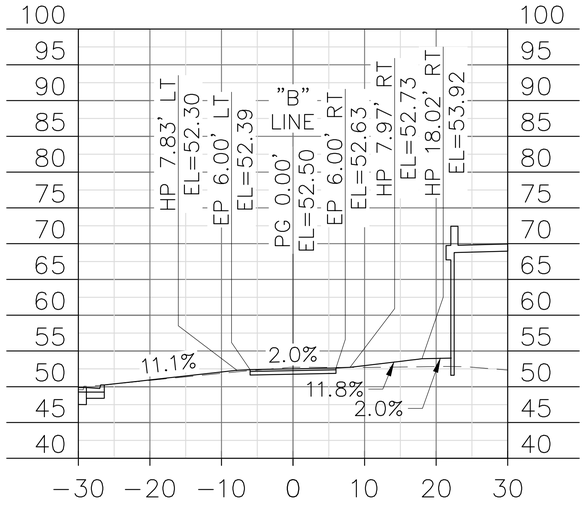

14+00.00

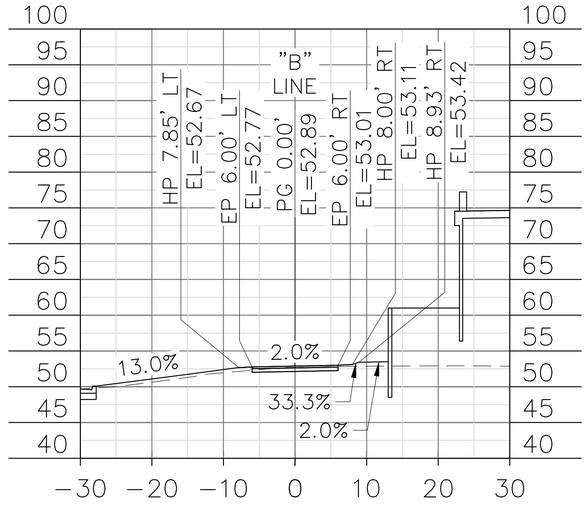

15+00.00

FOR ACCURATE SCALE WHEN PLOTTING USE 24" X 36" PAPER

02/05/15
DATE

dh drakehaglan AND ASSOCIATES
11080 White Rock Road, Suite 200
Rancho Cordova, CA 95670

REVISIONS			
STM	DATE	DESCRIPTION	APPROVED

DESIGNED BY	M. MCCONNELL	DRAWN BY	A. BOYES
CHECKED BY	J. SILVA	SCALE	1"=10'

CITY OF TRACY

11th ST EAST TRACY OVERHEAD
BIKE PATH CROSS SECTIONS

CS-51

SHEET 51
OF 68 SHEETS

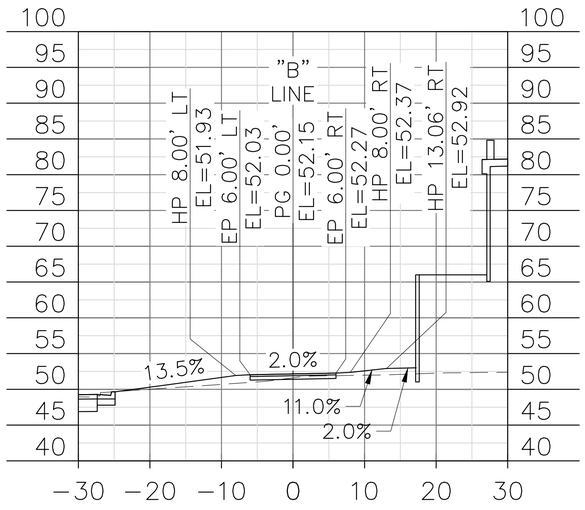

16+50.00

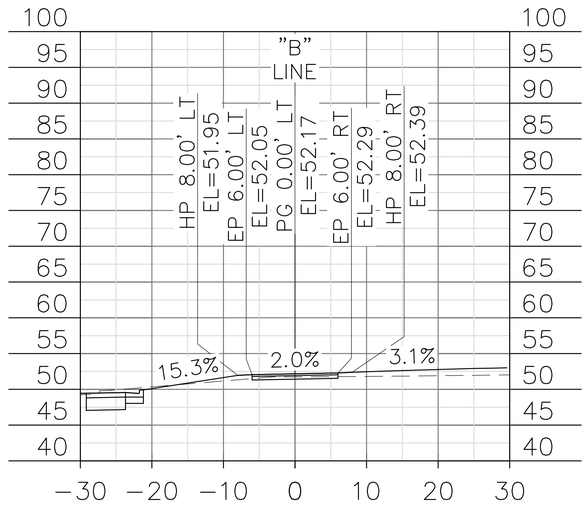

17+50.00

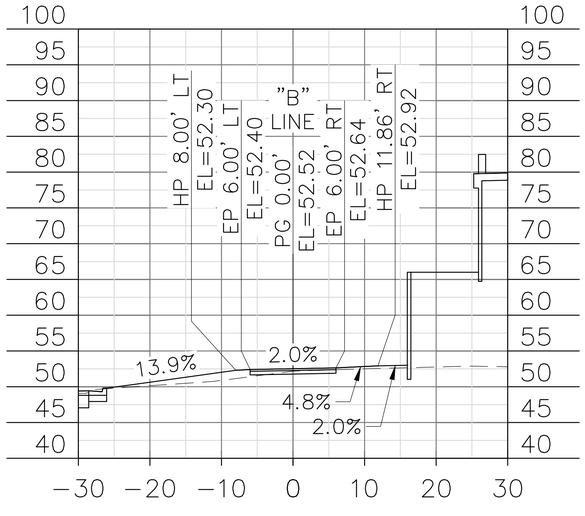

16+00.00

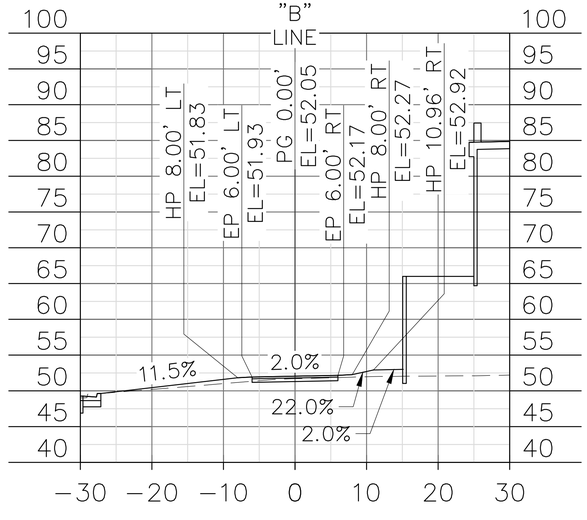

17+00.00

FOR ACCURATE SCALE WHEN PLOTTING USE 24" X 36" PAPER

dh drakehaglan AND ASSOCIATES
11080 White Rock Road, Suite 200
Rancho Cordova, CA 95670

REVISIONS			
STM	DATE	DESCRIPTION	APPROVED

02/05/15 DATE

DESIGNED BY M. MCCONNELL
DRAWN BY A. BOYES
CHECKED BY J. SILVA
SCALE 1"=10'

CITY OF TRACY

11th ST EAST TRACY OVERHEAD
BIKE PATH CROSS SECTIONS

CS-52

SHEET 52
OF 68 SHEETS

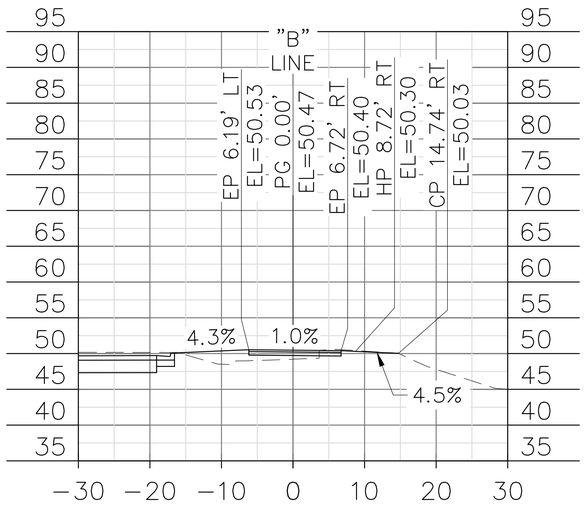

18+50.00

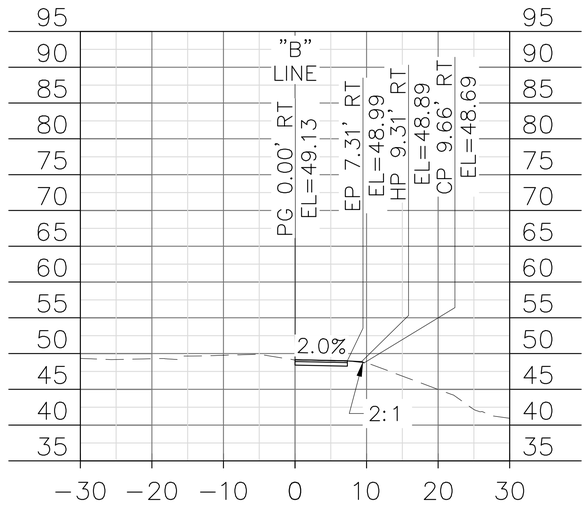

19+13.17

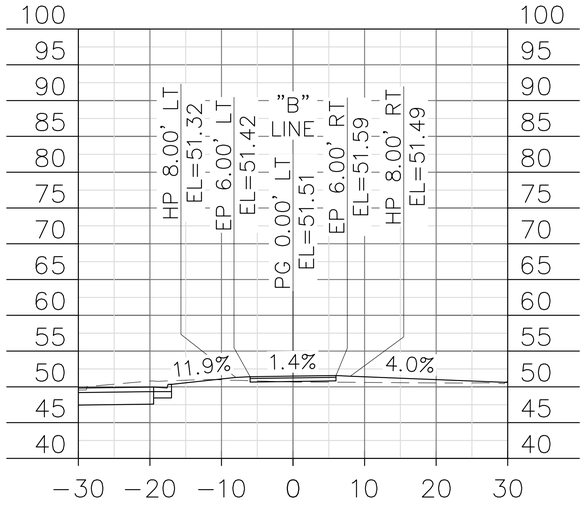

18+00.00

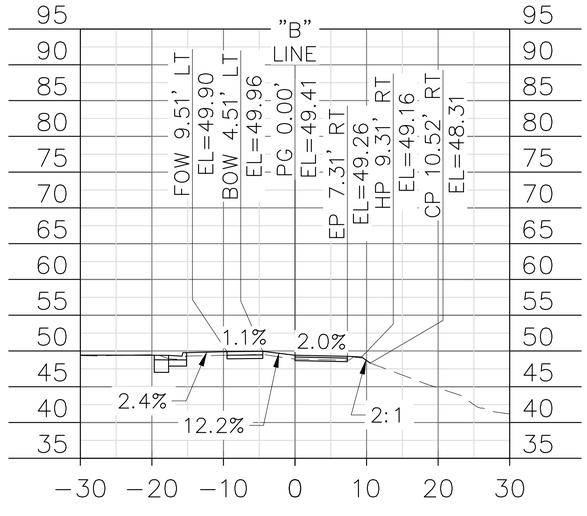

19+00.00

FOR ACCURATE SCALE WHEN PLOTTING USE 24" X 36" PAPER

02/05/15
DATE

dh drakehaglan AND ASSOCIATES
11080 White Rock Road, Suite 200
Rancho Cordova, CA 95670

REVISIONS			
STM	DATE	DESCRIPTION	APPROVED

DESIGNED BY	DRAWN BY	CHECKED BY	SCALE
M. MCCONNELL	A. BOYES	J. SILVA	1"=10'

CITY OF TRACY

11th ST EAST TRACY OVERHEAD
BIKE PATH CROSS SECTIONS

CS-53

SHEET 53
OF 68 SHEETS

LEGEND:

BOC	BACK OF CURB	FOC	FACE OF CURB
BOW	BACK OF WALK	FOW	FACE OF WALK
CP	CATCH POINT	GB	GRADE BREAK
EP	EDGE OF PAVEMENT	HP	HINGE POINT
ETW	EDGE OF TRAVELED WAY	PG	PROFILE GRADES
FL	FLOW LINE	SC	SAWCUT

CONSTRUCTION NOTES:

1. TEMPORARY RAILING (TYPE K)
2. RAILING (BY CONTRACTOR)
3. TEMPORARY RETAINING WALL (BY CONTRACTOR)
4. TEMPORARY DETOUR BRIDGE

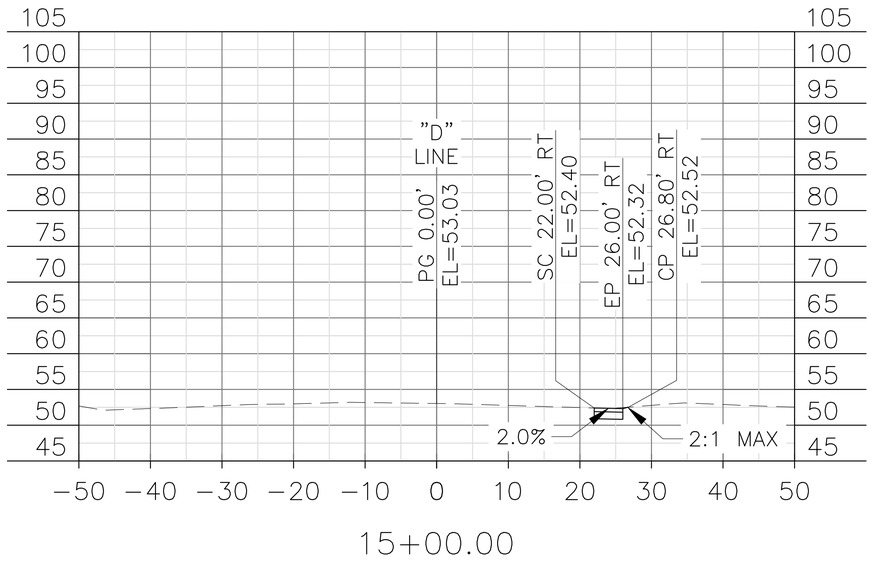

15+00.00

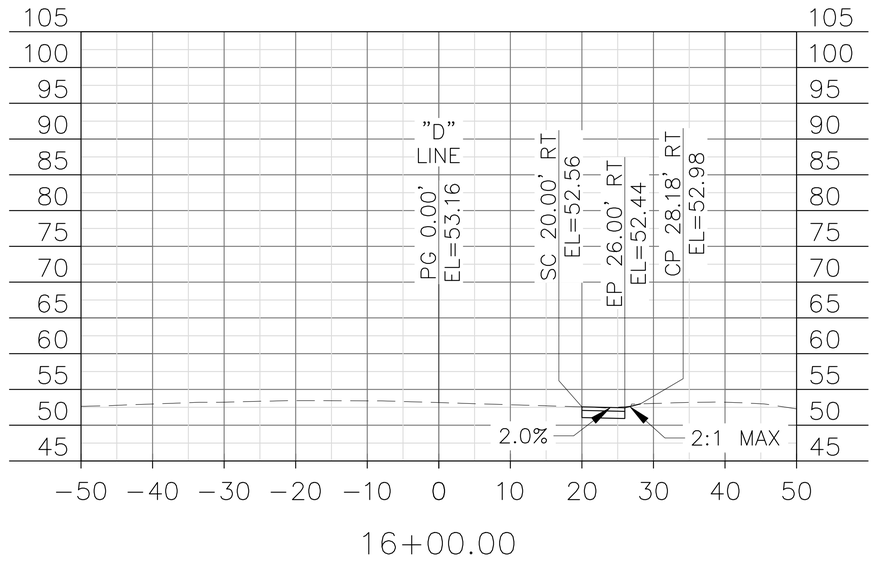

16+00.00

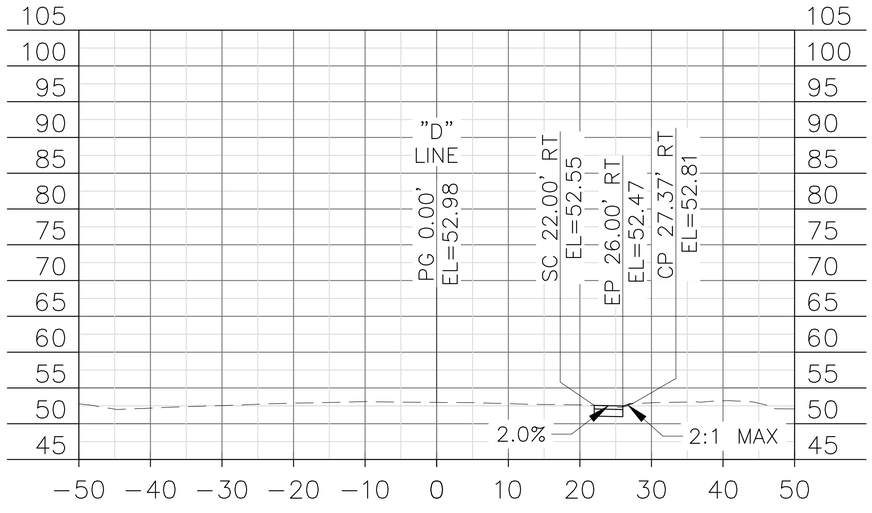

14+67.50

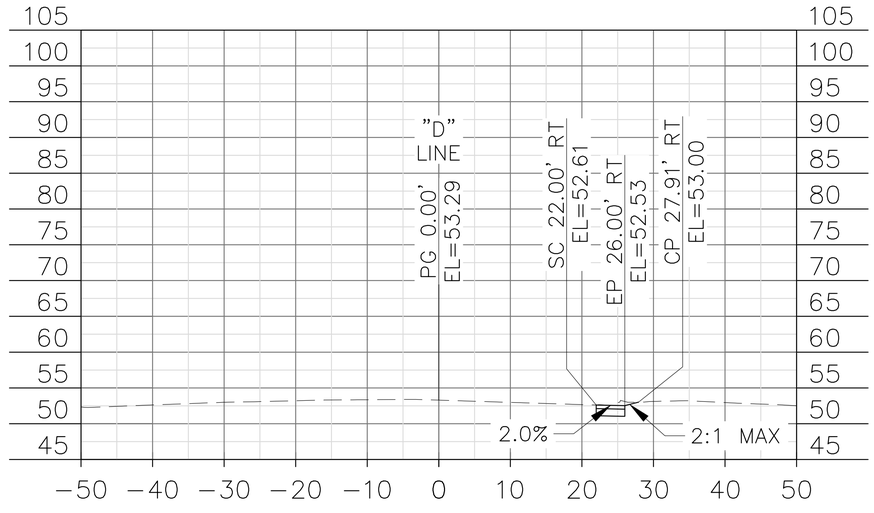

15+50.00

FOR ACCURATE SCALE WHEN PLOTTING USE 24" X 36" PAPER

02/05/15
DATE

dh drakehaglan AND ASSOCIATES
11060 White Rock Road, Suite 200
Rancho Cordova, CA 95670

REVISIONS			
STM	DATE	DESCRIPTION	APPROVED

DESIGNED BY	DRAWN BY	CHECKED BY	SCALE
M. MCDONNELL	A. BOYES	J.SILVA	1"=10'

CITY OF TRACY

11th ST EAST TRACY OVERHEAD

DETOUR CROSS SECTIONS

CS-54

SHEET 54
OF 68 SHEETS

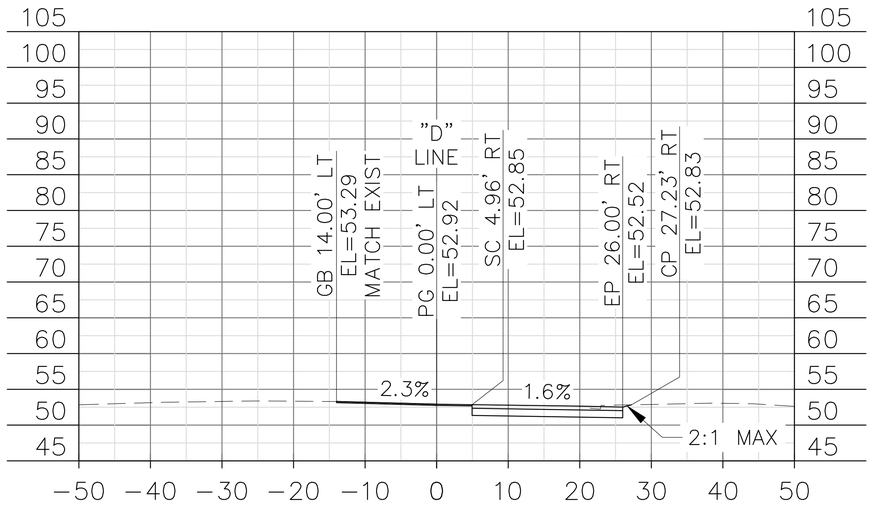

16+52.29

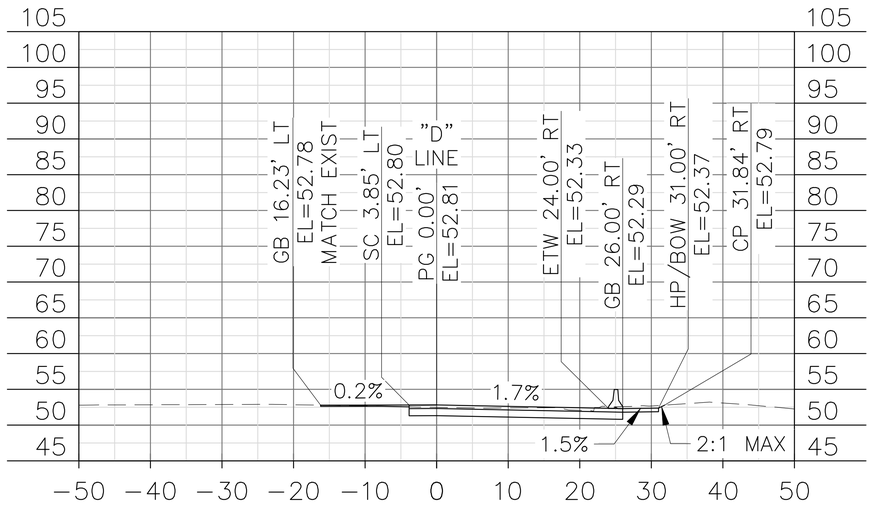

17+50.00

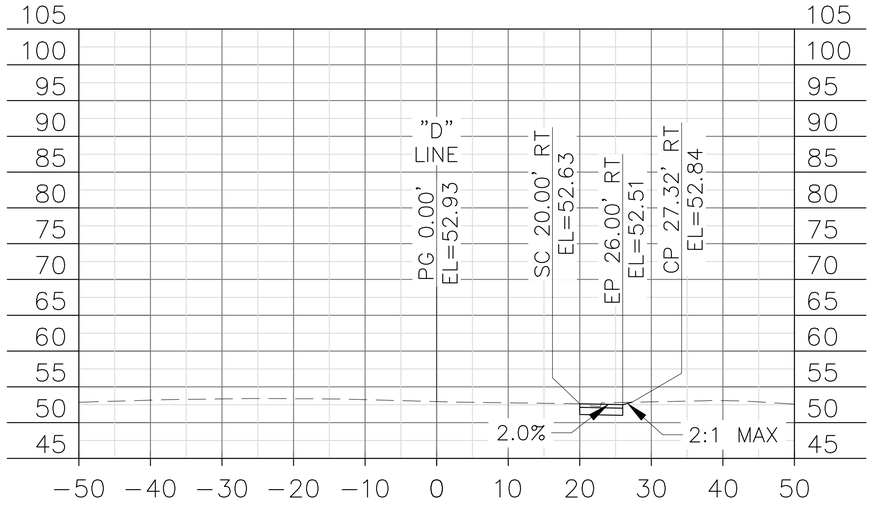

16+50.00

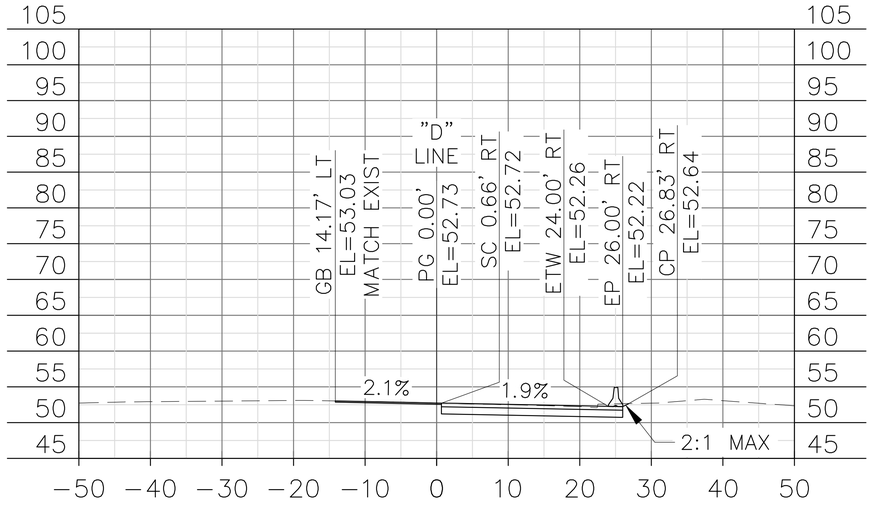

17+00.00

FOR ACCURATE SCALE WHEN PLOTTING USE 24" X 36" PAPER

02/05/15
DATE

dh drakehaglan AND ASSOCIATES
11060 White Rock Road, Suite 200
Rancho Cordova, CA 95670

REVISIONS			
STM	DATE	DESCRIPTION	APPROVED

DESIGNED BY	M. MCCONNELL		
DRAWN BY	A. BOYES	CHECKED BY	J.SILVA
		SCALE	1"=10'

CITY OF TRACY

11th ST EAST TRACY OVERHEAD

DETOUR CROSS SECTIONS

CS-55

SHEET 55
OF 68 SHEETS

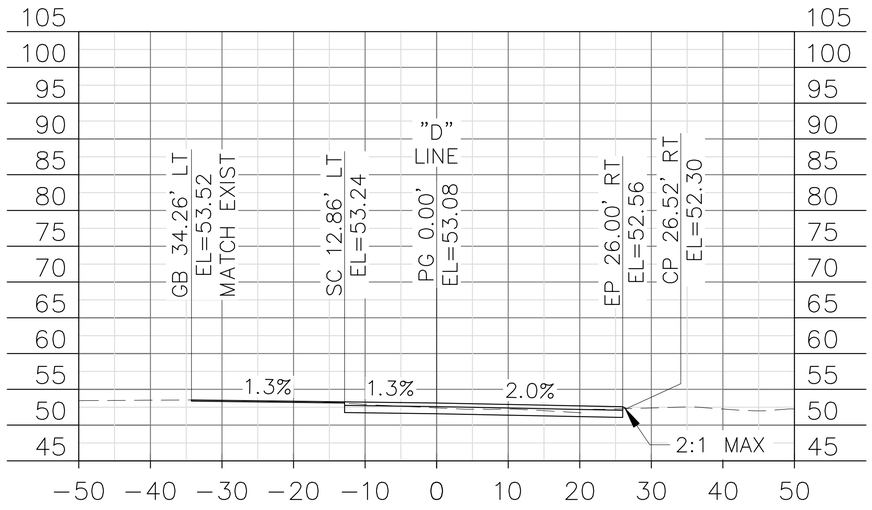

18+50.00

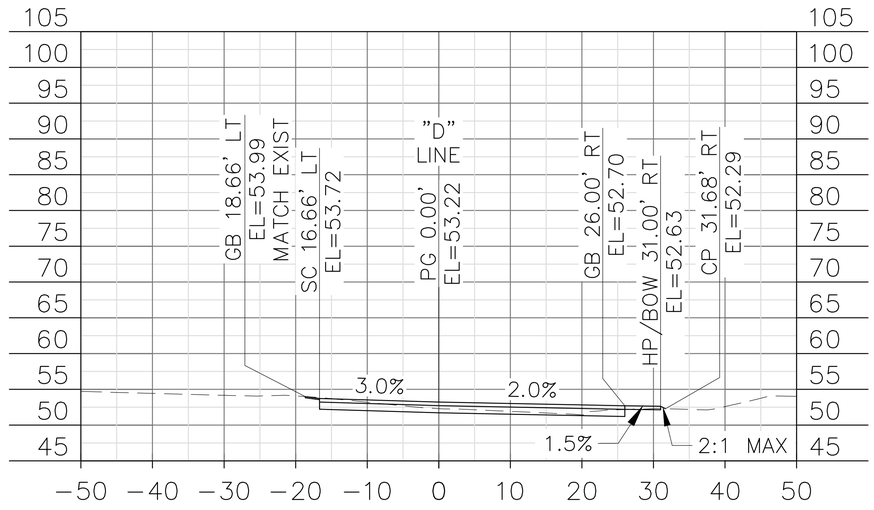

19+03.26

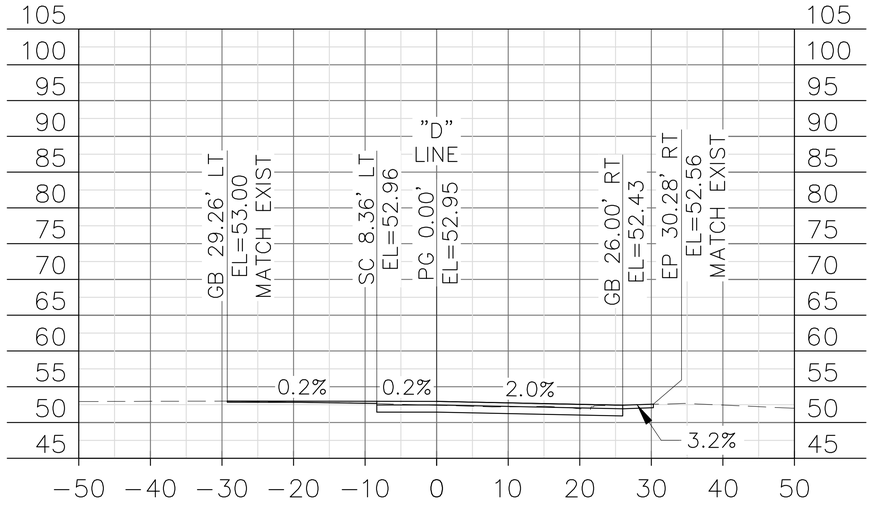

18+00.00

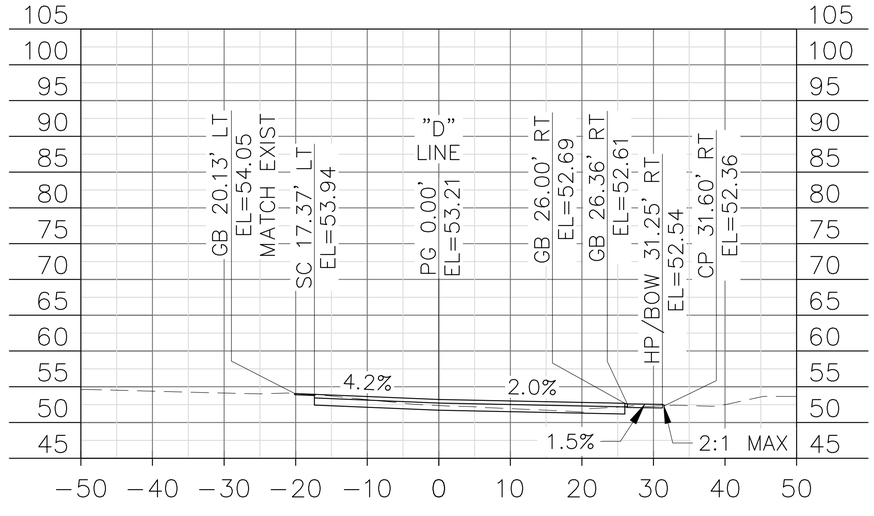

19+00.00

FOR ACCURATE SCALE WHEN PLOTTING USE 24" X 36" PAPER

02/05/15
DATE

dh drakehaglan AND ASSOCIATES
11060 White Rock Road, Suite 200
Rancho Cordova, CA 95670

REVISIONS			
STM	DATE	DESCRIPTION	APPROVED

DESIGNED BY M. MCCONNELL
DRAWN BY A. BOYES
CHECKED BY J. SILVA
SCALE 1"=10'

CITY OF TRACY

11th ST EAST TRACY OVERHEAD

DETOUR CROSS SECTIONS

CS-56

SHEET 56
OF 68 SHEETS

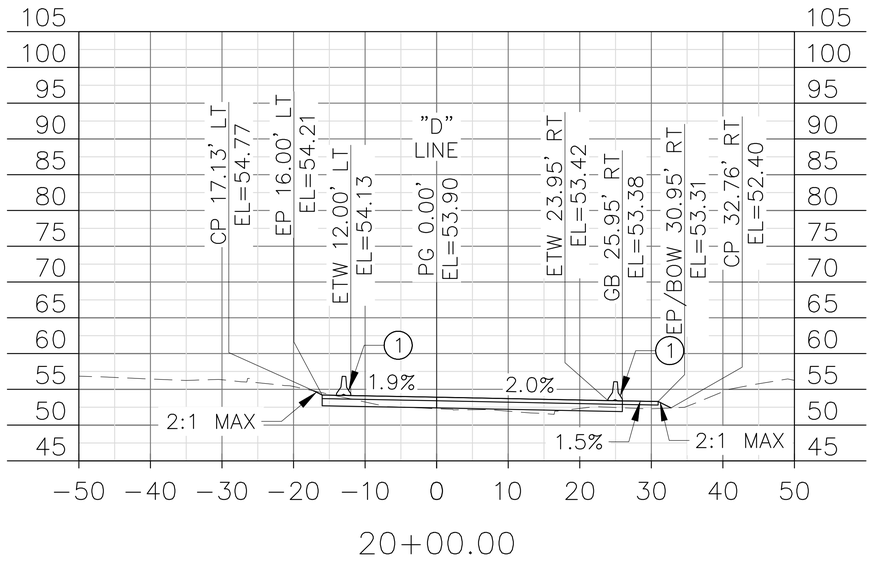

20+00.00

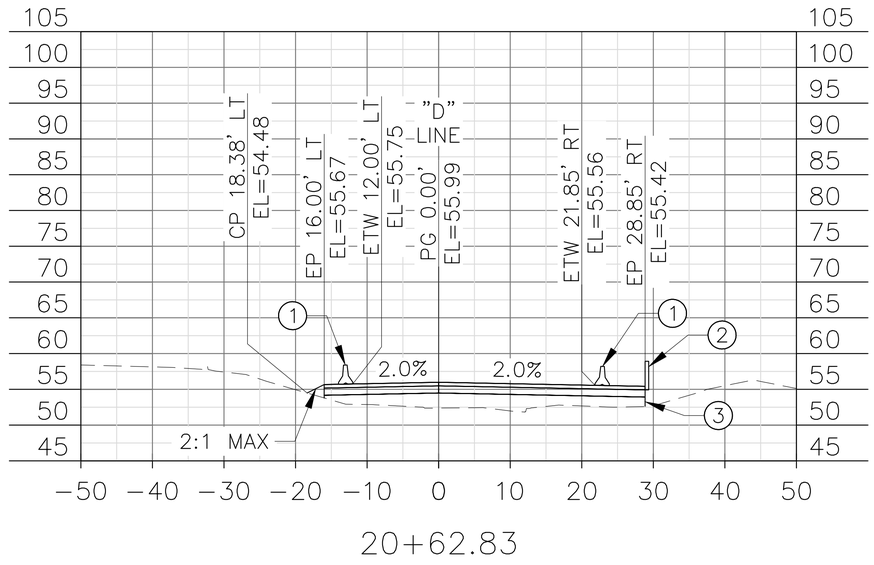

20+62.83

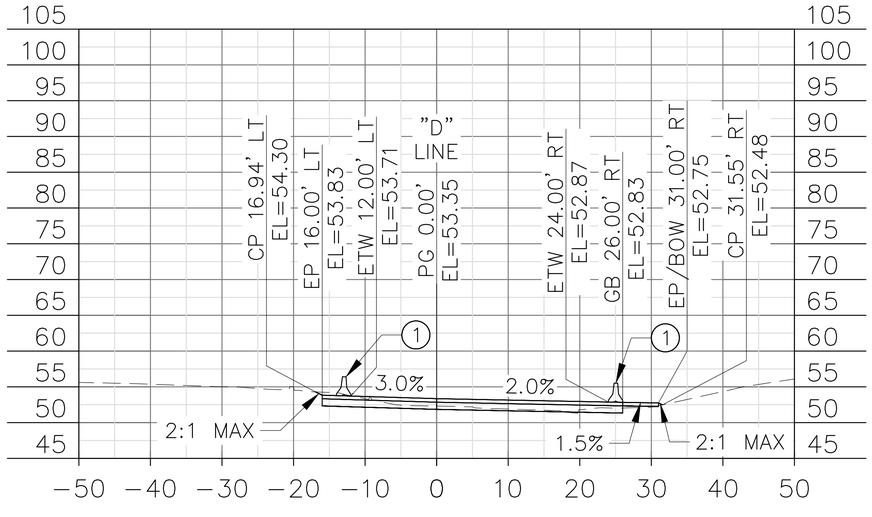

19+50.00

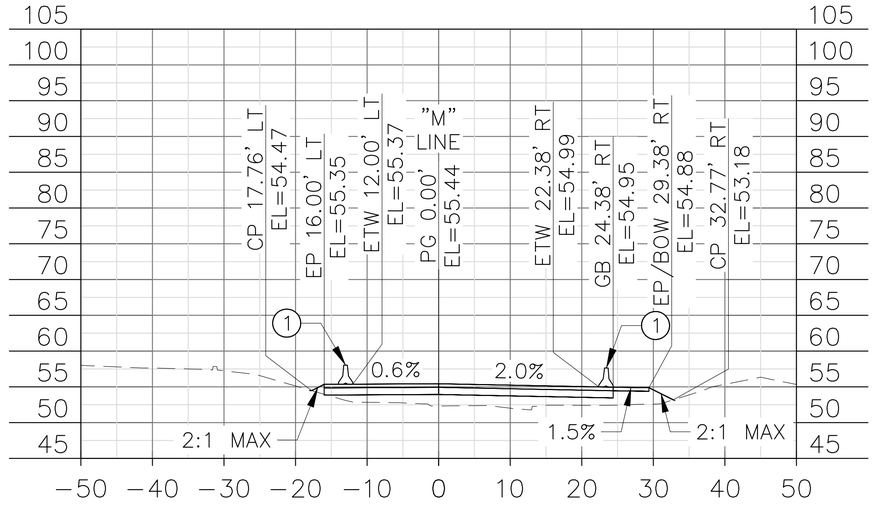

20+50.00

FOR ACCURATE SCALE WHEN PLOTTING USE 24" X 36" PAPER

02/05/15
DATE

dh drakehaglan AND ASSOCIATES
11060 White Rock Road, Suite 200
Rancho Cordova, CA 95670

REVISIONS			APPROVED
STM	DATE	DESCRIPTION	

DESIGNED BY	DRAWN BY	CHECKED BY	SCALE
M. MCCONNELL	A. BOYES	J. SILVA	1"=10'

CITY OF TRACY

11th ST EAST TRACY OVERHEAD

DETOUR CROSS SECTIONS

CS-57

SHEET 57
OF 68 SHEETS

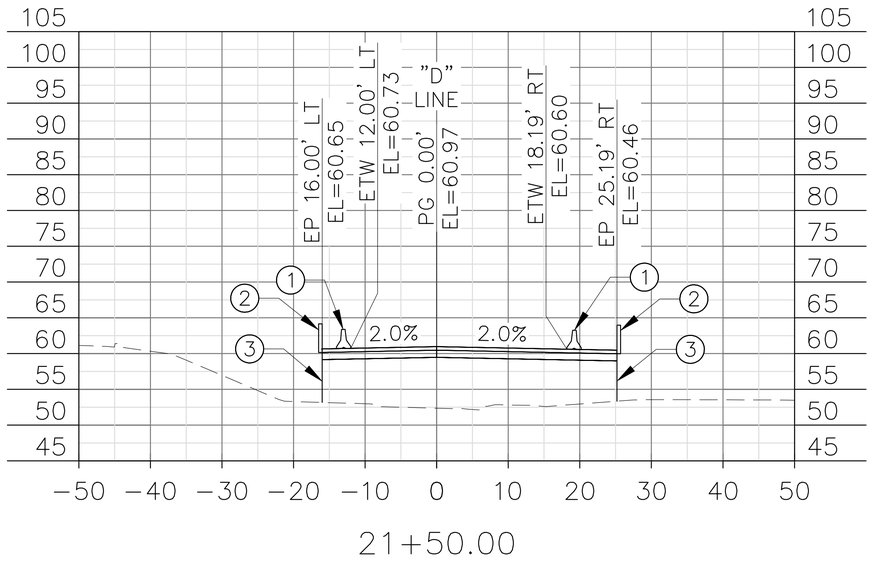

21+50.00

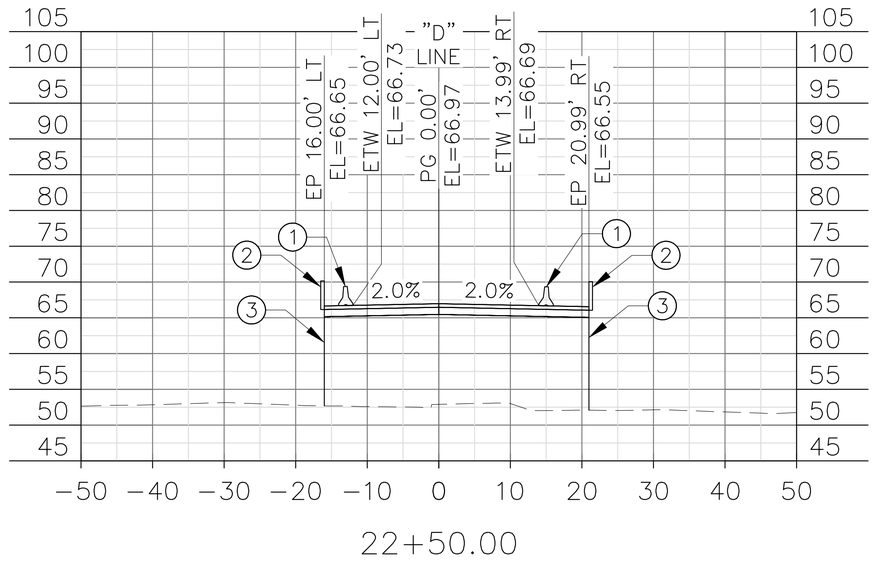

22+50.00

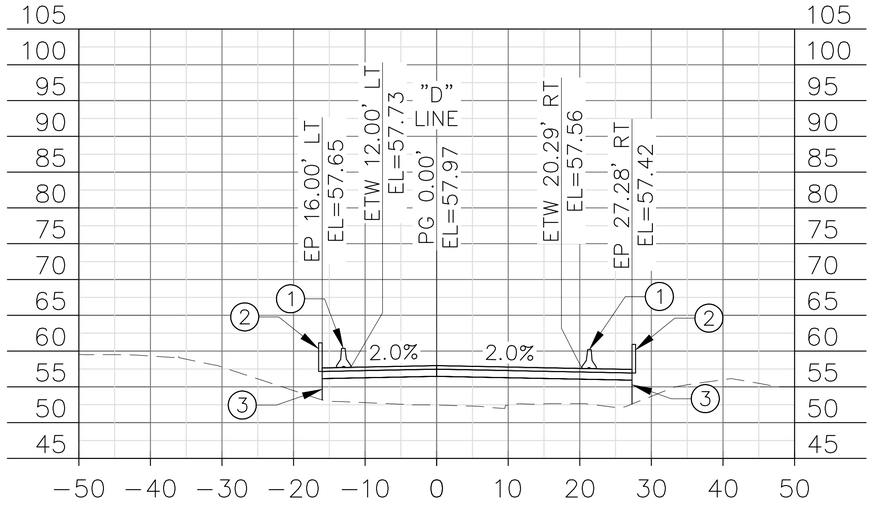

21+00.00

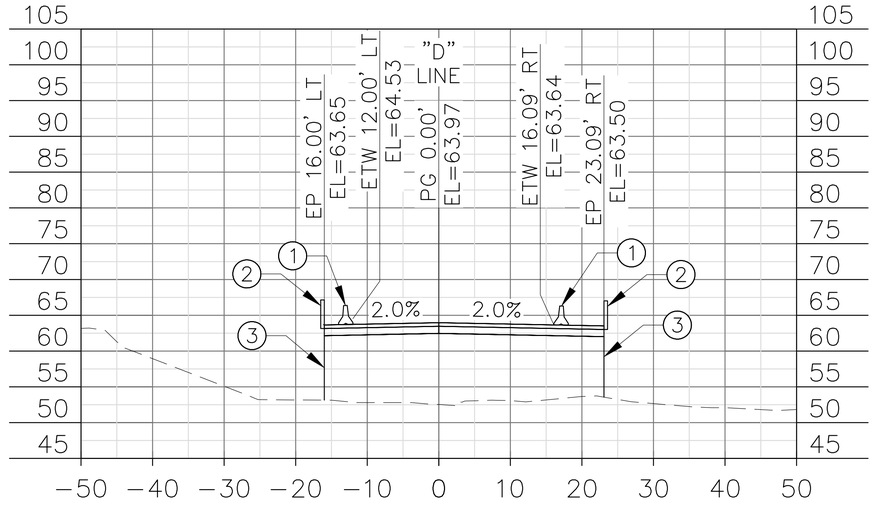

22+00.00

FOR ACCURATE SCALE WHEN PLOTTING USE 24" X 36" PAPER

02/05/15
DATE

dh drakehaglan AND ASSOCIATES
11080 White Rock Road, Suite 200
Rancho Cordova, CA 95670

REVISIONS			
STM	DATE	DESCRIPTION	APPROVED

DESIGNED BY	M. MCCONNELL		
DRAWN BY	A. BOYES	CHECKED BY	J.SILVA
SCALE	1"=10'		

CITY OF TRACY

11th ST EAST TRACY OVERHEAD

DETOUR CROSS SECTIONS

CS-58

SHEET 58
OF 68 SHEETS

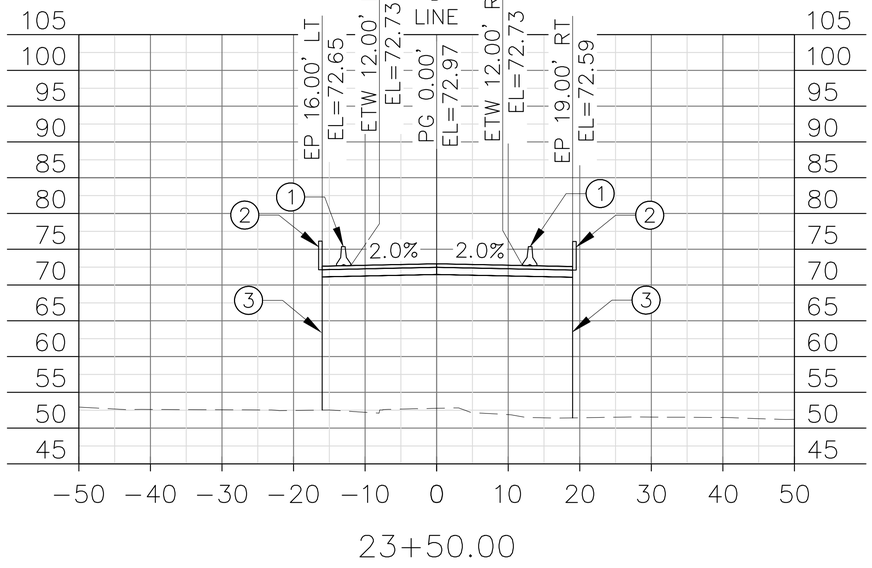

23+50.00

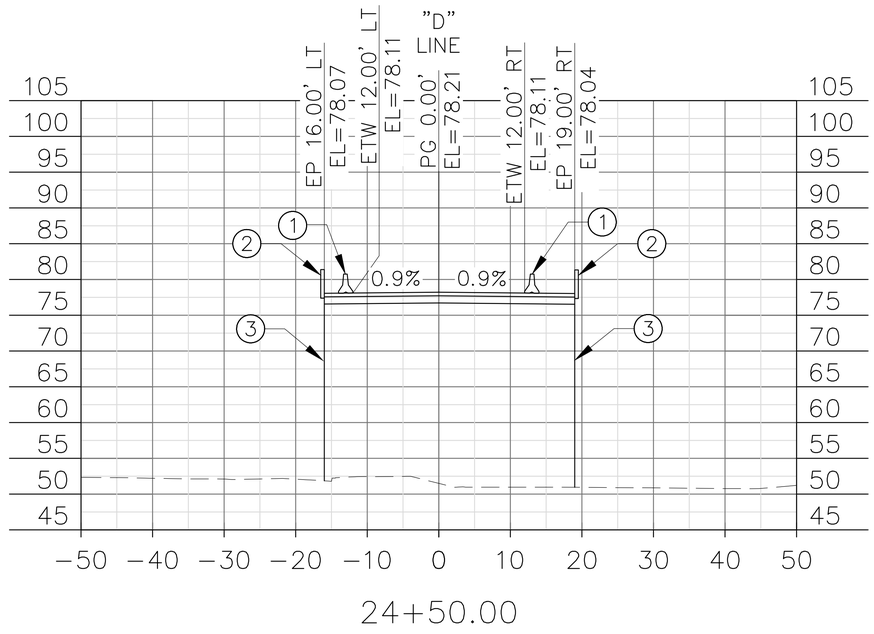

24+50.00

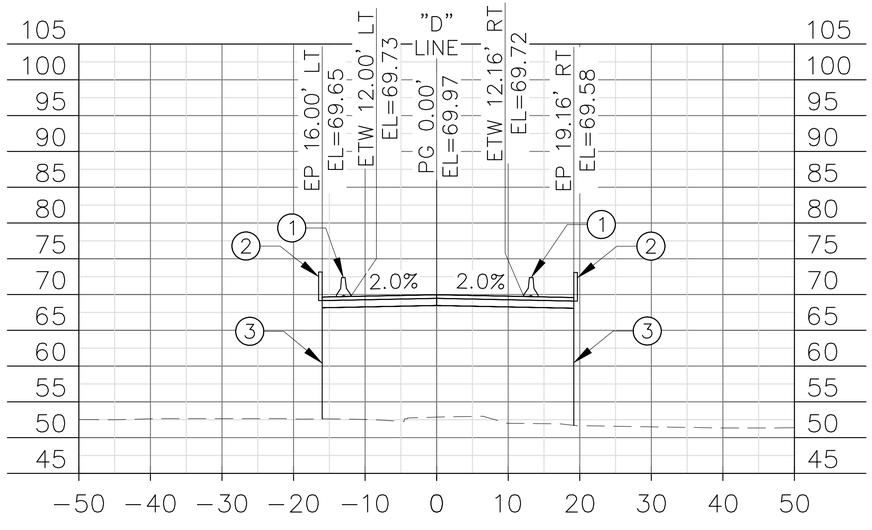

23+00.00

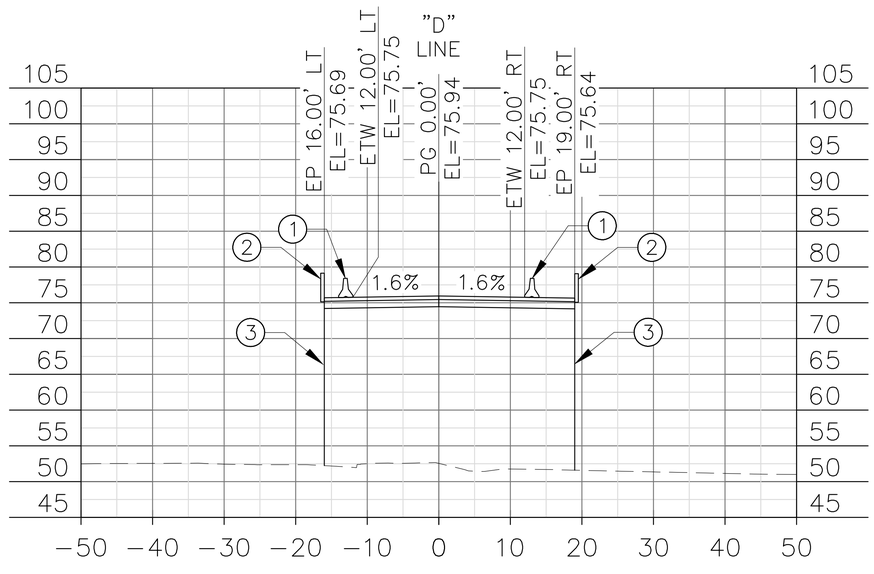

24+00.00

FOR ACCURATE SCALE WHEN PLOTTING USE 24" X 36" PAPER

02/05/15
DATE

dh drakehaglan AND ASSOCIATES
11080 White Rock Road, Suite 200
Rancho Cordova, CA 95670

REVISIONS			
STM	DATE	DESCRIPTION	APPROVED

DESIGNED BY	M. MCCONNELL	SCALE	1"=10'
DRAWN BY	A. BOYES		
CHECKED BY	J.SILVA		

CITY OF TRACY

11th ST EAST TRACY OVERHEAD
DETOUR CROSS SECTIONS

CS-59

SHEET 59
OF 68 SHEETS

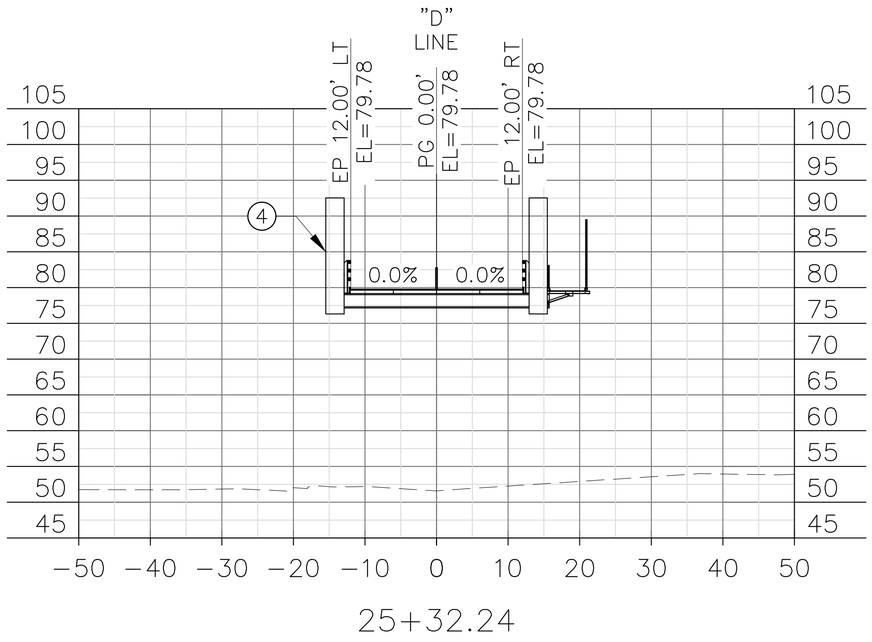

25+32.24

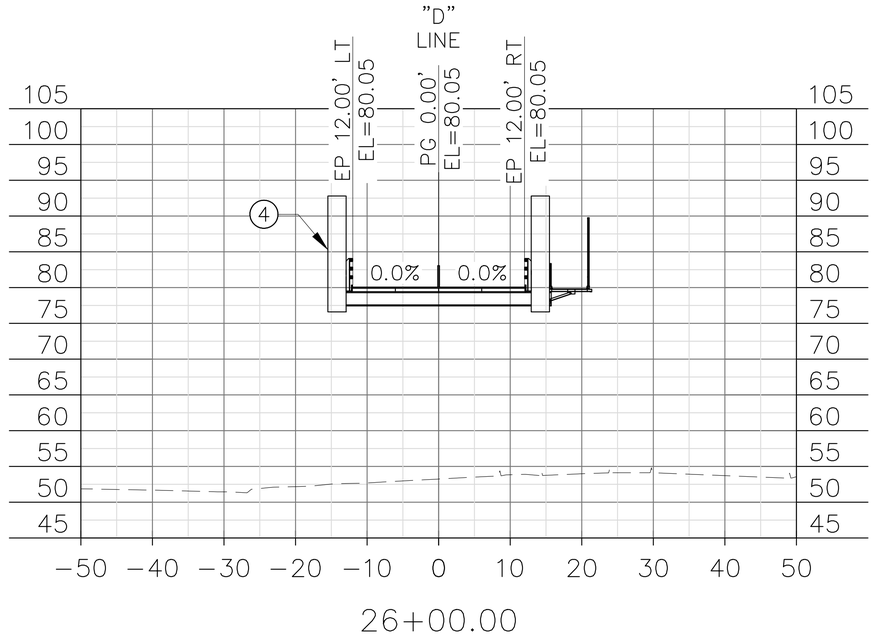

26+00.00

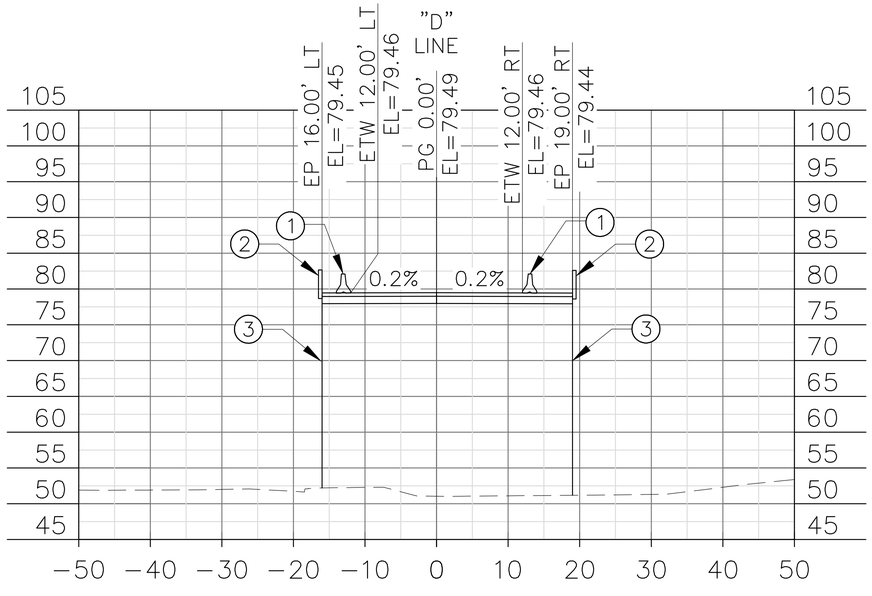

25+00.00

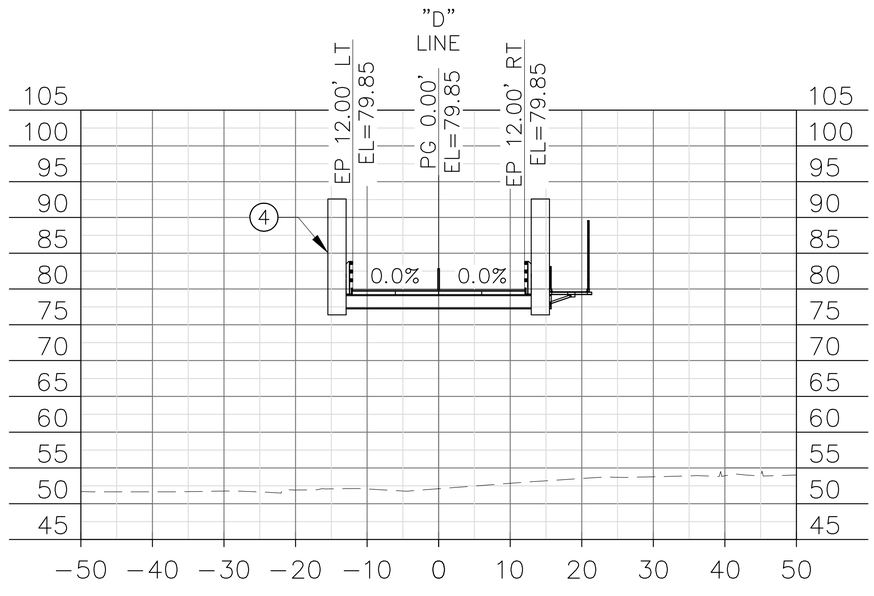

25+50.00

FOR ACCURATE SCALE WHEN PLOTTING USE 24" X 36" PAPER

02/05/15
DATE

dh drakehaglan AND ASSOCIATES
11060 White Rock Road, Suite 200
Rancho Cordova, CA 95670

STM	DATE	REVISIONS DESCRIPTION	APPROVED

DESIGNED BY M. MCCONNELL
DRAWN BY A. BOYES
CHECKED BY J. SILVA
SCALE 1"=10'

CITY OF TRACY

11th ST EAST TRACY OVERHEAD

DETOUR CROSS SECTIONS

CS-60

SHEET 60
OF 68 SHEETS

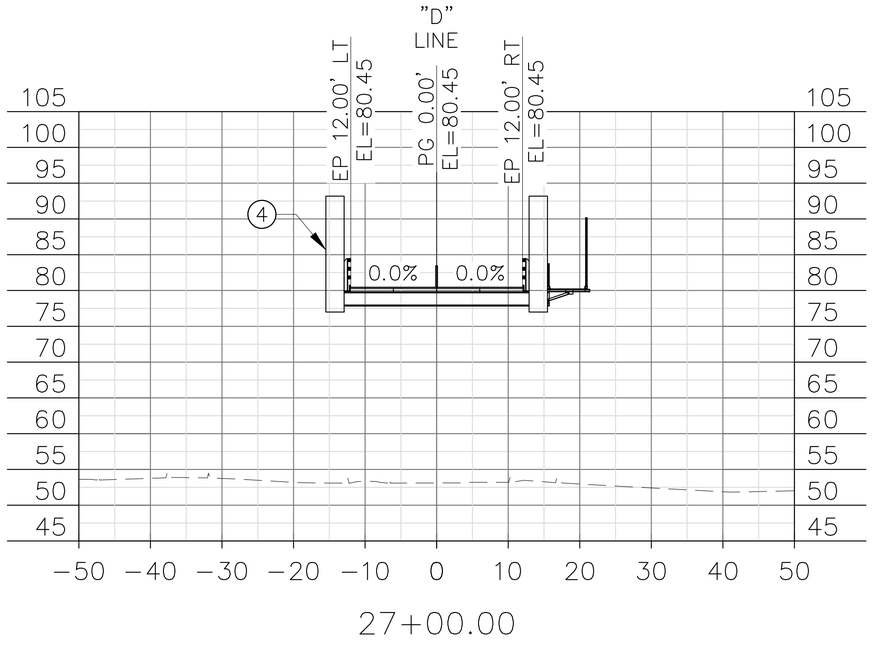

27+00.00

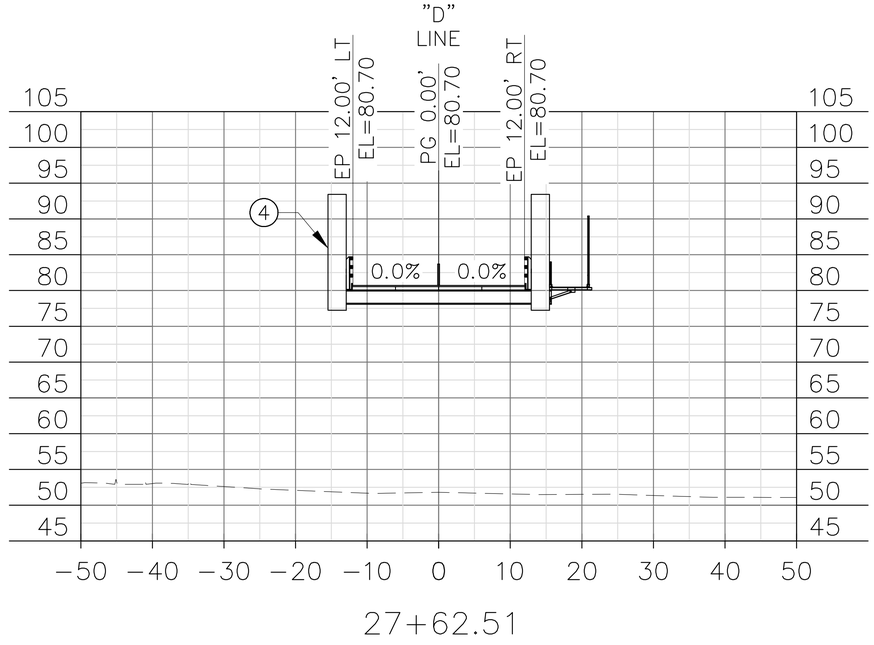

27+62.51

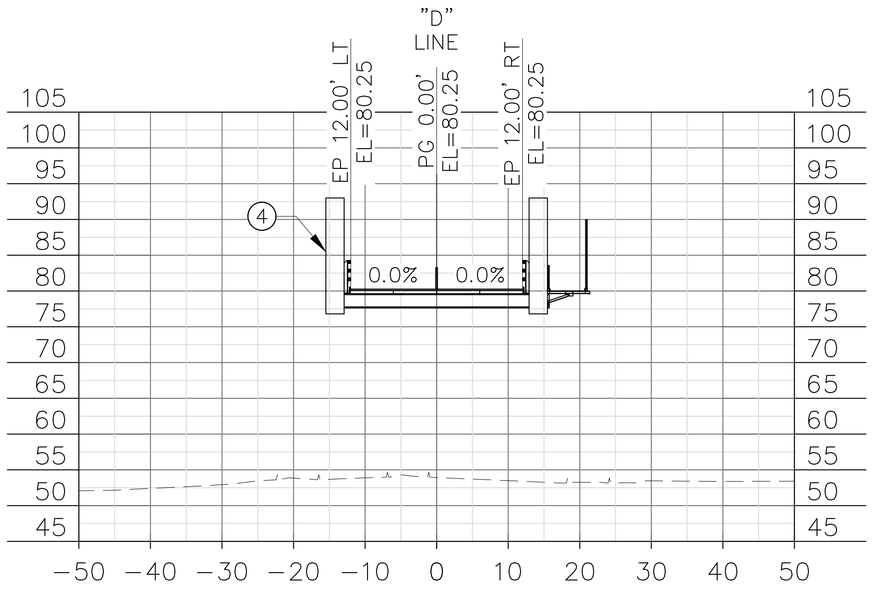

26+50.00

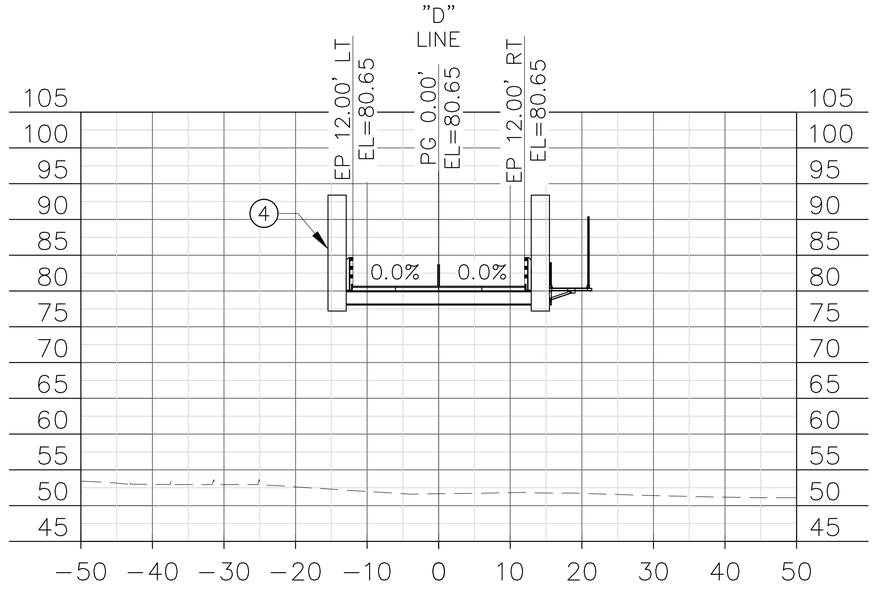

27+50.00

FOR ACCURATE SCALE WHEN PLOTTING USE 24" X 36" PAPER

02/05/15
DATE

dh drakehaglan AND ASSOCIATES
11080 White Rock Road, Suite 200
Rancho Cordova, CA 95670

REVISIONS			
STM	DATE	DESCRIPTION	APPROVED

DESIGNED BY	DRAWN BY	CHECKED BY	SCALE
M. MCCONNELL	A. BOYES	J. SILVA	1"=10'

CITY OF TRACY

11th ST EAST TRACY OVERHEAD

DETOUR CROSS SECTIONS

CS-61

SHEET 61
OF 68 SHEETS

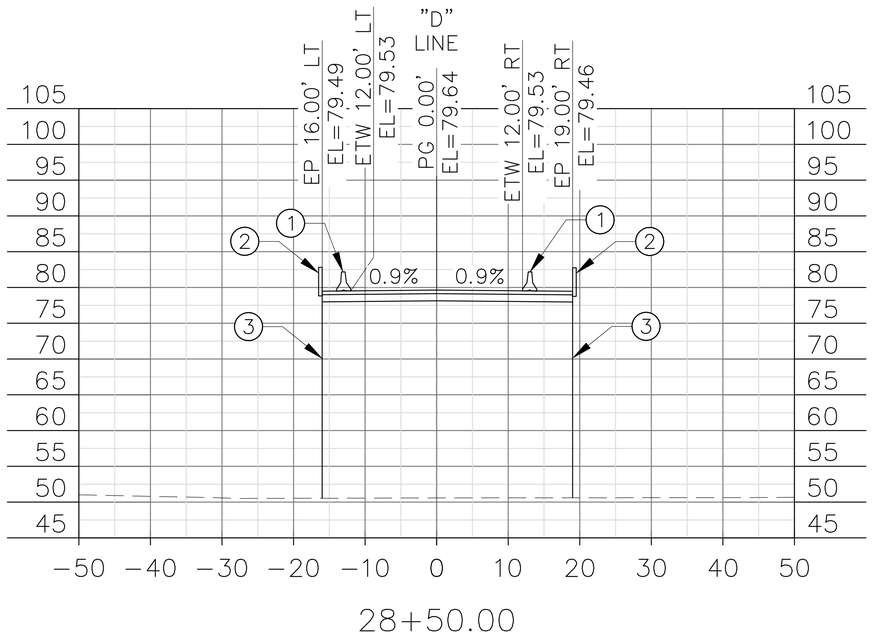

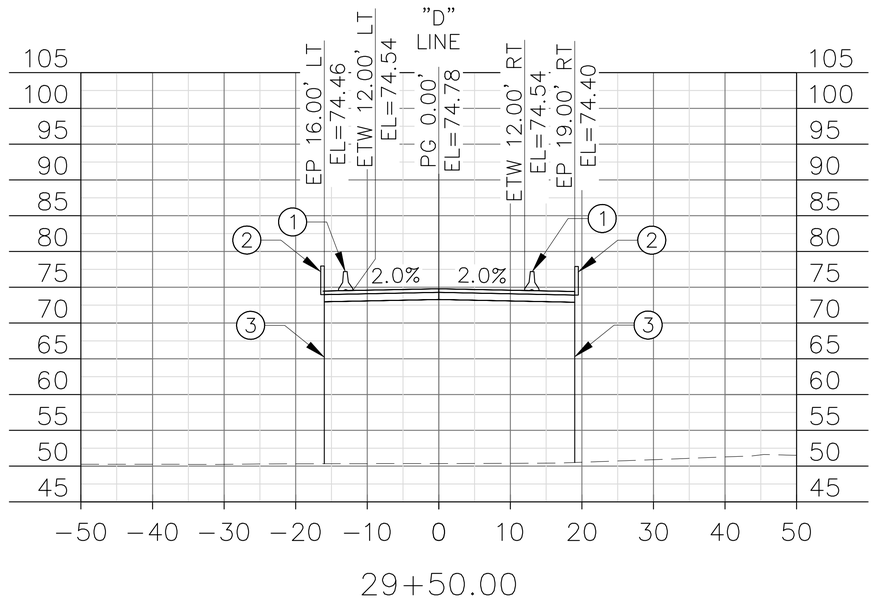

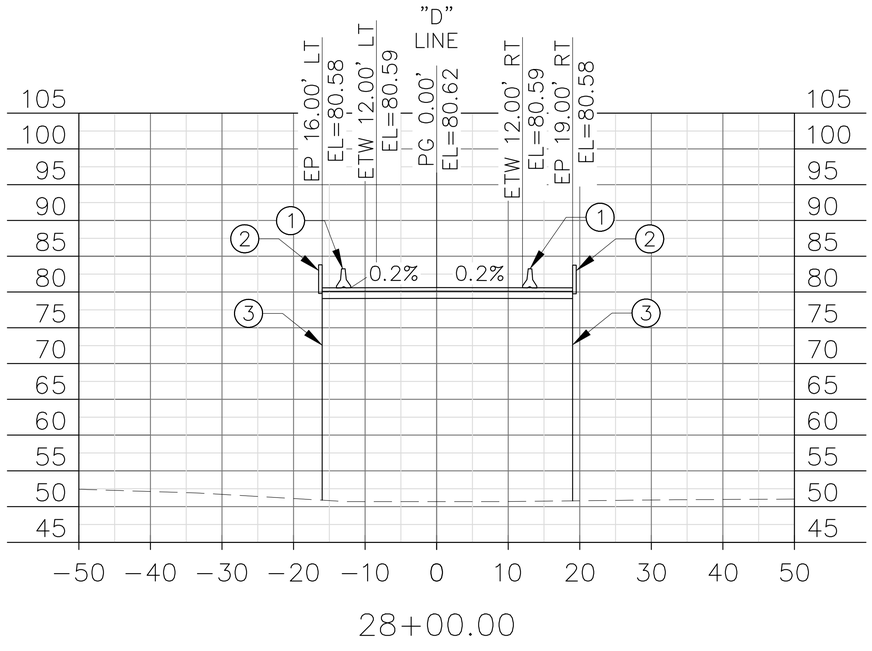

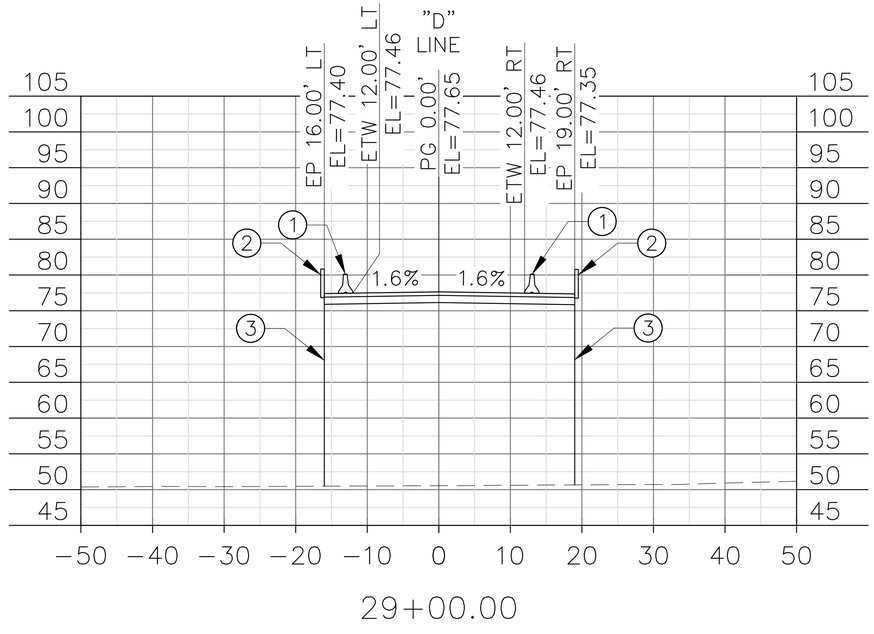

FOR ACCURATE SCALE WHEN PLOTTING USE 24" X 36" PAPER

02/05/15
DATE

dh drakehaglan AND ASSOCIATES
11060 White Rock Road, Suite 200
Rancho Cordova, CA 95670

REVISIONS			
STM	DATE	DESCRIPTION	APPROVED

DESIGNED BY	DRAWN BY	CHECKED BY	SCALE
M. MCCONNELL	A. BOYES	J. SILVA	1"=10'

CITY OF TRACY

11th ST EAST TRACY OVERHEAD

DETOUR CROSS SECTIONS

CS-62

SHEET 62
OF 68 SHEETS

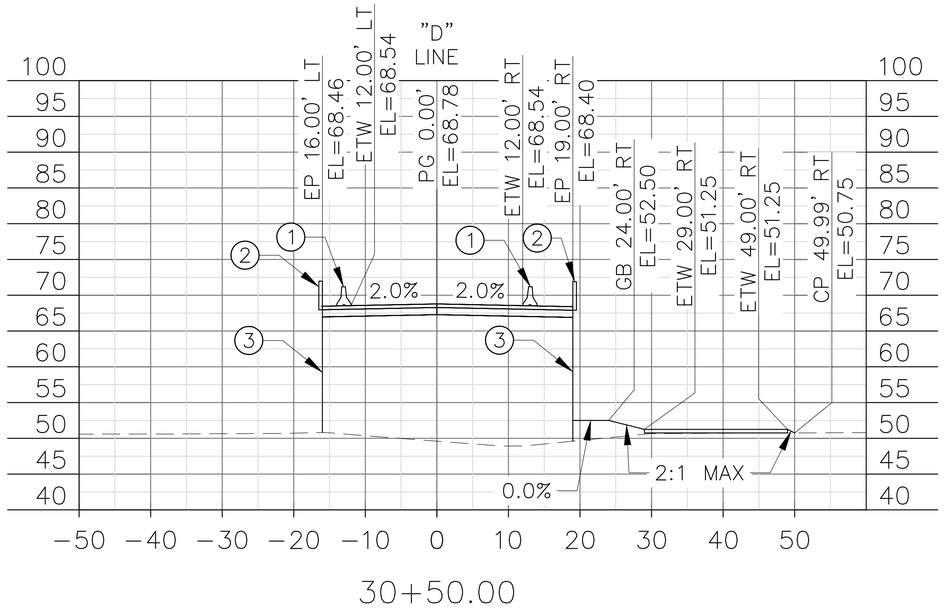

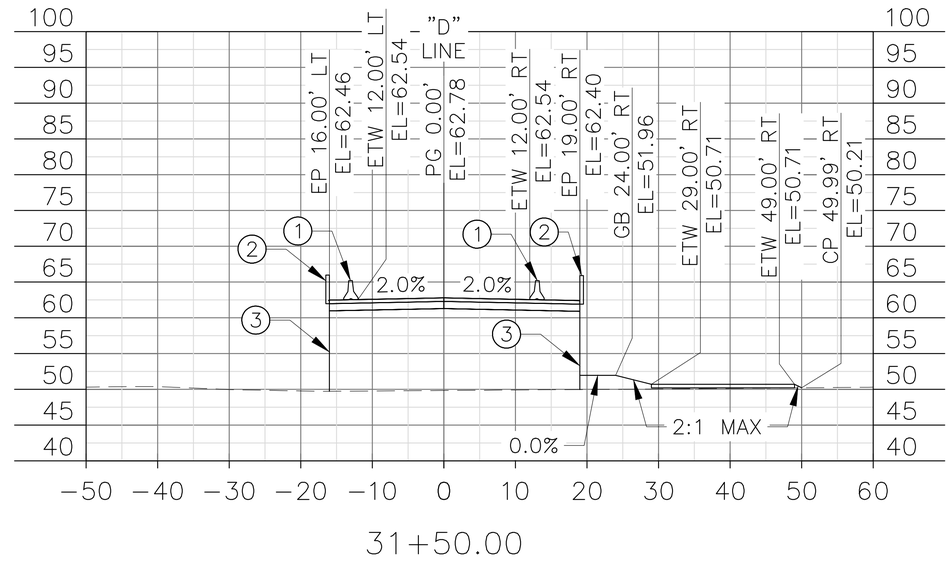

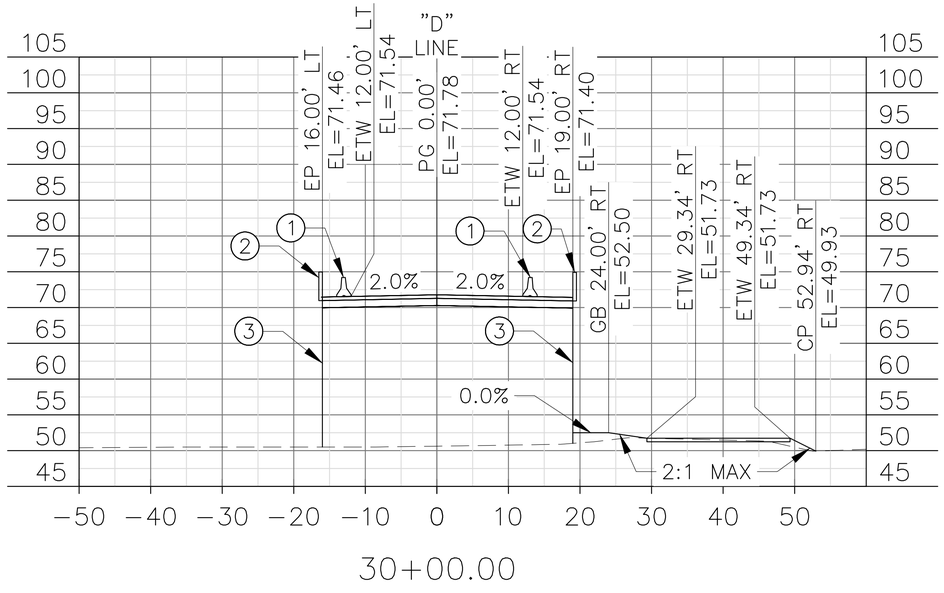

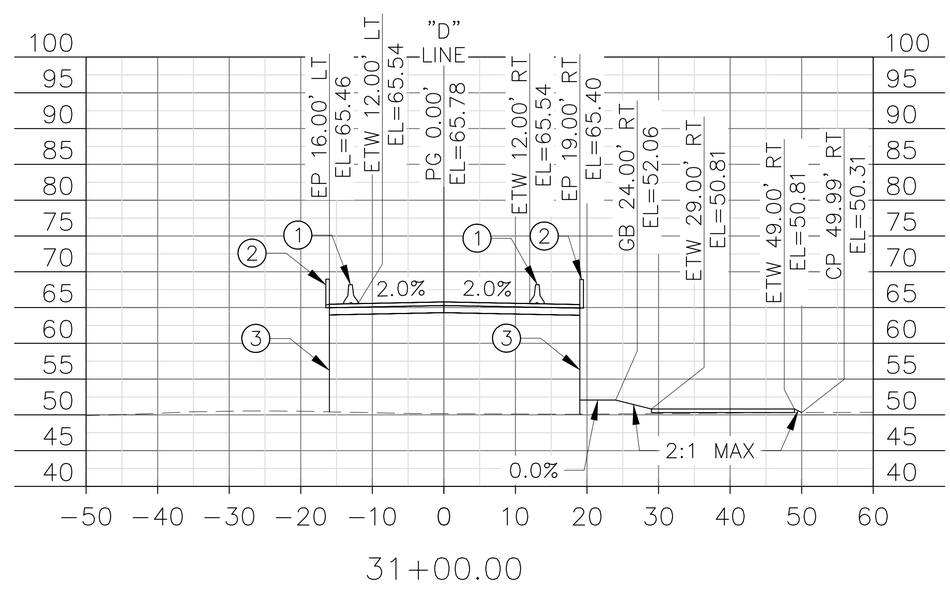

FOR ACCURATE SCALE WHEN PLOTTING USE 24" X 36" PAPER

02/05/15
DATE

dh drakehaglan AND ASSOCIATES
11060 White Rock Road, Suite 200
Rancho Cordova, CA 95670

REVISIONS			
STM	DATE	DESCRIPTION	APPROVED

DESIGNED BY	DRAWN BY	CHECKED BY	SCALE
M. MCCONNELL	A. BOYES	J. SILVA	1"=10'

CITY OF TRACY

11th ST EAST TRACY OVERHEAD

DETOUR CROSS SECTIONS

CS-63

SHEET 63
OF 68 SHEETS

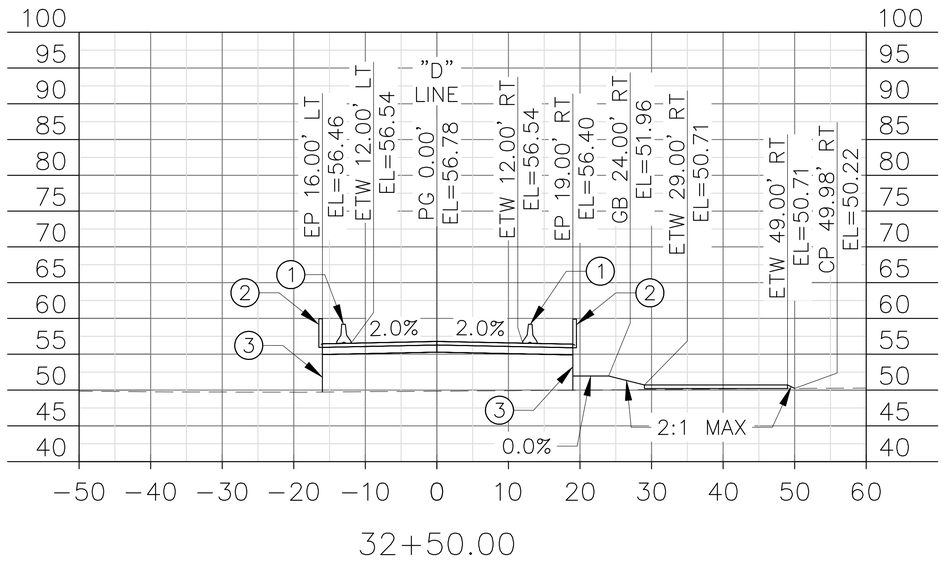

32+50.00

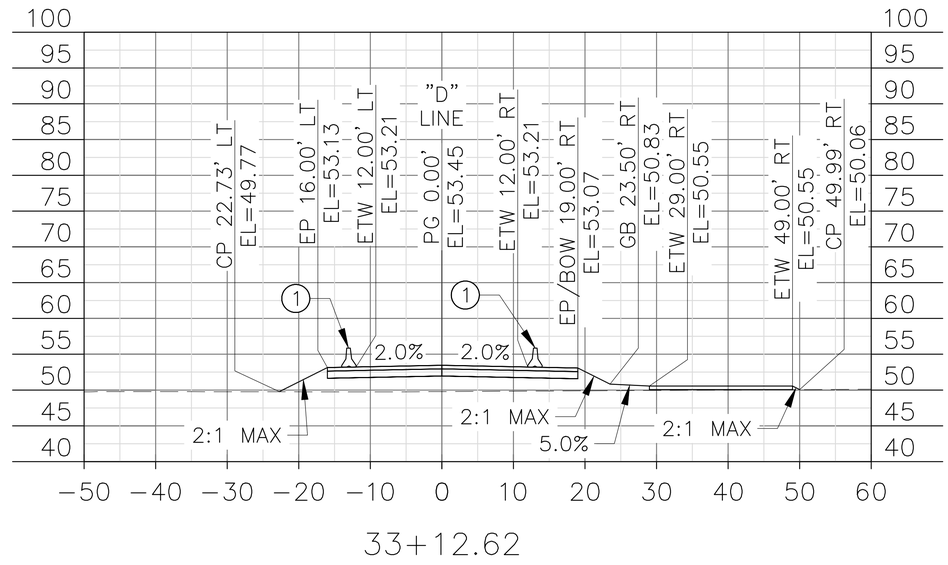

33+12.62

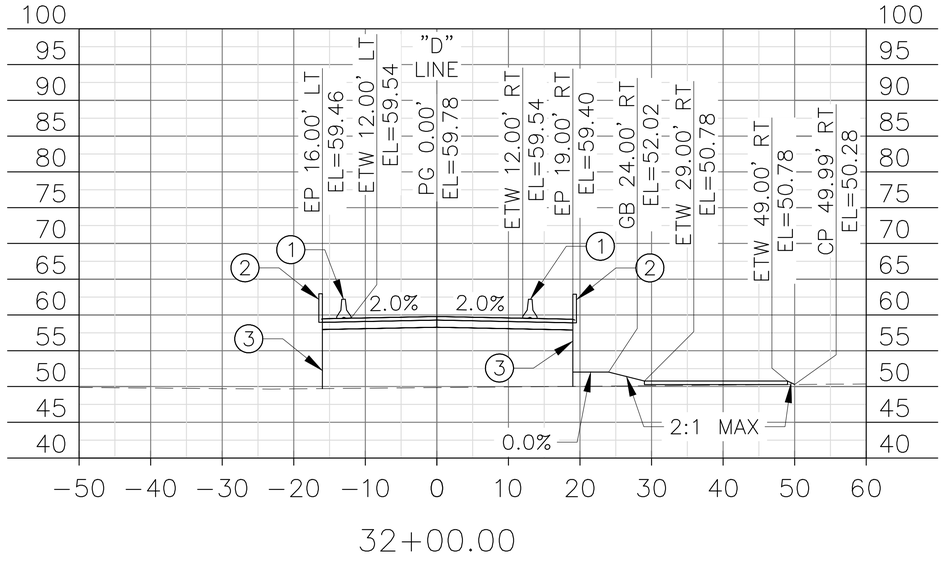

32+00.00

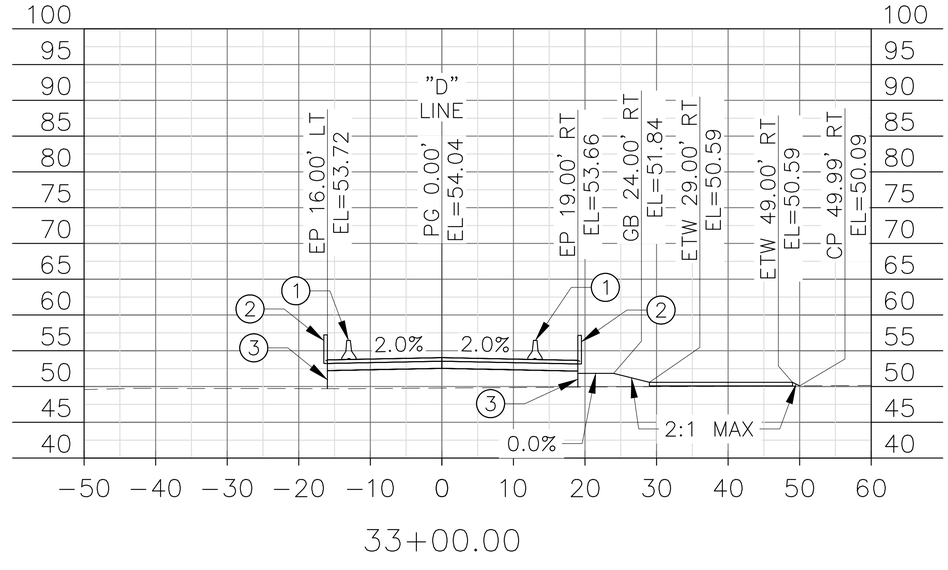

33+00.00

FOR ACCURATE SCALE WHEN PLOTTING USE 24" X 36" PAPER

02/05/15
DATE

dh drakehaglan AND ASSOCIATES
11080 White Rock Road, Suite 200
Rancho Cordova, CA 95670

STM	DATE	REVISIONS DESCRIPTION	APPROVED

DESIGNED BY M. MCCONNELL
DRAWN BY A. BOYES
CHECKED BY J. SILVA
SCALE 1"=10'

CITY OF TRACY

11th ST EAST TRACY OVERHEAD

DETOUR CROSS SECTIONS

CS-64

SHEET 64
OF 68 SHEETS

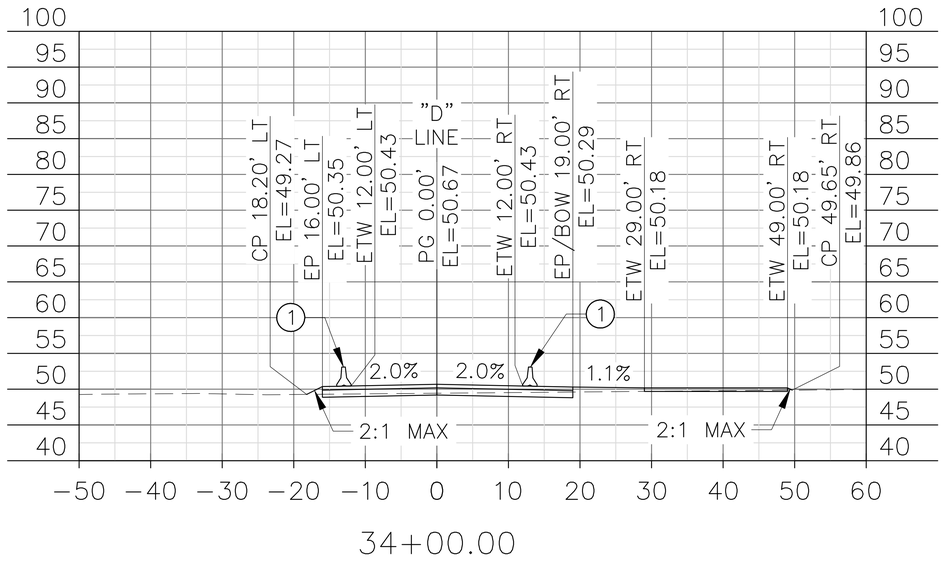

34+00.00

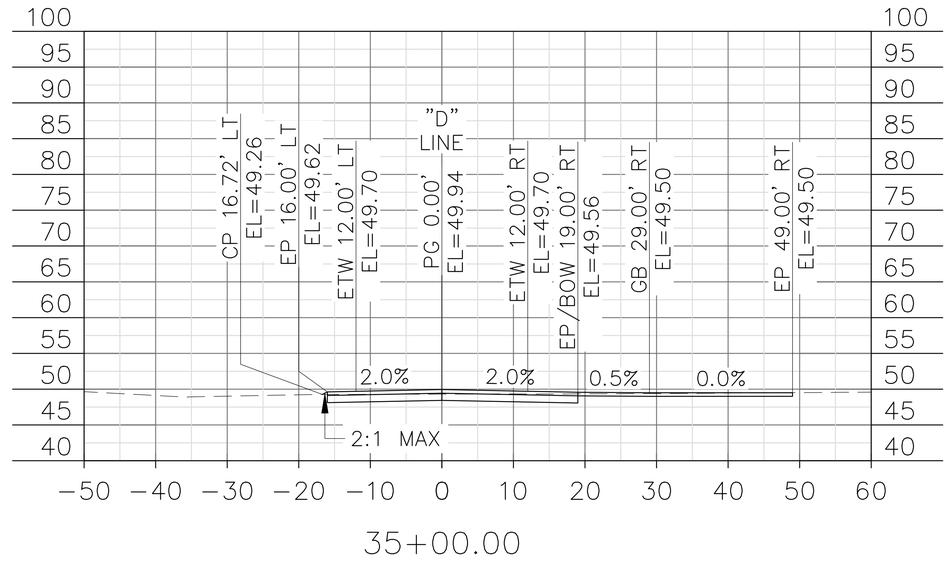

35+00.00

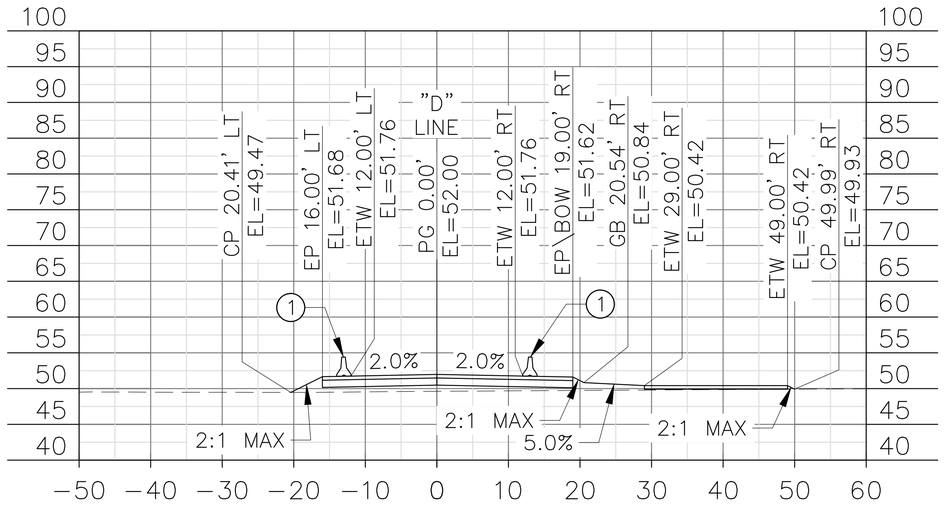

33+50.00

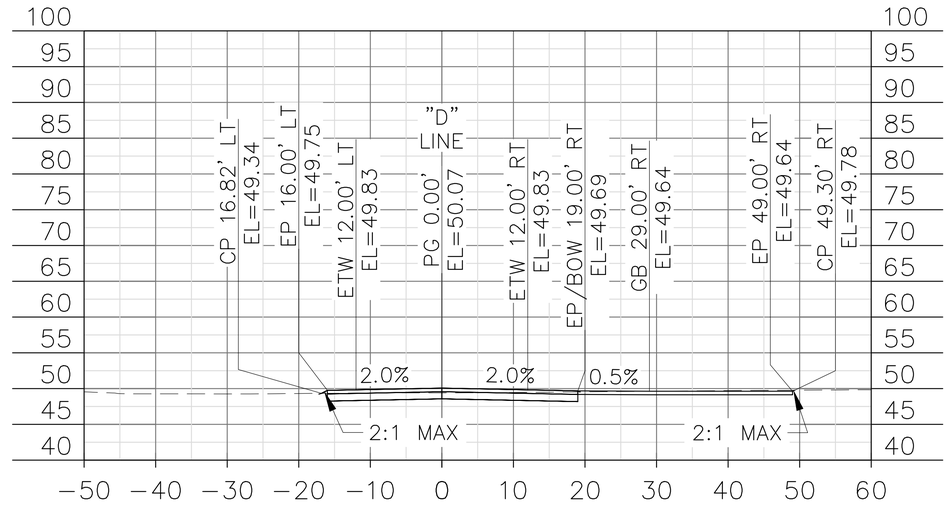

34+50.00

FOR ACCURATE SCALE WHEN PLOTTING USE 24" X 36" PAPER

02/05/15
DATE

dh drakehaglan AND ASSOCIATES
11060 White Rock Road, Suite 200
Rancho Cordova, CA 95670

REVISIONS			
STM	DATE	DESCRIPTION	APPROVED

DESIGNED BY M. MCCONNELL
DRAWN BY A. BOYES
CHECKED BY J. SILVA
SCALE 1"=10'

CITY OF TRACY

11th ST EAST TRACY OVERHEAD

DETOUR CROSS SECTIONS

CS-65

SHEET 65
OF 68 SHEETS

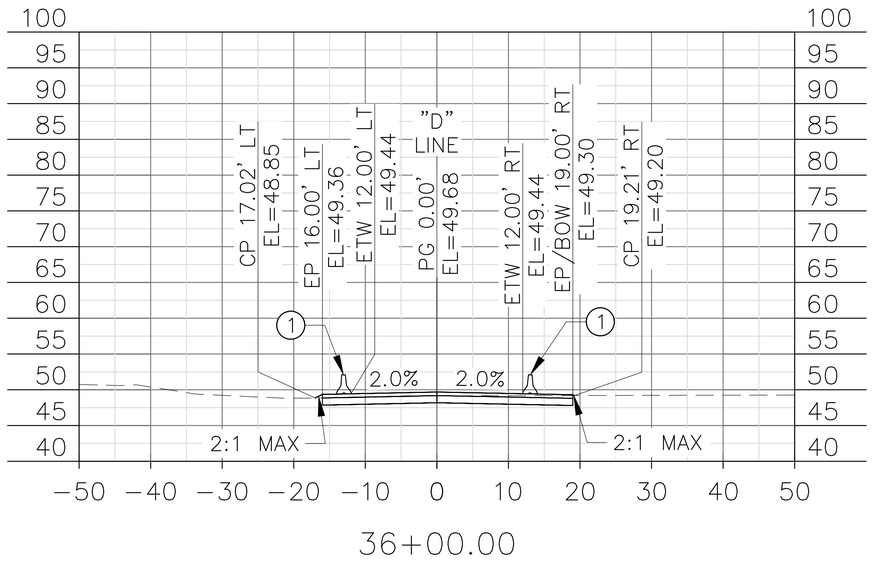

36+00.00

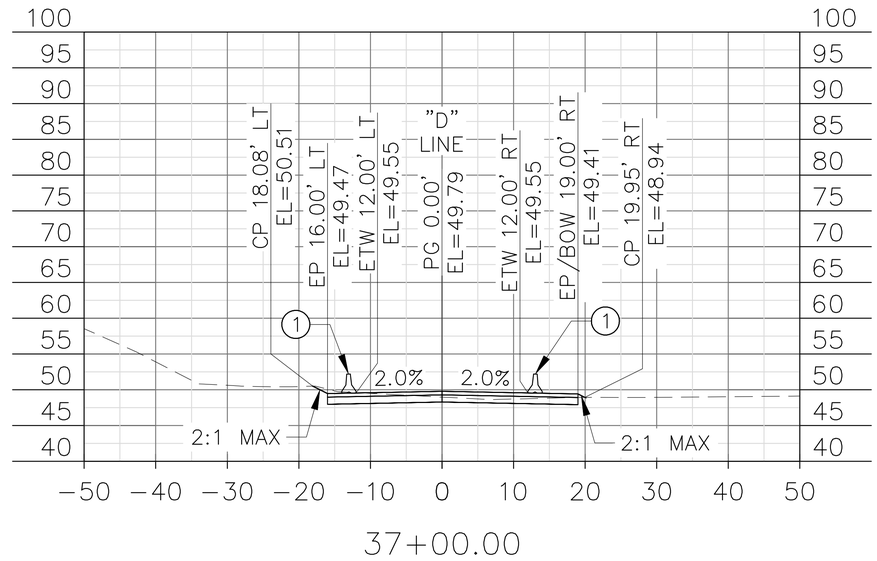

37+00.00

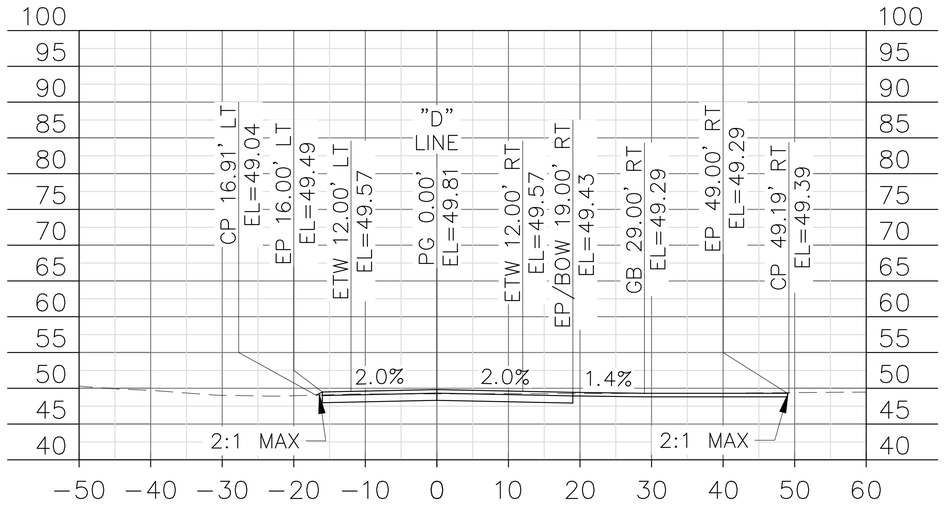

35+50.00

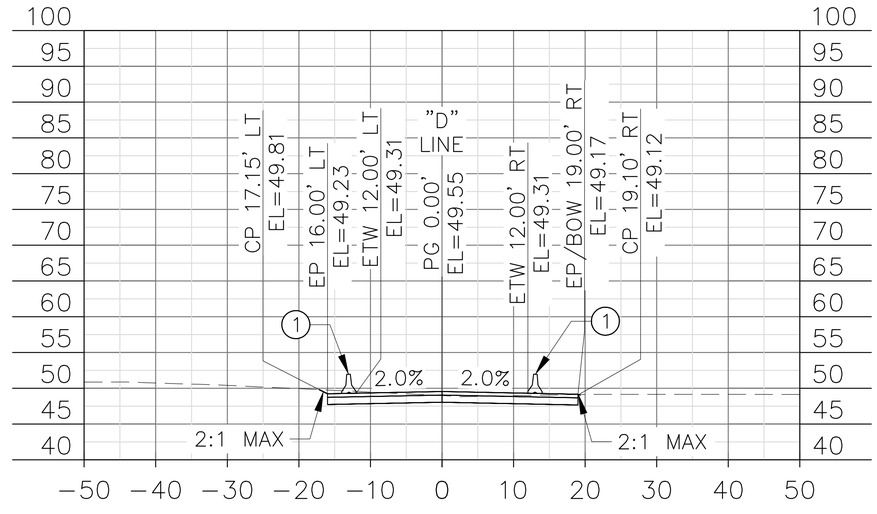

36+50.00

FOR ACCURATE SCALE WHEN PLOTTING USE 24" X 36" PAPER

02/05/15
DATE

dh drakehaglan AND ASSOCIATES
11080 White Rock Road, Suite 200
Rancho Cordova, CA 95670

STM	DATE	REVISIONS DESCRIPTION	APPROVED

DESIGNED BY	DRAWN BY	CHECKED BY	SCALE
M. MCCONNELL	A. BOYES	J. SILVA	1"=10'

CITY OF TRACY

11th ST EAST TRACY OVERHEAD

DETOUR CROSS SECTIONS

CS-66

SHEET 66
OF 68 SHEETS

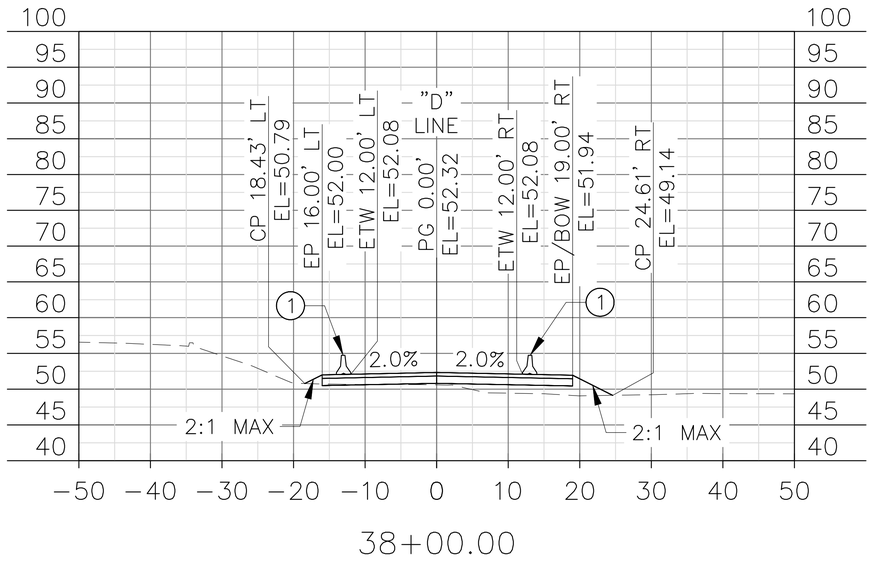

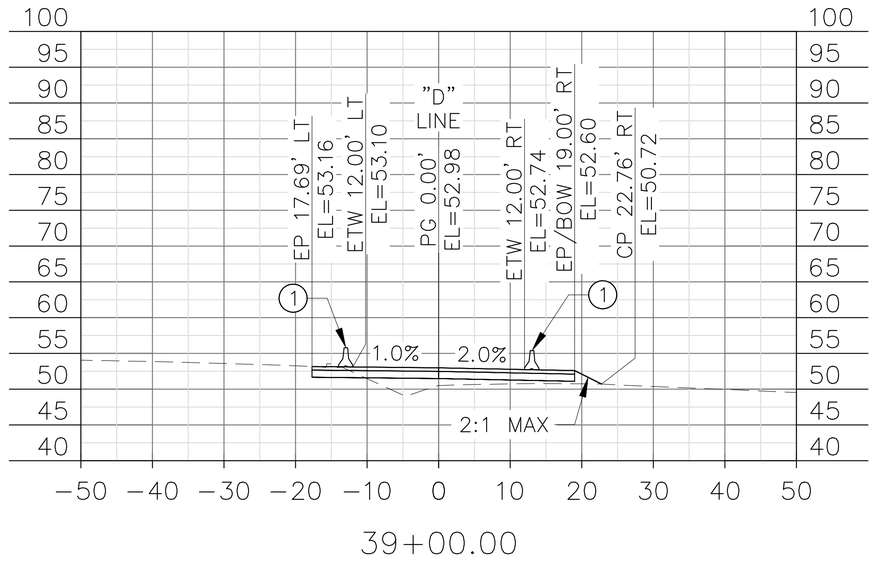

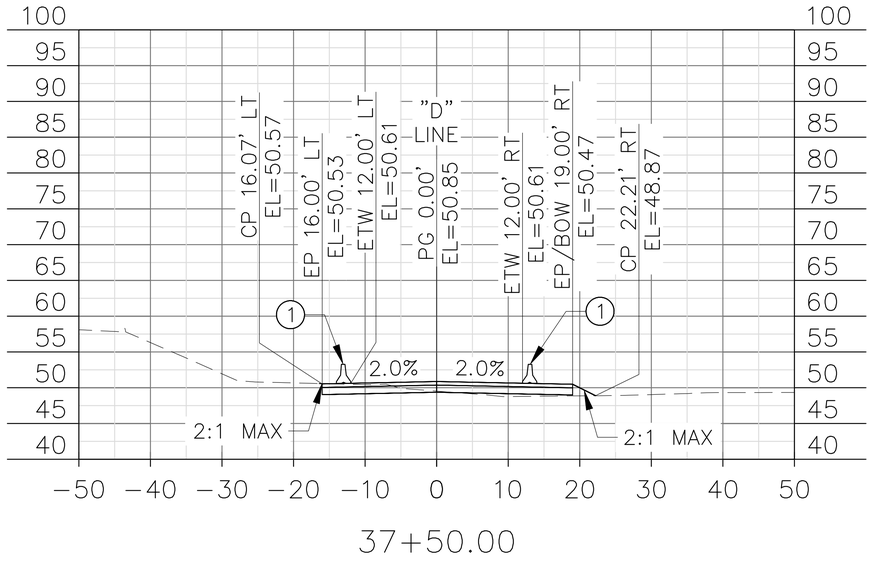

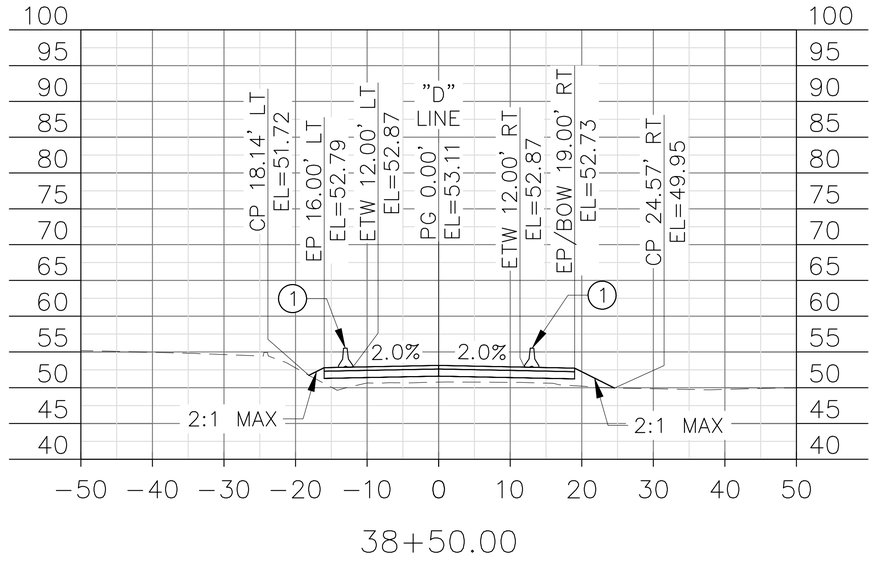

FOR ACCURATE SCALE WHEN PLOTTING USE 24" X 36" PAPER

02/05/15
DATE

dh drakehaglan AND ASSOCIATES
11060 White Rock Road, Suite 200
Rancho Cordova, CA 95670

REVISIONS			
STM	DATE	DESCRIPTION	APPROVED

DESIGNED BY M. MCCONNELL
DRAWN BY A. BOYES
CHECKED BY J. SILVA
SCALE 1"=10'

CITY OF TRACY

11th ST EAST TRACY OVERHEAD

DETOUR CROSS SECTIONS

CS-67

SHEET 67
OF 68 SHEETS

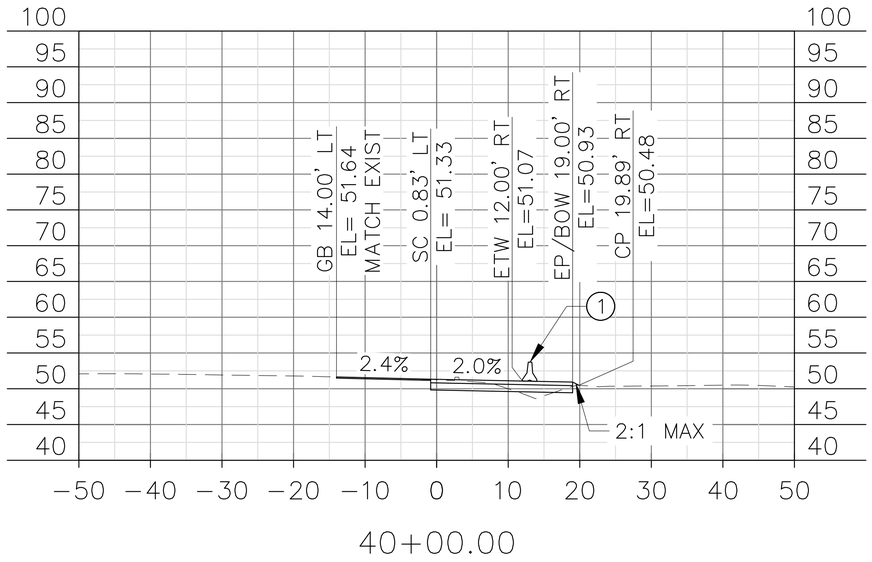

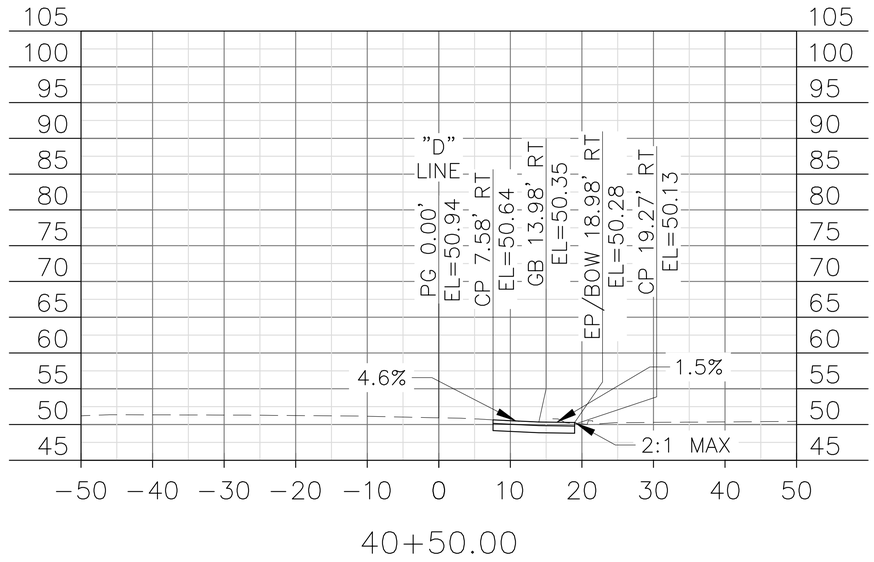

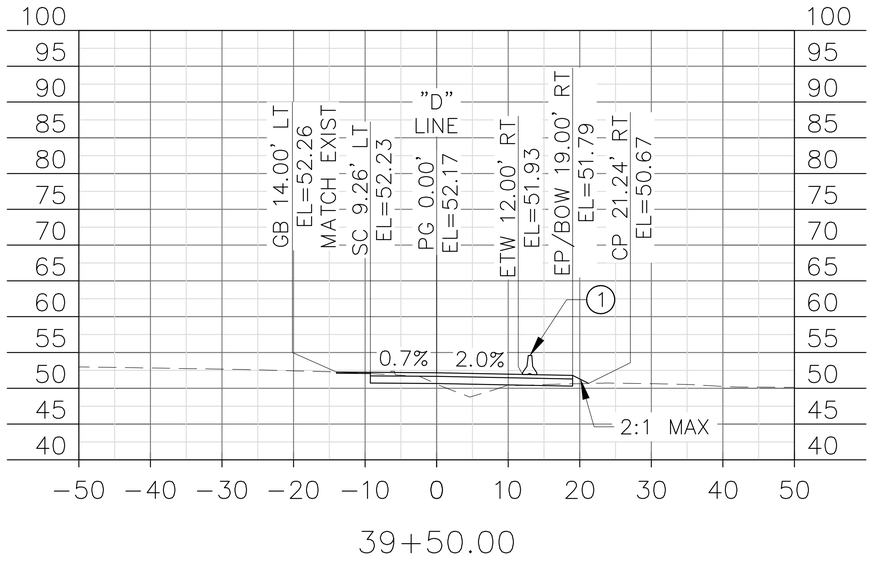

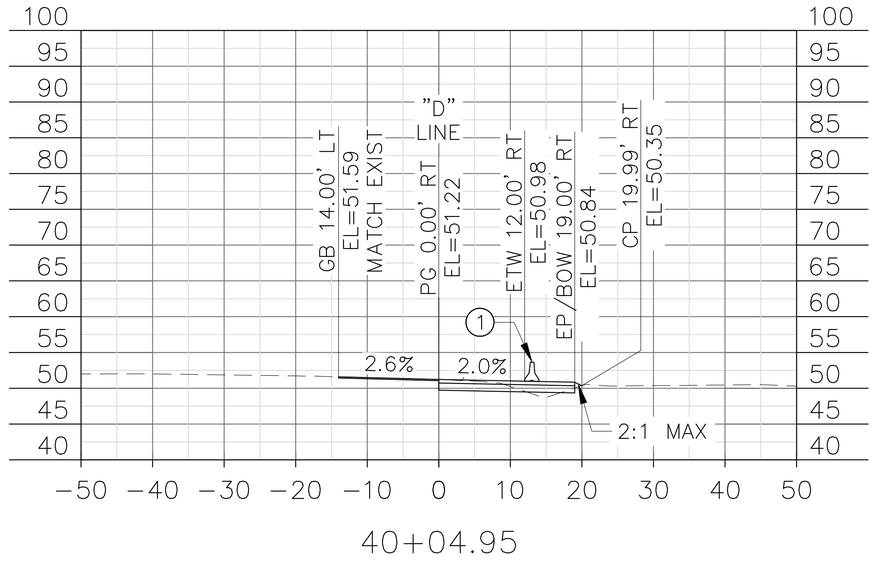

FOR ACCURATE SCALE WHEN PLOTTING USE 24" X 36" PAPER

02/05/15
DATE

dh drakehaglan AND ASSOCIATES
11080 White Rock Road, Suite 200
Rancho Cordova, CA 95670

STM	DATE	REVISIONS DESCRIPTION	APPROVED

DESIGNED BY	DRAWN BY	CHECKED BY	SCALE
M. MCCONNELL	A. BOYES	J. SILVA	1"=10'

CITY OF TRACY

11th ST EAST TRACY OVERHEAD

DETOUR CROSS SECTIONS

CS-68

SHEET 68
OF 68 SHEETS