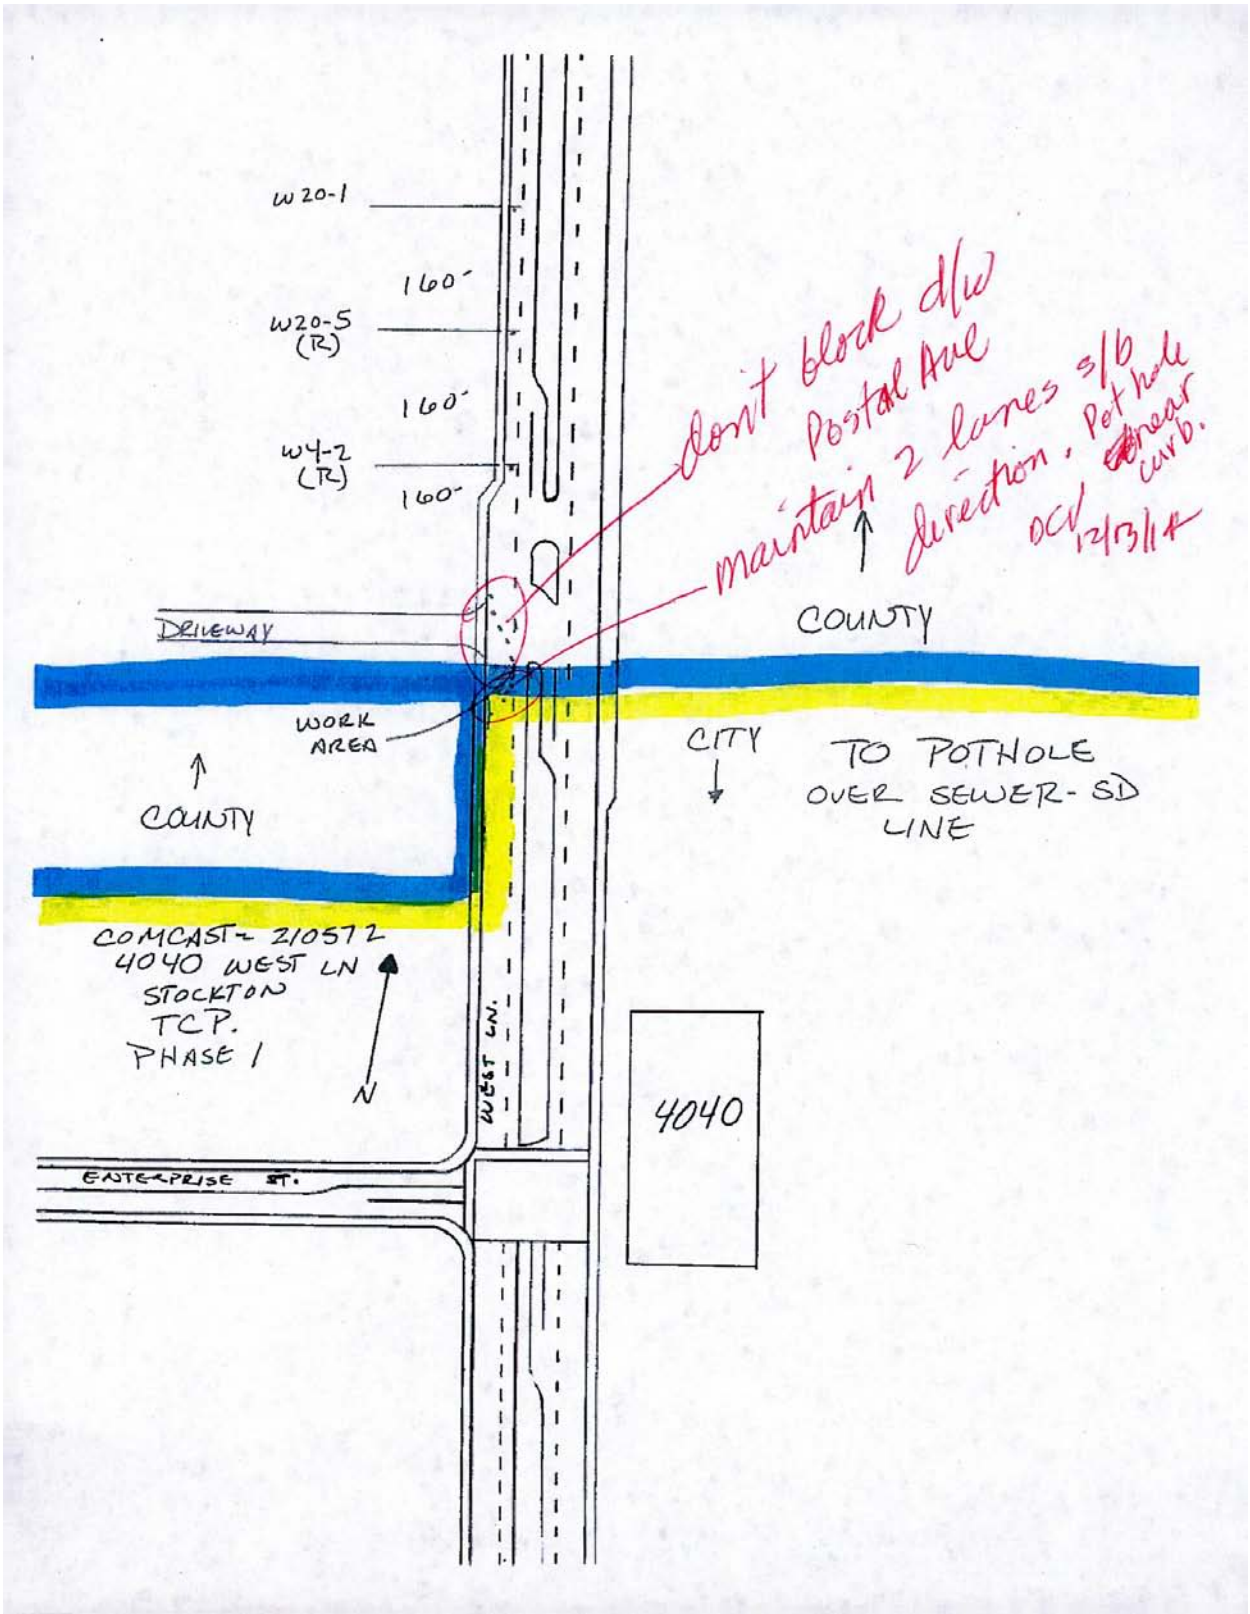
W20-1
160'
W20-5 (R)
160'
W4-2 (R)
160'
Don't block d/w Postal Ave
Maintain 2 lanes s/b direction. Pot hole near curb.
OCV 12/13/11
DRIVEWAY
COUNTY
WORK AREA
CITY
TO POTHOLE OVER SEWER-SD LINE
COUNTY
COMCAST- 210572
4040 WEST LN
STOCKTON
TCP.
PHASE 1
N
WEST LN.
4040
ENTERPRISE ST.

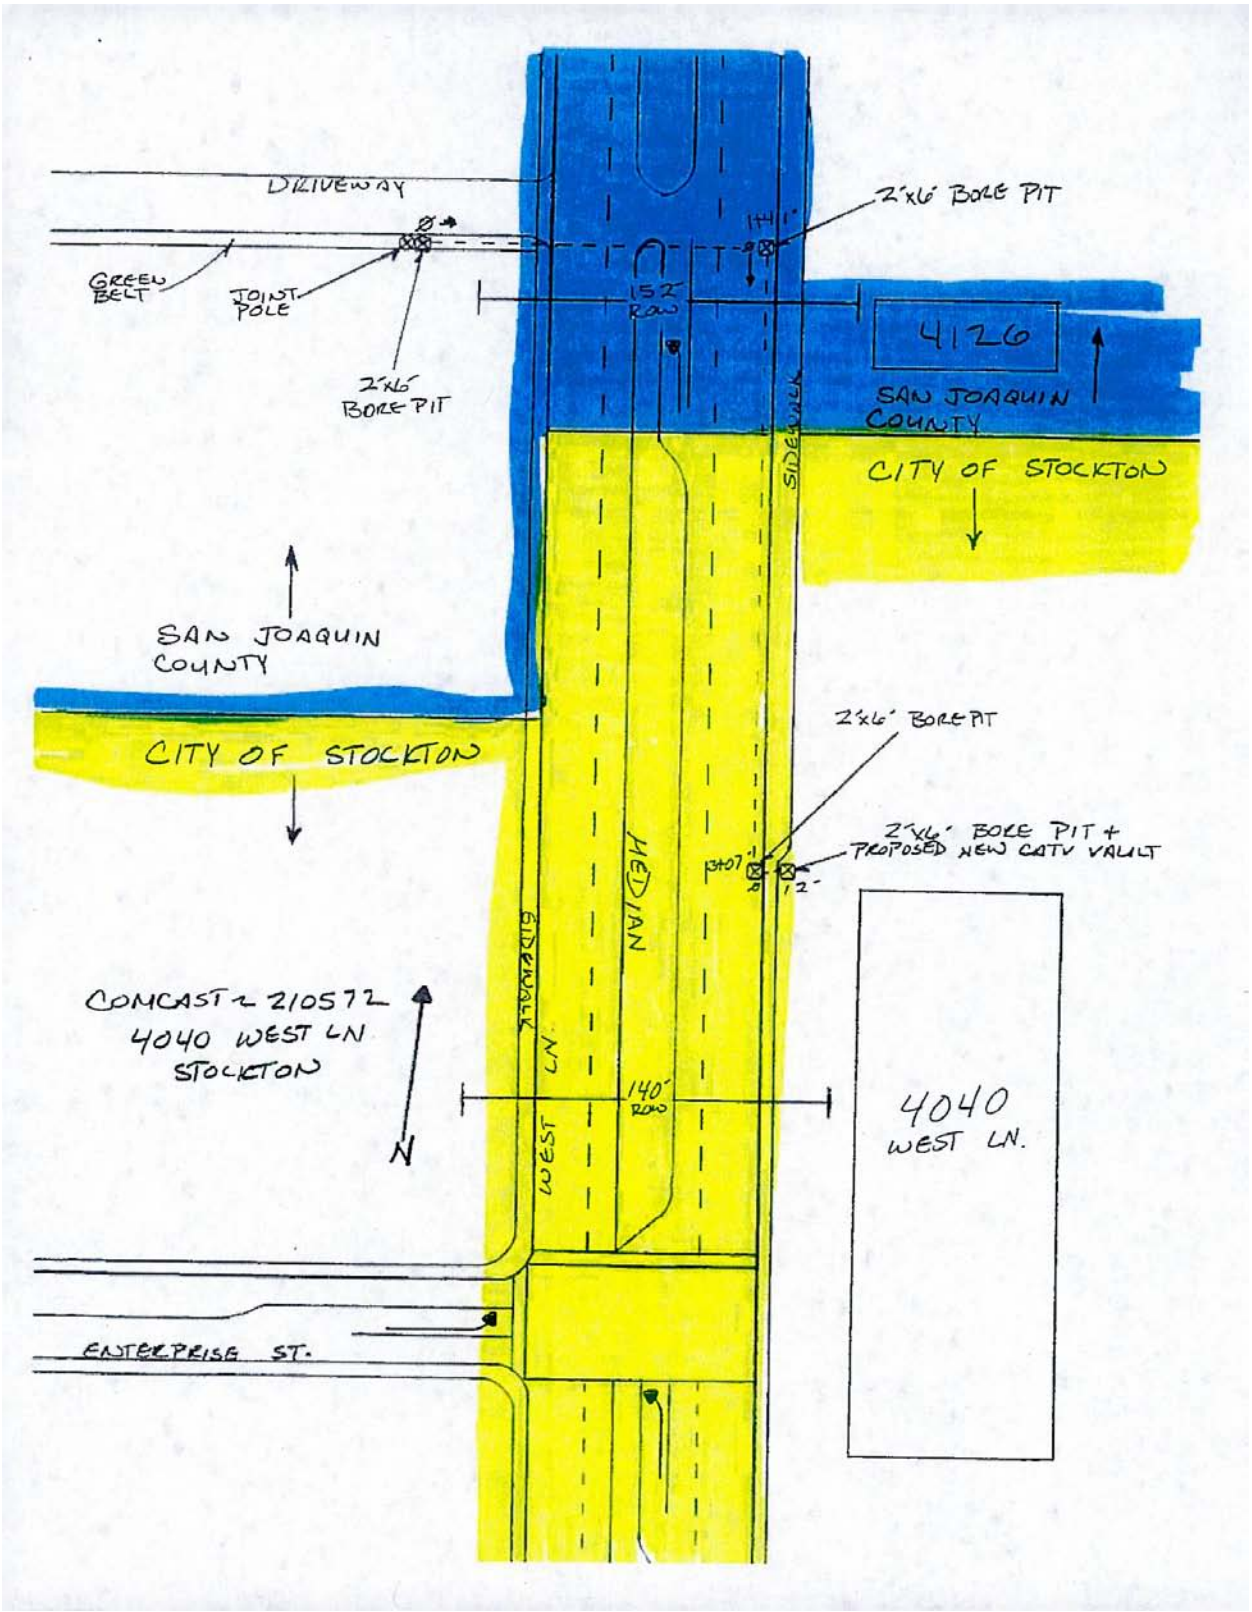
DRIVEWAY
GREEN BELT
JOINT POLE
2'x6' BORE PIT
2'x6' BORE PIT
174'
152' ROW
4126
SAN JOAQUIN COUNTY
CITY OF STOCKTON
SIDEWALK
SAN JOAQUIN COUNTY
CITY OF STOCKTON
2'x6' BORE PIT
2'x6' BORE PIT + PROPOSED NEW CATV VAULT
340'
12'
MEDIAN
SIDEWALK
COMCAST # 210572
4040 WEST LN
STOCKTON
N
WEST LN.
140' ROW
4040 WEST LN.
ENTERPRISE ST.