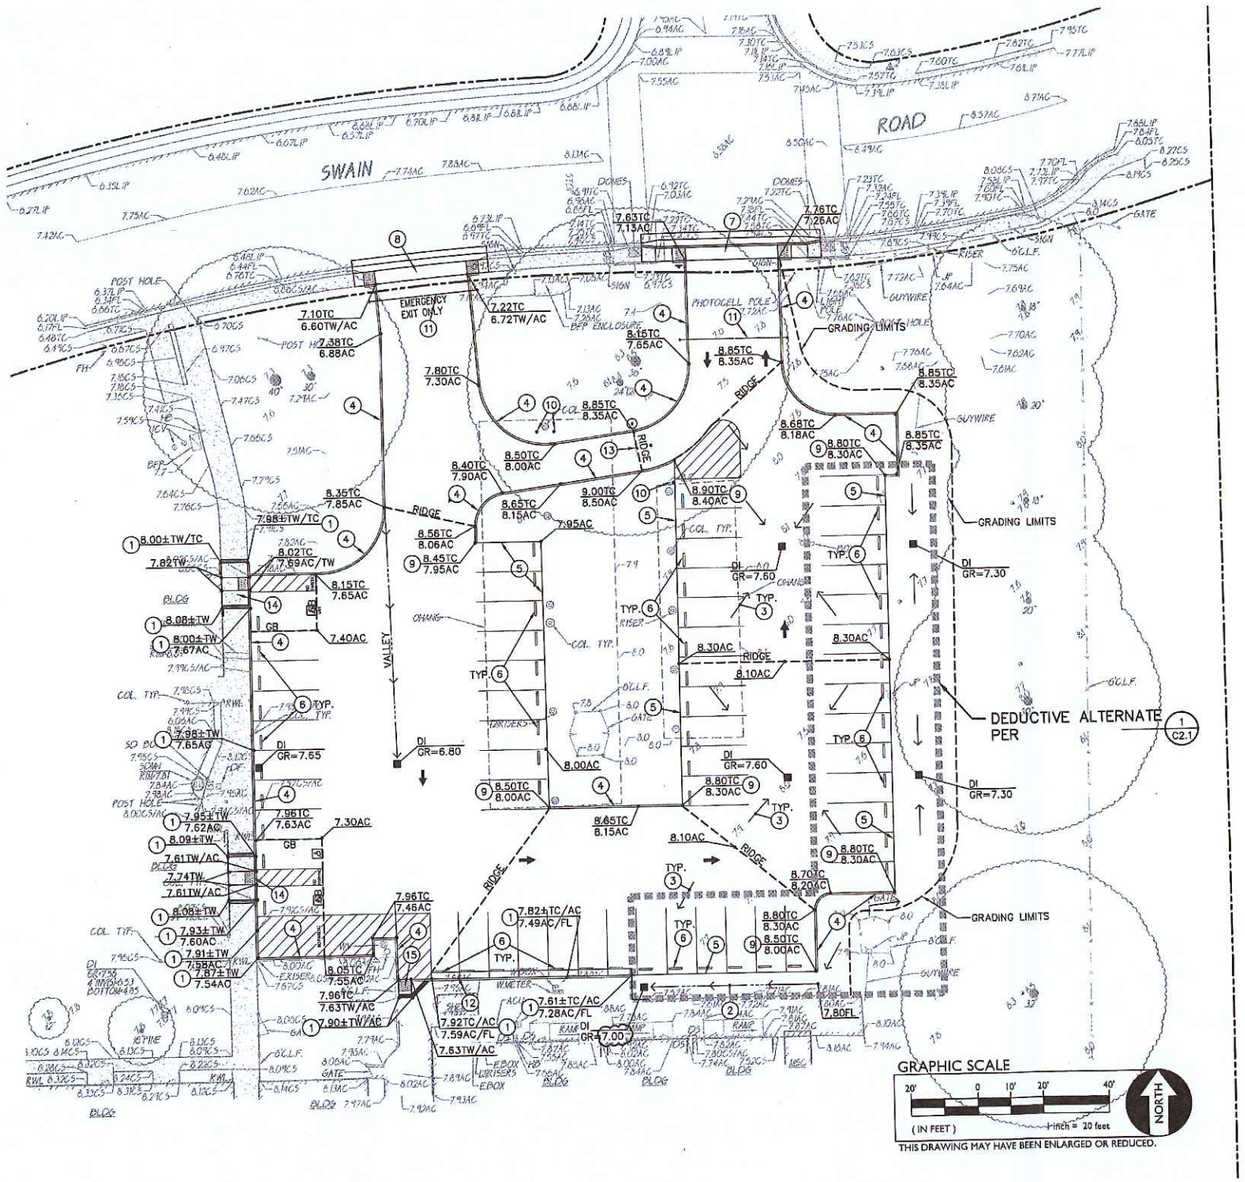

GRADING NOTES

1. MATCH EXISTING GRADE/ELEVATION.
2. CONSTRUCT SWALE. CROSS SLOPE IN SWALE 10:1 MAX.
3. GRADE UNIFORMLY TO SWALE AND/OR INLET.
4. CONSTRUCT CONCRETE CURB PER 1/C6.1
5. INSTALL HEADER BOARD PER 2/C6.1
6. PROVIDE CONCRETE WHEEL STOP PER 3/C6.1
7. CONSTRUCT 28' TYPE 2 COMMERCIAL DRIVEWAY AT MAIN ENTRY PER SAN JOAQUIN COUNTY IMPROVEMENT STANDARD R-14. 4/C6.1
8. CONSTRUCT 28' TYPE 2 COMMERCIAL DRIVEWAY AT EMERGENCY EXIT PER SAN JOAQUIN COUNTY IMPROVEMENT STANDARD R-14. 5/C6.1
9. TAPER FINAL 6" OF CURB FROM 6" TO FLUSH WITH AC.
10. PLACE BOLLARD PER 8/C6.1
11. PLACE DOUBLE PIPE GATE PER 9/C6.1
12. CONSTRUCT CONCRETE CURB AND GUTTER PER 10/C6.1
13. PLACE VEHICLE CLEARANCE BAR AND POST PER 1/C5.2
14. CONSTRUCT ACCESSIBLE RAMP 1 PER 2/C6.2
15. CONSTRUCT ACCESSIBLE RAMP 2 PER 3/C6.2

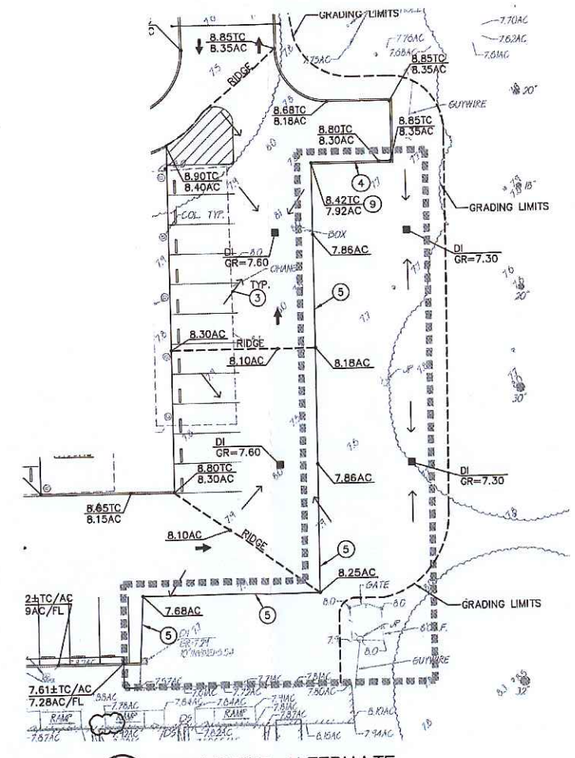

1/C2.1 DEDUCTIVE ALTERNATE
NO SCALE

ARCHITECTURAL NEXUS
SACRAMENTO PLACERVILLE SALT LAKE CITY

Architectural NEXUS, Inc.
1990 Third Street, Suite 500
Sacramento, California 95811
T 916.443.5911 F 916.443.2065
http://www.archnexus.com

Original drawings remain the property of the Architect and as such the Architect retains total ownership and control. The design represented by these drawings is sold to the client for a one time use, unless otherwise agreed upon in writing by the Architect.
© Architectural Nexus, Inc. 2011

VILLAGE OAKS SCHOOL
LINCOLN UNIFIED SCHOOL DISTRICT
1900 SWAIN RD.
STOCKTON, CA 95207

REVISIONS

JURISDICTION DATE & FILE NO.	12.02.2014 00-00000
PROJECT #:	-
CHECKED BY:	GW
DRAWN BY:	ML
DATE:	12.2.2014

SHEET CONTENTS:

GRADING PLAN

REGISTERED PROFESSIONAL ENGINEER
THOMAS E. FASSBENDER
NO. C48254
CIVIL
STATE OF CALIFORNIA

WCE
WARREN CONSULTING ENGINEERS, INC.
1117 WASHFIELD WAY, SUITE 110
EL DORADO HILLS, CA 95762 (916) 985-1870

C2.1

FILENAME:\3011\DWG\3011121.DWG

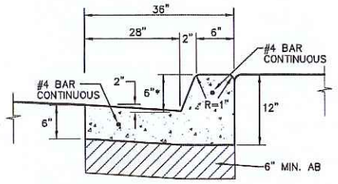

* 6" MAX.–HEIGHT VARIES PER GRADING PLAN.

NOTES:

1. PROVIDE FELT EXPANSION JOINTS (E.J.) AT 60 FEET O.C. PROVIDE CONTROL JOINTS AT 10 FEET O.C., EXCEPT WHEN PLACING ADJACENT TO CONCRETE WALKS THE EXPANSION JOINTS SHALL ALIGN WITH THE EXPANSION JOINTS SHOWN FOR THE CONCRETE WALKS. SEAL E.J. WITH APPROVED JOINT SEALANT.
2. AT E.J. USE 1/2"X24" SMOOTH DOWELS, ALIGN WITH REBAR,GREASE 1/2 THE LENGTH BEFORE CONCRETE PLACEMENT.

10 / C6.1 CONCRETE CURB AND GUTTER
NO SCALE

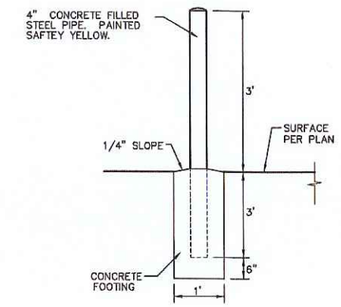

8 / C6.1 PIPE BOLLARD
NO SCALE

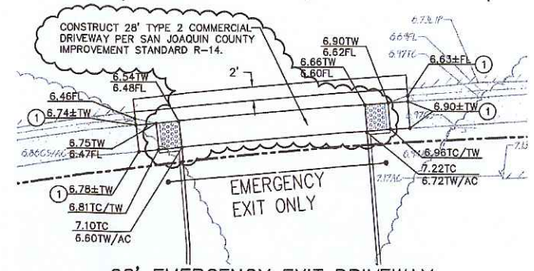

5 / C6.1 28' EMERGENCY EXIT DRIVEWAY TYPE 2 COMMERCIAL
SCALE: 1"=10'

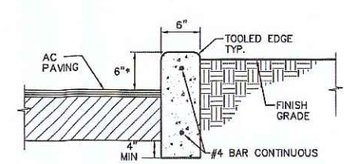

* 6" MAX.–HEIGHT VARIES PER GRADING PLAN.

NOTES:

1. PROVIDE FELT EXPANSION JOINTS (E.J.) AT 60 FEET O.C. PROVIDE CONTROL JOINTS AT 10 FEET O.C., EXCEPT WHEN PLACING ADJACENT TO CONCRETE WALKS THE EXPANSION JOINTS SHALL ALIGN WITH THE EXPANSION JOINTS SHOWN FOR THE CONCRETE WALKS.
2. AT E.J. USE 1/2"X24" SMOOTH DOWELS, ALIGN WITH REBAR,GREASE 1/2 THE LENGTH BEFORE CONCRETE PLACEMENT.

1 / C6.1 CONCRETE CURB
NO SCALE

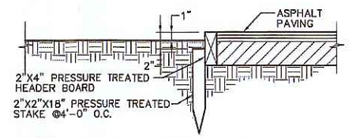

2 / C6.1 HEADER BOARD
NO SCALE

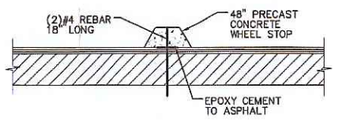

3 / C6.1 CONCRETE WHEEL STOP
NO SCALE

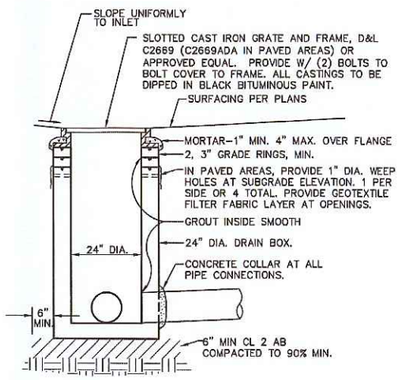

6 / C6.1 DROP INLET
NO SCALE

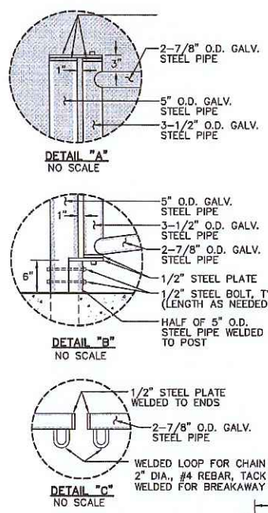

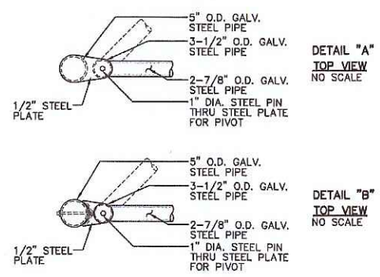

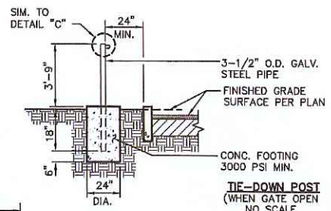

SIGN DETAIL
NO SCALE

NOTES:

1. ALL PIPES TO BE BLACK STEEL PIPES, SIZES AS SHOWN, WELDED.
2. ALL STEEL TO BE PAINTED WITH 2 COATS COMMERCIAL GRADE PRIMER, 1 TOPCOAT INSIGNIA YELLOW, OR WHITE.
3. PROVIDE 2 TIE–DOWN POSTS, ONE FOR EACH SIDE OF GATE. FIELD LOCATE POINT OF INSTALLATION BASED ON PROPOSED GATE SWING.

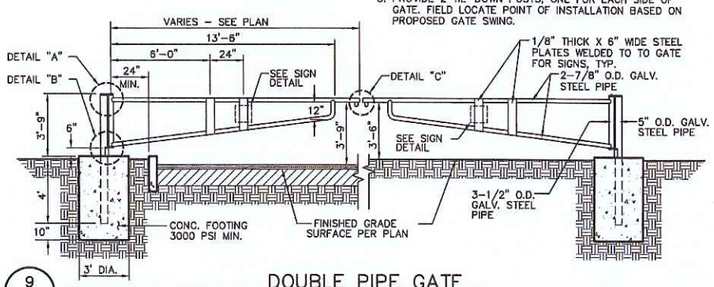

9 / C6.1 DOUBLE PIPE GATE
REF. SAC. CO. STD. L–28
NO SCALE

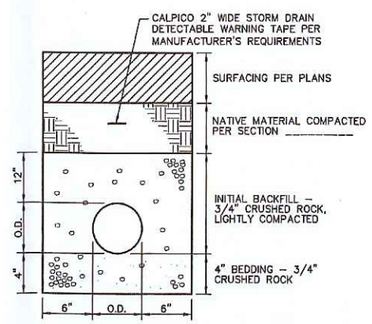

7 / C6.1 STORM DRAIN TRENCH
NO SCALE

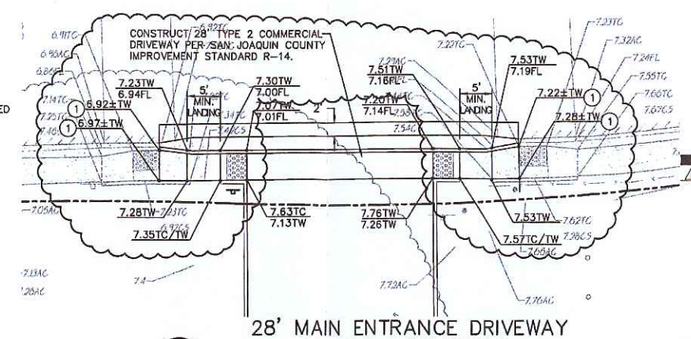

4 / C6.1 28' MAIN ENTRANCE DRIVEWAY TYPE 2 COMMERCIAL
SCALE: 1"=10'

ARCHITECTURAL NEXUS
SACRAMENTO · PLACERVILLE · SALT LAKE CITY

Architectural NEXUS, Inc.
1990 Third Street, Suite 500
Sacramento, California 95811
T 916.443.5911 F 916.443.2905
http://www.archnexus.com

Original drawings remain the property of the Architect and as such the Architect retains total ownership and control. The design represented by these drawings is sold to the client for a one time use, unless otherwise agreed upon in writing by the Architect. © Architectural Nexus, Inc. 2011

VILLAGE OAKS SCHOOL
LINCOLN UNIFIED SCHOOL DISTRICT
1900 SWAIN RD.
STOCKTON, CA 95207

REVISIONS

JURISDICTION DATE & FILE NO. 12.02.2014	00-00000
PROJECT #:	-
CHECKED BY:	GW
DRAWN BY:	ML
DATE:	12.2.2014

SHEET CONTENTS:
DETAILS

REGISTERED PROFESSIONAL ENGINEER
THOMAS E. FASSBENDER
NO. C48254
CIVIL
STATE OF CALIFORNIA

WCE
WARREN CONSULTING ENGINEERS, INC.
1117 WINDFIELD WAY, SUITE 110
EL DORADO HILLS, CA 95762 (916) 985-1870

C6.1

FILENAME:I:\3011\DWG\3011161.DWG