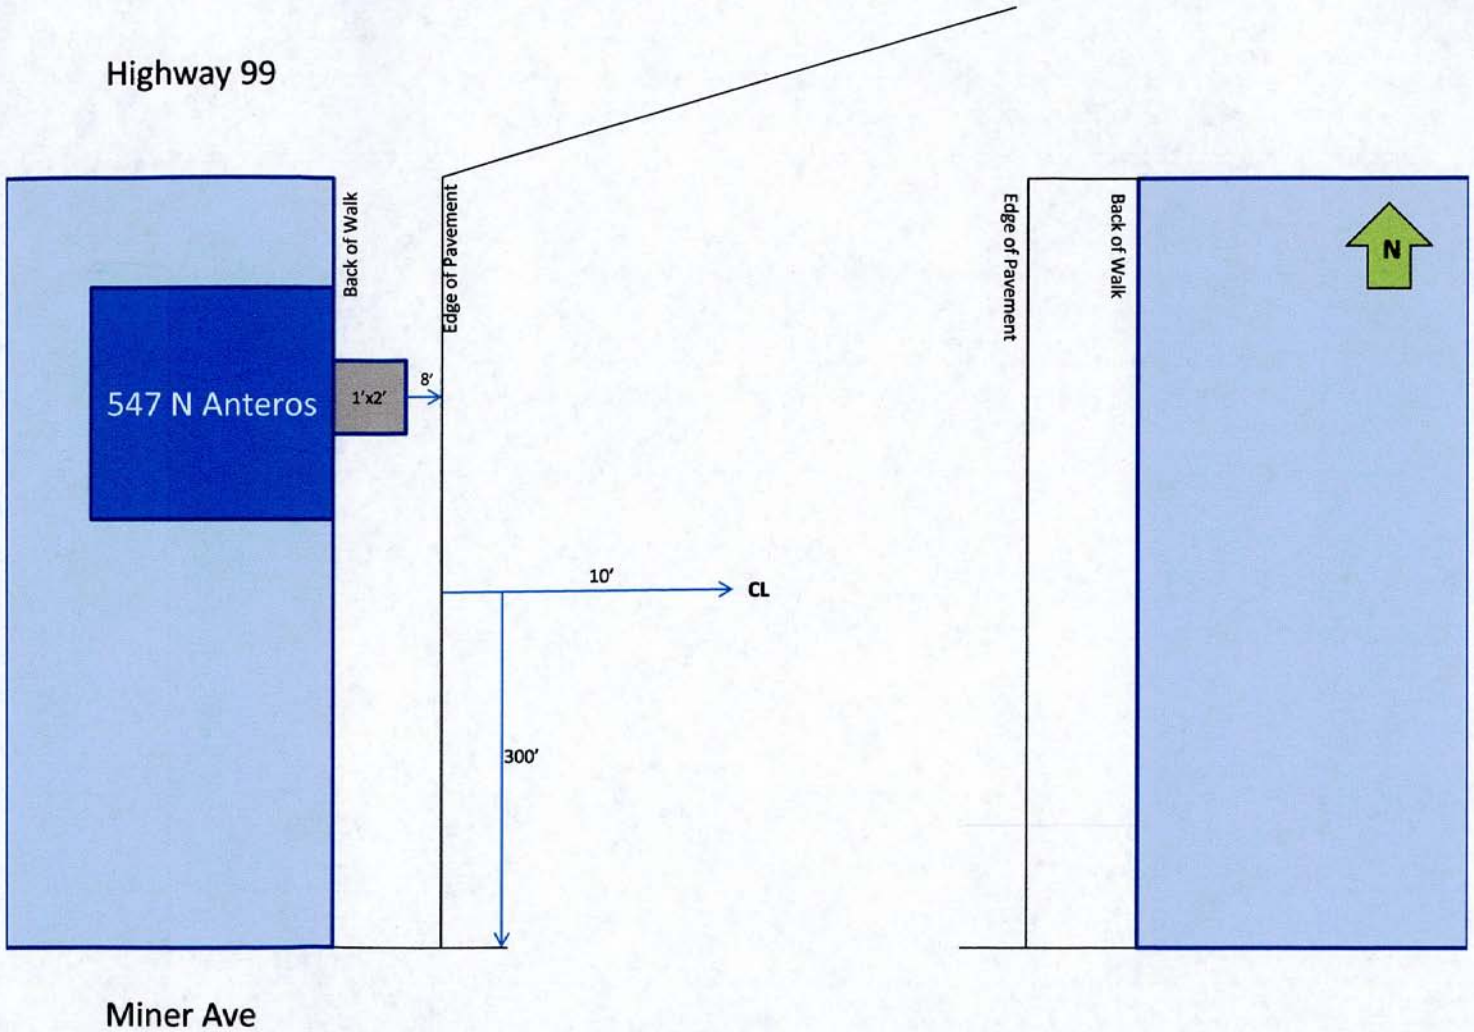
Highway 99
547 N Anteros
1'x2'
8'
Back of Walk
Edge of Pavement
10'
CL
300'
Edge of Pavement
Back of Walk
N
Miner Ave