WOODBRIDGE ROAD W.I.D. PIPE REPLACEMENT

WORK SITE TRAFFIC CONTROL: STAGE 1 = MAINTAIN 2 - 10' LANES W/WORKZONE PROTECTION
(STAGING PLAN) STAGE 2 = SHIFT TRAFFIC AS SHOWN
NO SCALE MAINTAIN MINIMUM 2 - 10' LANES

(W.I.D PORTION)

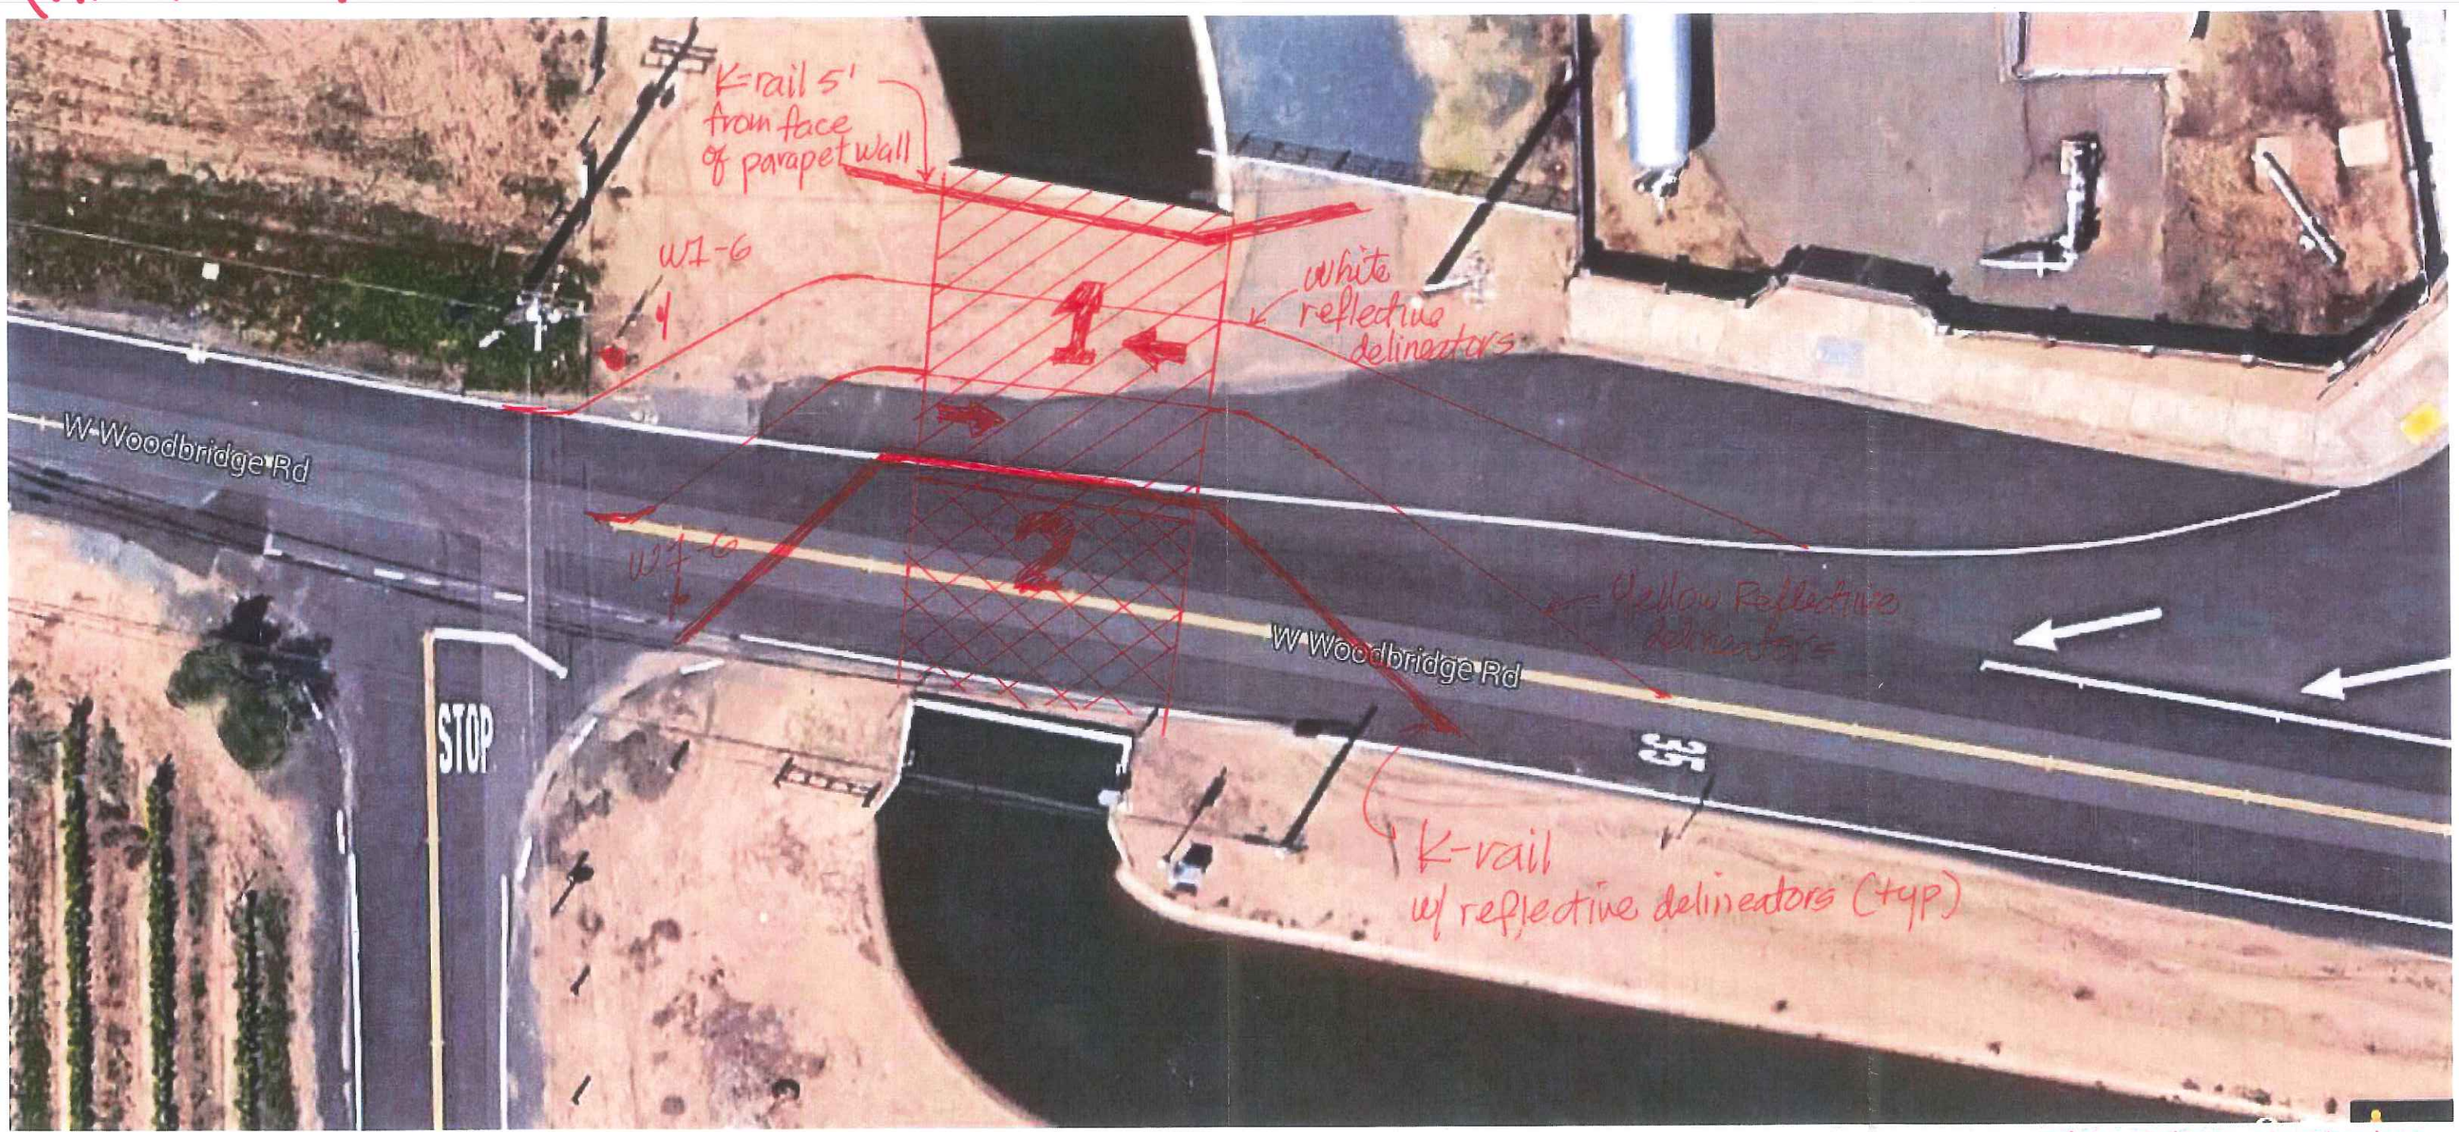

Stage 1

Stage 2

* CONTACT TROY BOTTS, TRAFFIC FOREMAN, (209)468-3088 24 HRS PRIOR STAGING TRAFFIC CONTROL.

* THIS STAGING PLAN IS SUPPLEMENTED BY ADVANCE WORK SITE TRAFFIC CONTROL PROVIDED BY COUNTY FORCES

* ALL SIGN TYPES, MARKINGS, TRAFFIC DEVICES, AND DELINEATORS SHALL BE PER MANUAL ON UNIFORM TRAFFIC CONTROL DEVICES.

WOODBRIDGE ROAD W.I.D. PIPE REPLACEMENT

ADVANCE WARNING SIGN PLAN

STAGE 1

(COUNTY PORTION)

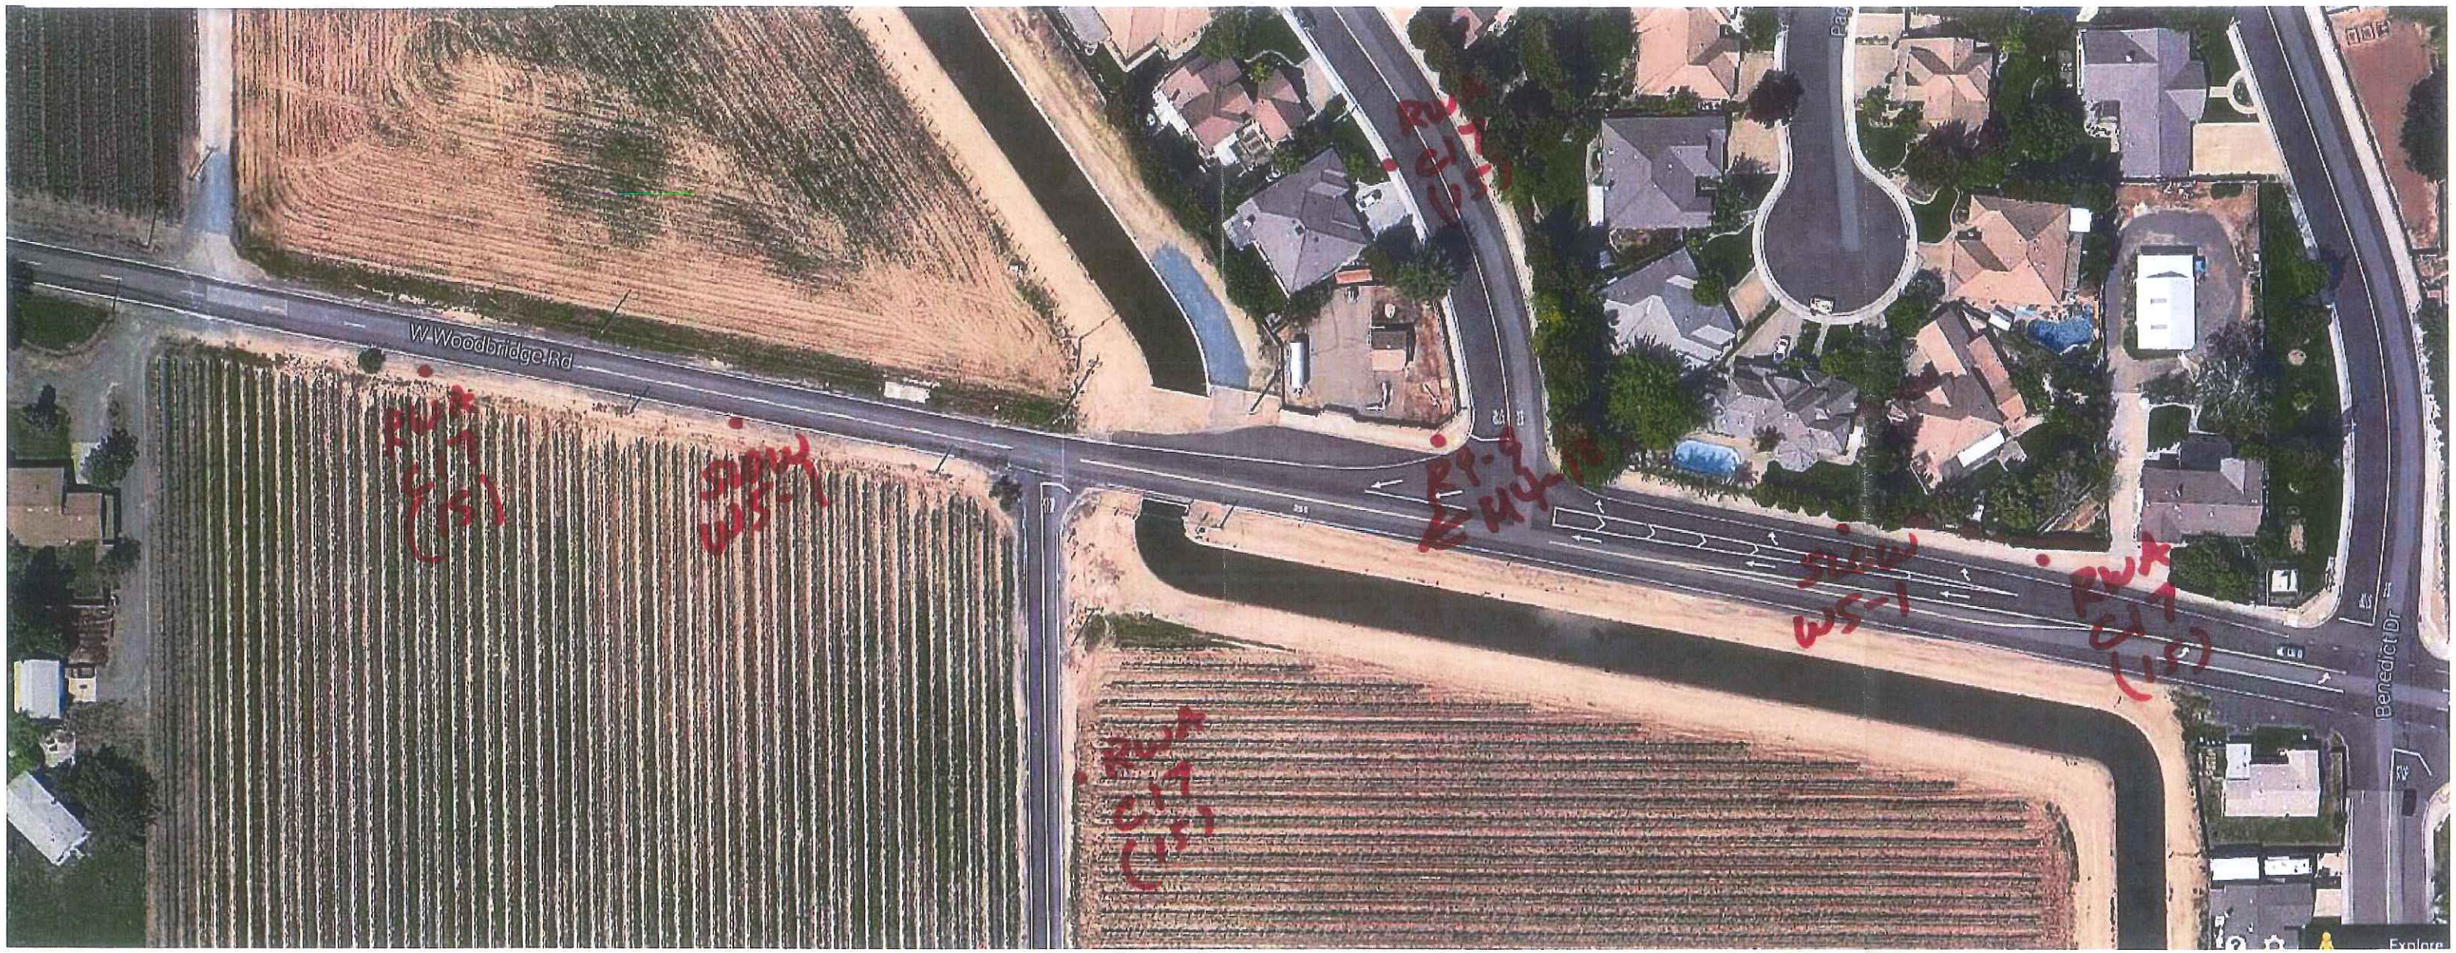

REFERENCE: MUTCD

PHASE 1

WOODBRIDGE ROAD W.I.D. PIPEREPLACEMENT

ADVANCE WARNING SIGN PLAN

STAGE 2

(COUNTY PORTION)

REFERENCE: MUTCD

PHASE 2