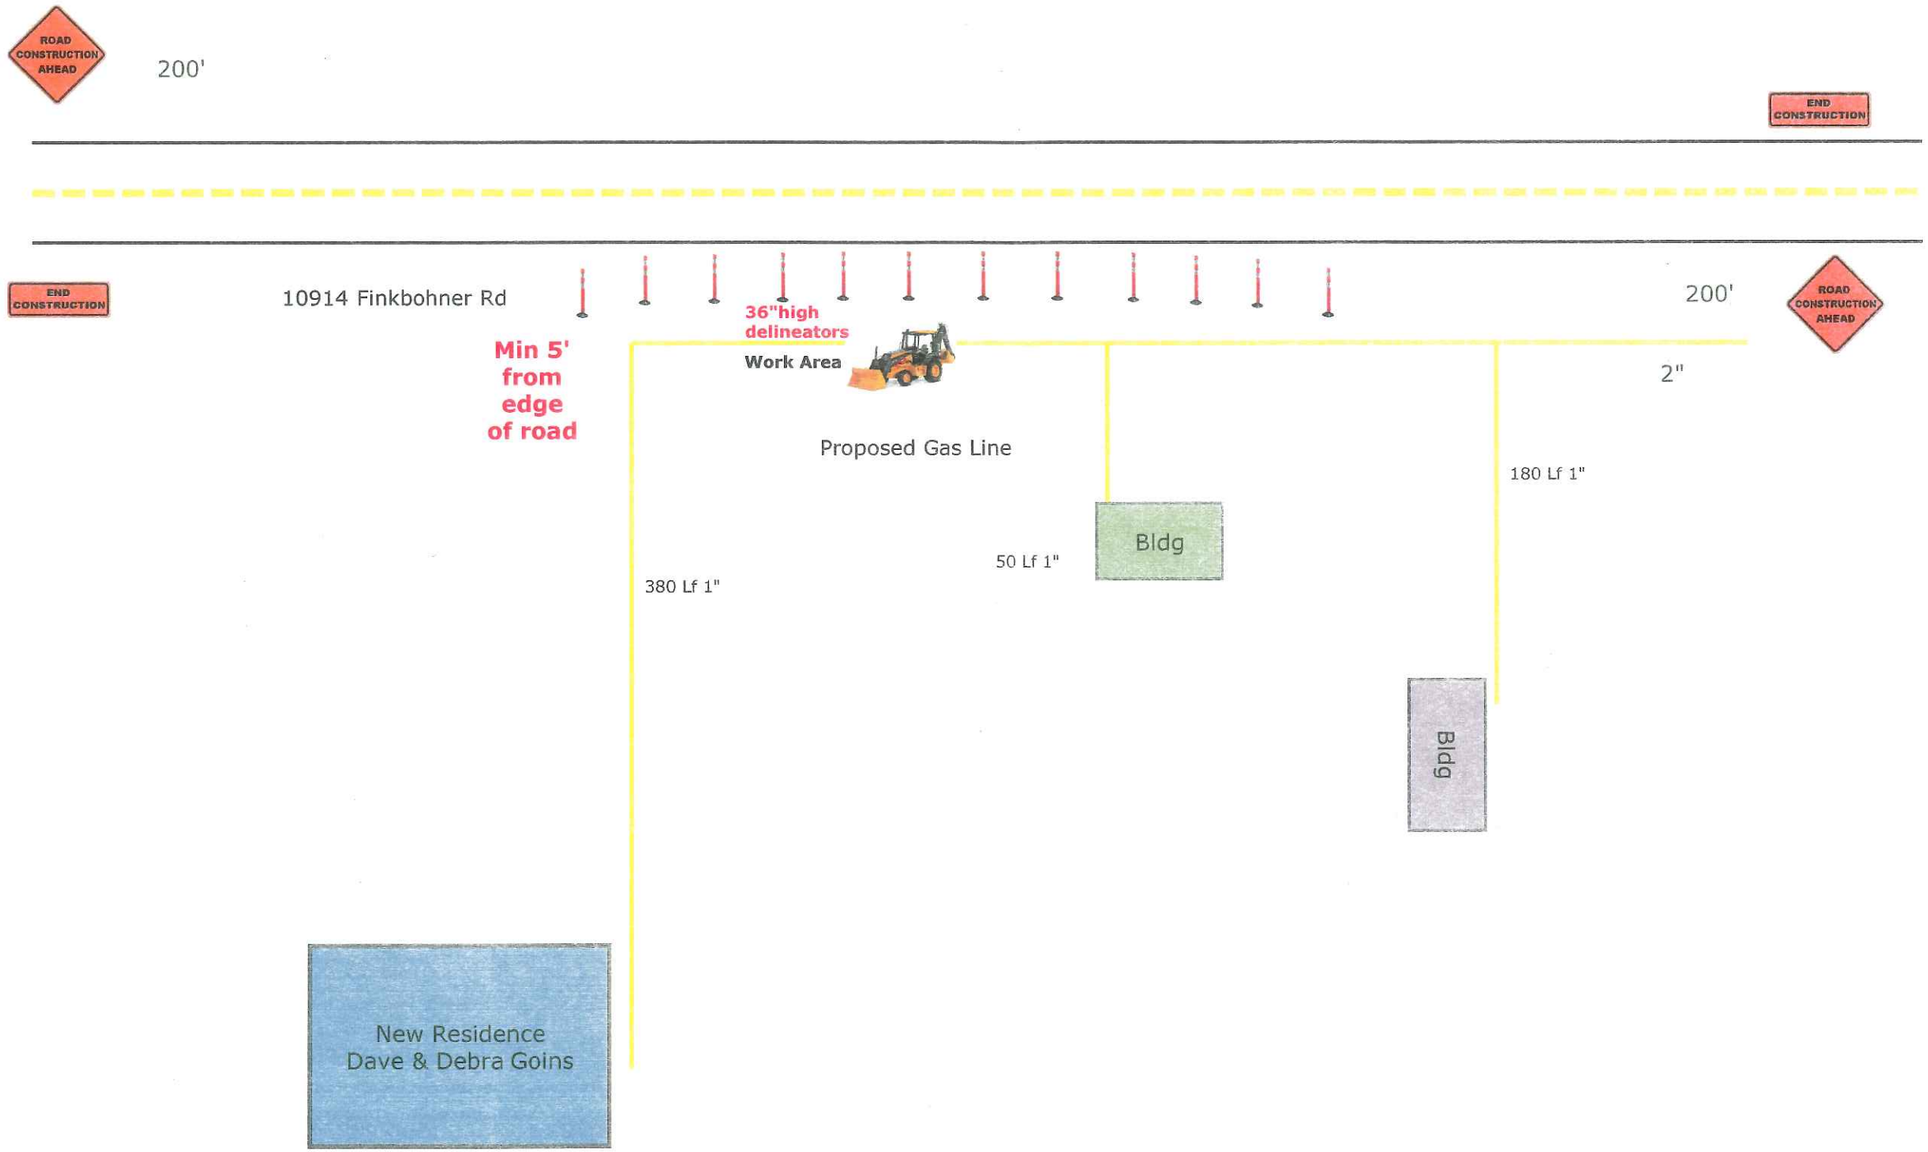

Traffic control plan for Gas line installation for Dave & DebraGoins
10914 Finkbohner Rd Linden CA 95236

WL Fregien Engineeering Inc
Cell 209-470-3501
E mail wlfregieninc@gmail.com

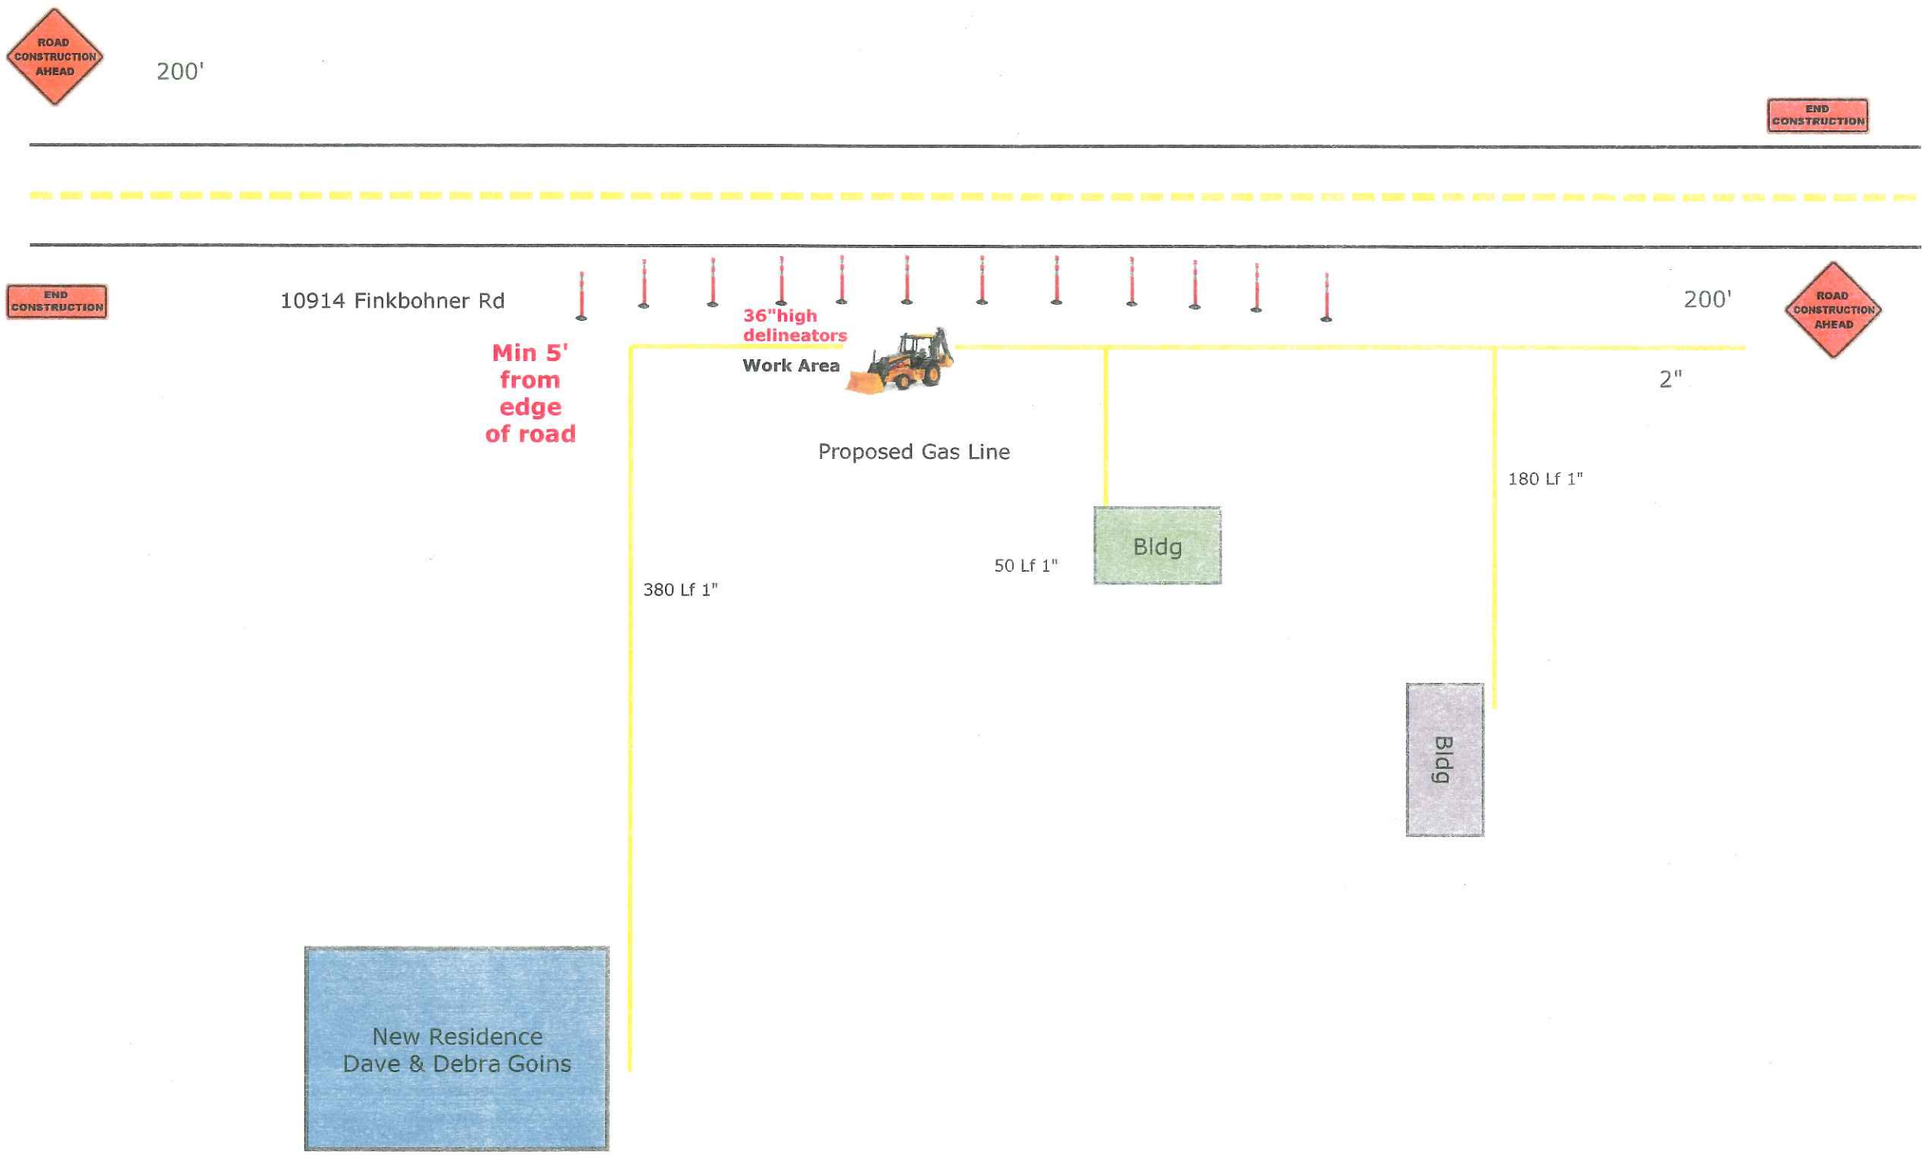

Traffic control plan for Gas line installation for Dave & DebraGoins
10914 Finkbohner Rd Linden CA 95236

WL Fregien Engineeering Inc
Cell 209-470-3501
E mail wlfregieninc@gmail.com

10914 Finkbohner Rd

Pavement edge

5' 0"

Tie in Area

Existing 2" gas main

5'0"

575 Lf 2"

Proposed Gas Line

2"

Note
NO Pavement will be cut

Bldg

138 Lf 1"

Bldg

New Residence
Dave & Debra Goins

Trench section

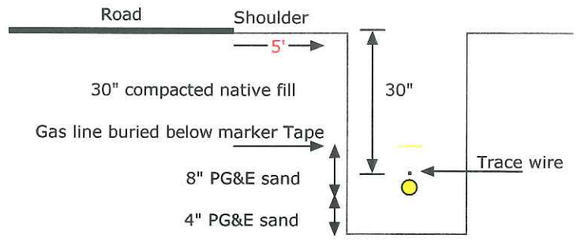

575 Lf 2" polyethylene IPS coil
138 Lf 1" polyethylene CTS coil
1-ea 2" plastic cap
Fitting excess flow valve 1" CTS
Riser gas service 3/4x1" CTS prefab-PI x 3/4" in, regular
Wire insulated Cop 10 AWG 600v yellow
Marker extended range ball EMS yellow
Anode zinc 5Lb

Natural Gas line extension for Dave & Debra Goins
10914 Finkbohner Rd Linden CA 95236

SCALE NTS

WL Fregien Engineeering Inc
Cell 209-470-3501
E mail wlfregieninc@gmail.com