NOTES:

1. SEE ATTACHED DOCUMENT #55453, EXHIBIT "B" FOR TRENCH DETAILS.
2. ALL DIMENSION ARE APPROXIMATES AND WILL NEED TO BE FIELD VERIFIED WHEN MARK AND LOCATE IS CALLED FOR AND FEILD CONDITIONS VERIFIED.

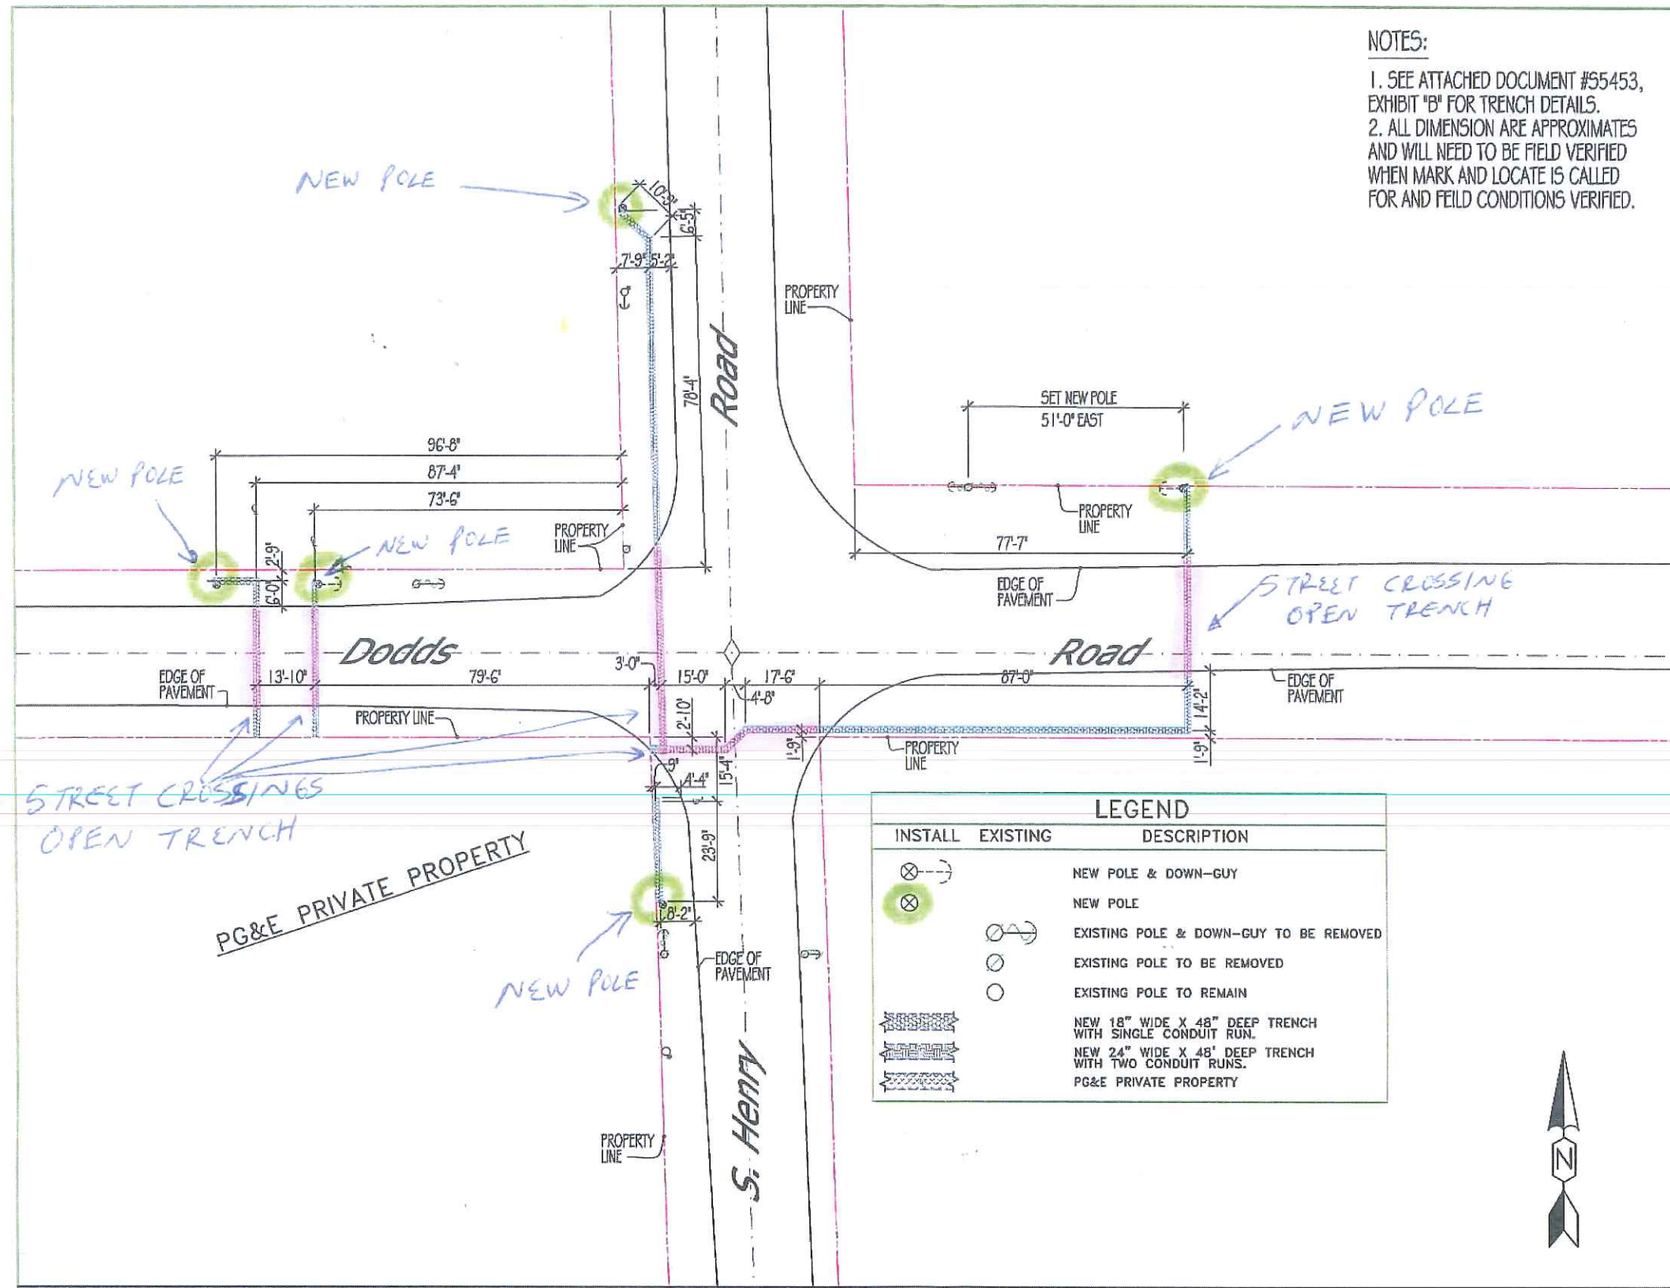

PERMIT TRENCHING DETAIL

SCALE= 1" = 20'

VALLEY HOMES SUBSTATION 30MVA BANK
S/W Corner of Dodds Rd. & S. Henry Rd.
Oakdale, CA 95361-0000

EST: JJSu
ADE: DLMr
SUPV: TAGc
REP: JJPa
PLNR: SZCI
SCALE: 1"=20'
DATE: 11/22/14

PHONE #: 559-347-5049 FAX #: 559-347-5351
ENGINEERING AND PLANNING DEPT.
8 RIVER PARK PLACE EAST
FRESNO, CA 93720
PACIFIC GAS AND ELECTRIC COMPANY

CO:
SD:
NOTIF.: 106679372
Other:
SHT: 4 OF 5 SHEETS
PM: 31101324 REV.