LEGEND:

- 4'X4'X12' CONCRETE BOX
- EXISTING 16" VALVE
- 3" Airvent
- 15" PIP 100# pipe
- 16" HDPE pipe

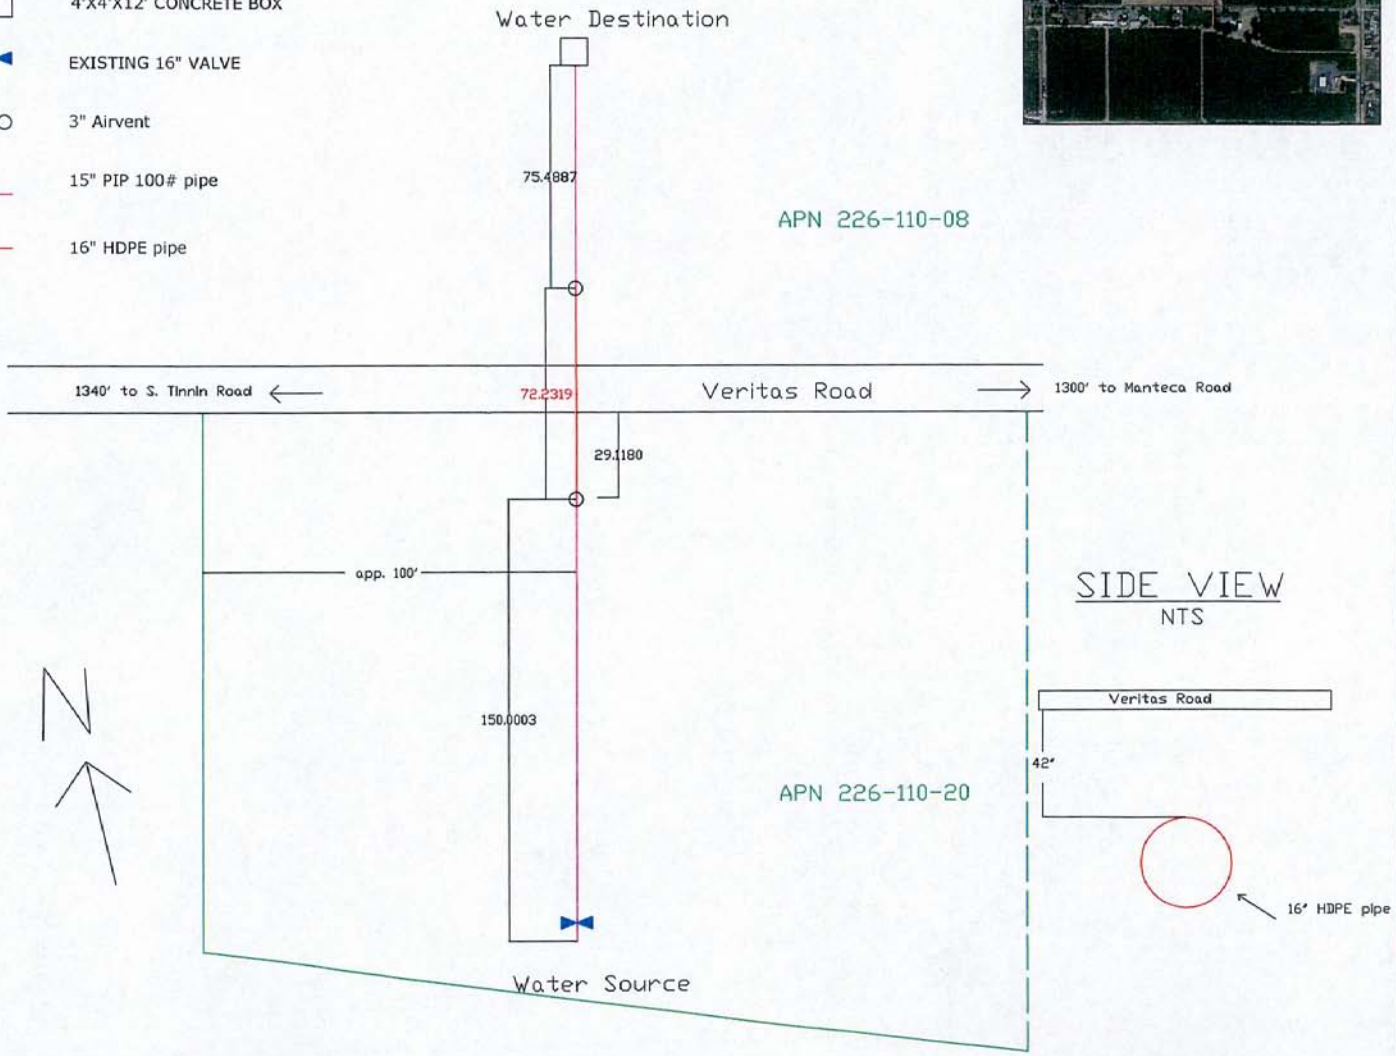

SIDE VIEW
NTS

DATE:
SCALE: 1"=50'
JOB #:
DESIGNED BY:
DRAWN BY: RV
APPROVED BY:

DEJONG BORE

TOP VIEW

Copyright 2013
Irrigation Design & Construction, Inc.
Certified Irrigation Designer
Certified by the Irrigation Association as Certified Irrigation Designers
S. Reynolds, A. Tovey, Certified Irrigation Designers
Unauthorized use or reproduction is a violation of applicable laws. Permission from Irrigation Design & Construction

IDC INC.
IRRIGATION DESIGN & CONSTRUCTION
P.O. Box 1413
Patterson, CA 95363
209.894.5407