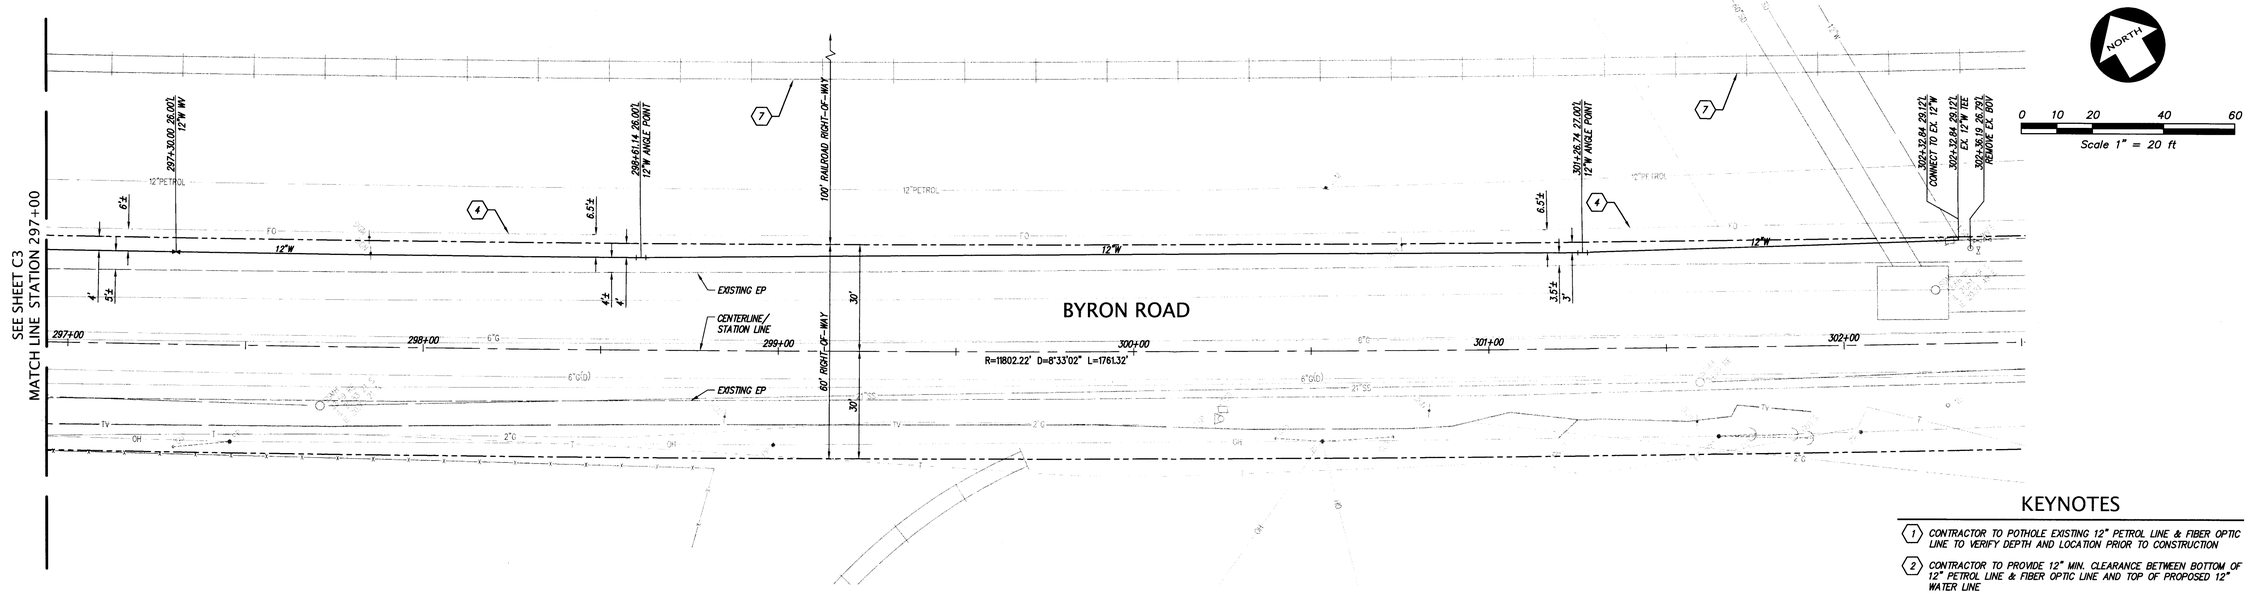

PLAN

SCALE: 1"= 20'

KEYNOTES

1. CONTRACTOR TO POTHOLE EXISTING 12" PETROL LINE & FIBER OPTIC LINE TO VERIFY DEPTH AND LOCATION PRIOR TO CONSTRUCTION
2. CONTRACTOR TO PROVIDE 12" MIN. CLEARANCE BETWEEN BOTTOM OF 12" PETROL LINE & FIBER OPTIC LINE AND TOP OF PROPOSED 12" WATER LINE
3. CONTRACTOR TO POTHOLE EXISTING 10" & 12" GAS LINES TO VERIFY DEPTH AND LOCATION PRIOR TO CONSTRUCTION
4. CONTRACTOR TO POTHOLE EXISTING FIBER OPTIC LINE EVERY 200' ALONG BYRON ROAD TO VERIFY DEPTH AND LOCATION PRIOR TO CONSTRUCTION. CONTRACTOR SHALL NOTIFY ENGINEER IF DEPTH OF FIBER OPTIC LINE VARIES AT DIFFERENT POTHOLE LOCATIONS. CONTRACTOR MAY BE REQUIRED TO POTHOLE MORE FREQUENTLY TO VERIFY DEPTH OF FIBER OPTIC LINE
5. BORE & JACK 90 LF OF 21" STEEL CASING
6. BLOW OFF VALVE PER CITY OF TRACY STANDARD DETAIL 409
7. EXISTING RAILROAD TRACK

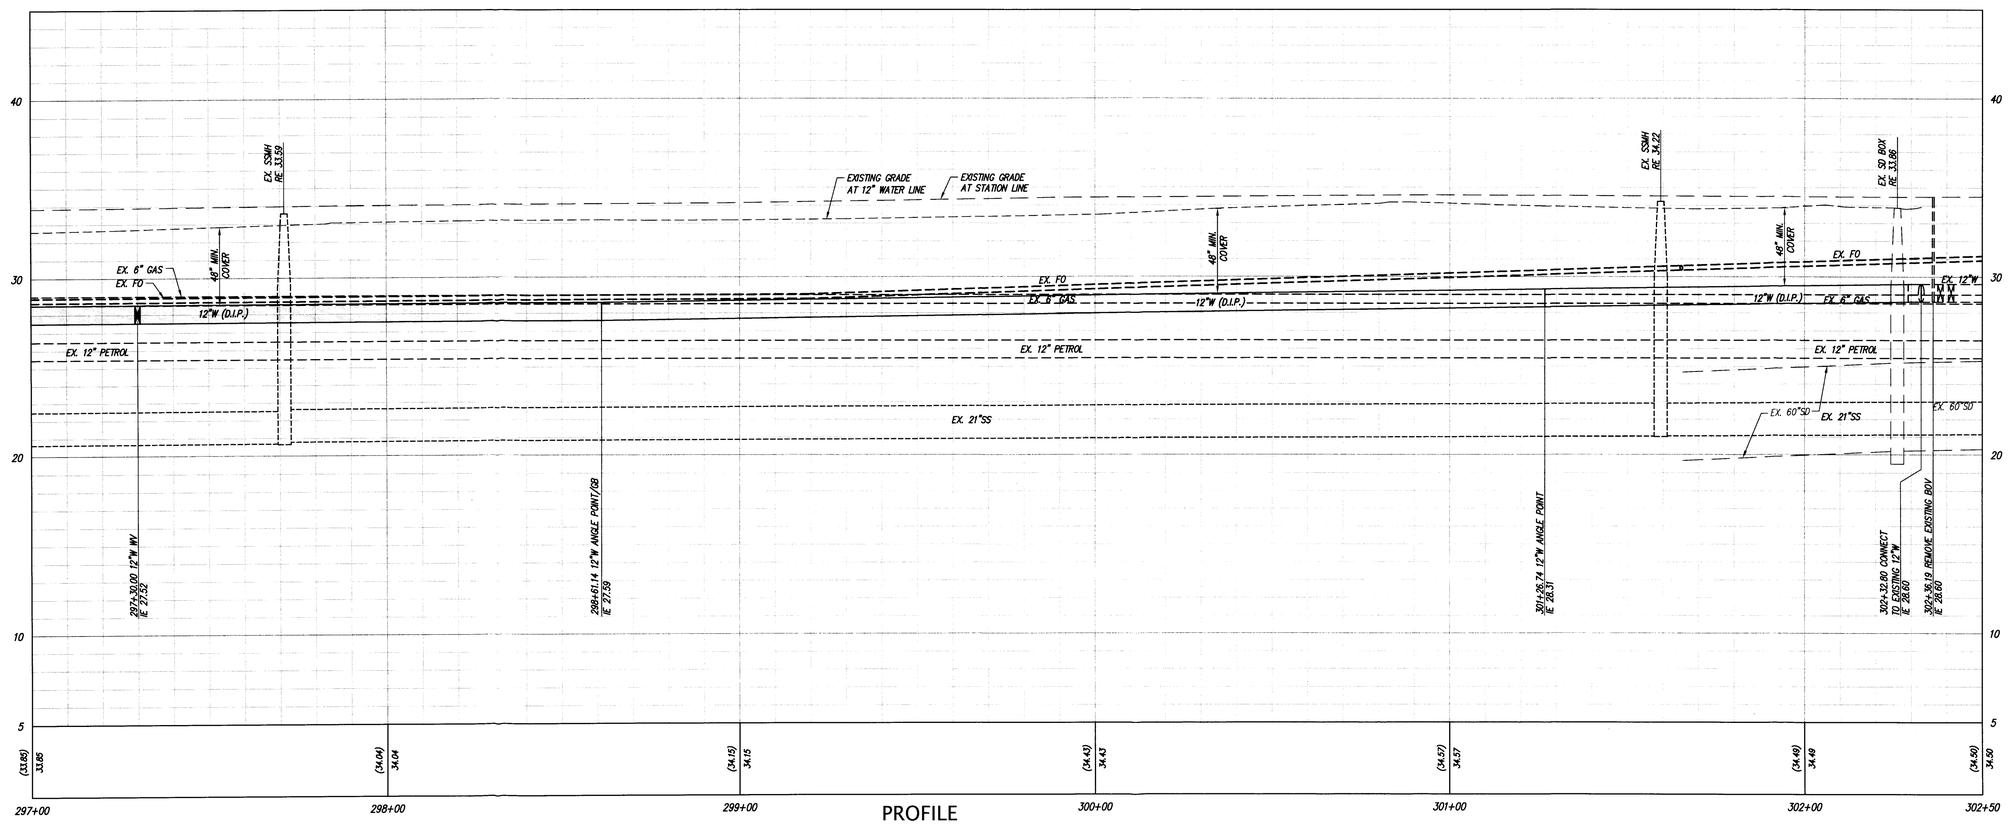

PROFILE

SCALE: 1"= 20' HORIZ.
1"= 4' VERT.

REGISTERED PROFESSIONAL ENGINEER
EDDY Y. SARTEDJONG
No. C85112
CIVIL
STATE OF CALIFORNIA

COUNTY SUBMITTAL 6/29/2015

CITY OF TRACY

APPROVAL OF THESE PLANS DOES NOT RELEASE THE DEVELOPER OF THE RESPONSIBILITY FOR CORRECTION OF MISTAKES, ERRORS, OR OMISSIONS CONTAINED THEREIN. IF DURING THE COURSE OF CONSTRUCTION OF THE IMPROVEMENTS PUBLIC INTEREST REQUIRES MODIFICATIONS OR OR A DEPARTURE FROM THE SPECIFICATIONS AND DETAILS OF THE CITY OF TRACY, OR THE PLANS, THE DEVELOPER OWNER SHALL MAKE THE MODIFICATIONS REQUIRE SUCH MODIFICATIONS OR DEPARTURE AND TO SPECIFY THE MANNER IN WHICH THE SAME IS TO BE MADE AT NO COST TO THE CITY, APPROVED AS TO DESIGN ONLY BASED ON THE INFORMATION SUBMITTED HEREON. APPROVED FOR THE CITY OF TRACY.

KULDEEP SHARMA — CITY ENGINEER — DATE:

WATER LINE
BYRON ROAD
FROM STA 297+00 TO STA 302+50

SYMBOL	DATE	DESCRIPTION	APPROVED

REVISIONS

DESIGNED BY E.Y.S.
DRAWN BY N.L.H.
CHECKED BY C.R.M.
SCALE AS SHOWN

IMPROVEMENT PLAN
BYRON ROAD
WATER LINE
TRACY CALIFORNIA

SHEET
C4
OF 8 SHEETS

C:\Users\KWuser\appdata\local\temp\AcPublish_5052\A14504-ST IMP-BYRON WATERLINE.dwg 6-29-15 04:45:26 PM tsmith