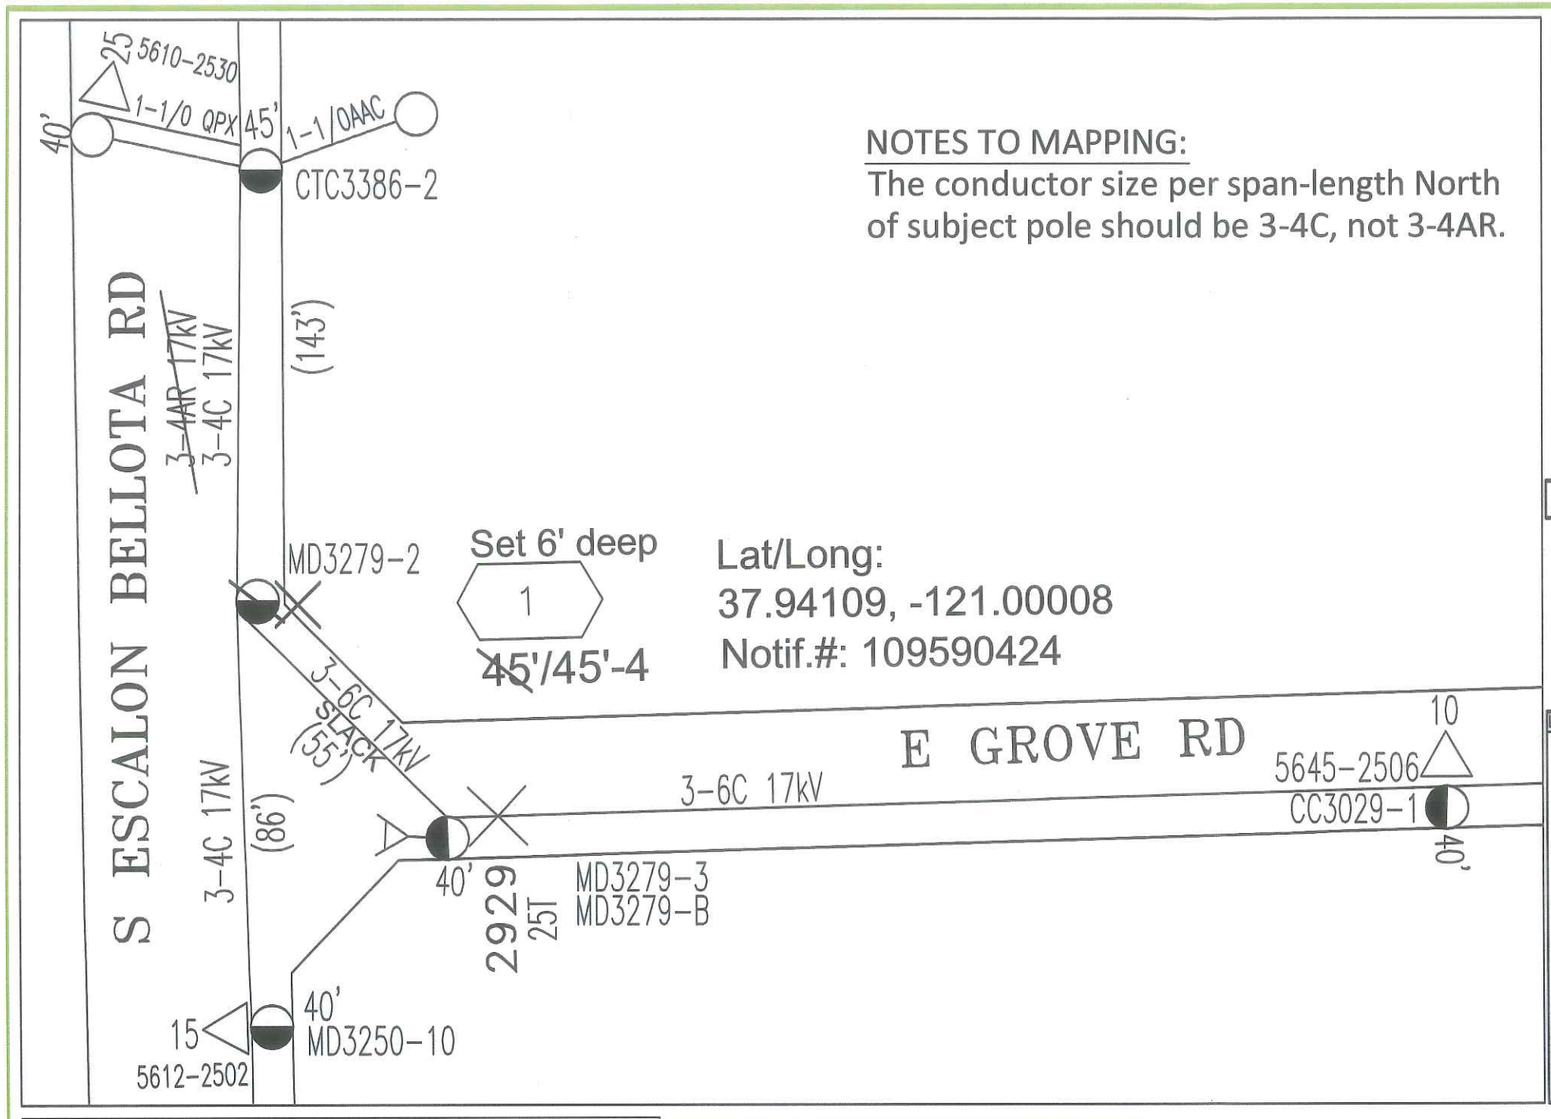

NOTES TO MAPPING:
The conductor size per span-length North of subject pole should be 3-4C, not 3-4AR.

NOTES TO JOB:
LOC 1:
- PG TO TOP & ABN 45' EXISTING JOINT POLE
- PG TO INSTALL NEW 45'-4 JOINT POLE & SET EAST OF EXISTING
- SET 6' DEEP
- TRANSFER OH CONDUCTORS

TCP/FLAGGING/PERMIT INFO:
San Joaquin County permit is required.

JOINT POLE INTENT #: PG150070XT

LEGEND:
- NEW POLE / FUSE CUTOUT
- EXISTING TRANSFORMER
- JOINT POLE
- REMOVAL
- EXISTING JOINT ANCHOR
- JOINT POLE
- SOLELY OWNED POLE

FIRE AREA NON-EXEMPT EQUIPMENT STAMP
Identify the Subject Pole Fire Area District (per Doc. #072145 and Utility Bulletin TD-2301B-004):
☐ SRA ☐ OWF ■ LRA
☐ FRA ☐ UWF
Per the Power Line Fire Prevention Field Guide, the equipment being installed is:
☐ Exempt ☐ Non-Exempt ■ N/A
☐ If installing Non-Exempt Equipment in a Fire Area, verify in SAP that the the CN-25 has been activated.
By: Nhan Ly [N1L3], 4/9/2015
Signature, Name [Corp ID], Date

PROJECT CONDITIONS STAMP
Type(s) of Work:
☐ New Business
☒ PG&E Maintenance & Construction
Project Conditions:
☐ NONE APPARENT (if project design changes, contact ADE)
or
☒ CONDITIONS APPLY:
☐ PERMITS ☐ TAILBOARD ☒ OTHER
(Provide additional information on line below)
Please refer to completed DM3 in SAP
BY: Nhan Ly [N1L3], 4/9/2015
SIGNATURE, NAME, [CORPORATE ID], DATE

Underground Service Alert
CALL BEFORE YOU DIG
Call: TOLL FREE
811
TWO WORKING DAYS BEFORE YOU DIG
NO GAS CONFLICTS FOR THIS PROJECT
GAS PLATS: UNKNOWN

RAPTOR CONSTRUCTION

ESTIMATOR:	SUPERVISOR:
NHAN LY	CHARLES MADISON
925-327-0990	916-760-1954
ADE:	JOB OWNER:
DAN CHAVIS	KIMBERLY VAN FLEET
916-760-2983	209-942-1622

17kV - LIGHT LOADING
BLOCK MAP: V1801
CIRCUIT: 16-357-1702
AVENA SUB-BANK 1
S/S DEVICE: CAP C2430
'B' INSULATION
NON-CORROSION
CLASS AREA 17kV
FIRE AREA: LRA
SURGE DISTRICT: 3

CO:
SD:
NOTIF.: 109590424
OTHER: SAP ID: 103192607
SHT: 1 OF 1 SHEETS
REV.
PM: 31119163

CONSTRUCTION DRAWING
REPLACE DETERIORATED POLE
3301 S. Escalon Bellota Rd. A/F
Linden, CA 95236
PACIFIC GAS AND ELECTRIC COMPANY

EST: NHAN LY
ADE: DAN CHAVIS
SUPV: CHARLES MADISON
REP: KIMBERLY VAN FLEET
PLNR:
SCALE: NO SCALE
DATE: 4/9/2015
PG&E

ALL FLAGGERS WILL COMMUNICATE THROUGH HAND SIGNALS AND WALKIE TALKIES WITH ONE ANOTHER

SIGNS BEING USED

- 48X48" W3-4
- 48X48" C9A (CA)
- 48X48" W20-4
- 48X48" W20-1

R30 24X24" BARRICADE MOUNTED, PLACED ON BOTH SIDES OF STREET 20' APART 72HR PRIOR TO START OF WORK

TOW-AWAY ZONE

C17(CA)

ROAD WORK

45 MPH

Placed at each W20-1

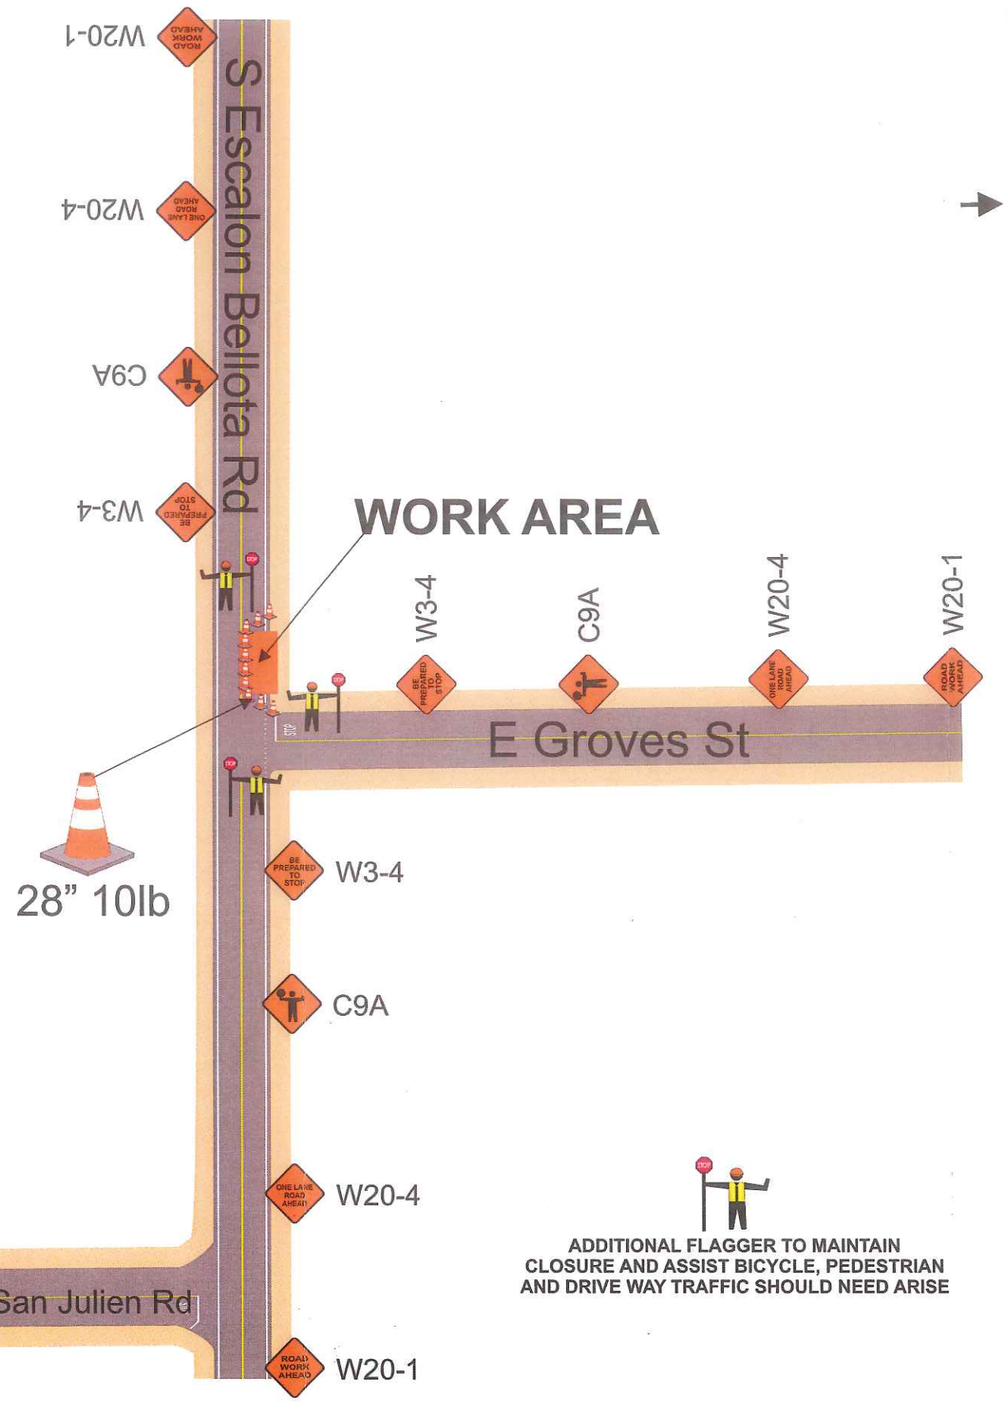

mph	feet			
SPEED	TAPER	SIGN SPACING	TAPER	TANGENT
25	125'	500'	25	50
30	180'		30	60
35	245'		35	70
40	320'		40	80
45	540		45	90
55	660'		55	110

BUFFER(1/2taper) SHOULDER(1/3taper)

N W E S

ADDITIONAL FLAGGER TO MAINTAIN CLOSURE AND ASSIST BICYCLE, PEDESTRIAN AND DRIVE WAY TRAFFIC SHOULD NEED ARISE

For TCP questions call
ROBERT @ 209-200-3351

SEE SPEC SHEET 2 FOR ADDITIONAL TRAFFIC CONTROL STIPULATIONS

Pedestrian and Bicycle Access to remain open at all times.

Minimum 12ft clearance for traffic

Work shall not exceed 12 hours

NOT TO SCALE

HOURS OF WORK SHALL BE DETERMINED BY SAN JOAQUIN COUNTY

ELEC

PM# 31119163

Owner	SAN JOAQUIN COUNTY
Project Location	3301 S Escalon Bellota Rd
Project City	Linden, CA
Prime Contractor	PG&E
Traffic Control Contractor	City Rise Services, Inc.
Phone	209-333-0807
Sheet Number	PS-1
Date	5/15/2015
Prepared By	CITY RISE SERVICES, INC