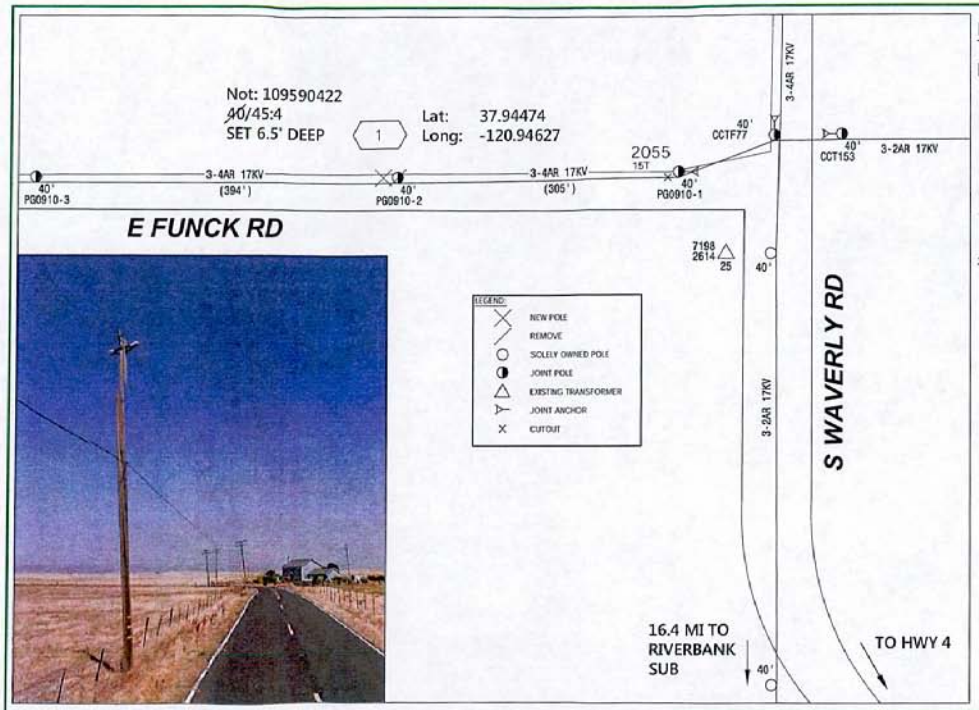

NOTES TO JOB:

LOC 1:
-REPLACE 40' JOINTLY OWNED POLE WITH NEW 45':4 POLE SET 6.5' DEEP 1' WEST OF EXISTING TO KEEP IN LINE WITH ADJACENT POLES. USE RAPTOR FRAMING PER FIG 1 PG 7 OF DOC 061149
-TRANSFER OH CONDUCTORS
-TRANSFER COMMUNICATIONS CABLE

JOINT POLE INFORMATION:

LOC # 1 RMV 40 POLE
PG # 0910 JP #2
SET 1985 SOLD 1985
SET NEW 45:4 POLE
PG 38-8 PT 24-6
PT # PG150058XT JP #1

RAPTOR CONSTRUCTION

12KV - LIGHT LOADING
BLOCK MAP: V19
CIR. 16-319-1711
RIVERBANK SUB, BANK 1
S/S DEVICE: FUSE 13263
'B' INSULATION
NON CORROSION
CLASS 17.2 KV AREA
FIRE AREA: LRA
RAPTOR AREA: YES
SURGE AREA: 3

ESTIMATOR:	SUPERVISOR:
RICHARD KNIGHT	CHARLES MADISON
(925) 327-0990	(916) 760-1954
ADE:	JOB OWNER
DAN CHAVIS	KIMBERLY VAN FLEET
(916) 760-2983	(707) 445-5689

CONSTRUCTION DRAWING
REPLACE DETERIORATED POLE
FUNCK RD 2PW/O WAVERLY RD
FARMINGTON, CA 95230

PACIFIC GAS AND ELECTRIC COMPANY

CO:
SD:
NOTIF.: 109590422
SAP ID:10234427
SHT: 1 OF 1 SHEETS
REV. 0
PM: 31119161

EST: RICHARD KNIGHT
ADE: DAN CHAVIS
SUPV: CHARLES MADISON
REP: KIMBERLY VAN FLEET
PLNR:
SCALE: NO SCALE
DATE: 03/31/2015 PG&E

PROJECT CONDITIONS STAMP

Type(s) of Work:
☐ New Business
☒ PG&E Maintenance & Construction

Project Conditions:
☐ NONE APPARENT (if project design changes, contact ADE)
or
☒ CONDITIONS APPLY:
☐ PERMITS ☐ TAILBOARD ☐ OTHER
(Provide additional information on line below)

REFER TO COMPLETE DMJ AND SUPPORTING DOCUMENTS IN THE CONSTRUCTION PACKAGE

BY: RICHARD KNIGHT, R2KP, 03/31/2015
SIGNATURE, NAME, [CORPORATE ID], DATE

FIRE AREA NON-EXEMPT EQUIPMENT STAMP

Identify the Subject Pole Fire Area District (per Doc. #072148 and Utility Bulletin TD-2301B-004):
☐ FRA ☐ SRA ☒ LRA
☐ OWF ☐ UWF

Per the Power Line Fire Prevention Field Guide, the equipment being installed is:
☐ Exempt ☐ Non-Exempt ☒ N/A

☐ If installing Non-Exempt Equipment in a Fire Area, verify in SAP that the the CN-25 has been activated.

By: RICHARD KNIGHT, R2KP, 03/31/2015
Signature, Name [Corp ID], Date

Underground Service Alert

Call: TOLL FREE
811

TWO WORKING DAYS BEFORE YOU DIG

NO GAS CONFLICTS FOR THIS PROJECT
GAS PLATS: NO RECORD FOUND

ALL FLAGGERS WILL COMMUNICATE THROUGH HAND SIGNALS AND WALKIE TALKIES WITH ONE ANOTHER

SIGNS BEING USED

- 48X48" W3-4
- 48X48" C9A (CA)
- 48X48" W20-4
- 48X48" W20-1

R30 24X24" BARRICADE MOUNTED, PLACED ON BOTH SIDES OF STREET 20' APART 72HR PRIOR TO START OF WORK

TOW-AWAY ZONE

ADDITIONAL FLAGGER TO MAINTAIN CLOSURE AND ASSIST BICYCLE, PEDESTRIAN AND DRIVE WAY TRAFFIC SHOULD NEED ARISE

FOR TCP QUESTIONS CALL:
ROBERT @ 209-200-3351

SEE SPEC SHEET 2 FOR ADDITIONAL TRAFFIC CONTROL STIPULATIONS

PEDESTRIAN AND BICYCLE ACCESS TO REMAIN OPEN AT ALL TIMES

WORK SHALL NOT EXCEED 12HRS

MIN 12' CLEARANCE FOR TRAFFIC

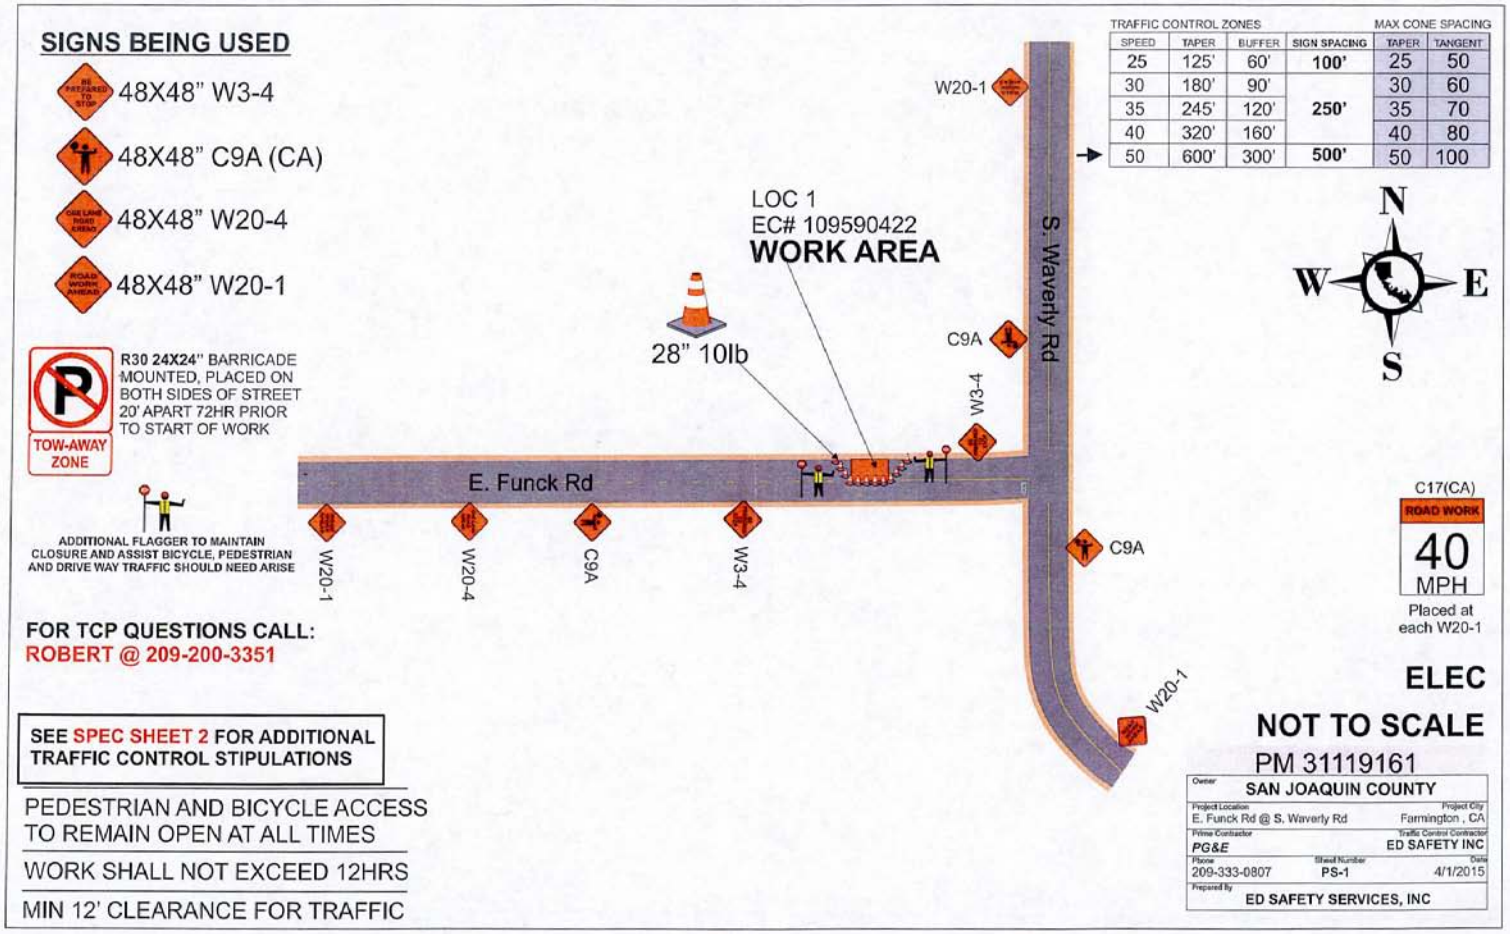

TRAFFIC CONTROL ZONES — MAX CONE SPACING

SPEED	TAPER	BUFFER	SIGN SPACING	TAPER	TANGENT
25	125'	60'	**100'**	25	50
30	180'	90'		30	60
35	245'	120'	**250'**	35	70
40	320'	160'		40	80
50	600'	300'	**500'**	50	100

C17(CA)
ROAD WORK
40
MPH
Placed at each W20-1

ELEC

NOT TO SCALE

PM 31119161

Owner	SAN JOAQUIN COUNTY
Project Location	E. Funck Rd @ S. Waverly Rd
Project City	Farmington , CA
Prime Contractor	PG&E
Traffic Control Contractor	ED SAFETY INC
Phone	209-333-0807
Sheet Number	PS-1
Date	4/1/2015
Prepared By	ED SAFETY SERVICES, INC

HOURS OF WORK SHALL BE DETERMINED BY SAN JOAQUIN COUNTY