E. RIVER ROAD FLAGGING TRAFFIC PLAN

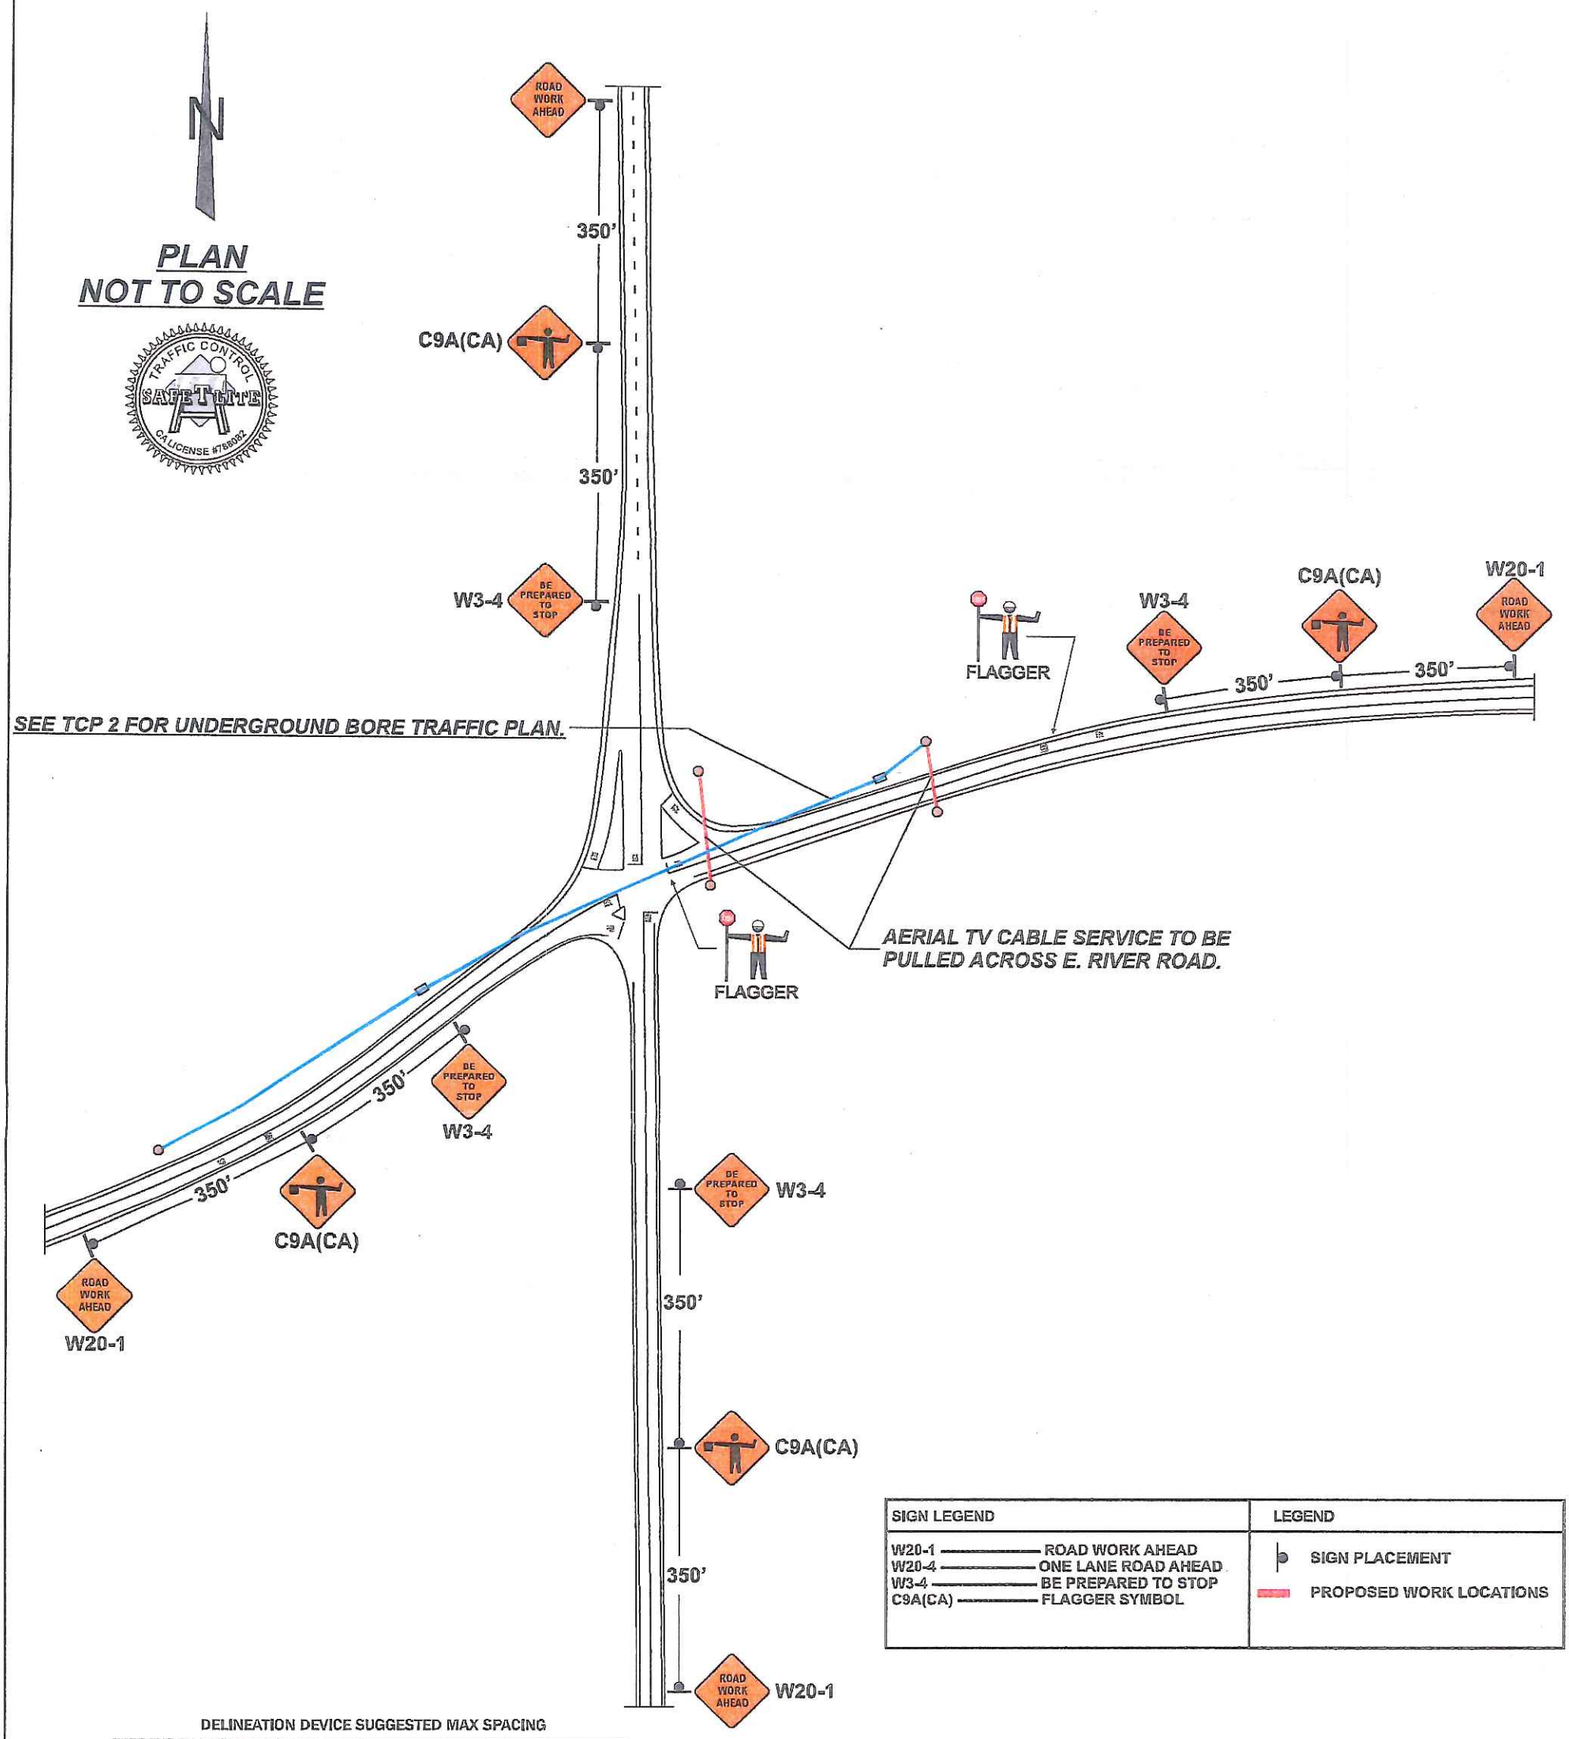

SIGN LEGEND	LEGEND
W20-1 ——— ROAD WORK AHEAD W20-4 ——— ONE LANE ROAD AHEAD W3-4 ——— BE PREPARED TO STOP C9A(CA) ——— FLAGGER SYMBOL	SIGN PLACEMENT PROPOSED WORK LOCATIONS

DELINEATION DEVICE SUGGESTED MAX SPACING

ROAD SPEED LIMIT	MAX DELINEATION SPACING
25 MPH	25' MAX SPACING
35 MPH	35' MAX SPACING
55 MPH	55' MAX SPACING

TABLE 6H-3. SUGGESTED ADVANCE WARNING SIGN SPACING

ROAD TYPE	DISTANCE BETWEEN SIGNS		
	A	B	C
URBAN (LOW SPEED) 25 MPH OR LESS	100'	100'	100'
URBAN (LOW SPEED) MORE THAN 25 MPH TO 40 MPH	250'	250'	250'
URBAN (HIGH SPEED) MORE THAN 40 MPH	350'	350'	350'
RURAL	500'	500'	500'
EXPRESSWAY / FREEWAY	1,000'	1,500'	2,640'

CALIFORNIA MUTCD 2012 CHART

SPEED S (MPH)	MINIMUM TAPER LENGTH FOR WIDTH OF OFFSET 12FT			
	MERGING L (FT)	SHIFTING L/2 (FT)	SHOULDER L/3 (FT)	DOWN STREAM
20	80'	40'	27'	100'
25	125'	63'	42'	100'
30	180'	90'	60'	100'
35	245'	123'	82'	100'
40	320'	160'	107'	100'
45	540'	270'	180'	100'
50	600'	300'	200'	100'
55	660'	330'	220'	100'
60	720'	360'	240'	100'
65	780'	390'	260'	100'
70	840'	420'	280'	100'

PLAN SHEET#	CONTRACTOR:	TRAFFIC CONTROL PLAN FOR:	PLAN PROVIDED BY:	PLAN DRAWN BY:	PROPOSED WORK SCHEDULE	TYPE OF TRAFFIC CONTROL:
TCP 1	TRIPLE J CONSTRUCTION, INC. CONTACT CRYSTAL JOHNSTON OFFICE (209)622-0683 E-MAIL: triplejcatv@hotmail.com	E. RIVER ROAD TV CABLE SERVICE INSTALL ESCALON, CA	SAFE T LITE www.safetlite.com Construction, Engineering, Safety Supplies & Signs Sales Rentals Service 1051 N. EMERALD AVE. MODESTO, CA 95351 C31 LICENSED CONTRACTOR LICENSE NO. 786092	ALBERTO DELGADO TRAFFIC CONTROL SUPERVISOR 1-800-351-6262 209-522-8913	TO BE DETERMINED	FLAGGING

E. RIVER ROAD SHOULDER WORK TRAFFIC PLAN

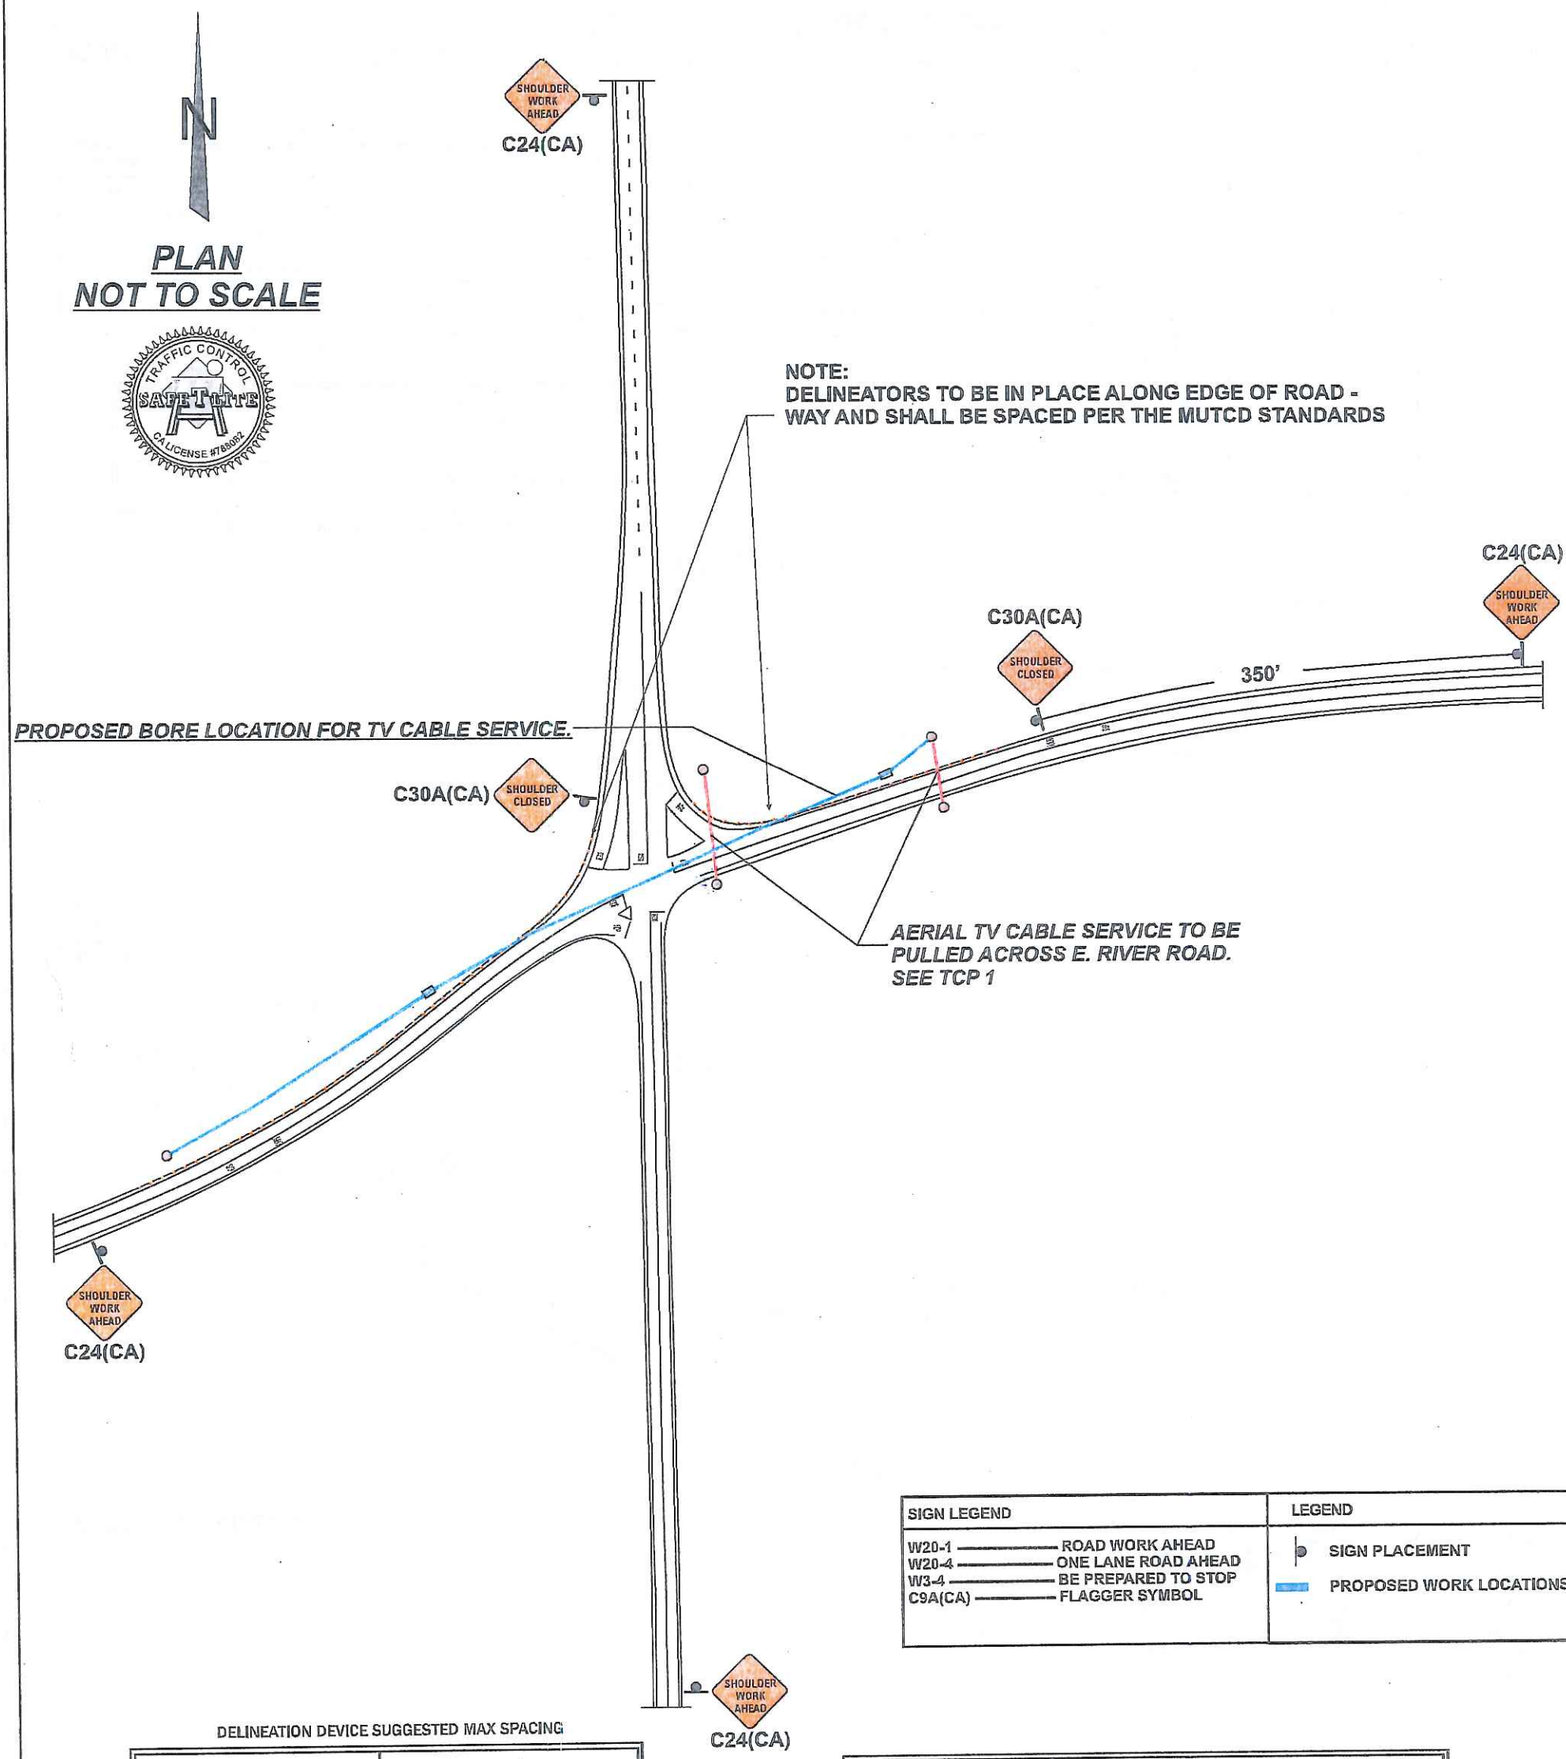

SIGN LEGEND	LEGEND
W20-1 ROAD WORK AHEAD W20-4 ONE LANE ROAD AHEAD W3-4 BE PREPARED TO STOP C9A(CA) FLAGGER SYMBOL	SIGN PLACEMENT PROPOSED WORK LOCATIONS

DELINEATION DEVICE SUGGESTED MAX SPACING

ROAD SPEED LIMIT	MAX DELINEATION SPACING
25 MPH	25' MAX SPACING
35 MPH	35' MAX SPACING
55 MPH	55' MAX SPACING

TABLE 6H-3. SUGGESTED ADVANCE WARNING SIGN SPACING

ROAD TYPE	DISTANCE BETWEEN SIGNS		
	A	B	C
URBAN (LOW SPEED) 25 MPH OR LESS	100'	100'	100'
URBAN (LOW SPEED) MORE THAN 25 MPH TO 40 MPH	250'	250'	250'
URBAN (HIGH SPEED) MORE THAN 40 MPH	350'	350'	350'
RURAL	500'	500'	500'
EXPRESSWAY / FREEWAY	1,000'	1,500'	2,640'

CALIFORNIA MUTCD 2012 CHART

SPEED S (MPH)	MINIMUM TAPER LENGTH FOR WIDTH OF OFFSET 12FT			
	MERGING L (FT)	SHIFTING L/2 (FT)	SHOULDER L/3 (FT)	DOWN STREAM
20	80'	40'	27'	100'
25	125'	63'	42'	100'
30	180'	90'	60'	100'
35	245'	123'	82'	100'
40	320'	160'	107'	100'
45	540'	270'	180'	100'
50	600'	300'	200'	100'
55	660'	330'	220'	100'
60	720'	360'	240'	100'
65	780'	390'	260'	100'
70	840'	420'	280'	100'

PLAN SHEET#	CONTRACTOR:	TRAFFIC CONTROL PLAN FOR:	PLAN PROVIDED BY:	PLAN DRAWN BY:	PROPOSED WORK SCHEDULE	TYPE OF TRAFFIC CONTROL:
TCP 2	TRIPLE J CONSTRUCTION, INC. CONTACT CRYSTAL JOHNSTON OFFICE (209)622-0683 E-MAIL: triplejcatv@hotmail.com	E. RIVER ROAD TV CABLE SERVICE INSTALL ESCALON, CA	SAFE T LITE www.safetlite.com Construction, Engineering, Safety Supplies & Signs Sales Rentals Service 1051 N. EMERALD AVE. MODESTO, CA 95351 C31 LICENSED CONTRACTOR LICENSE NO. 788092	ALBERTO DELGADO TRAFFIC CONTROL SUPERVISOR 1-800-851-6262 209-522-8913	TO BE DETERMINED	SHOULDER WORK